


Internally lit letters with mirror gold returns.
BEPPO to have RAL3014 faces;
LOUNGE to have RAL6001 faces.
CAFE BAR in flat cut gold letters

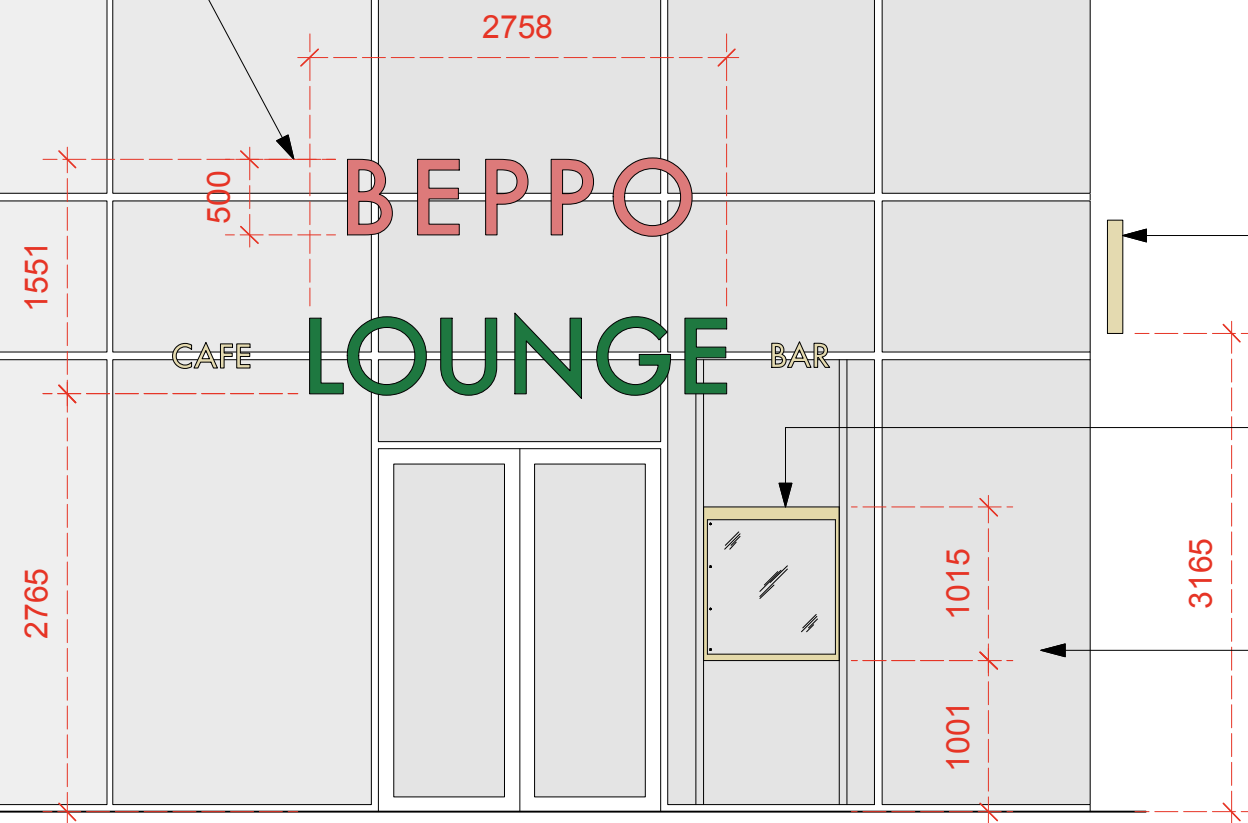


SOUTH ELEVATION - 1:50@A1, 1:100@A3

Box sign installed in same location as previous as per details (right) RAL6001 emerald green background with RAL9001 cream lettering

Brass menu box inside window to RHS of main entrance, as per detail (right)

Manifestation to be installed as standard Lounge Gold Vinyls

 




Scale (m)

WEST ELEVATION - 1:50@A1, 1:100@A3



Internally lit letters with gold returns
B - RAL6001 Emerald green
E - RAL3013 Tomato Red
P - RAL9001 Cream
P - RAL1027 Curry
O - RAL5001 Green Blue

CAFE BAR to be in flat cut gold, sandwiched both sides of glass

Projection box sign installed as per details (above right)

 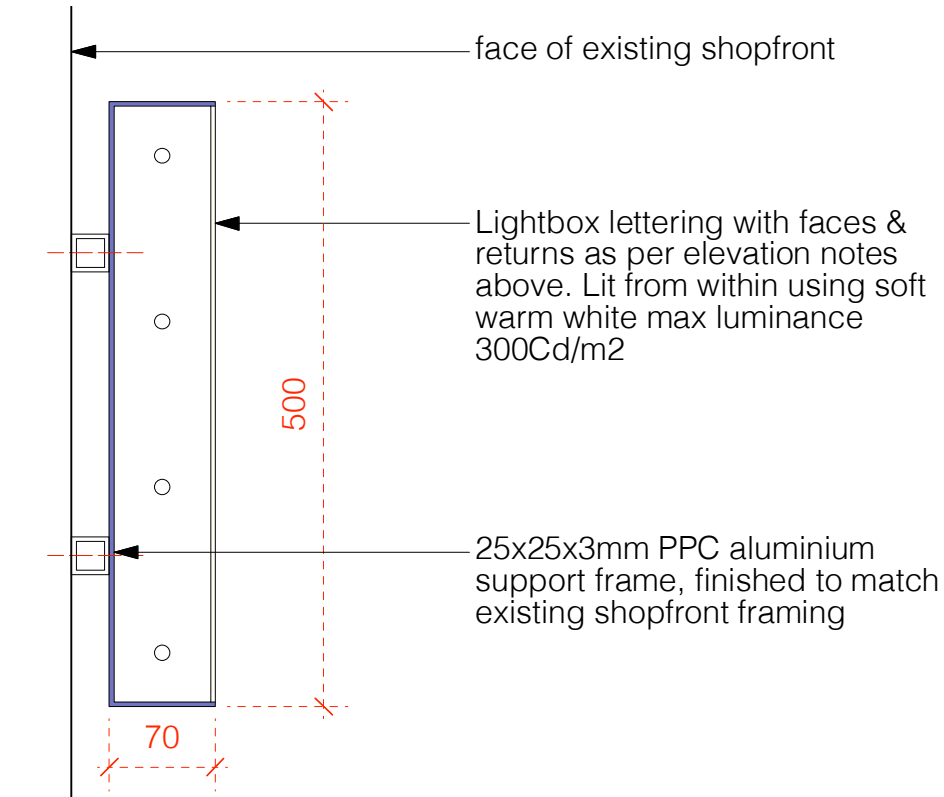 

DETAIL SIGN SECTION - Scale 1:5@A1, 1:10@A3

 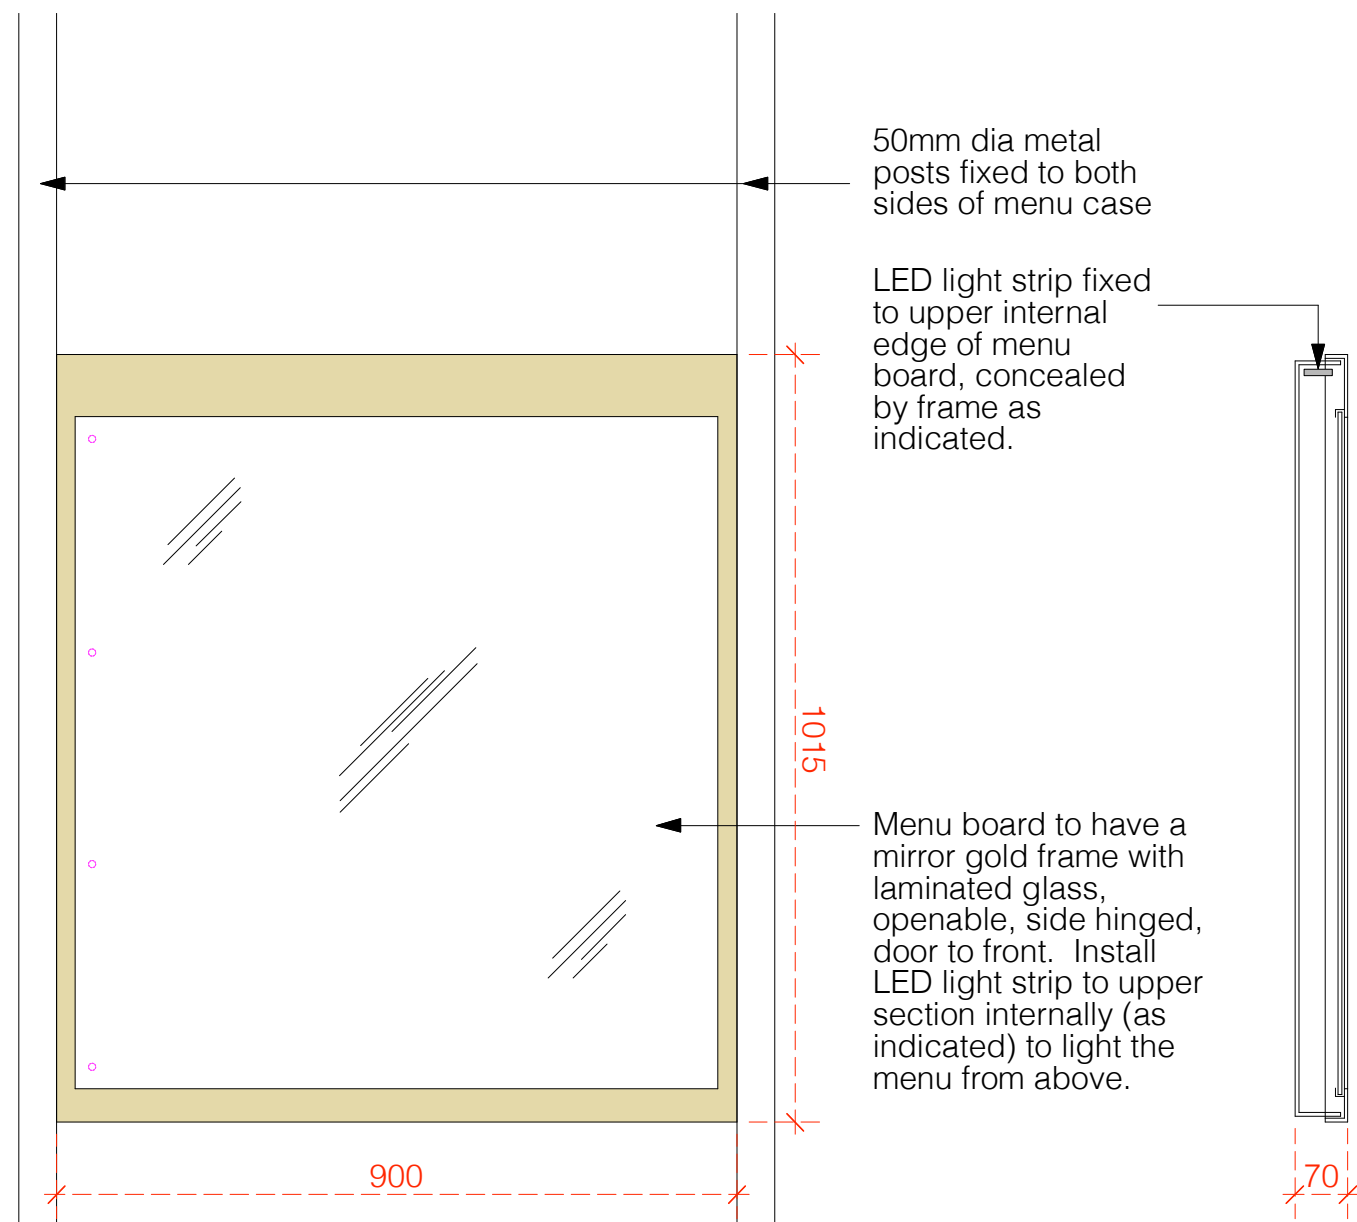

PROPOSED MENU BOARD DETAIL - Scale 1:10@A1, 1:20@A3

C 13.11.23 DR Name changed
B 25.10.23 DR Revised, CL amendments
A 20.10.23 DR Revised, CL amendments
Rev Date Initials Details

Purpose of Issue
CONSENT TO DISPLAY AN ADVERTISEMENT

RICHARD PEDLAR ARCHITECTS
ARCHITECTURE • CONSERVATION • URBAN DESIGN

RPCA St Brandon's House 29 Great George Street
Bristol BS1 5QT • 0117 974 2612
www.rpca.co.uk • info@rpca.co.uk



Project **BEPPO LOUNGE** Unit 21/21a North Block
Rochdale Riverside Rochdale

Client Loungers UK Limited

Title Proposed Signage

Drawing No. **LNG4781.06C**

Scale 1:50@A1
1:100@A3 Date OCT 2023