
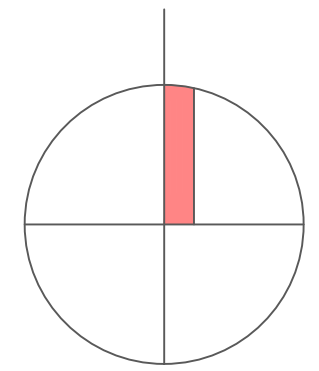


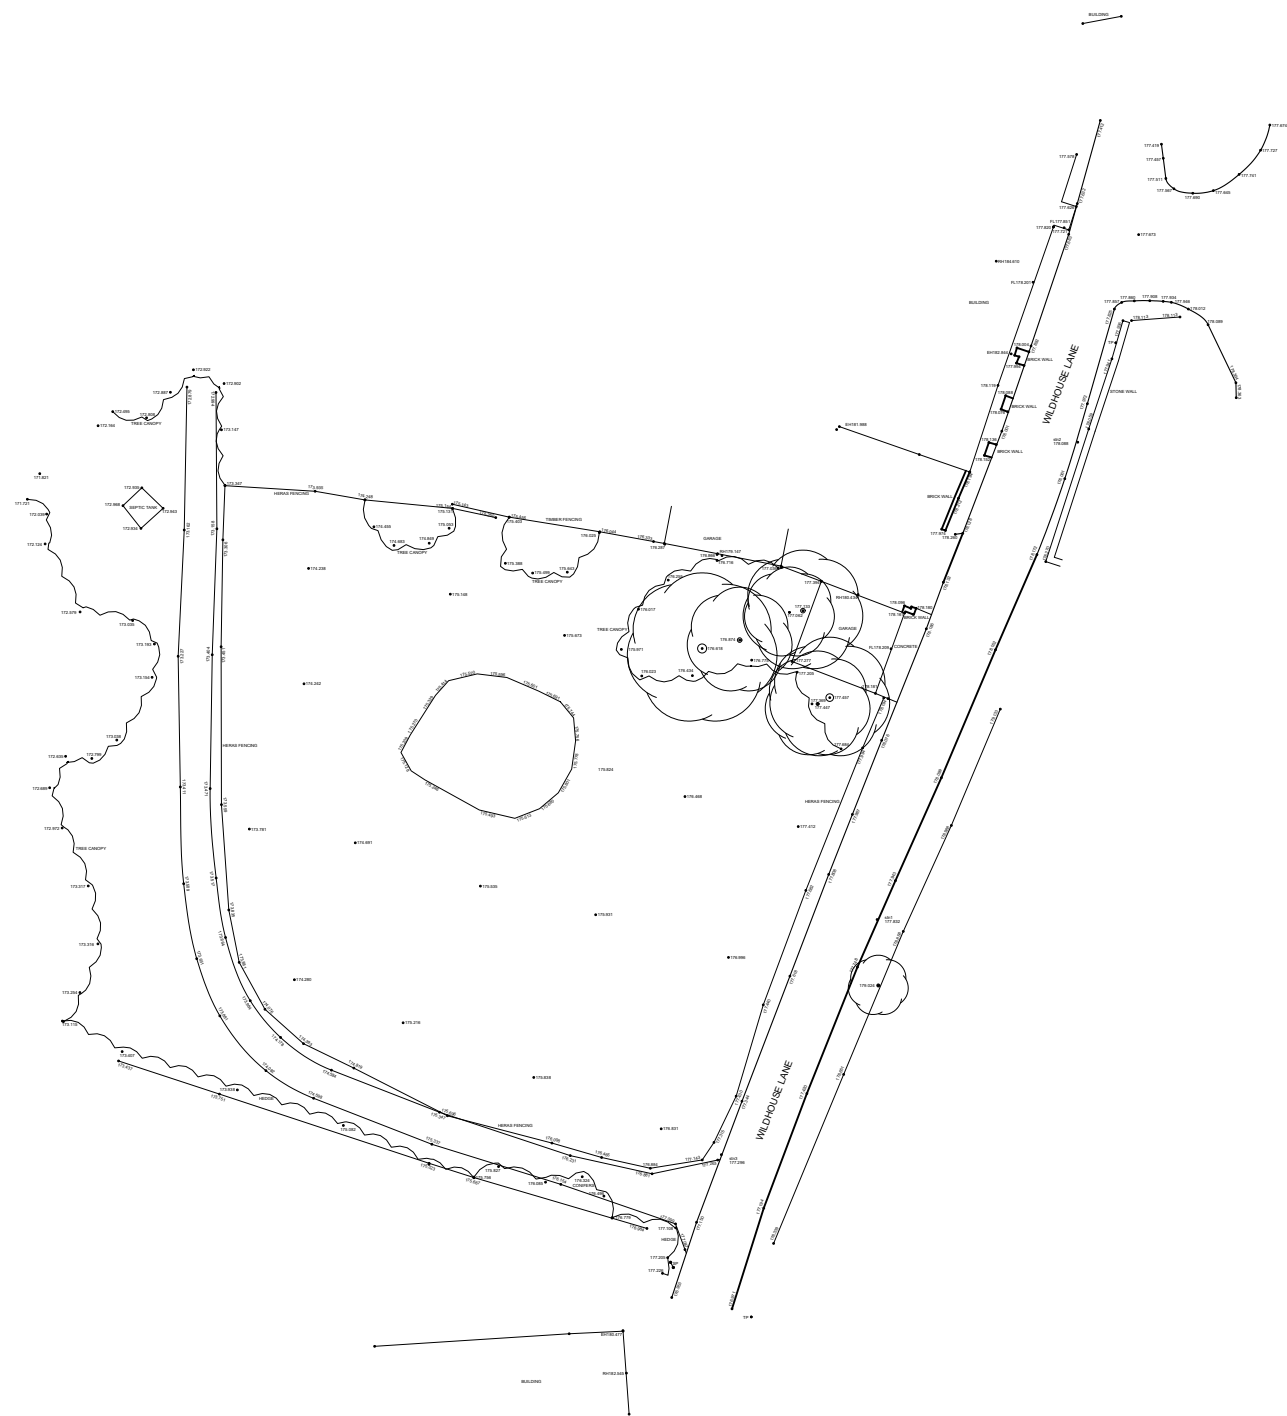

Mike and Christine Morris Proposed Dwelling Wildhouse Court Widhouse Lane Milnrow	Site Plan as Existing	contract no 3573	drawing no 01	revision	Blue Pit Mill Queensway Castleton Rochdale OL11 2PG +44 (0)1706 631347 info@cjpartnership.com www.cjpartnership.com	CJPARTNERSHIP ENVIRONMENTAL ARCHITECTS
	work to figured dimensions					
	© CJ Partnership owns the copyright of this design / drawing which must not be reproduced in whole or in part without the written permission of CJ Partnership	drawn by	date July 2020	scale @ A3 1:500		