


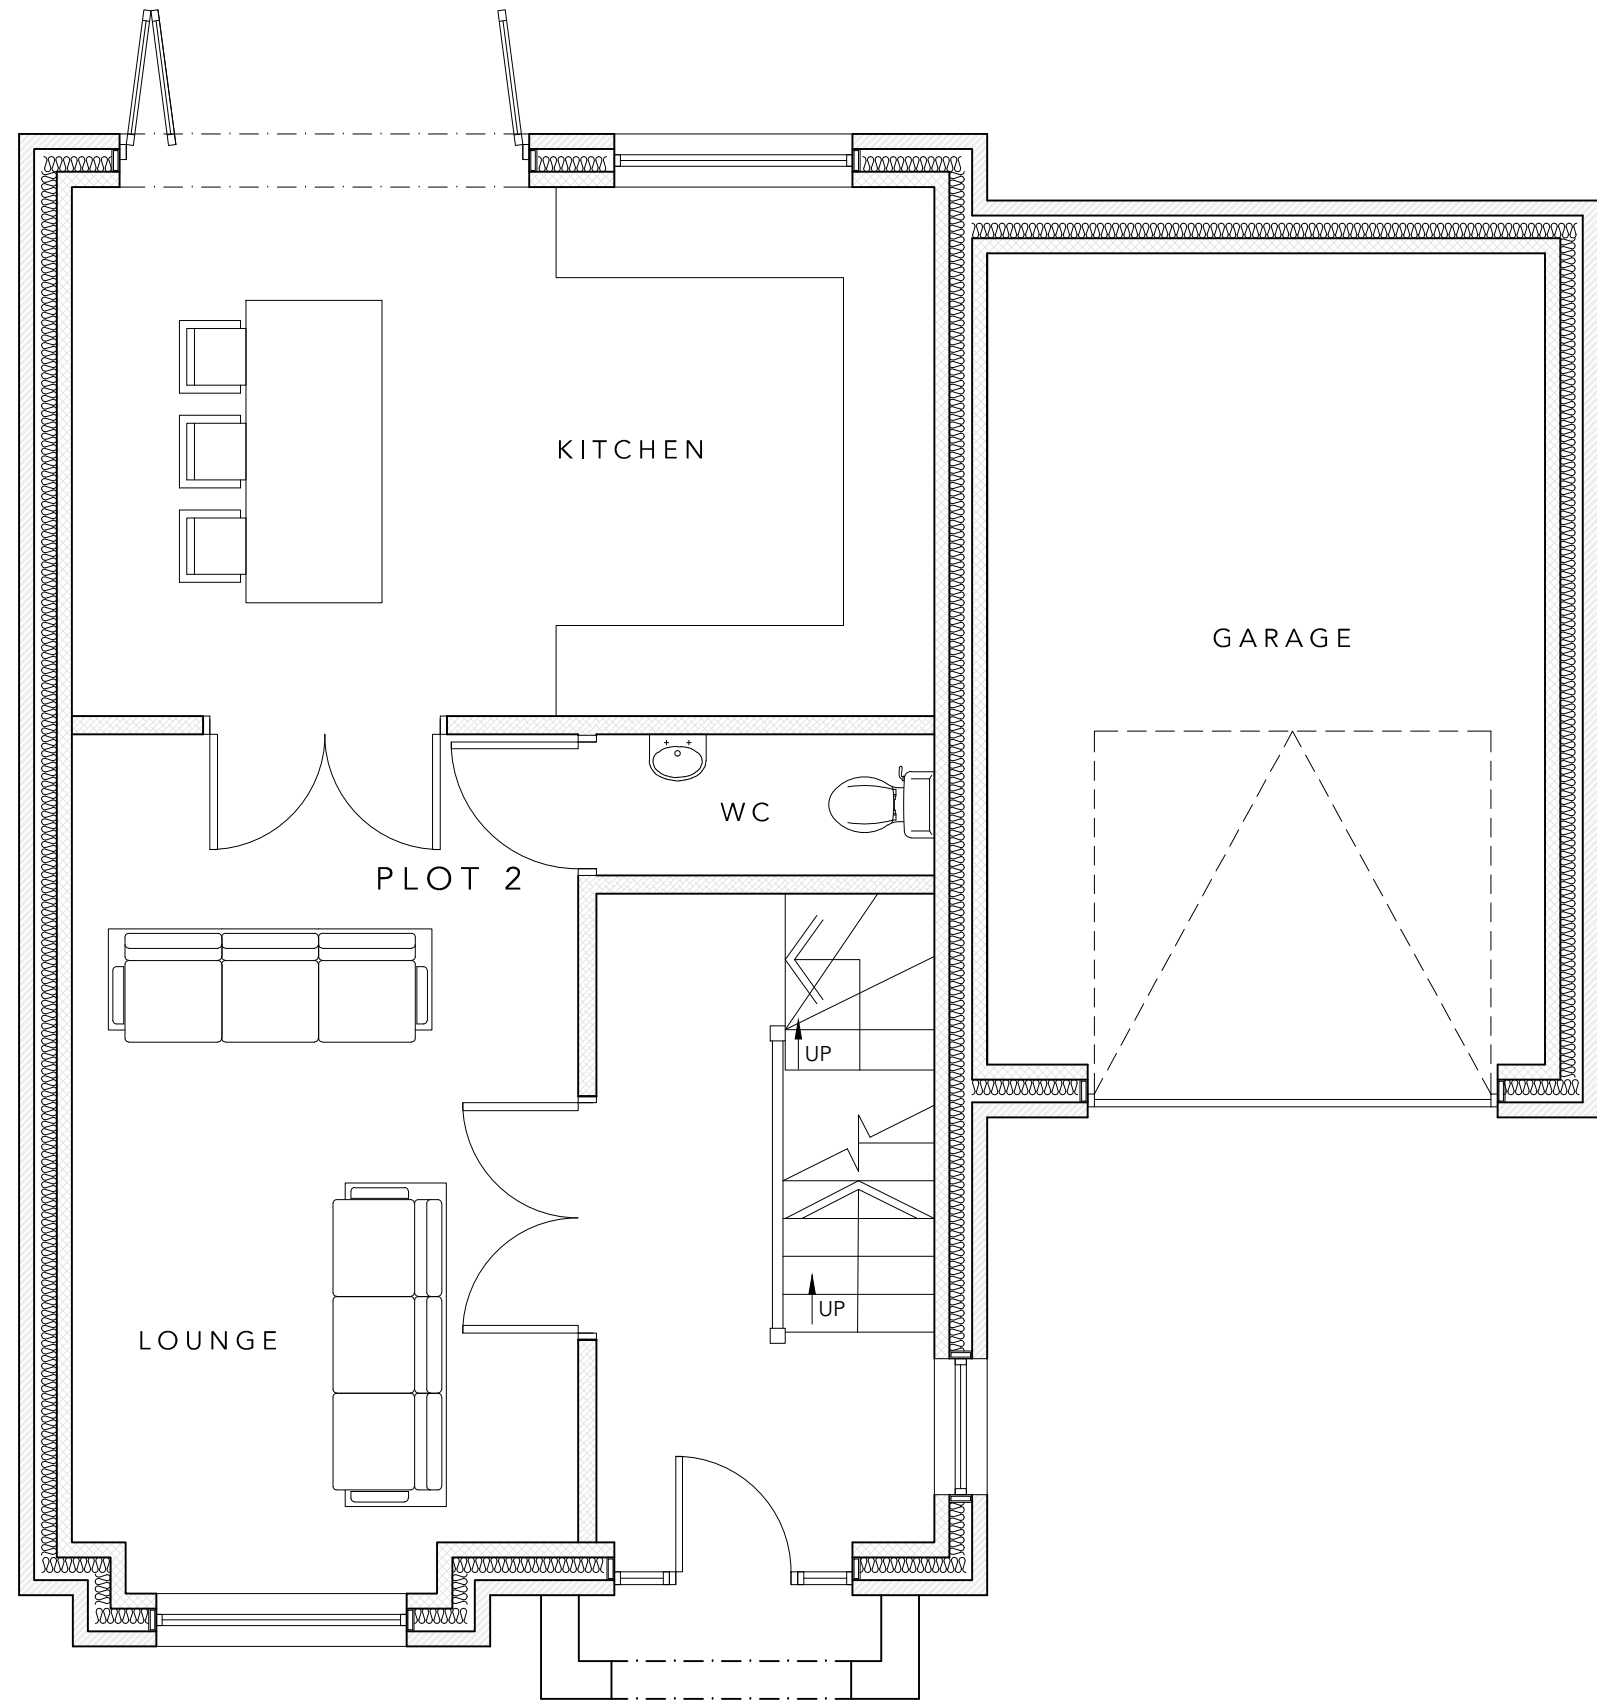
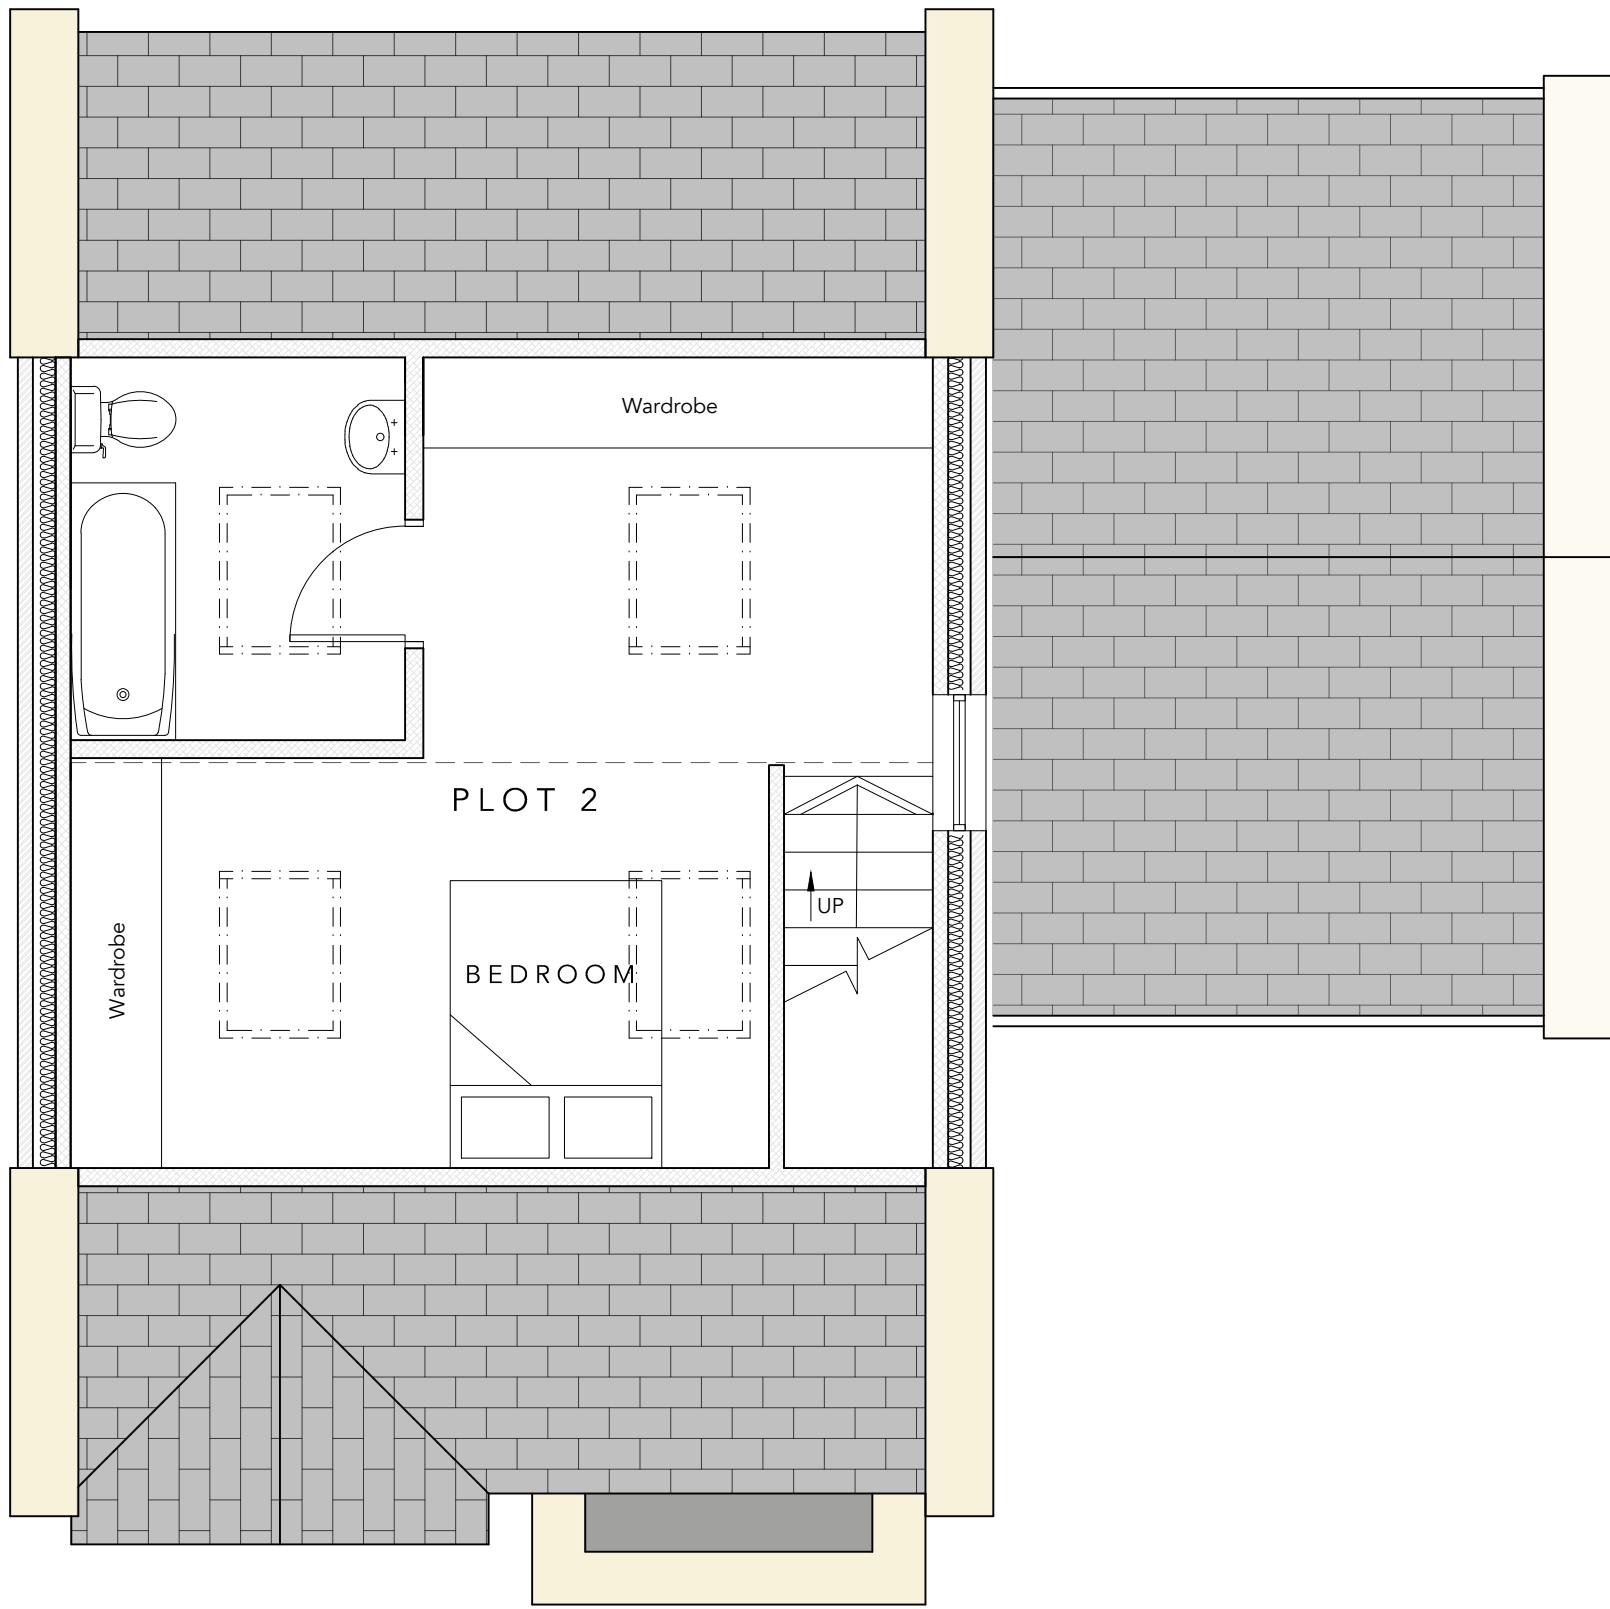


 



GROUND FLOOR PLAN AS PROPOSED (1:50)

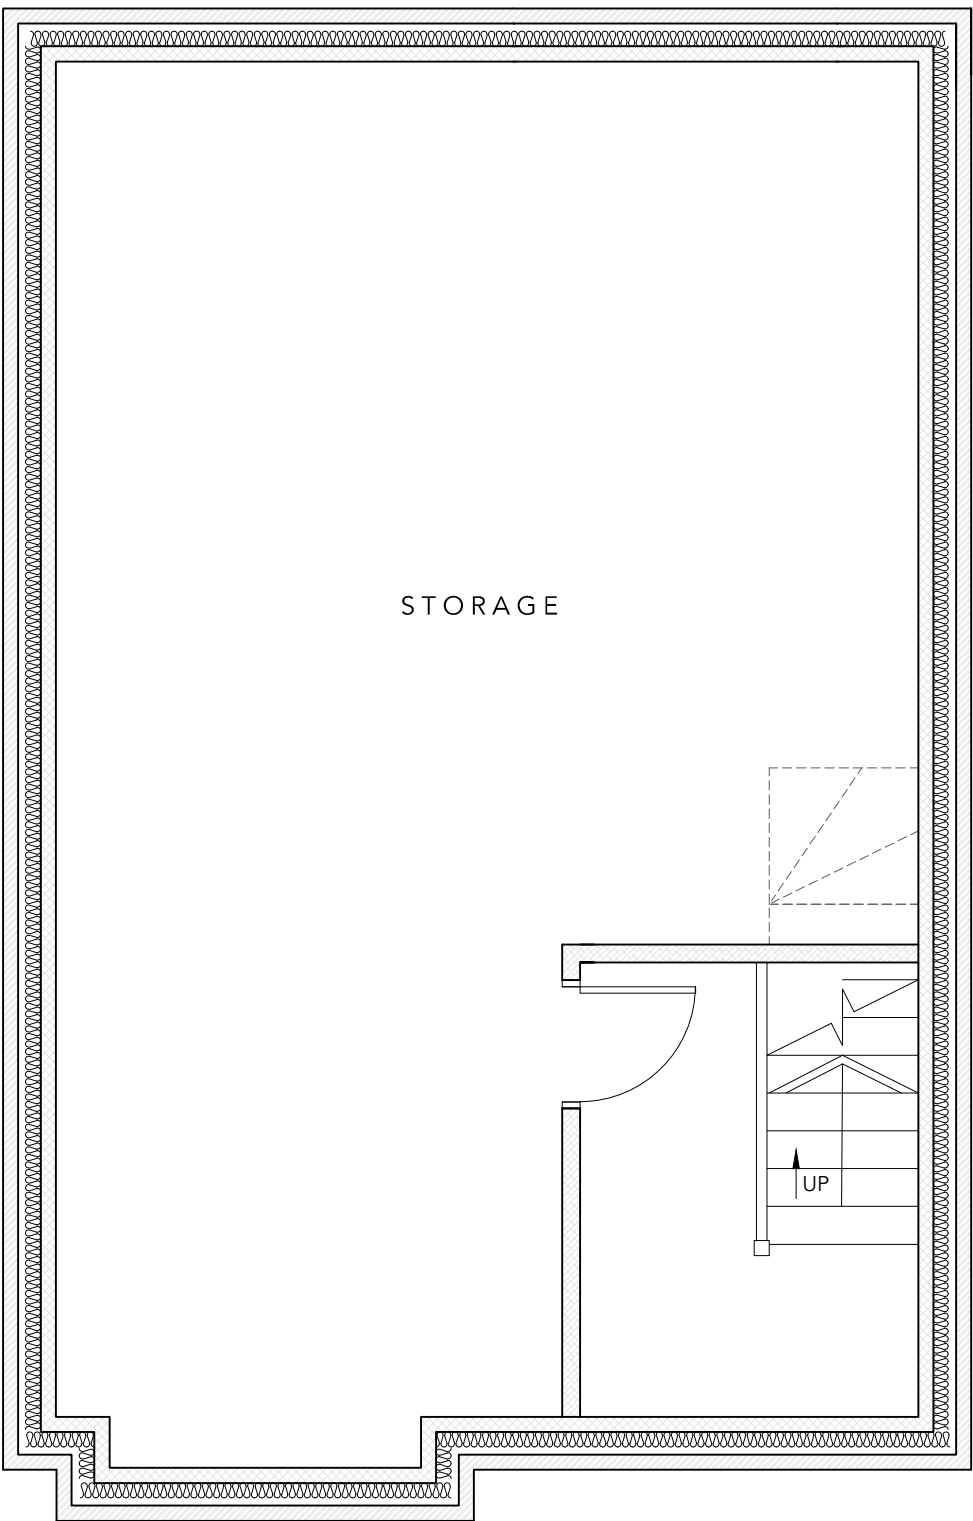



SECOND FLOOR PLAN AS PROPOSED (1:50)

 

BASEMENT FLOOR PLAN AS PROPOSED (1:50)

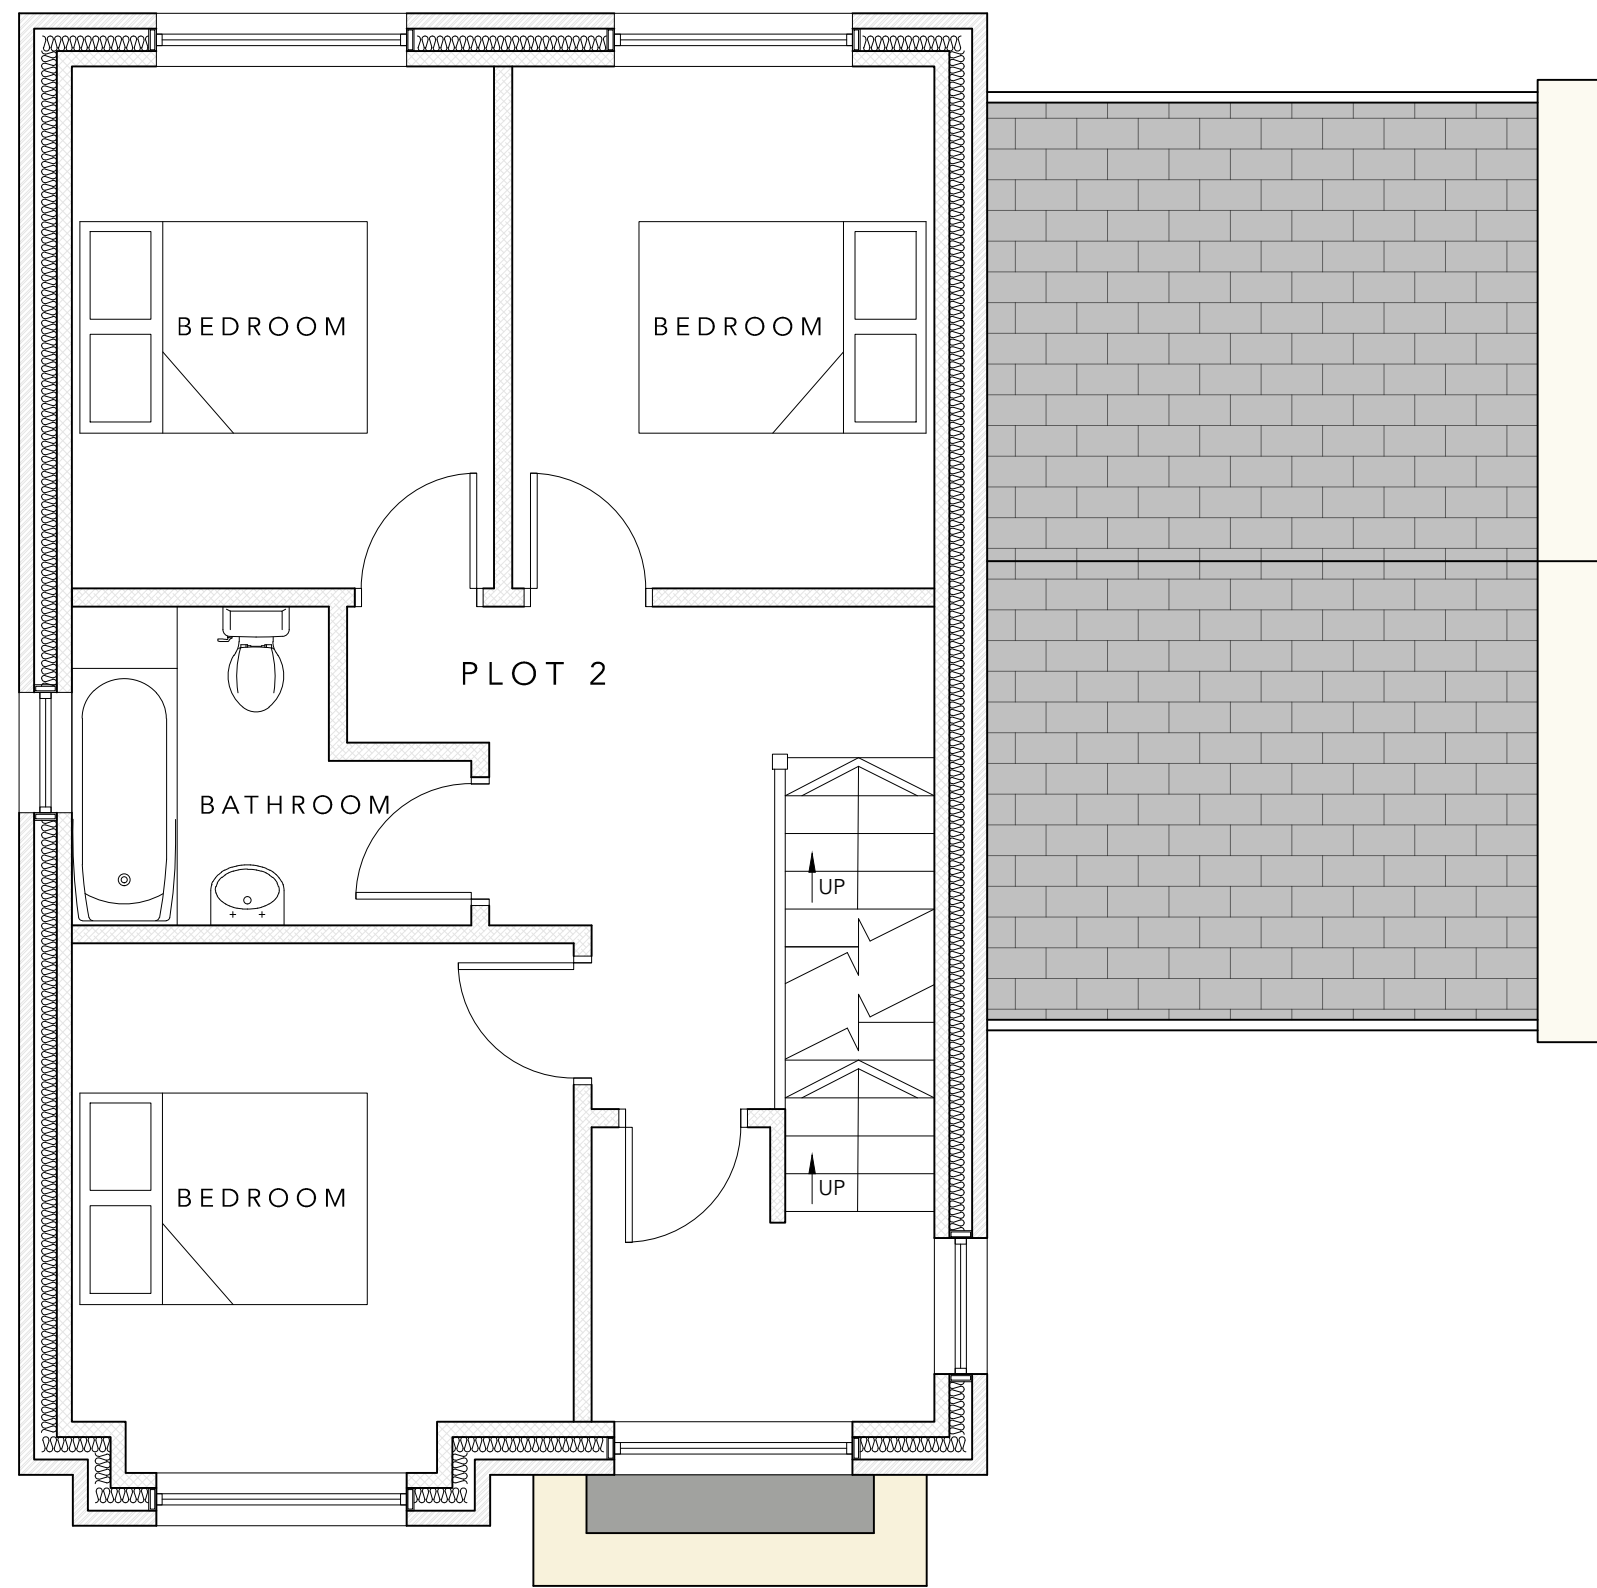 

FIRST FLOOR PLAN AS PROPOSED (1:50)

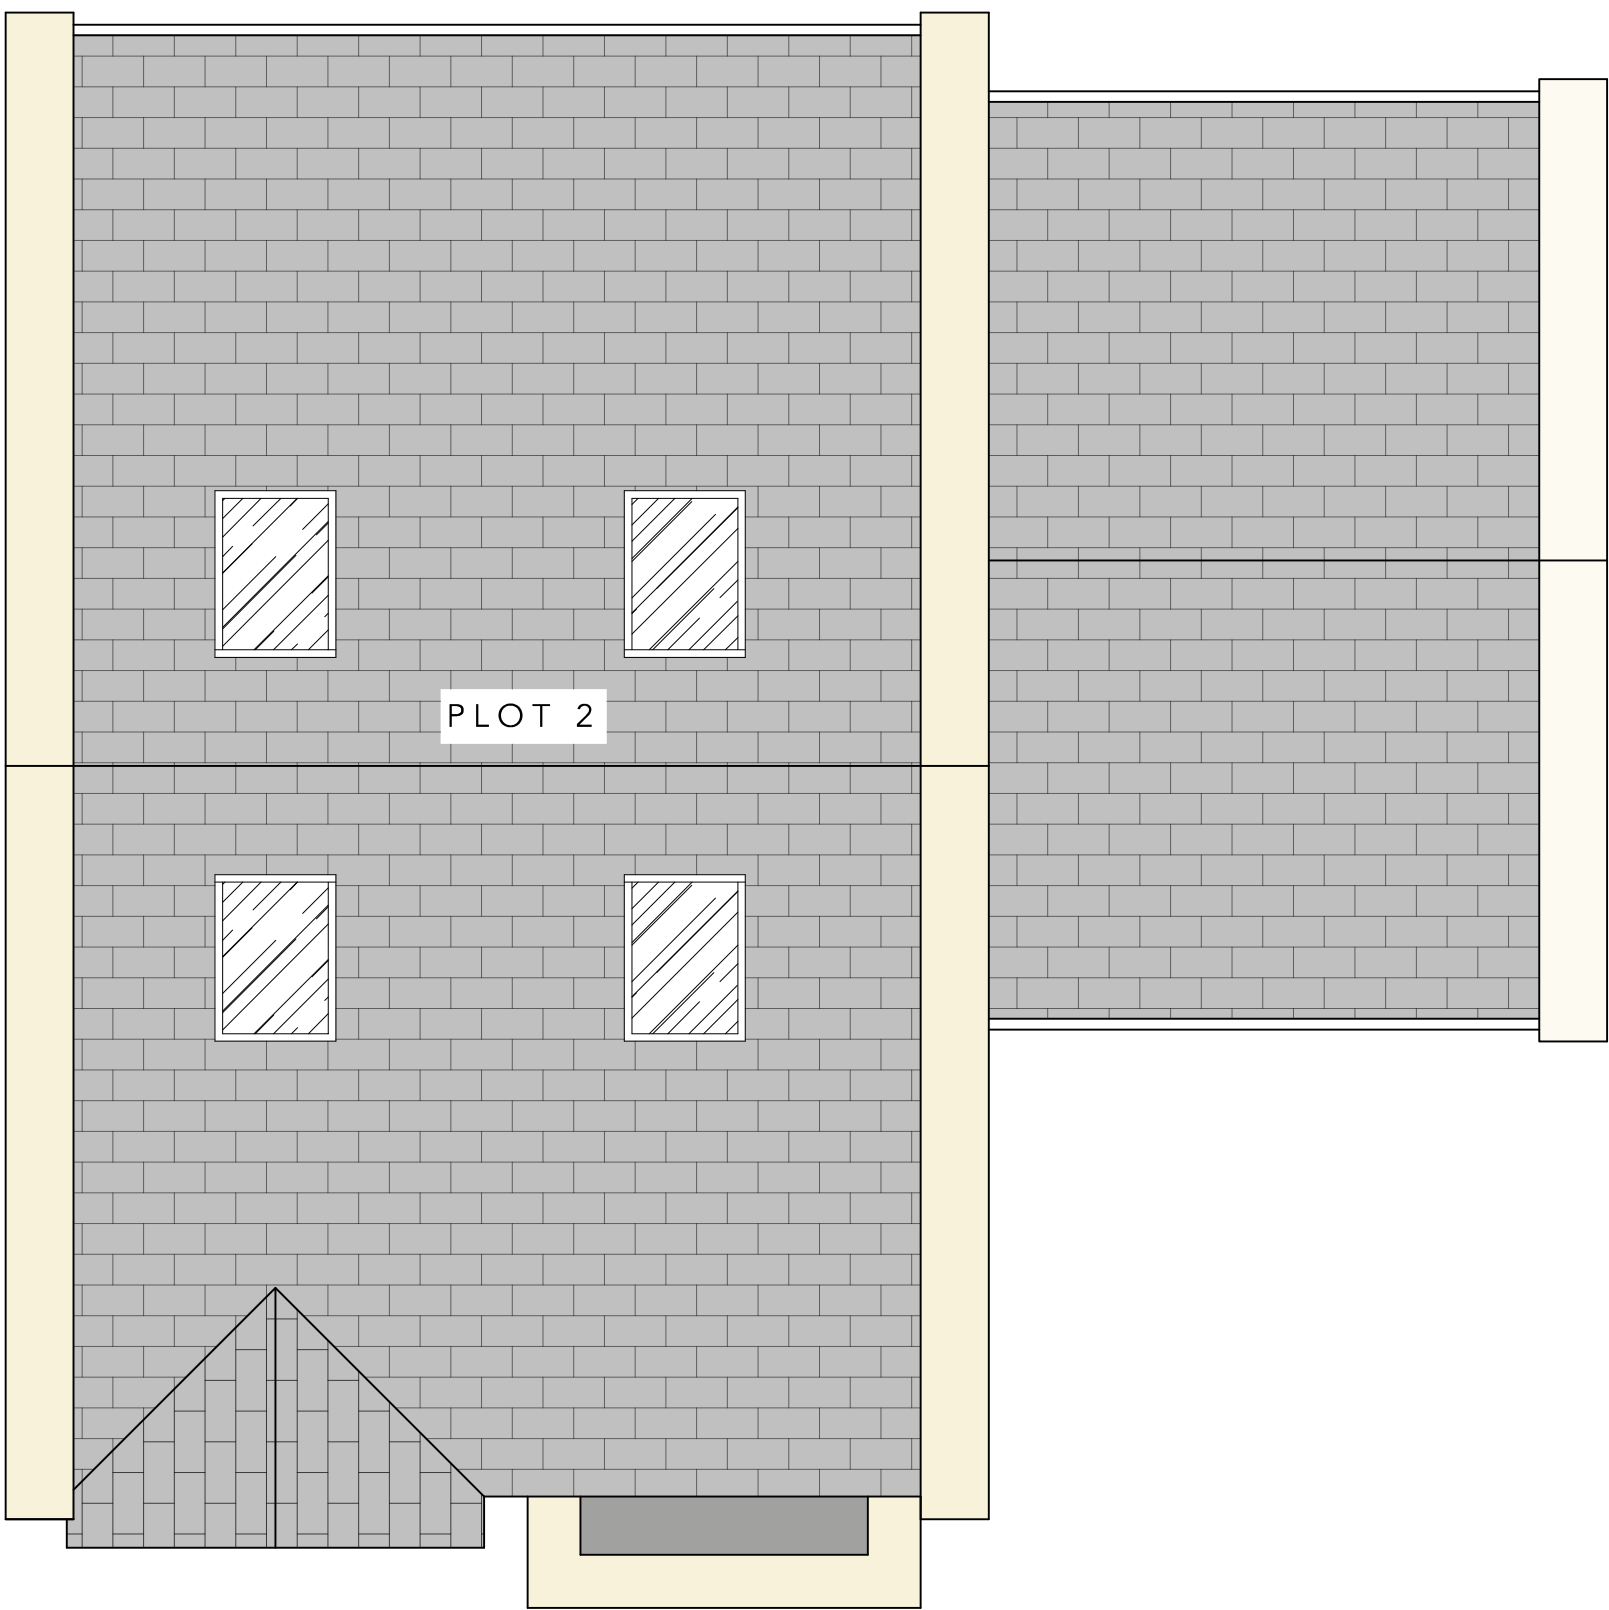 

ROOF PLAN AS PROPOSED (1:50)



B	Following planners comments	JW	28-4-25
A	Following Urban Design Comments	JW	23-1-25
Rev	Description	By	Date
HADAS ARCHITECTURAL ARCHITECTURAL DESIGN			
769 Rochdale Road, Slattocs, Middleton, Manchester M24 2RA			
(HILLBANK STREET) Land Adjacent to Rochdale Road, Slattocs, Middleton M24 2RA PLOT 2 PLANS AS PROPOSED			
DRAWN	JW	DATE	10-12-24
SCALE	1:50	REV.	B
@A1		DRAWING NO. 2501- 301B	