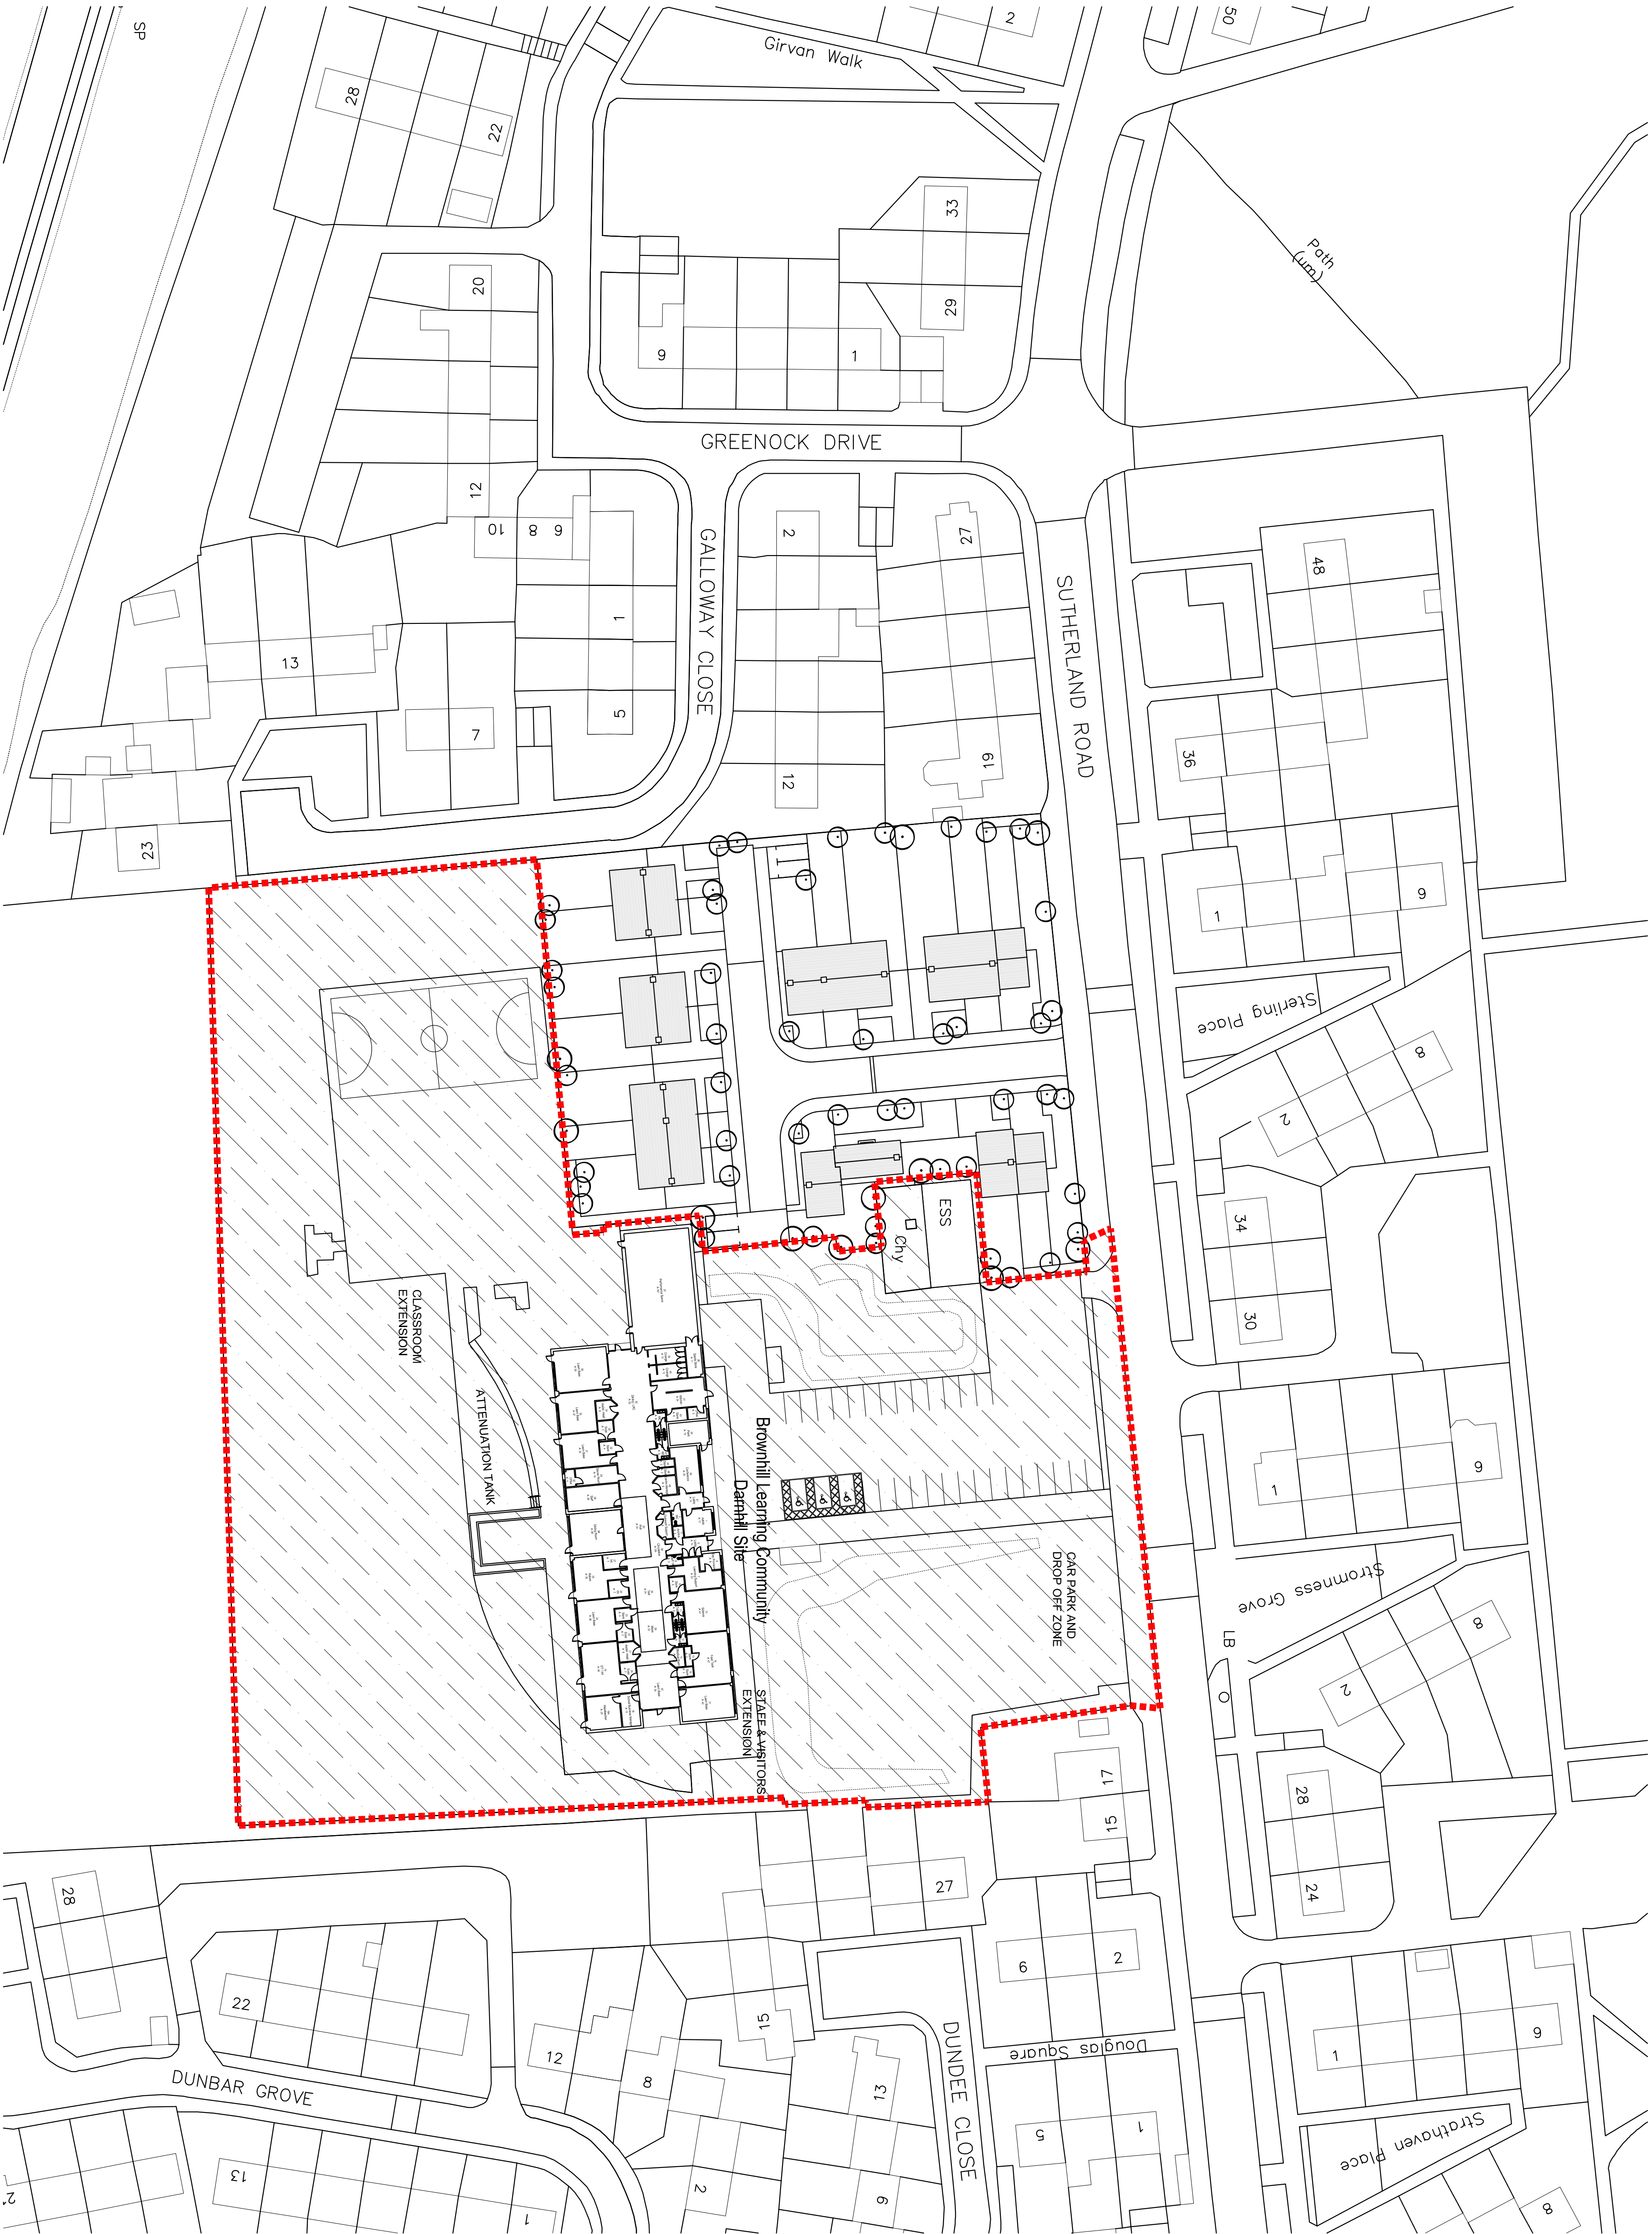


PLANNING
DRAWING

Figured dimensions to be used. Do not scale from drawing

Rev.	Revised detail	By	Date

**ROCHDALE**
BOROUGH COUNCIL

HIGHWAYS, PROPERTY & STRATEGIC HOUSING
Number One Riverside
(01706) 641414
Rochdale OL16 1XU

Client
SCHOOLS SERVICES

Project
**DARNHILL SITE
DARNHILL LEARNING COMMUNITY
KS2 PROVISION**

Title
EXISTING SITE PLAN

Drawn by	Date	Purpose of issue	Scale
RW	Aug 23	Planning	1:500 @ A1
Checked by	Date	Project No.	
		2004956	
Approved by	Date	Drawing No.	Rev.
		PL-01	