



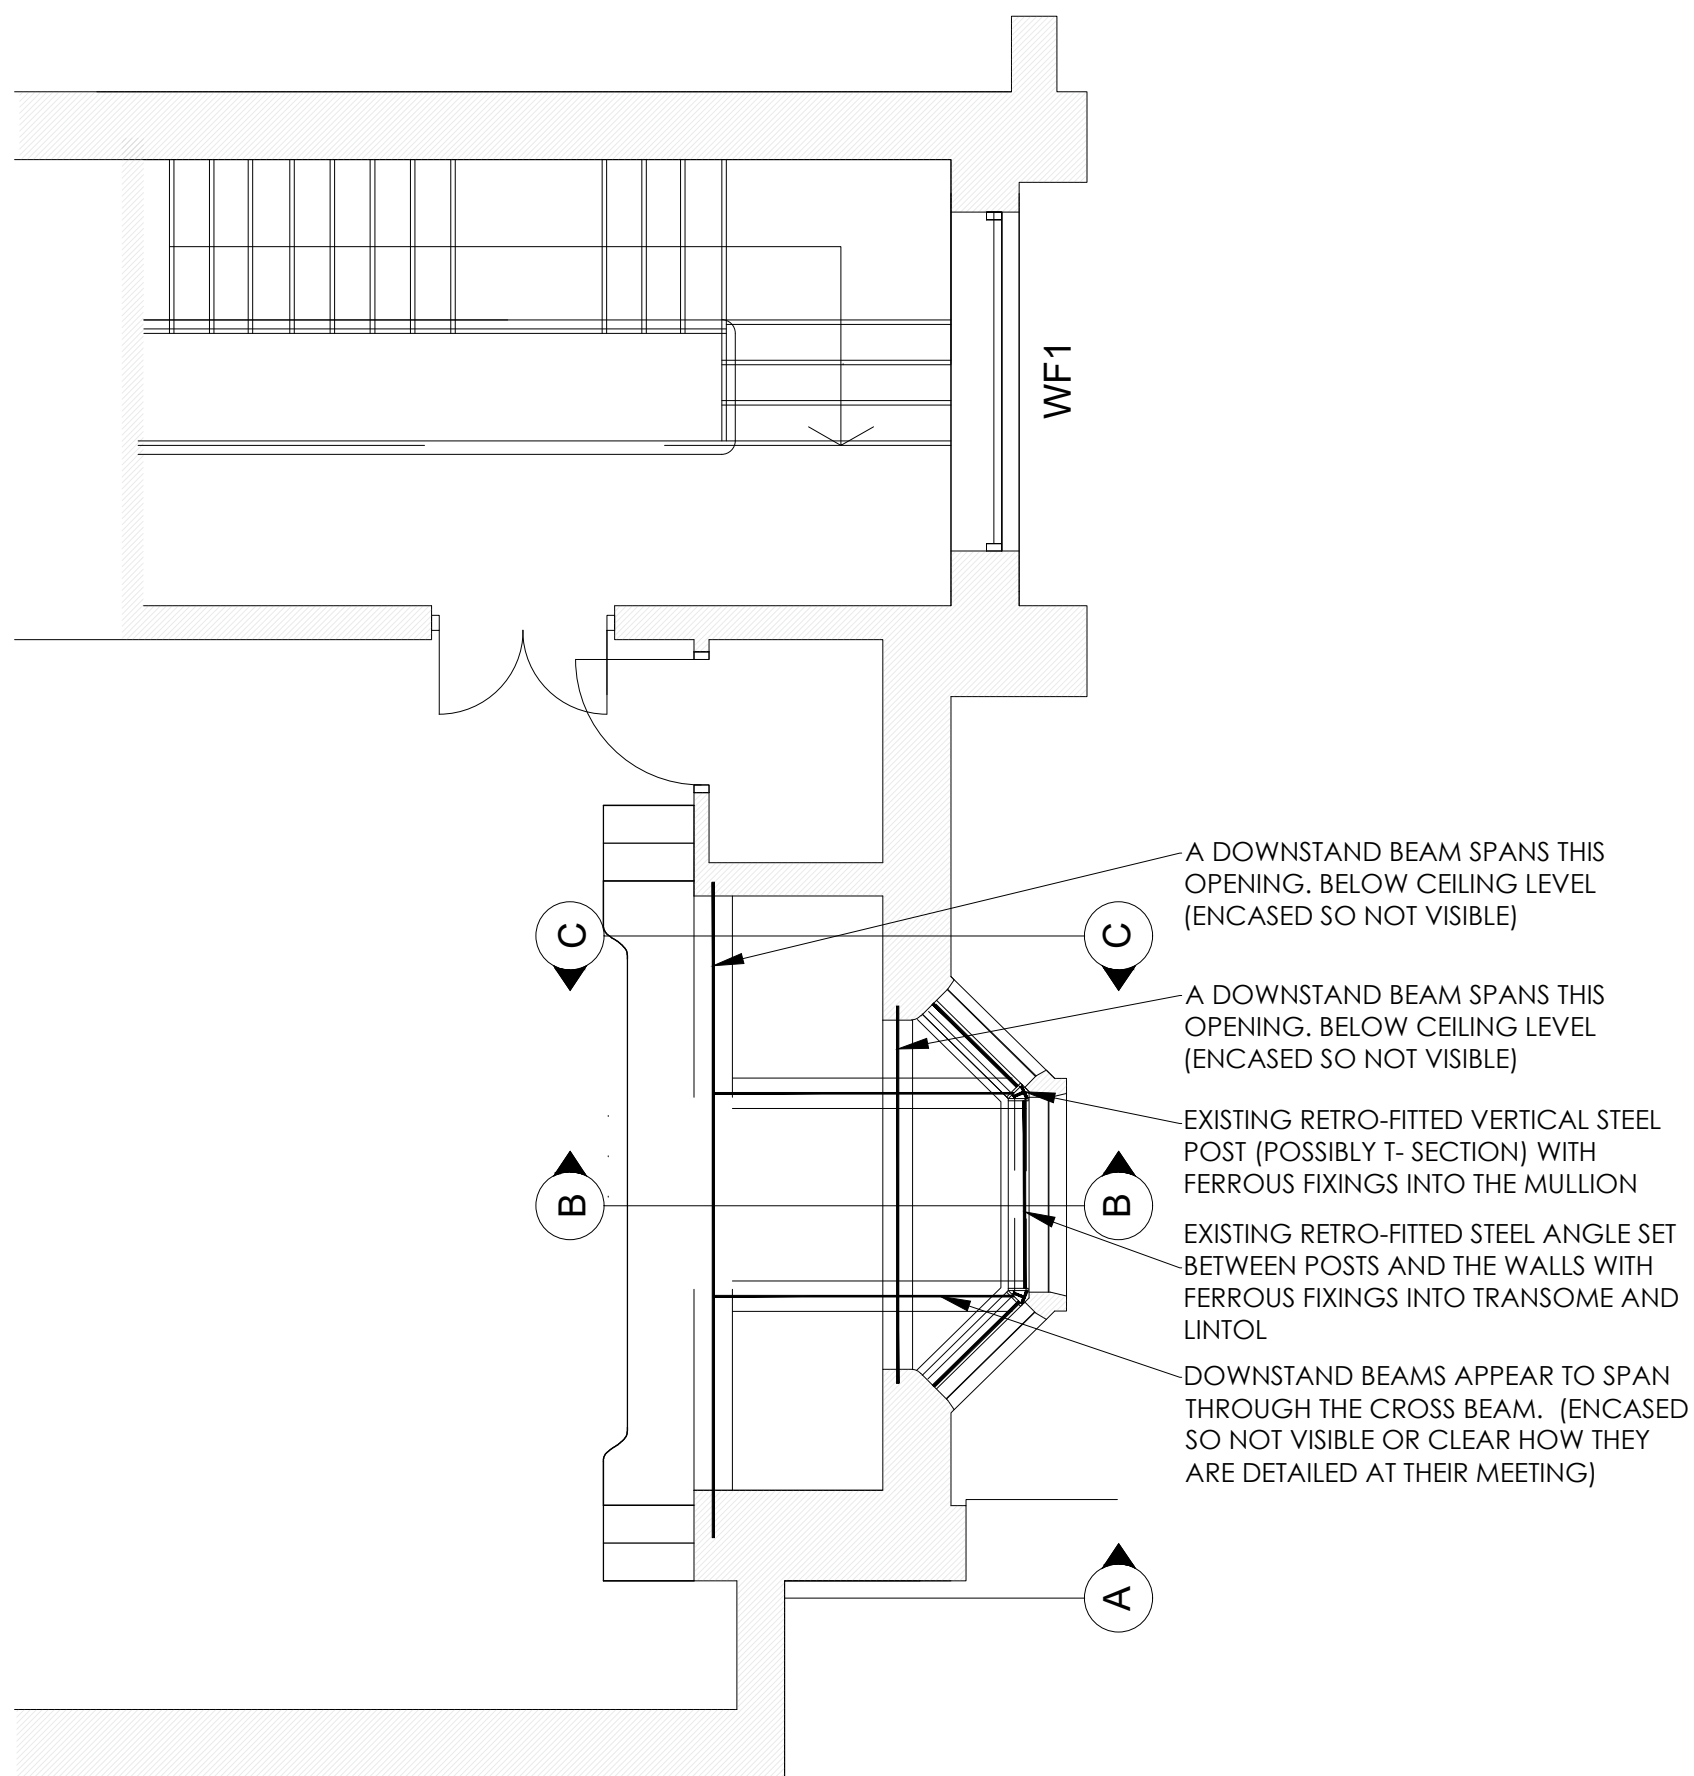

FIRST FLOOR PLAN AND WINDOW SUPPORT STEEL

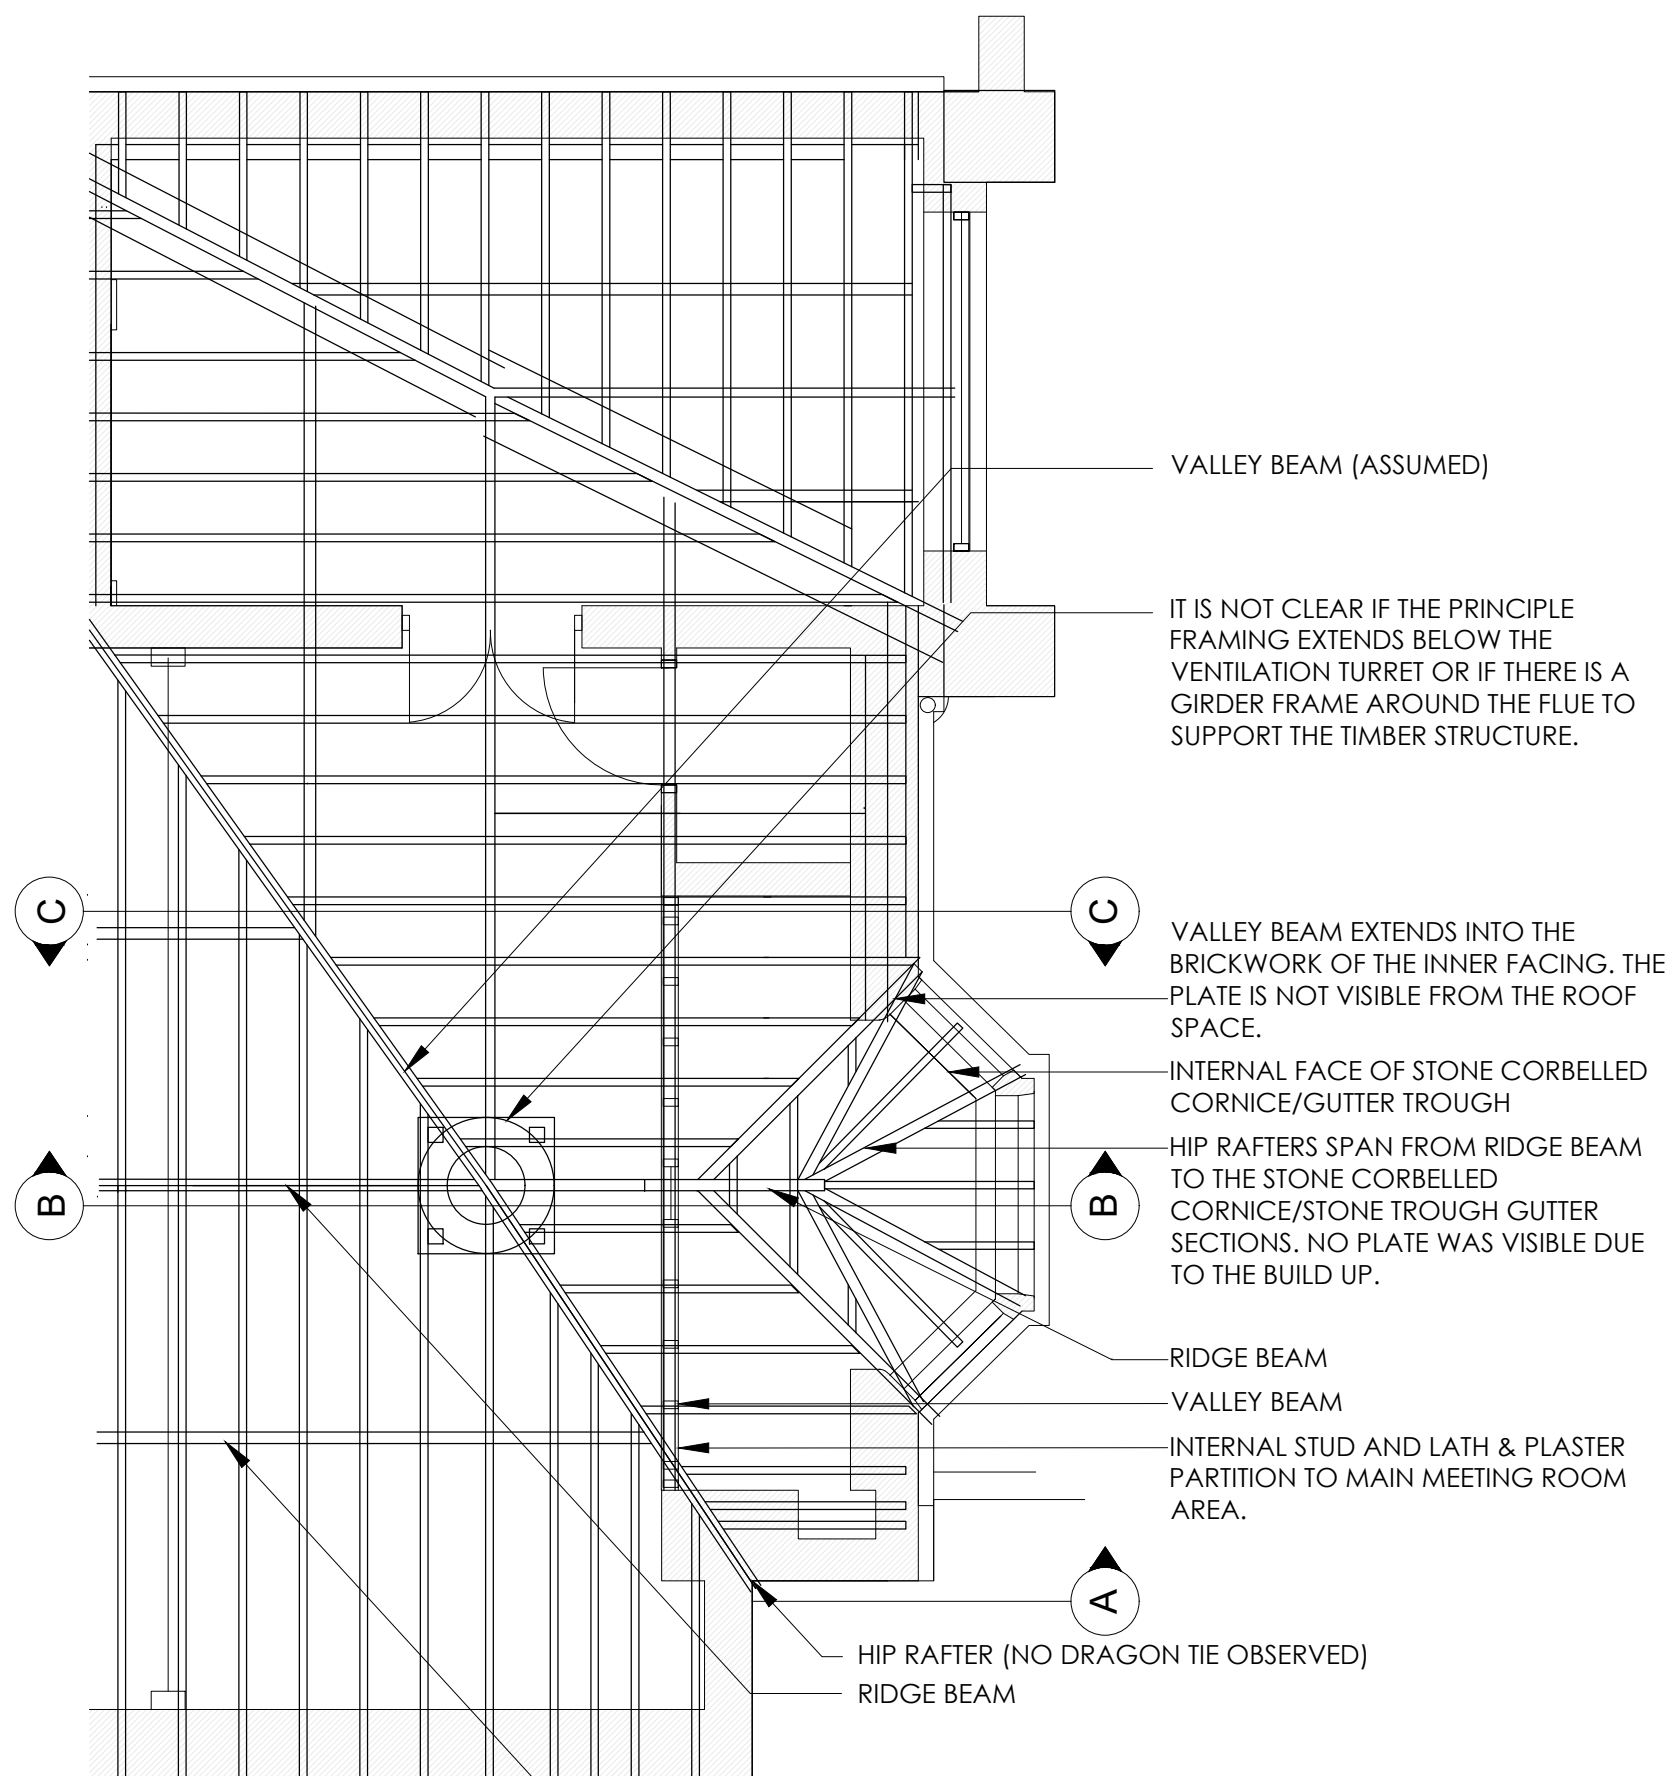


ROOF STRUCTURE

SCOPE OF WORKS:


THIS DRAWING IS TO BE READ IN CONJUNCTION WITH THE EXTERNAL REPAIR ELEVATION DRAWING, SPECIFICATION, SCHEDULE OF WORKS AND THE STRUCTURAL ENGINEER'S DRAWINGS/DETAILS.

REFER ALSO TO THE STRUCTURAL ENGINEER'S REQUIRED ALTERATIONS TO THE STRUCTURE OF THE ROOF ABOVE THE ORIEL WINDOW AND ITS TEMPORARY SUPPORT DURING THE WORKS.


THIS IS INTENDED TO HELP THE CONTRACTOR UNDERSTAND THE EXISTING CONSTRUCTION. ALL DETAILS ARE TO BE VERIFIED ON SITE ONCE ACCESS IS AVAILABLE.

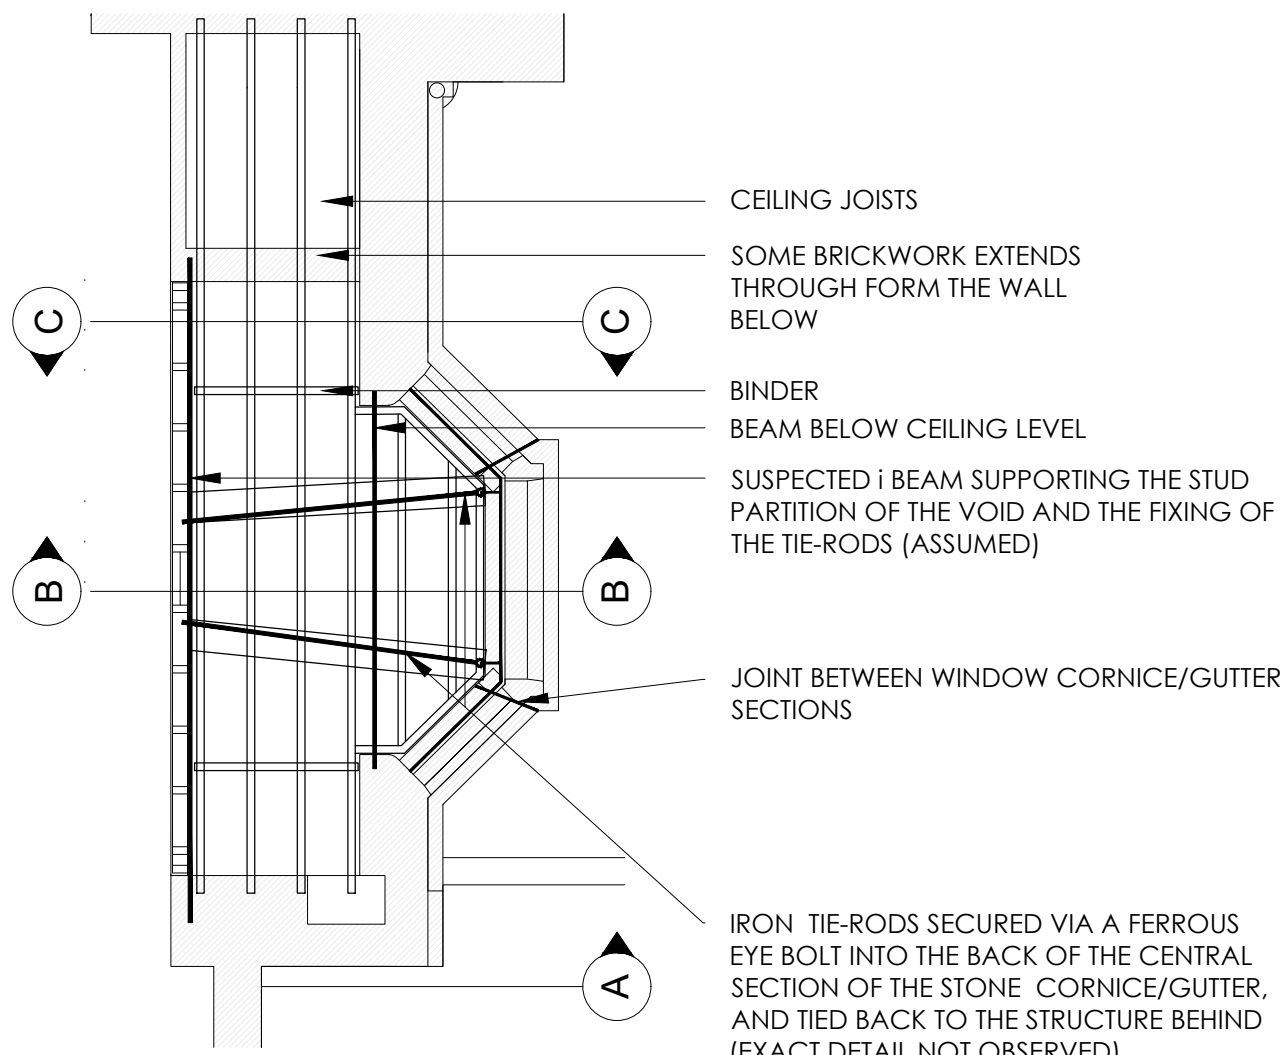

CEILING STRUCTURE AND GUTTER CORBEL RESTRAINT

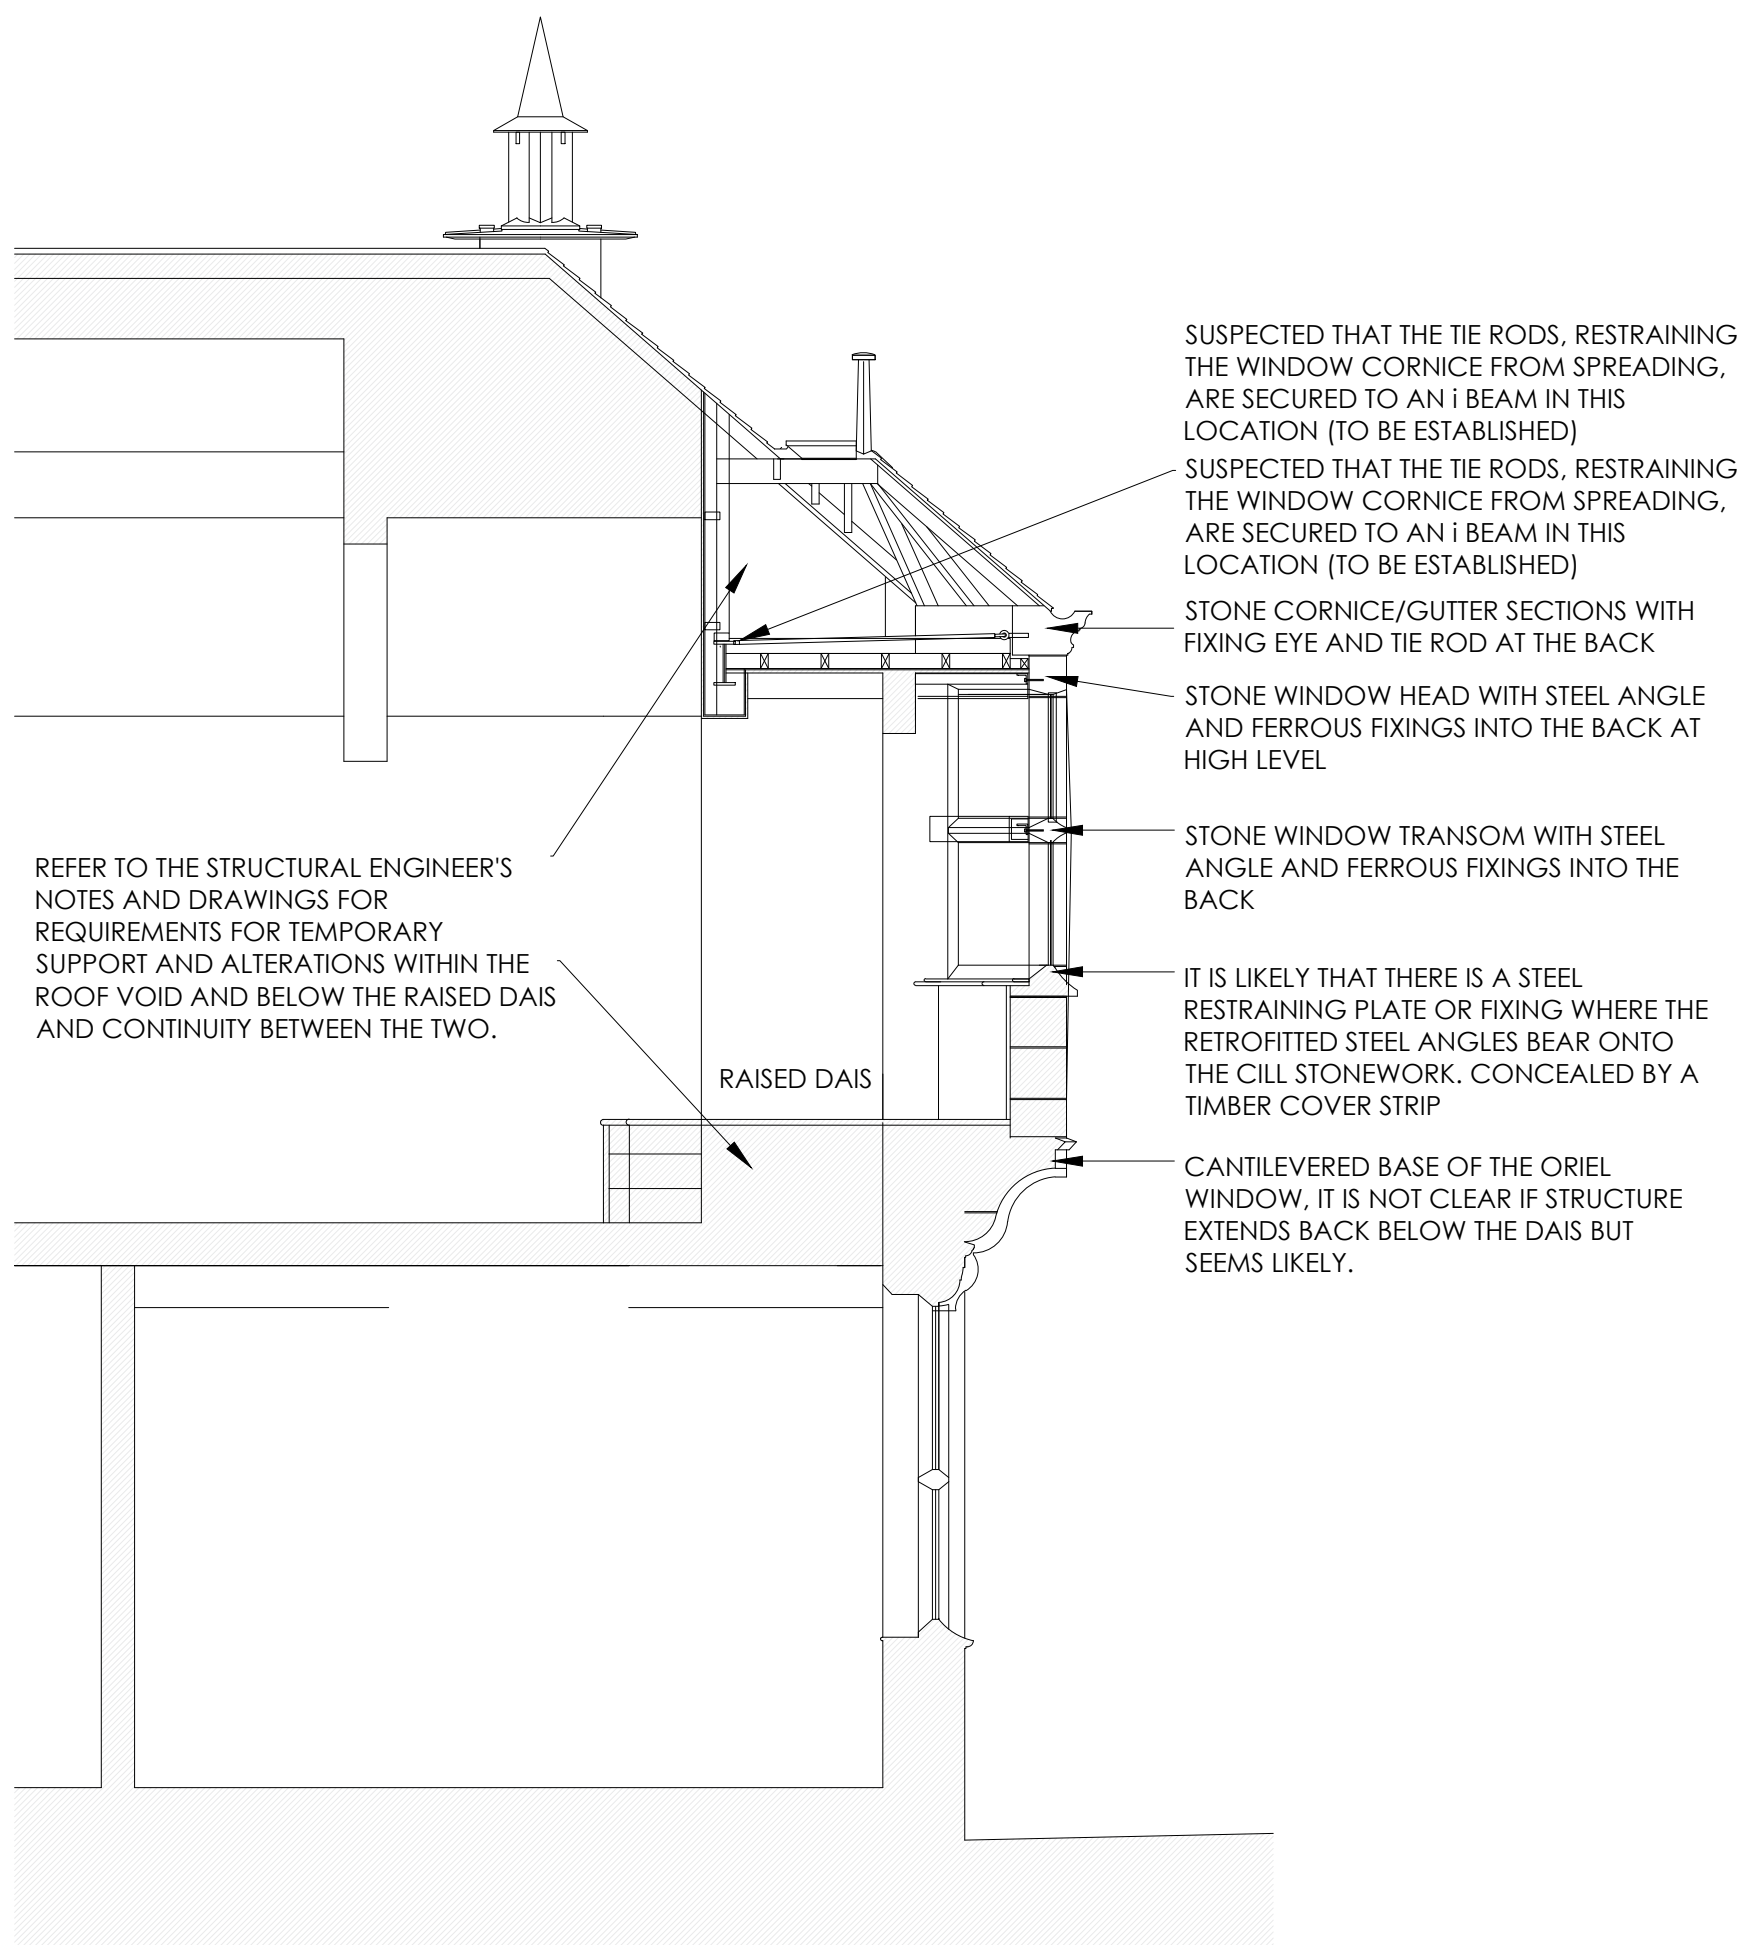


SECTION BB

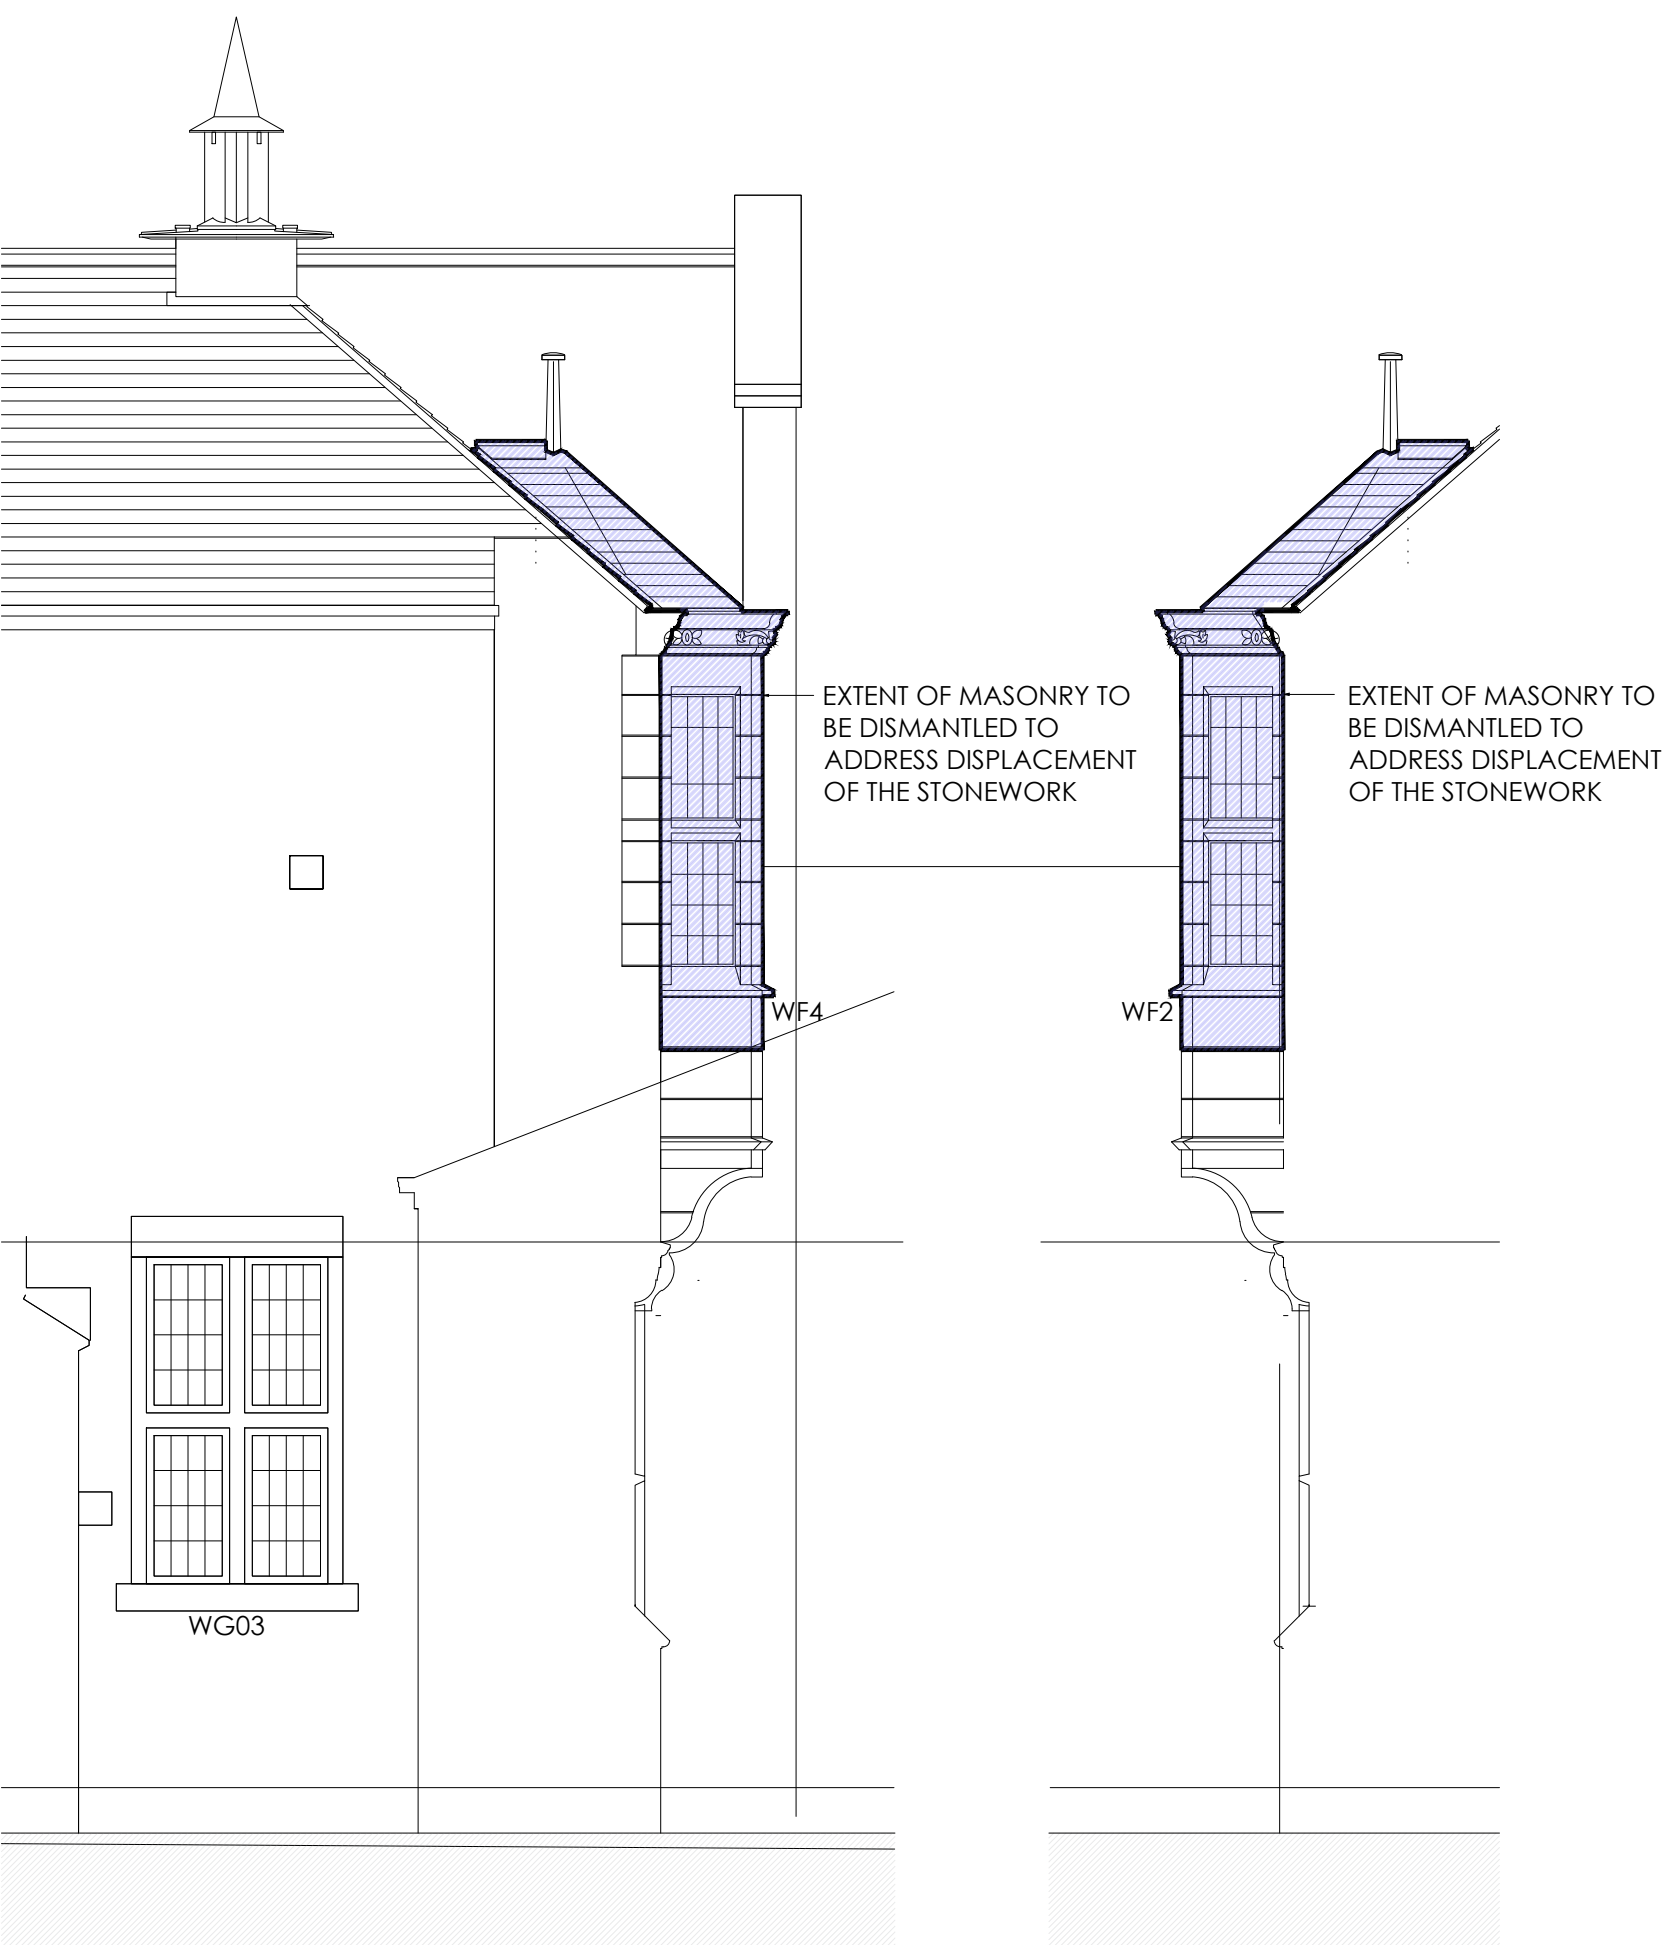

NORTH WEST ELEVATION AA

SOUTH EAST ELEVATION CC

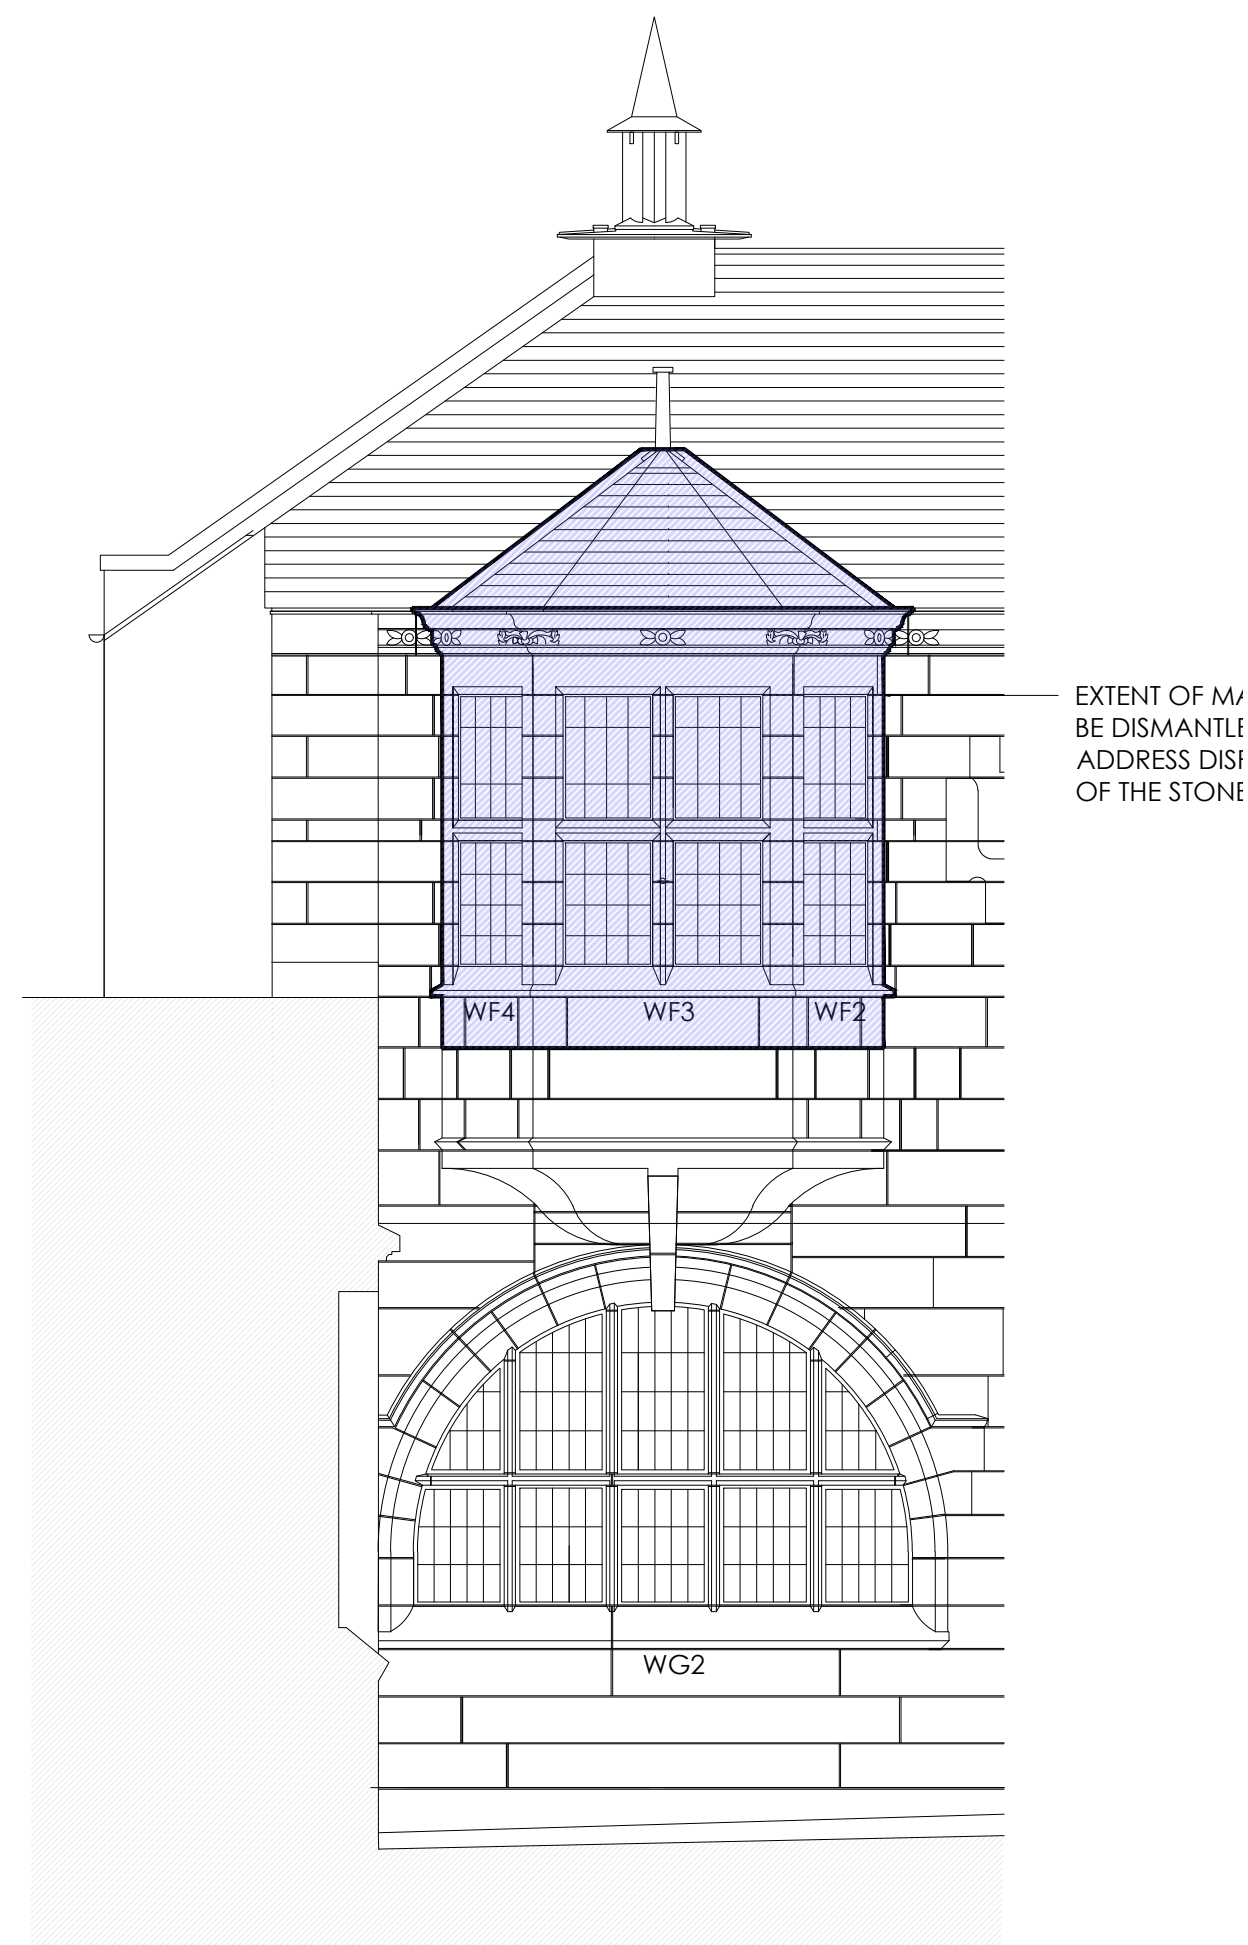

SOUTH WEST ELEVATION



status LISTED BUILDING APP.

This drawing is copyright Bradshaw Gass & Hope LLP and is not to be copied, reproduced or re-distributed either in whole or in part without the prior written permission of the originator.

The originator shall have no responsibility for any liability, loss, cost, damage or expense arising from or relating to any use of this document other than for its intended purpose on this project.

This drawing shall be read in conjunction with all other relevant drawings, specifications and associated documentation. Any discrepancies, errors or omissions are to be reported to the originator before proceeding with work.

All dimensions are to be checked on site by the contractor prior to proceeding with any work.

| Hazard Identification |        |      |
|-----------------------|--------|------|
| ref                   | hazard | date |
|                       |        |      |
|                       |        |      |

|     |                        |     |           |
|-----|------------------------|-----|-----------|
|     |                        |     |           |
|     |                        |     |           |
|     |                        |     |           |
|     |                        |     |           |
| P2  | DRAWING NUMBER UPDATED | AGR | 31.08.23. |
| ref | revision               | by  | date      |

B

G

&

H

Architects  
Consulting Engineers  
Quantity Surveyors

21 Silverwell Street  
Bolton  
BL1 1PR  
t: 01204 525321  
email@bghbolton.co.uk  
www.bghbolton.co.uk

Bradshaw Gass & Hope LLP

|            |                                                             |      |          |
|------------|-------------------------------------------------------------|------|----------|
| client     | Rochdale Borough Council                                    |      |          |
| project    | Milnrow Library, 57 Newhey Road, Milnrow, Rochdale OL16 3NP |      |          |
| drawing    | EXISTING SECTIONS A-A AND C-C                               |      |          |
| drawn by   | AR                                                          | date | APR 2023 |
| checked by | AR                                                          | date | APR 2023 |
| scale      | 1:50                                                        |      | A1       |
| dwg no     | 2215.57.801                                                 |      | rev P2   |