




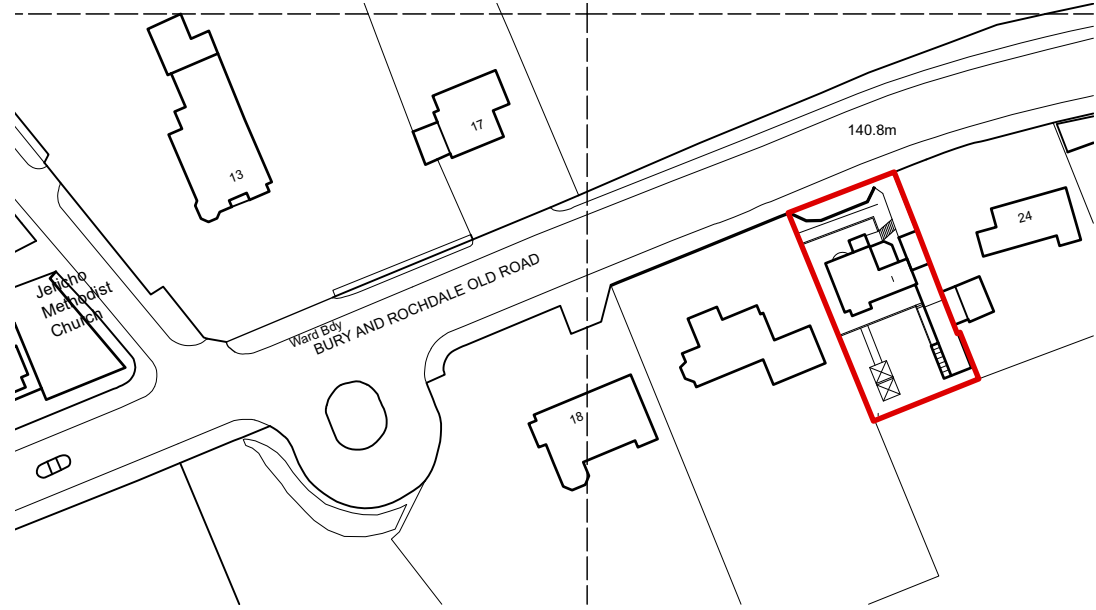

Location Plan
Scale 1:1250
North

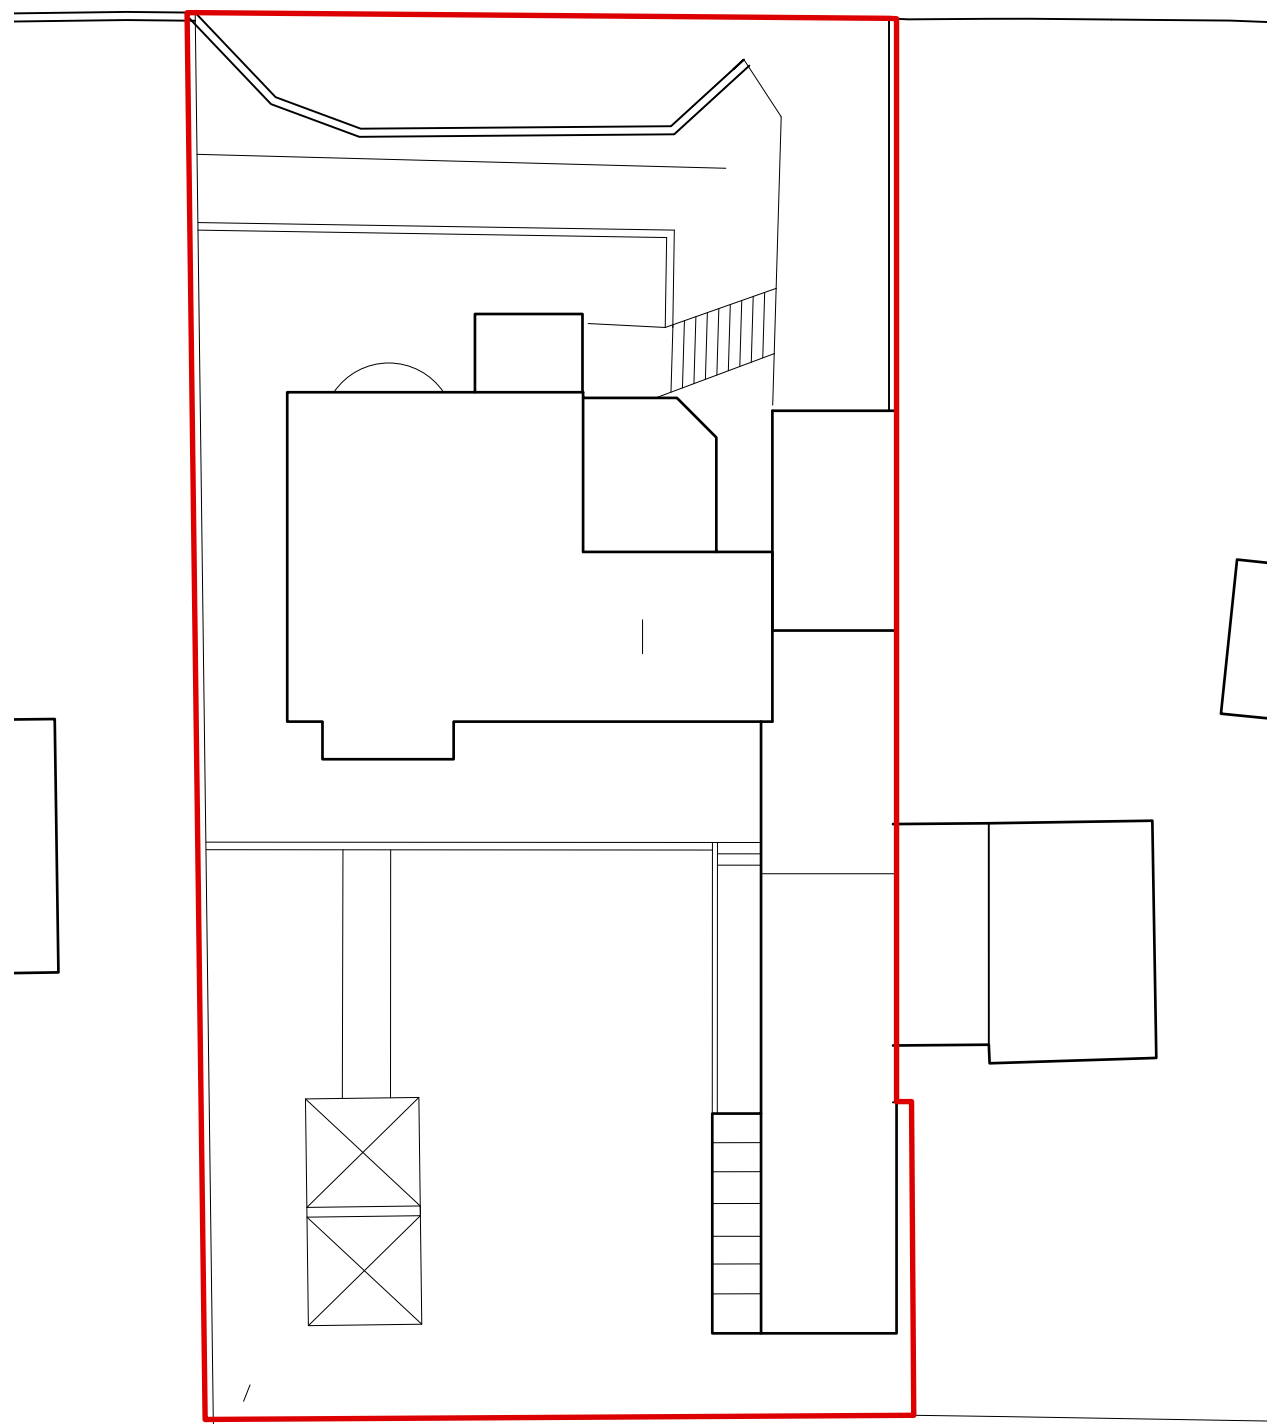


Site Plan
Scale 1:200
North

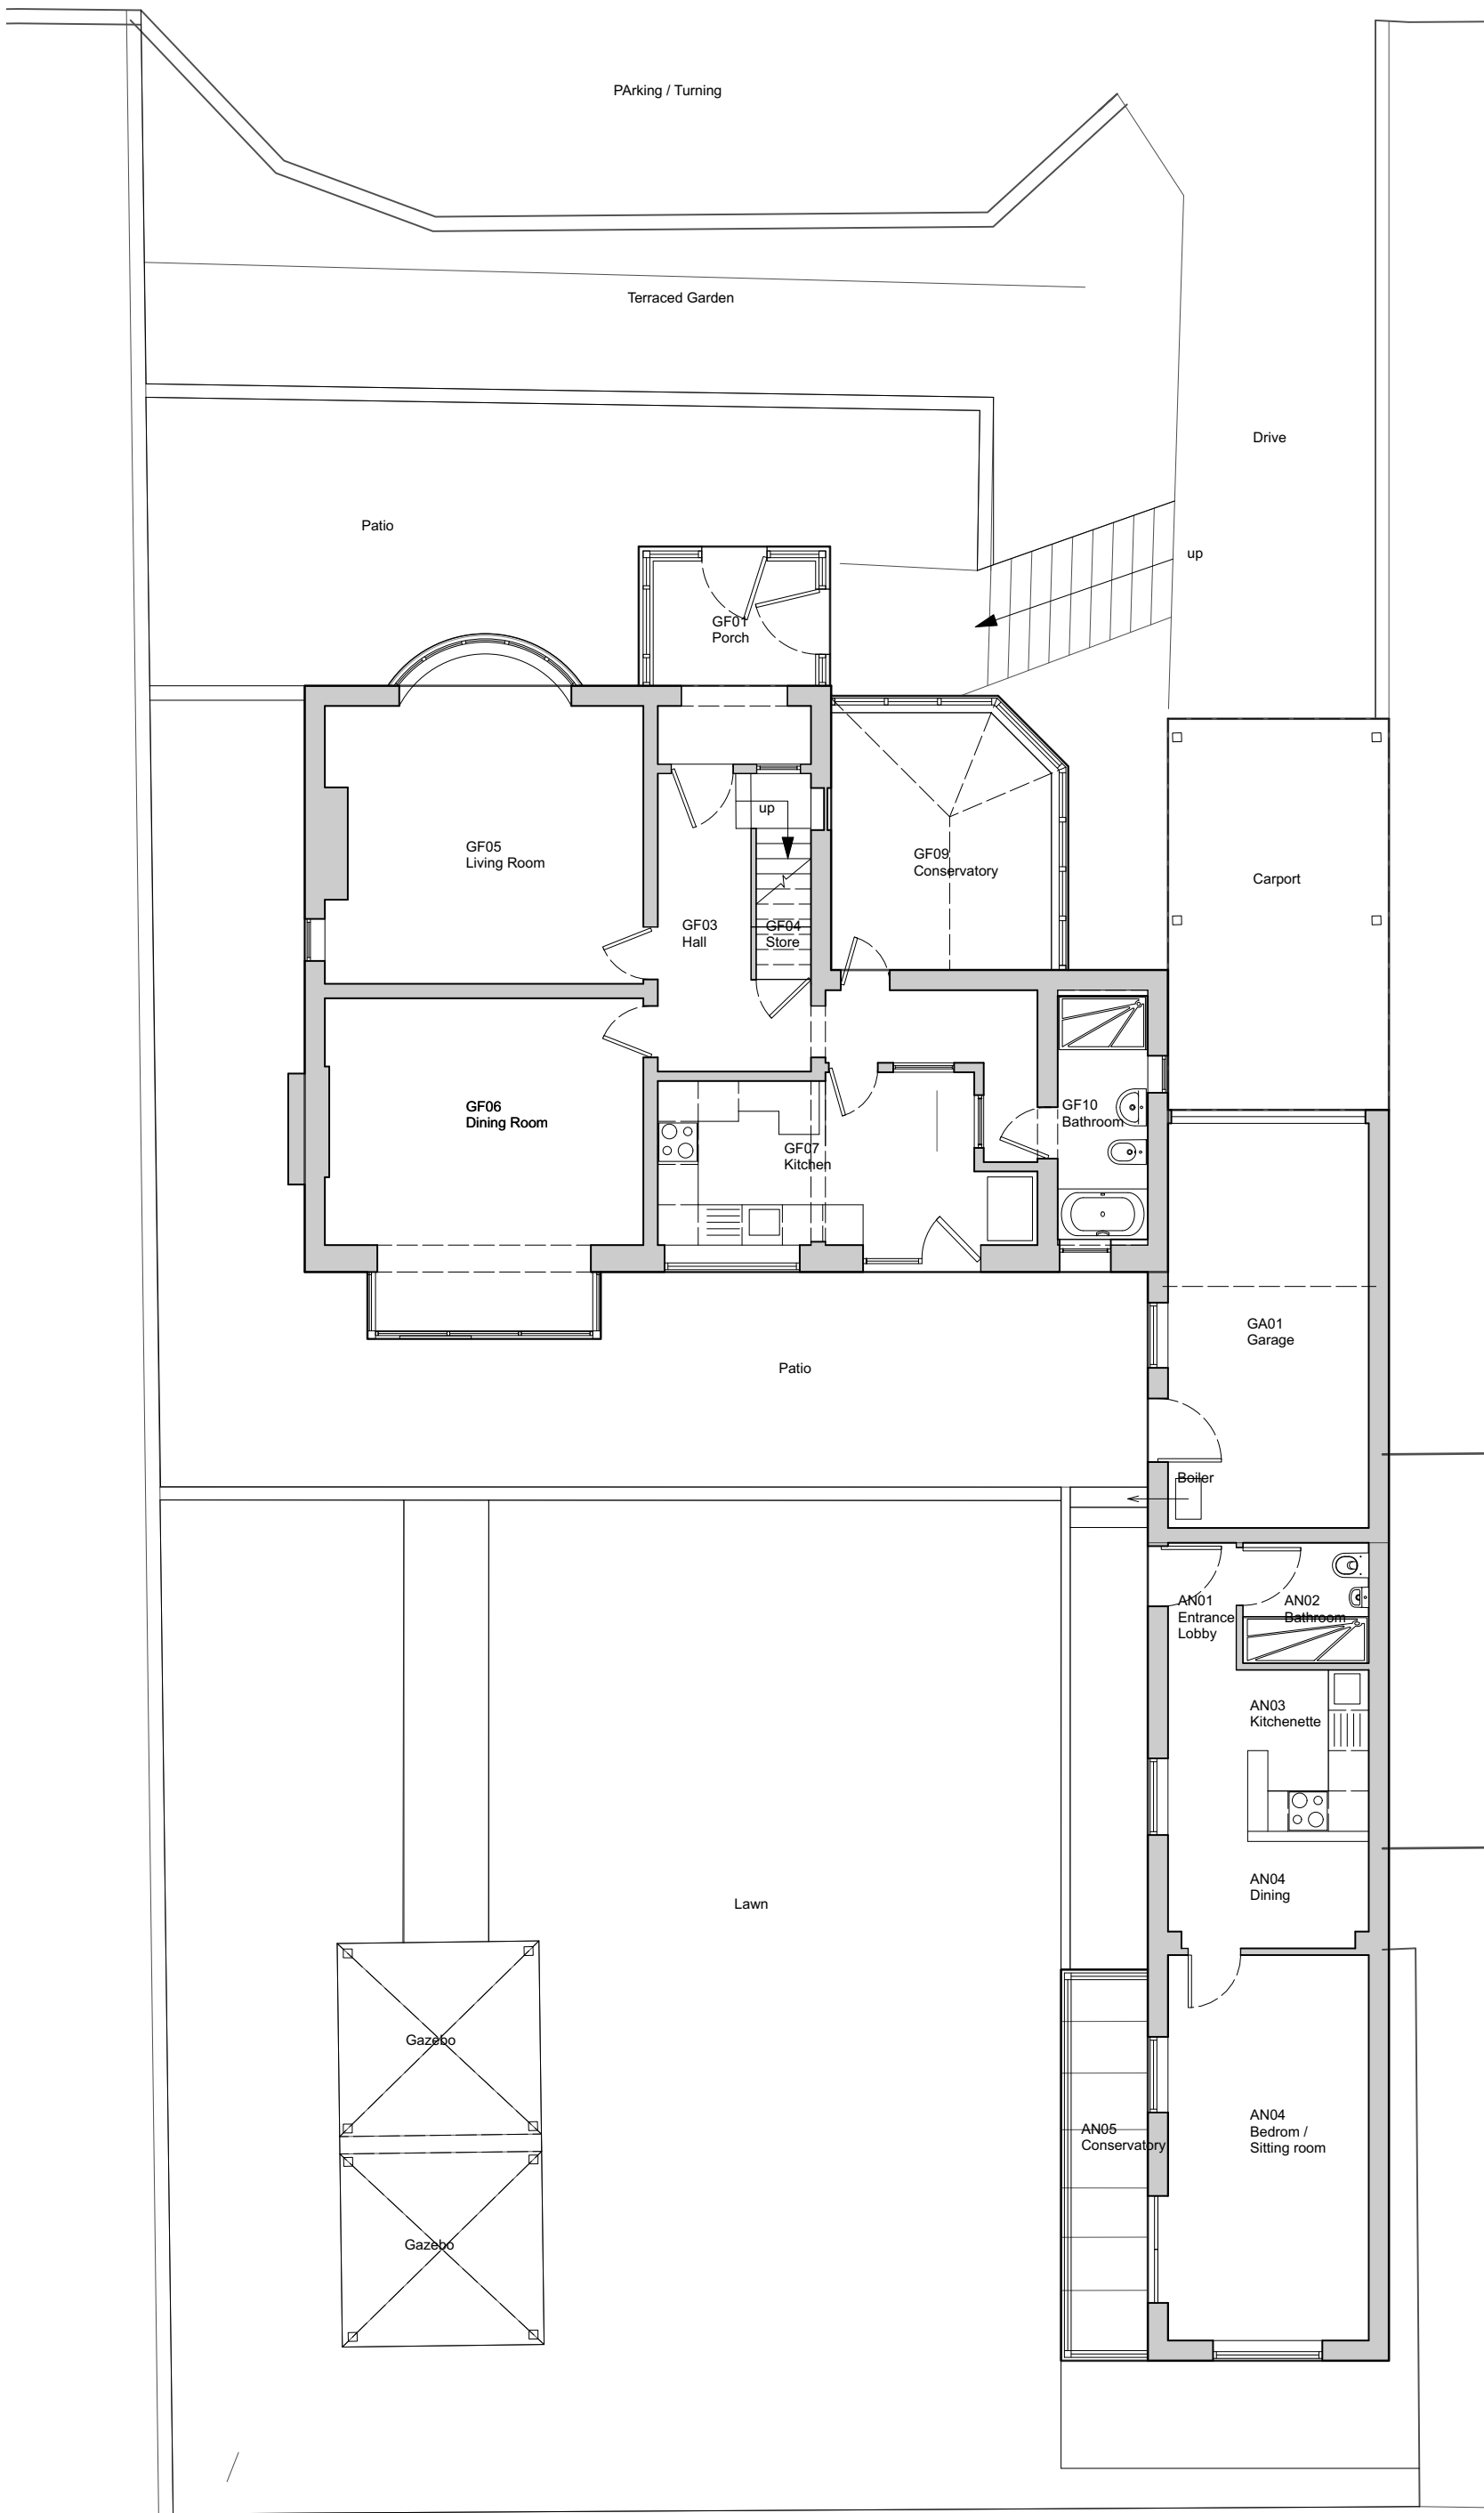

Ground Floor Plan

Scale 1:100
North

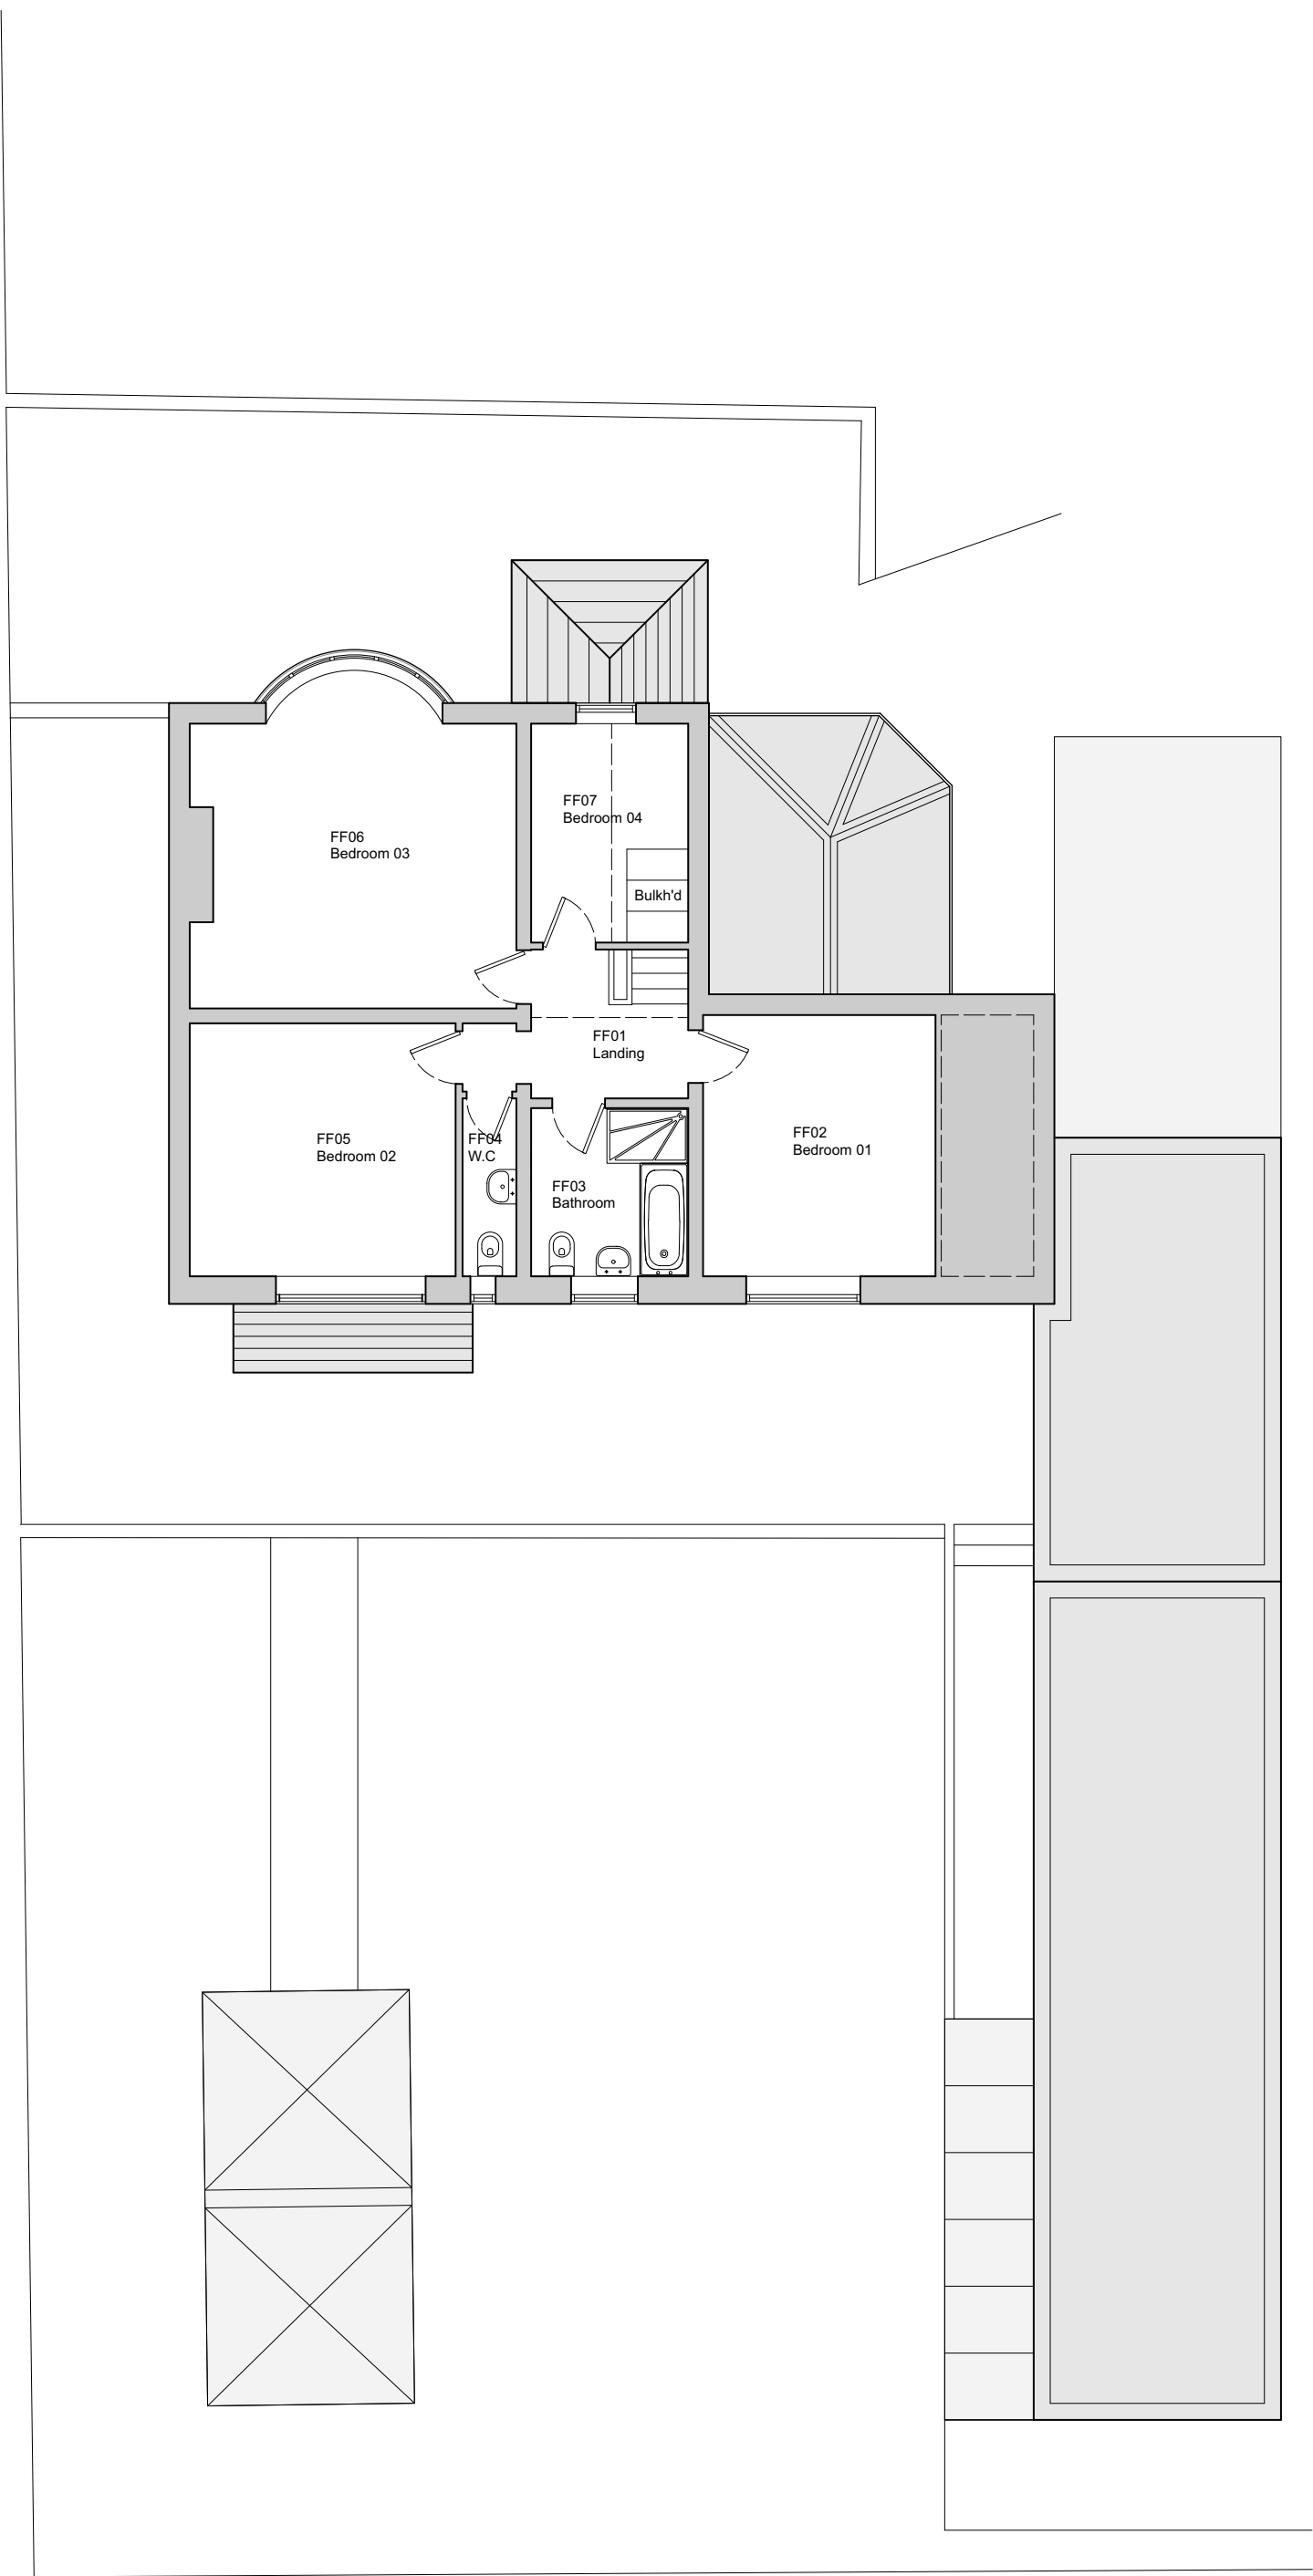

First Floor Plan

Scale 1:100
North

Revision
Project

Address
22 Bury and Rochdale Old Road,
Birtle, BL9 7TZ

Client
Prosperity Property Ltd

Drawings
Plans as Existing

storaharchitecture
Chartered Architects
RIBA Chartered Practice

www.storah.com mail@storah.com 01706 813214
Scale Sheet Size Date Drawn
1:100 ISO A1 28/01/2022 MB

Drawing Number Revision

22-004 - 100

© Storah Architecture Ltd