



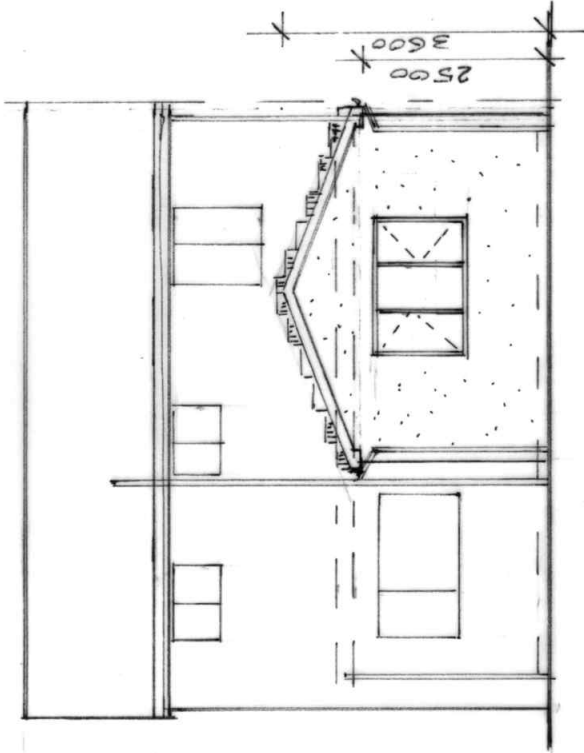


REAR ELEVATION
(PROPOSED)

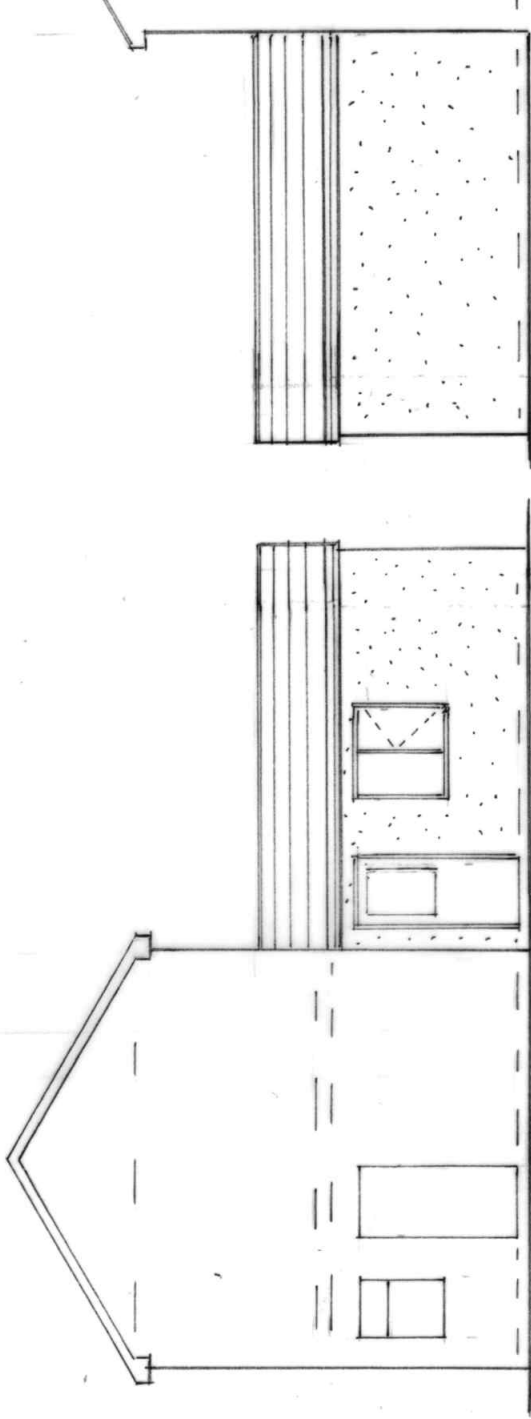


SIDE ELEVATION
(PROPOSED)

SIDE ELEVATION
(PROPOSED)

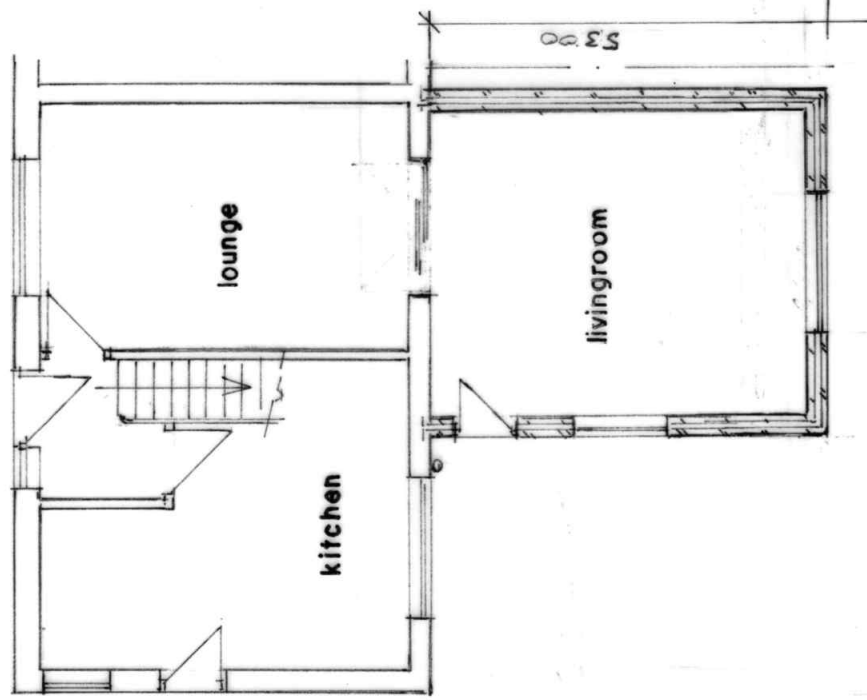

GROUND FLOOR PLAN
(PROPOSED)

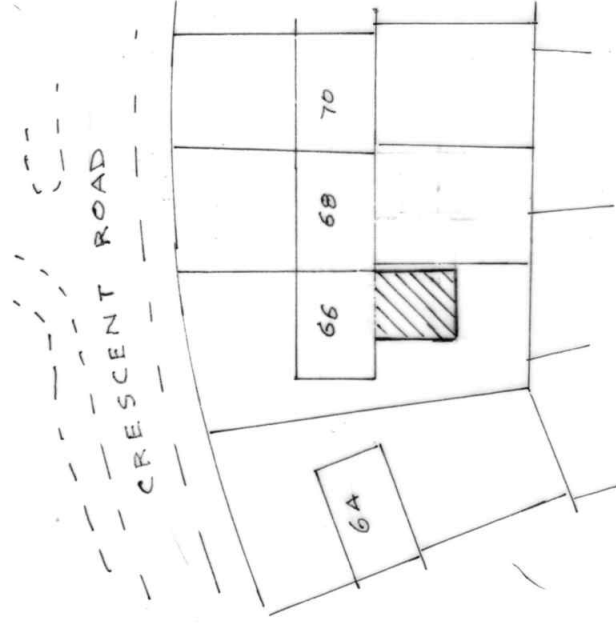

SIDE ELEVATION
(PROPOSED)

SCALE 1:500

BUILDING DESIGN SERVICES

M. FAROOQ

418 Bury Road Rochdale OL11 5EU.

Tel: 01706 712231 Mob: 07967605763

PROPOSED SINGLE STOREY REAR EXTENSION AT
66 CRESCENT ROAD ROCHDALE OL11 3LG

For: Mr RAJA TARIQ MAHMOOD

Plan

Scale 1:100

Elevation

2251/2

Scale 1:100