


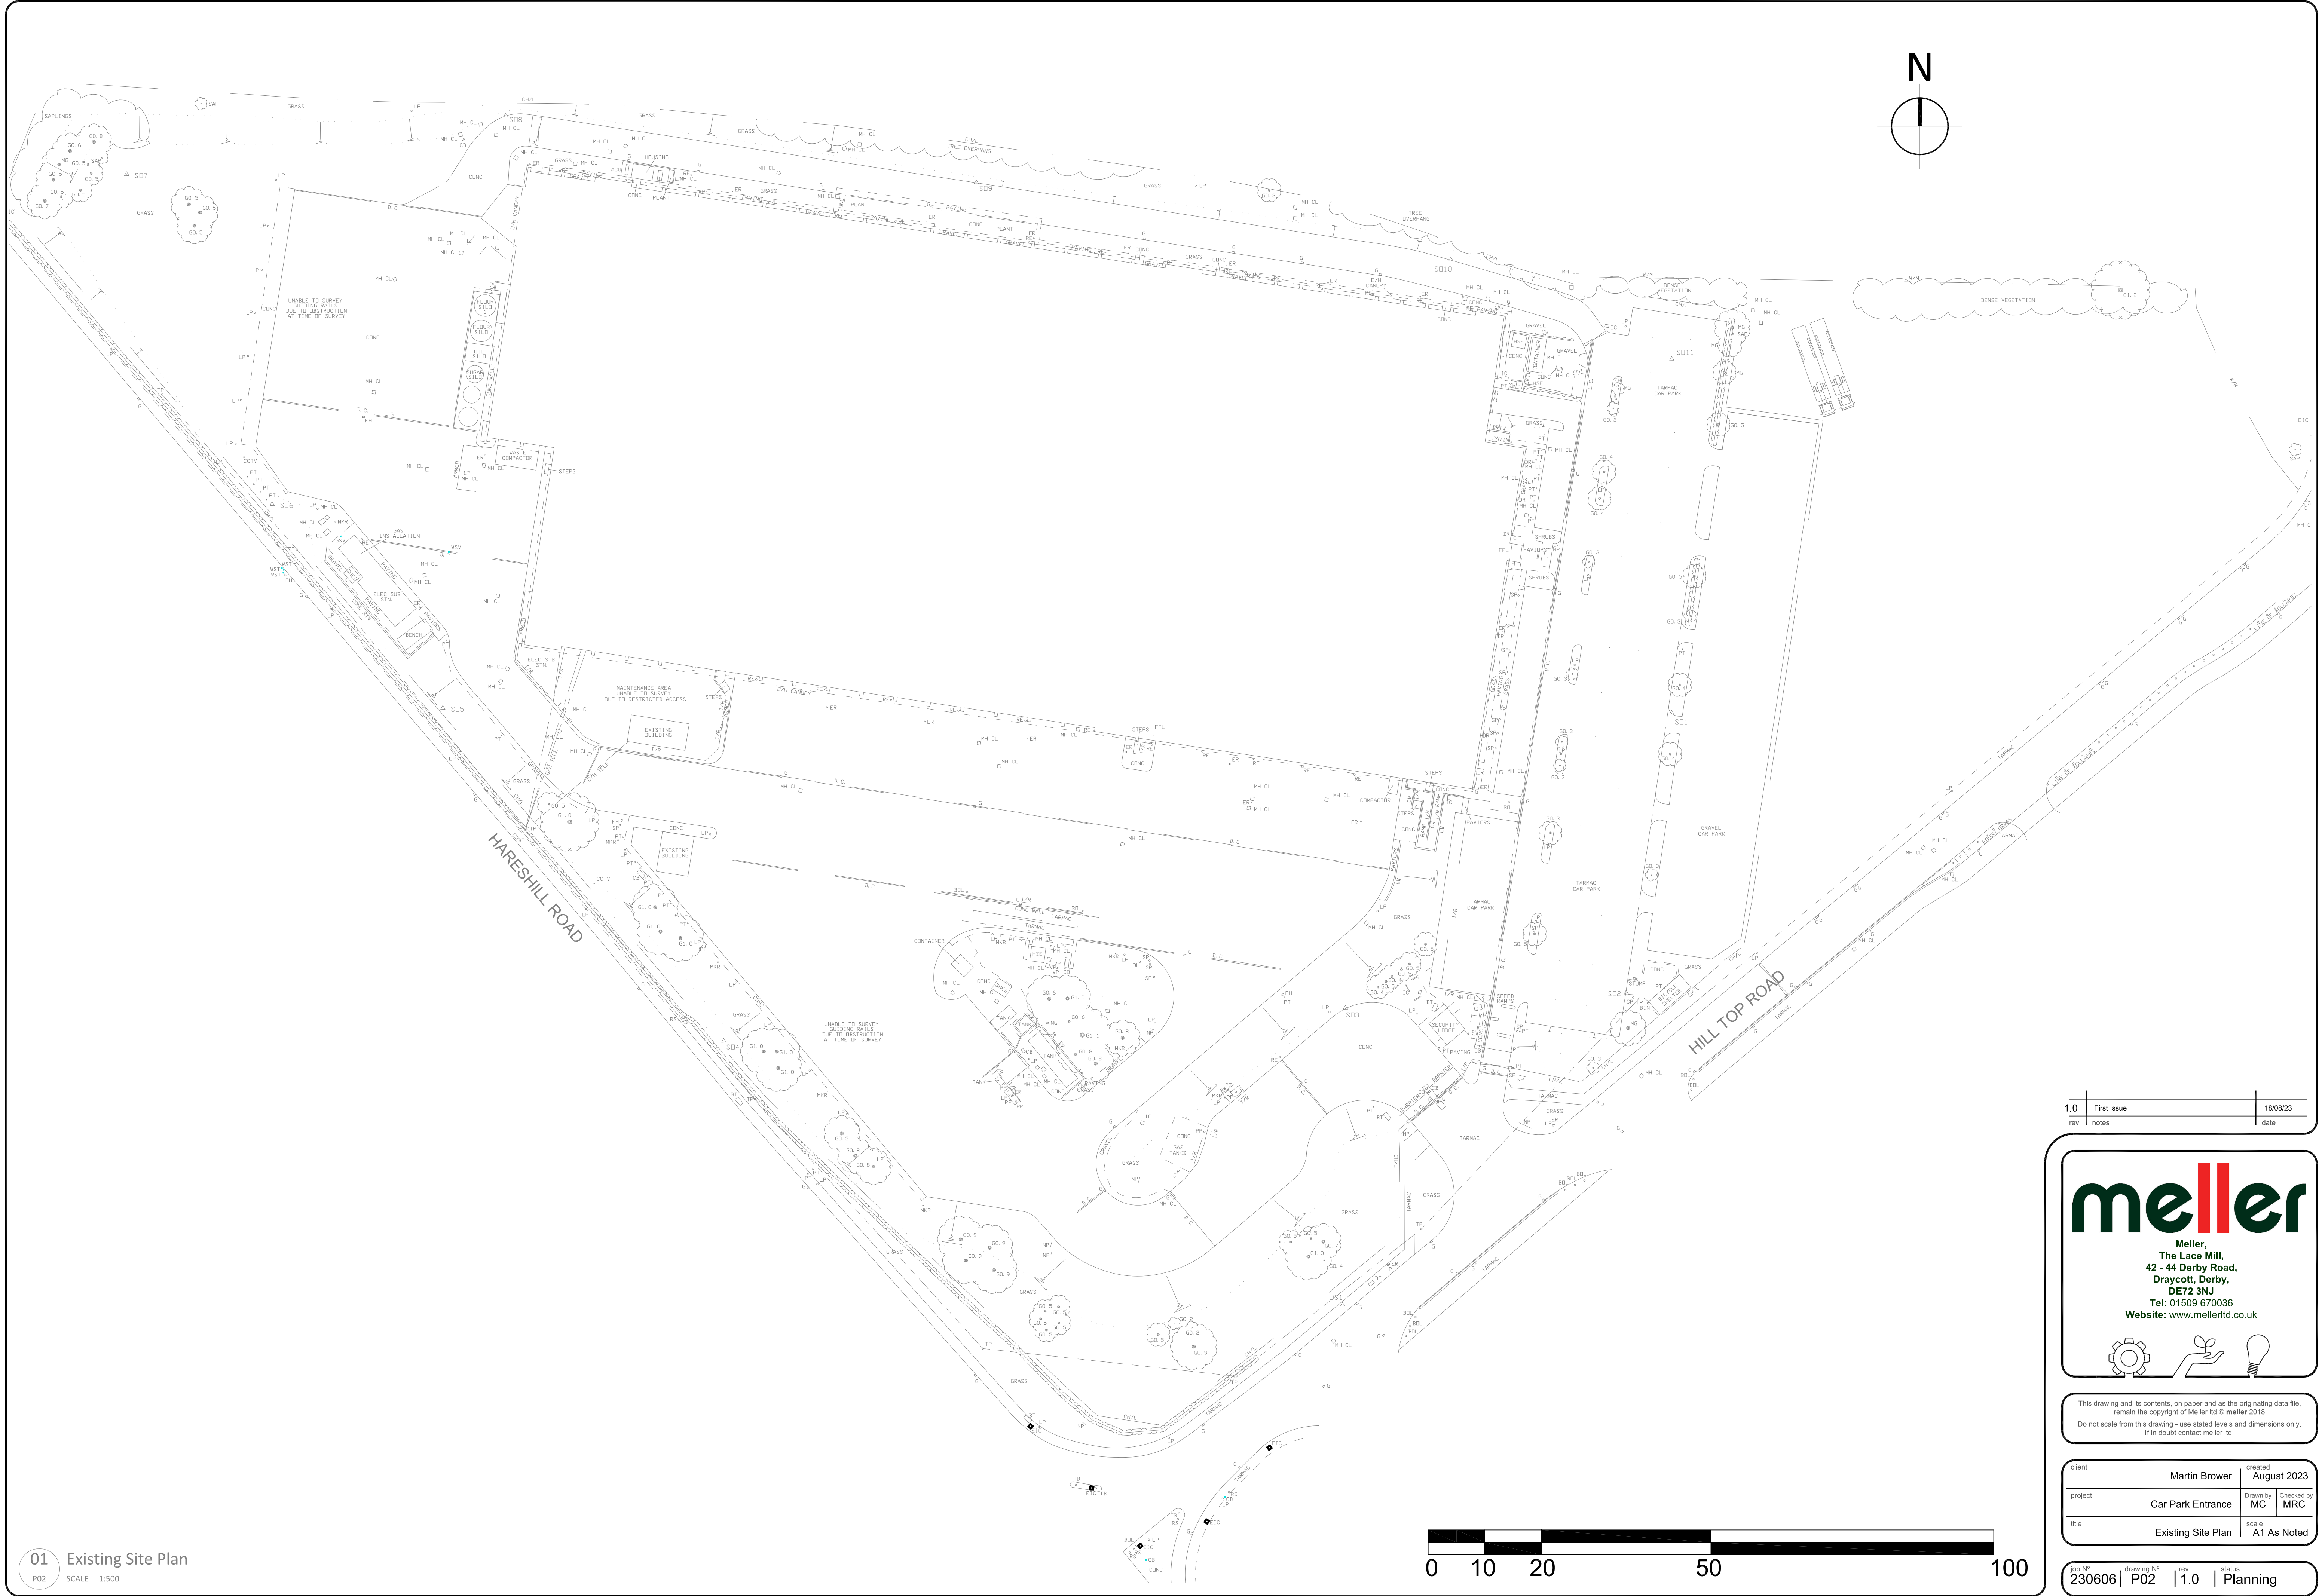

1.0	First Issue	18/08/23
rev	notes	date

Meller,
The Lace Mill,
42 - 44 Derby Road,
Draycott, Derby,
DE72 3NJ
Tel: 01509 670036
Website: www.mellerltd.co.uk

This drawing and its contents, on paper and as the originating data file, remain the copyright of Meller Ltd © meller 2018
Do not scale from this drawing - use stated levels and dimensions only. If in doubt contact meller ltd.

client	Martin Brower	created	August 2023
project	Car Park Entrance	Drawn by	MC
		Checked by	MRC
title	Existing Site Plan	scale	A1 As Noted

job N°	drawing N°	rev	status
230606	P02	1.0	Planning