


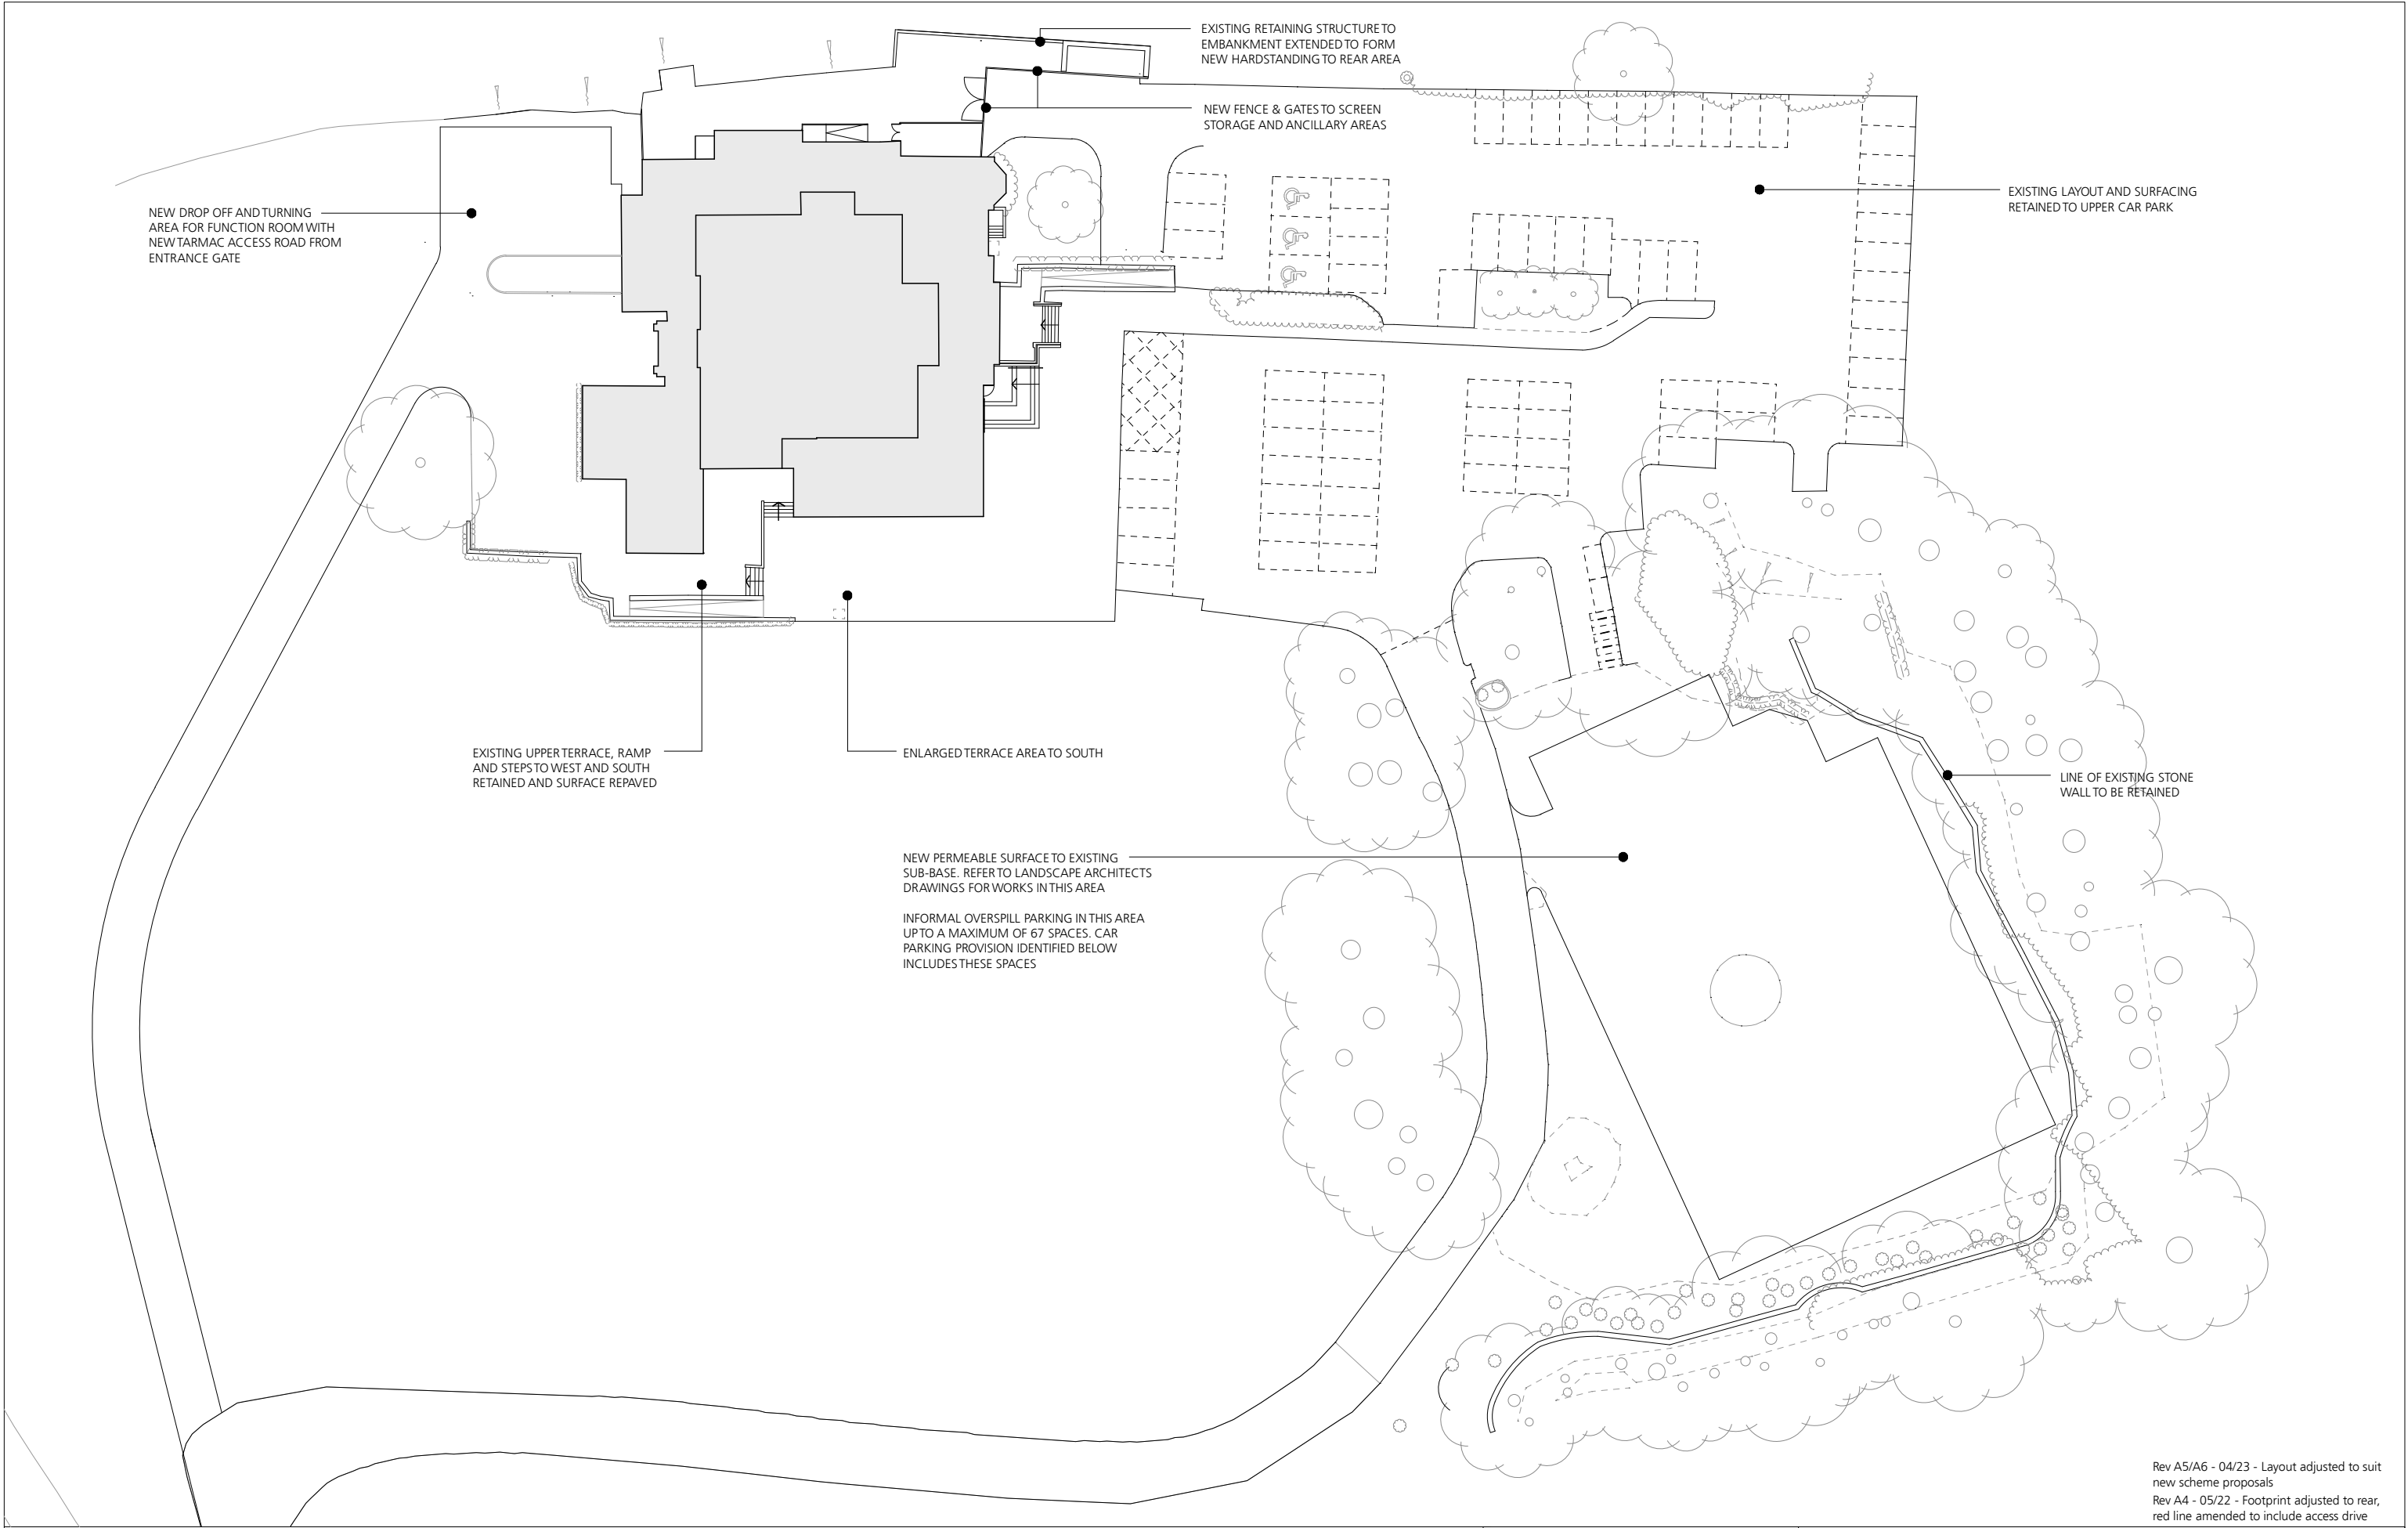

Rev A5/A6 - 04/23 - Layout adjusted to suit new scheme proposals
Rev A4 - 05/22 - Footprint adjusted to rear, red line amended to include access drive



TOTAL PROPOSED PARKING PROVISION

MAXIMUM 141 SPACES inc 3 DISABLED
(74 IN MAIN CAR PARK, 67 IN OVERSPILL)
8 CYCLE SPACES
2 MOTORCYCLE SPACES

Jonathan Davidson Architects

Architecture & Industrial Design
47 Hilton Street
MANCHESTER
M1 2EF
t: 0161 711 0835
e: inbox@j davidsonarchitects.com
w: www.j davidsonarchitects.com

Client Elle R Leisure
Project **Proposed Albert's Restaurant**
Edenfield Rd, Norden
Scale 1:250 @ A1 / 1:500 @ A3
Date Feb 2022

Document **Planning Drawing**
Proposed Site Plan
Status For information

Doc Ref	366	PD	2002	A6
---------	-----	----	------	----