




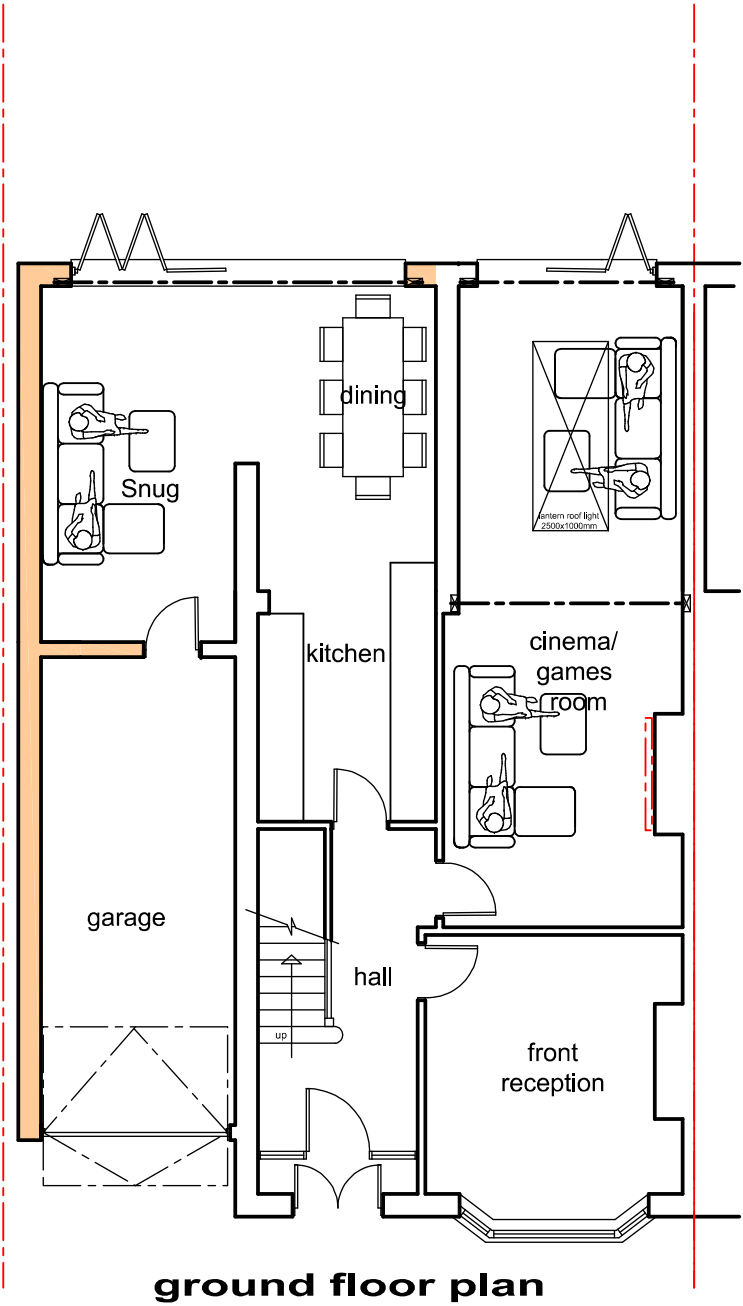


ground floor plan

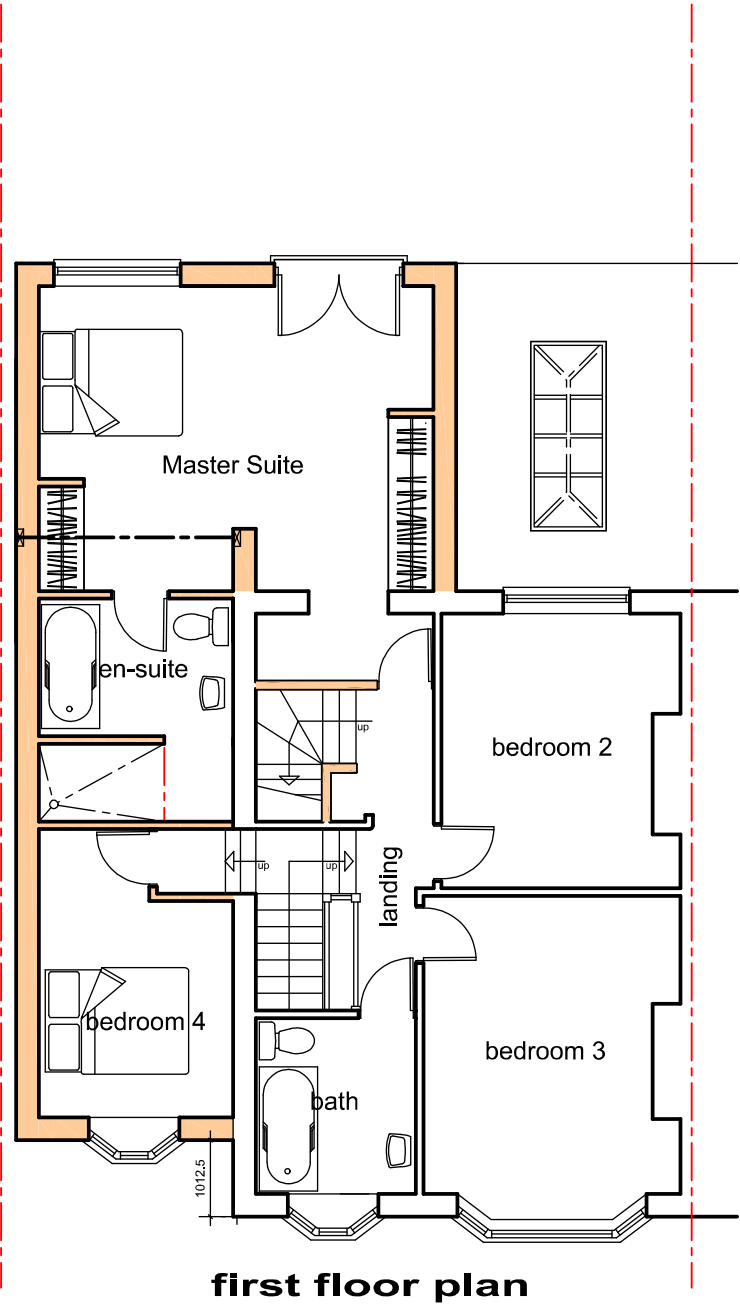

first floor plan

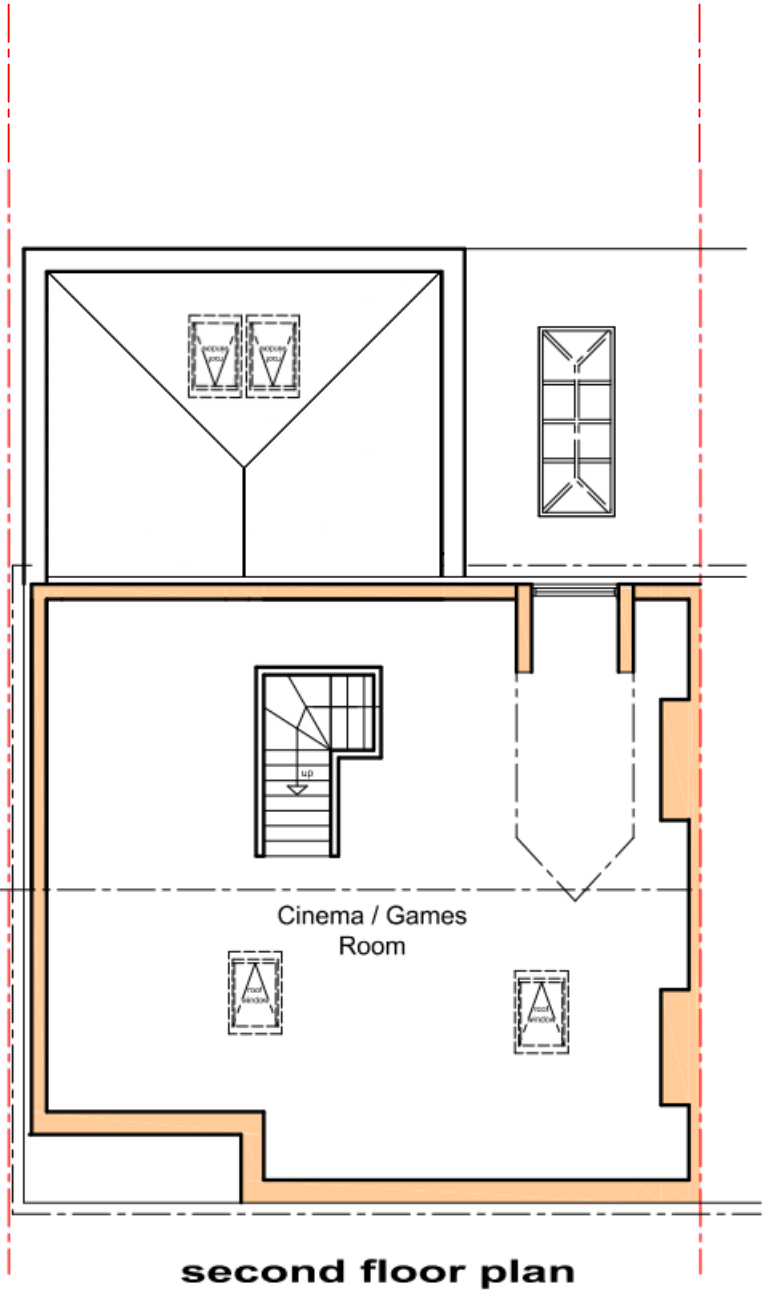

second floor plan

 

scale 1:100

Revision	Date	Details

Date October 2022 Drawn JC

Client Jamie Cloran.

Drawing title Proposed Plans.
PLANNING.

Scale 1:100 at A3. Checked JC

Job title Proposed Extension and Alterations.
80 Mossway, Middleton,
Manchester M24 1NS.

Drawing No. 22MWpp Rev. 1