



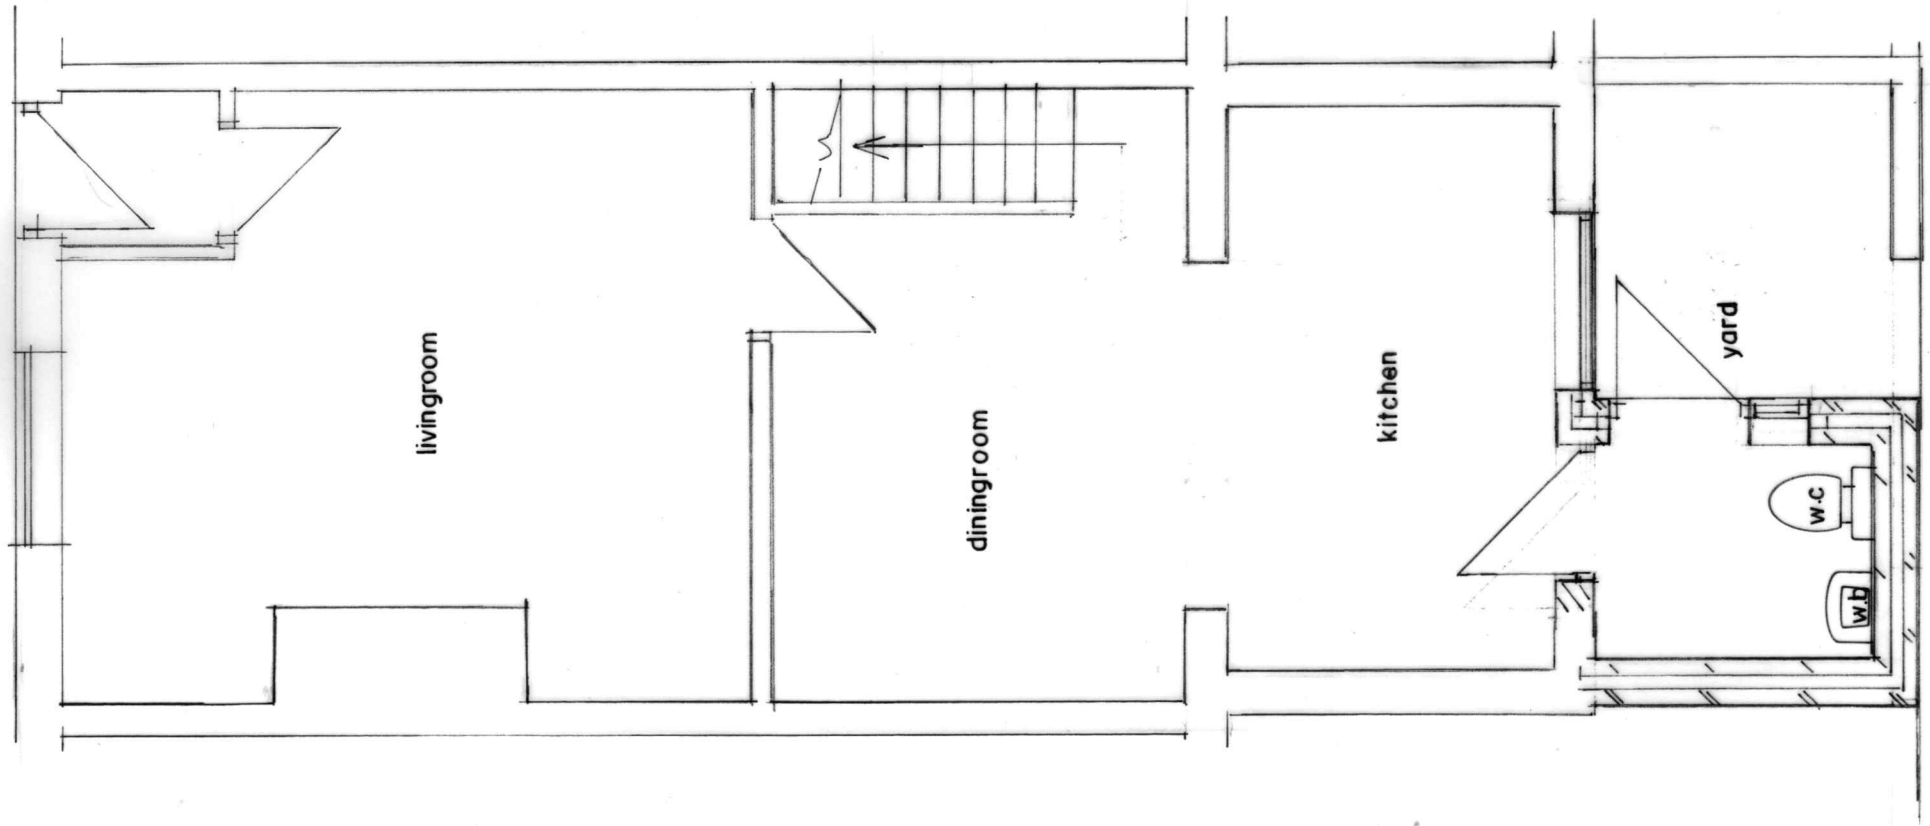


GROUND FLOOR PLAN
(PROPOSED)



REAR ELEVATION
PROPOSED

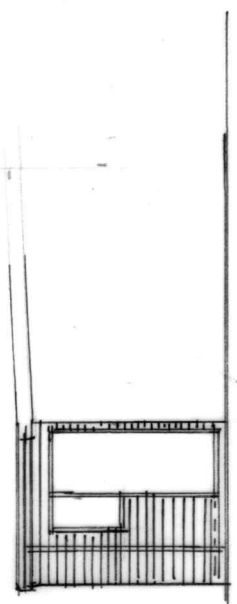

SIDE ELEVATION
PROPOSED

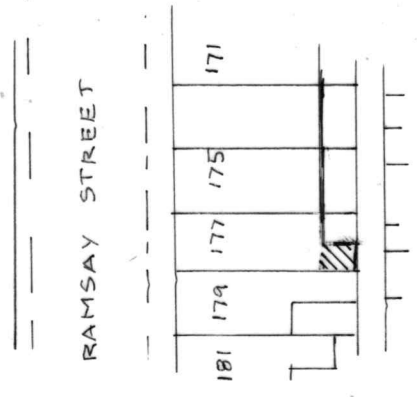

SITE PLAN SCALE 1:500
(PROPOSED)

BUILDING DESIGN SERVICES M. FAROOQ 6 Stock Close, Shawclough, Rochdale OL12 6BB Tel: 01706 712231 Mob: 07967605763		
PROPOSED SINGLE STOREY REAR EXTENSION AT 177 RAMSEY STREET ROCHDALE OL16 2HA		
For: Mr MOHAMMAD NANU MIAH		
Plan & Section	Scale 1:50	2012/2
Elevation	Scale 1:100	