



100 Lewis Drive - New Bungalow

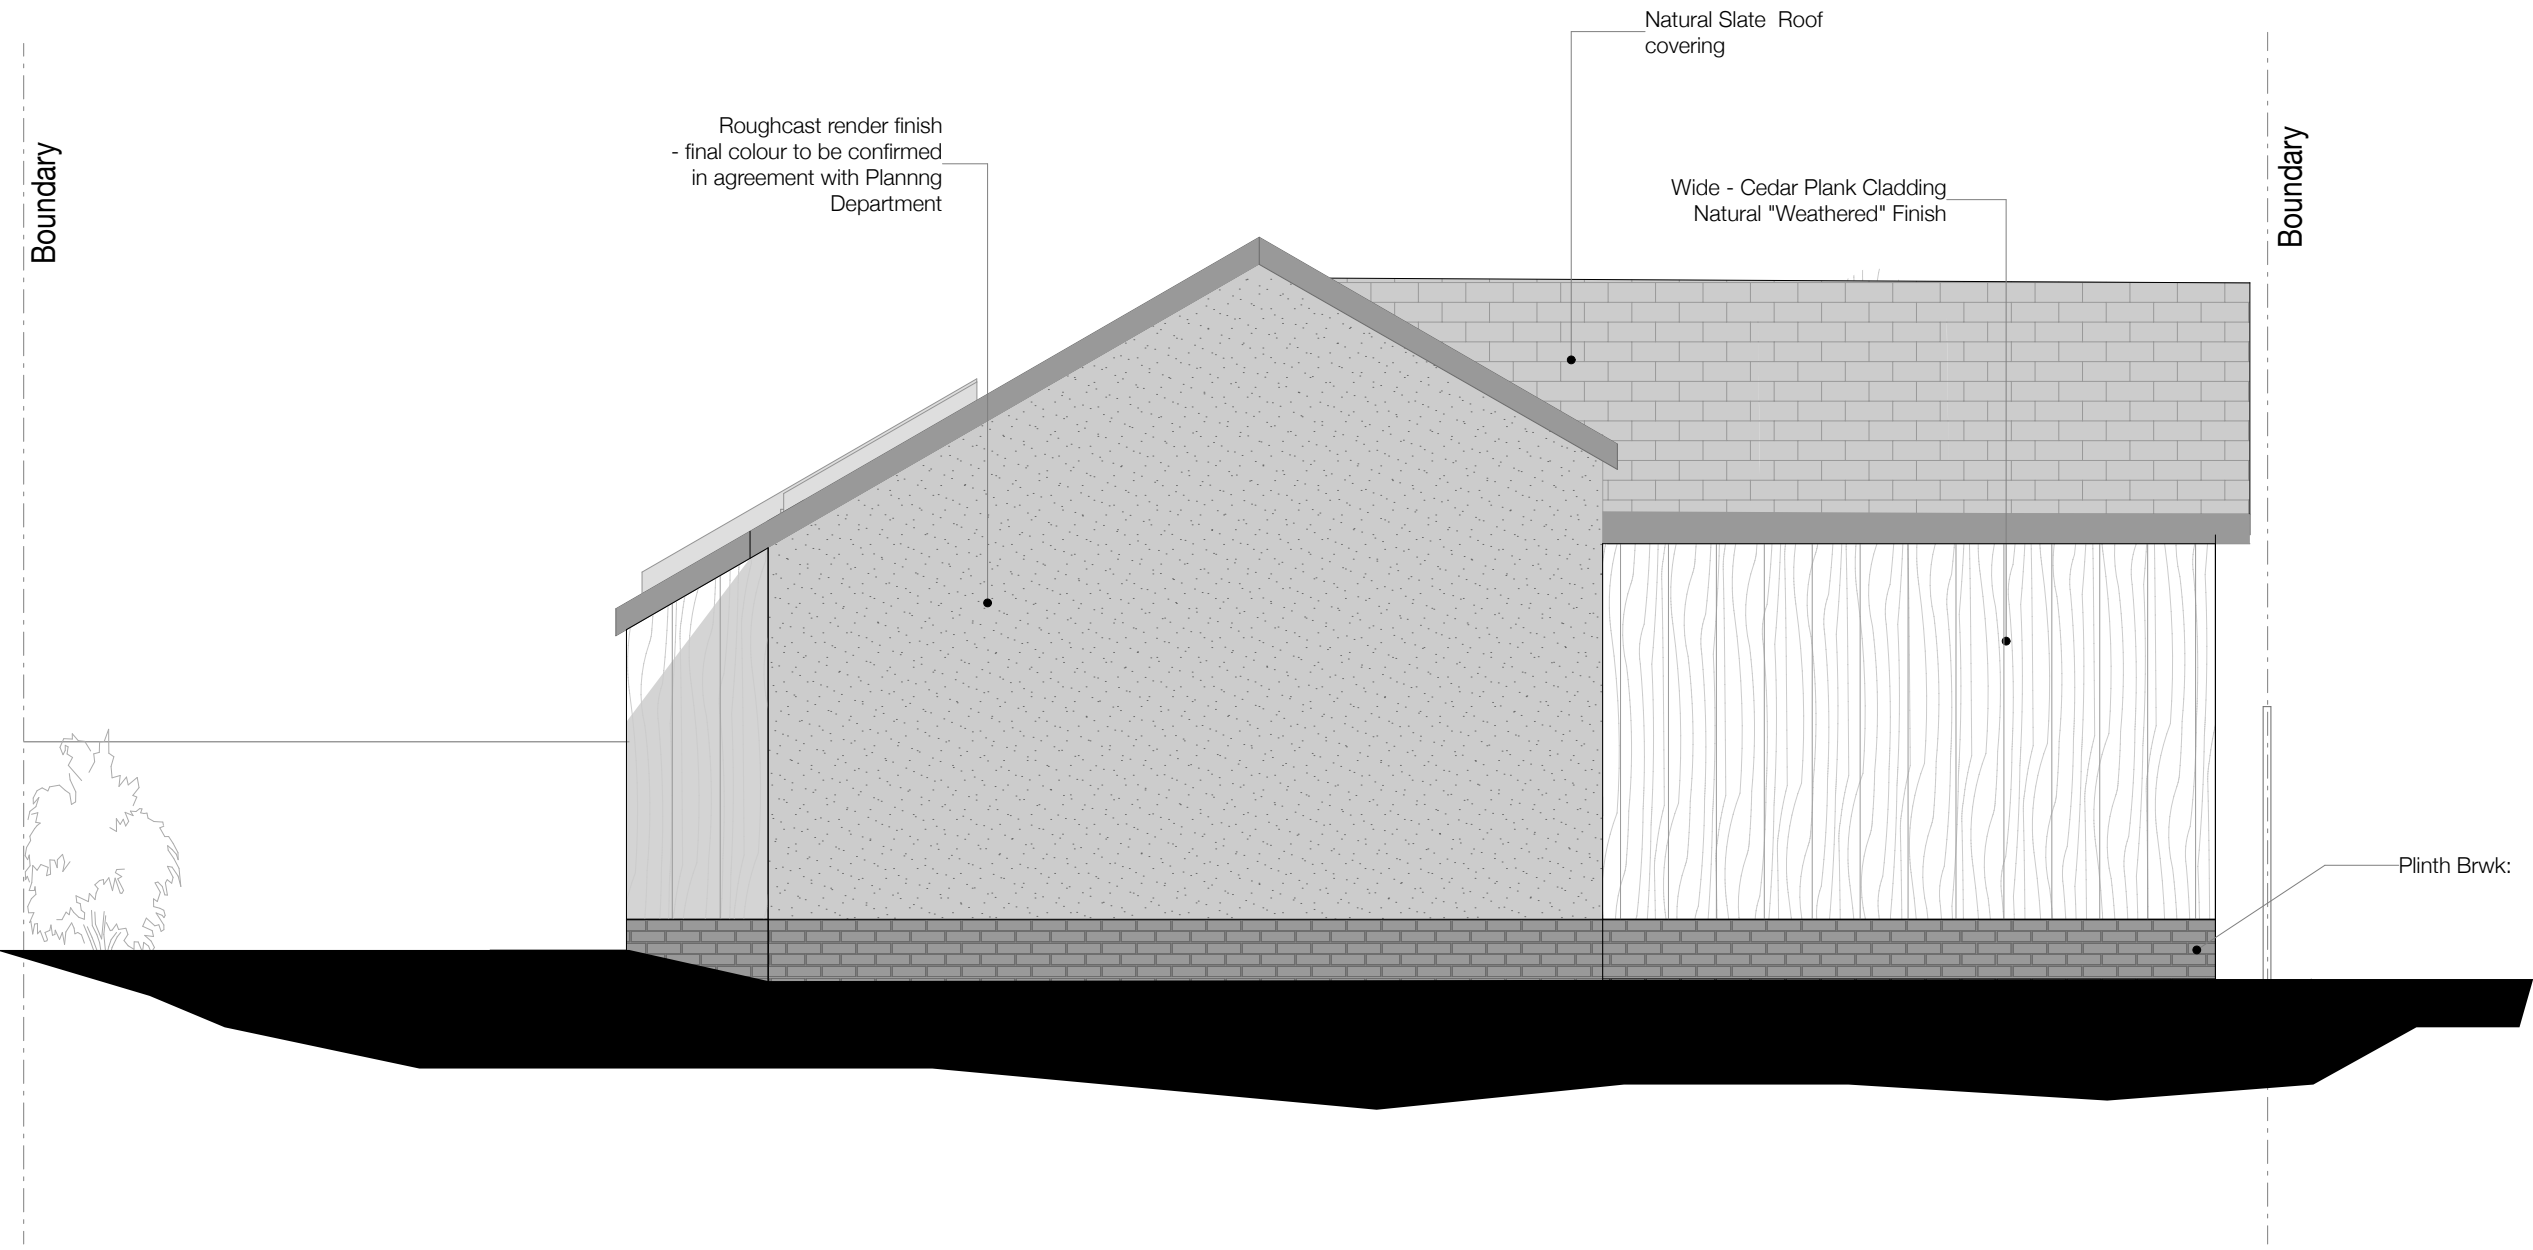


Proposed South Elevation scale 1:50@A1



Proposed South Elevation - External Finishes CGI

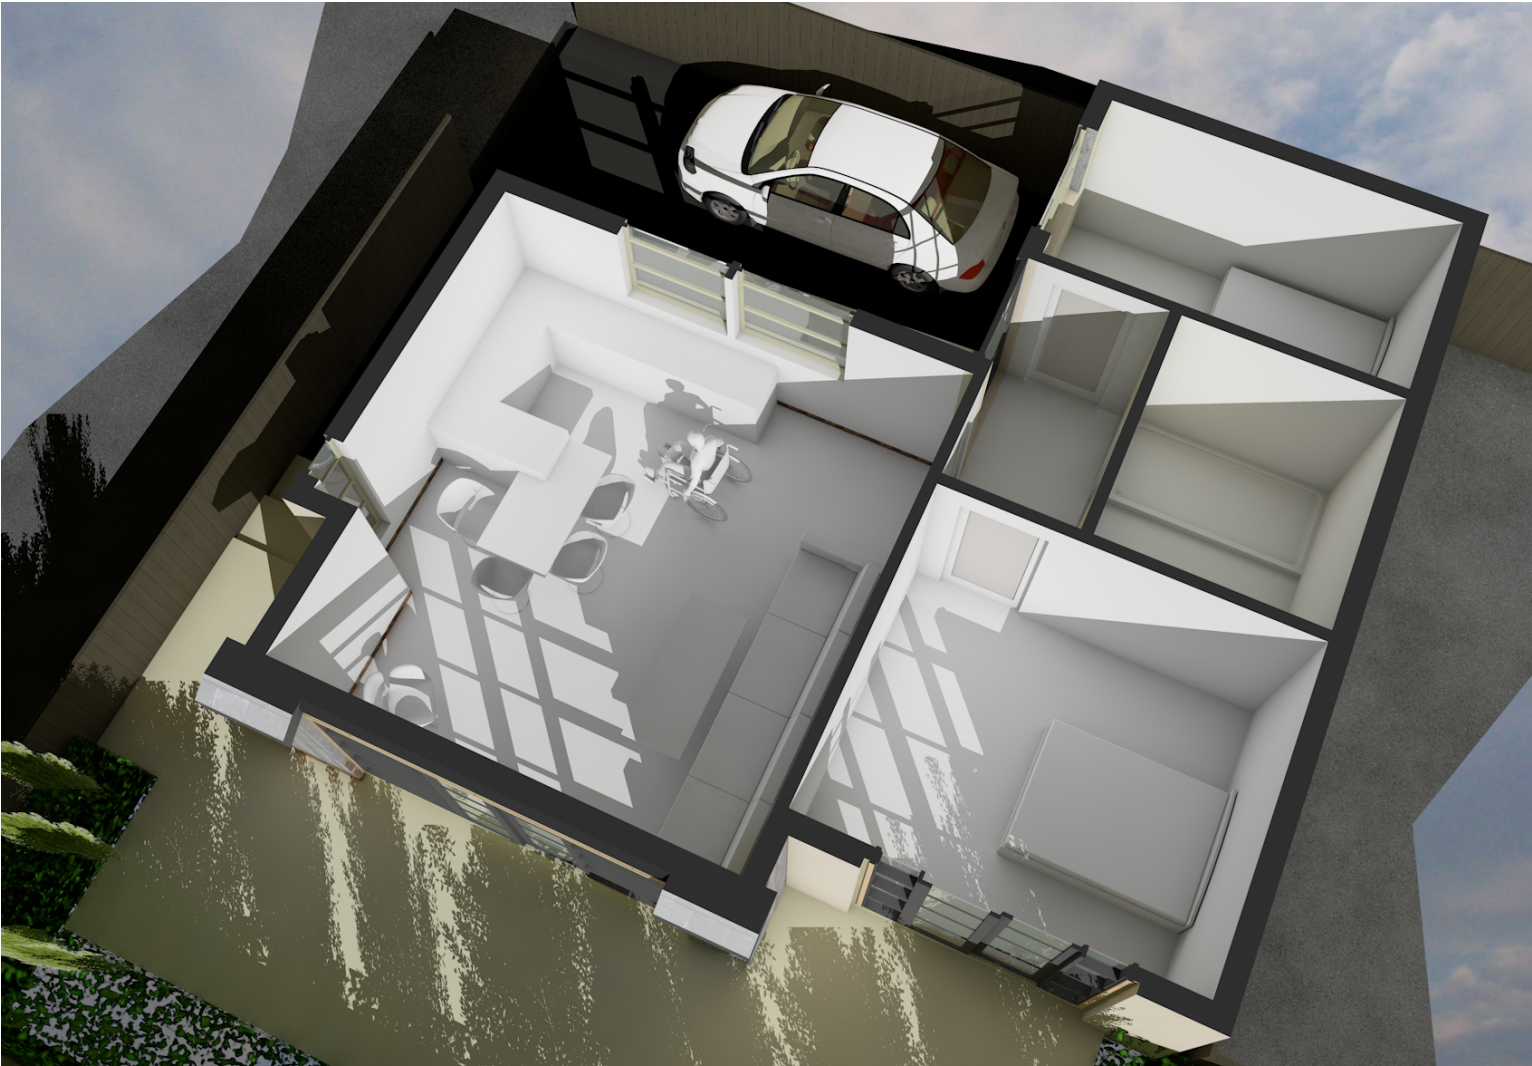

A1

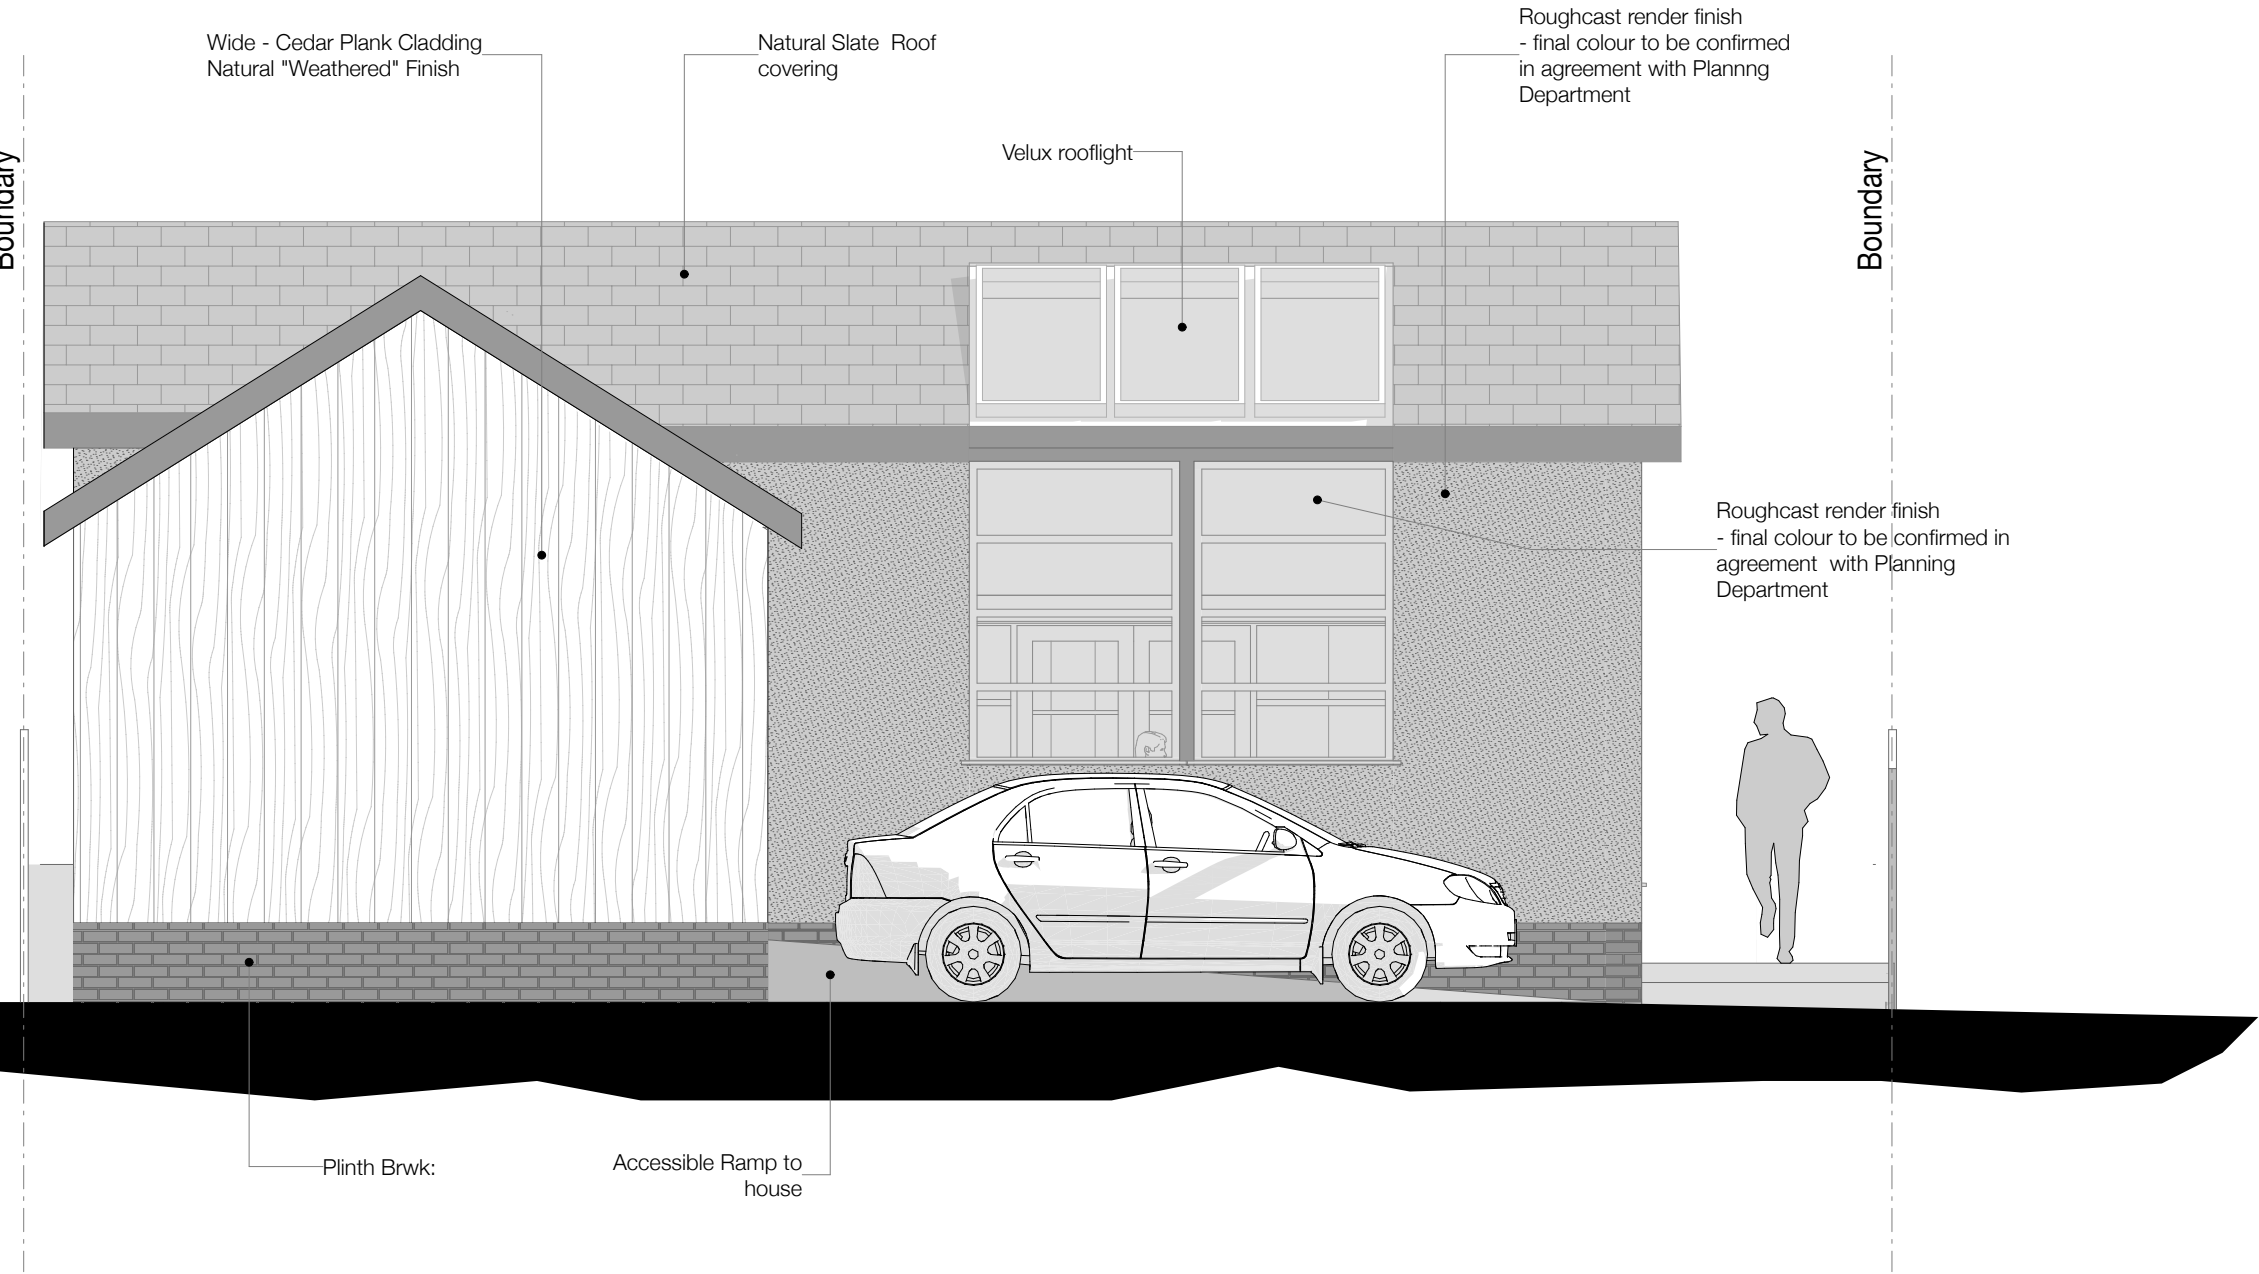

Proposed East Elevation scale 1:50@A1



Proposed East Elevation - External Finishes CGI

DESIGN

greentop
old mount road
marsden
HD7 6NN
T: 07545 696911
E: design_email@mac.com

Client
Mr & Mrs Byrne
Job Title
New Bungalow
Site Address
100 Lewis Drive Heywood Rochdale
Lancashire HD7 6NN

Drawing Name
Proposed Elevations - East & South

Drawing Status
Planning Stage

Issue Date: 29.08.2023 by: D Hobson

Drawing Scale
as indicated

Layout ID
PP.03
Status
Revision

Architecture:Interiors:Project Management.