


THIS DRAWING IS FOR
PLANNING APPLICATION
PURPOSES ONLY



Datum: 8.00m.

Existing North East Elevation - to Moss Lane

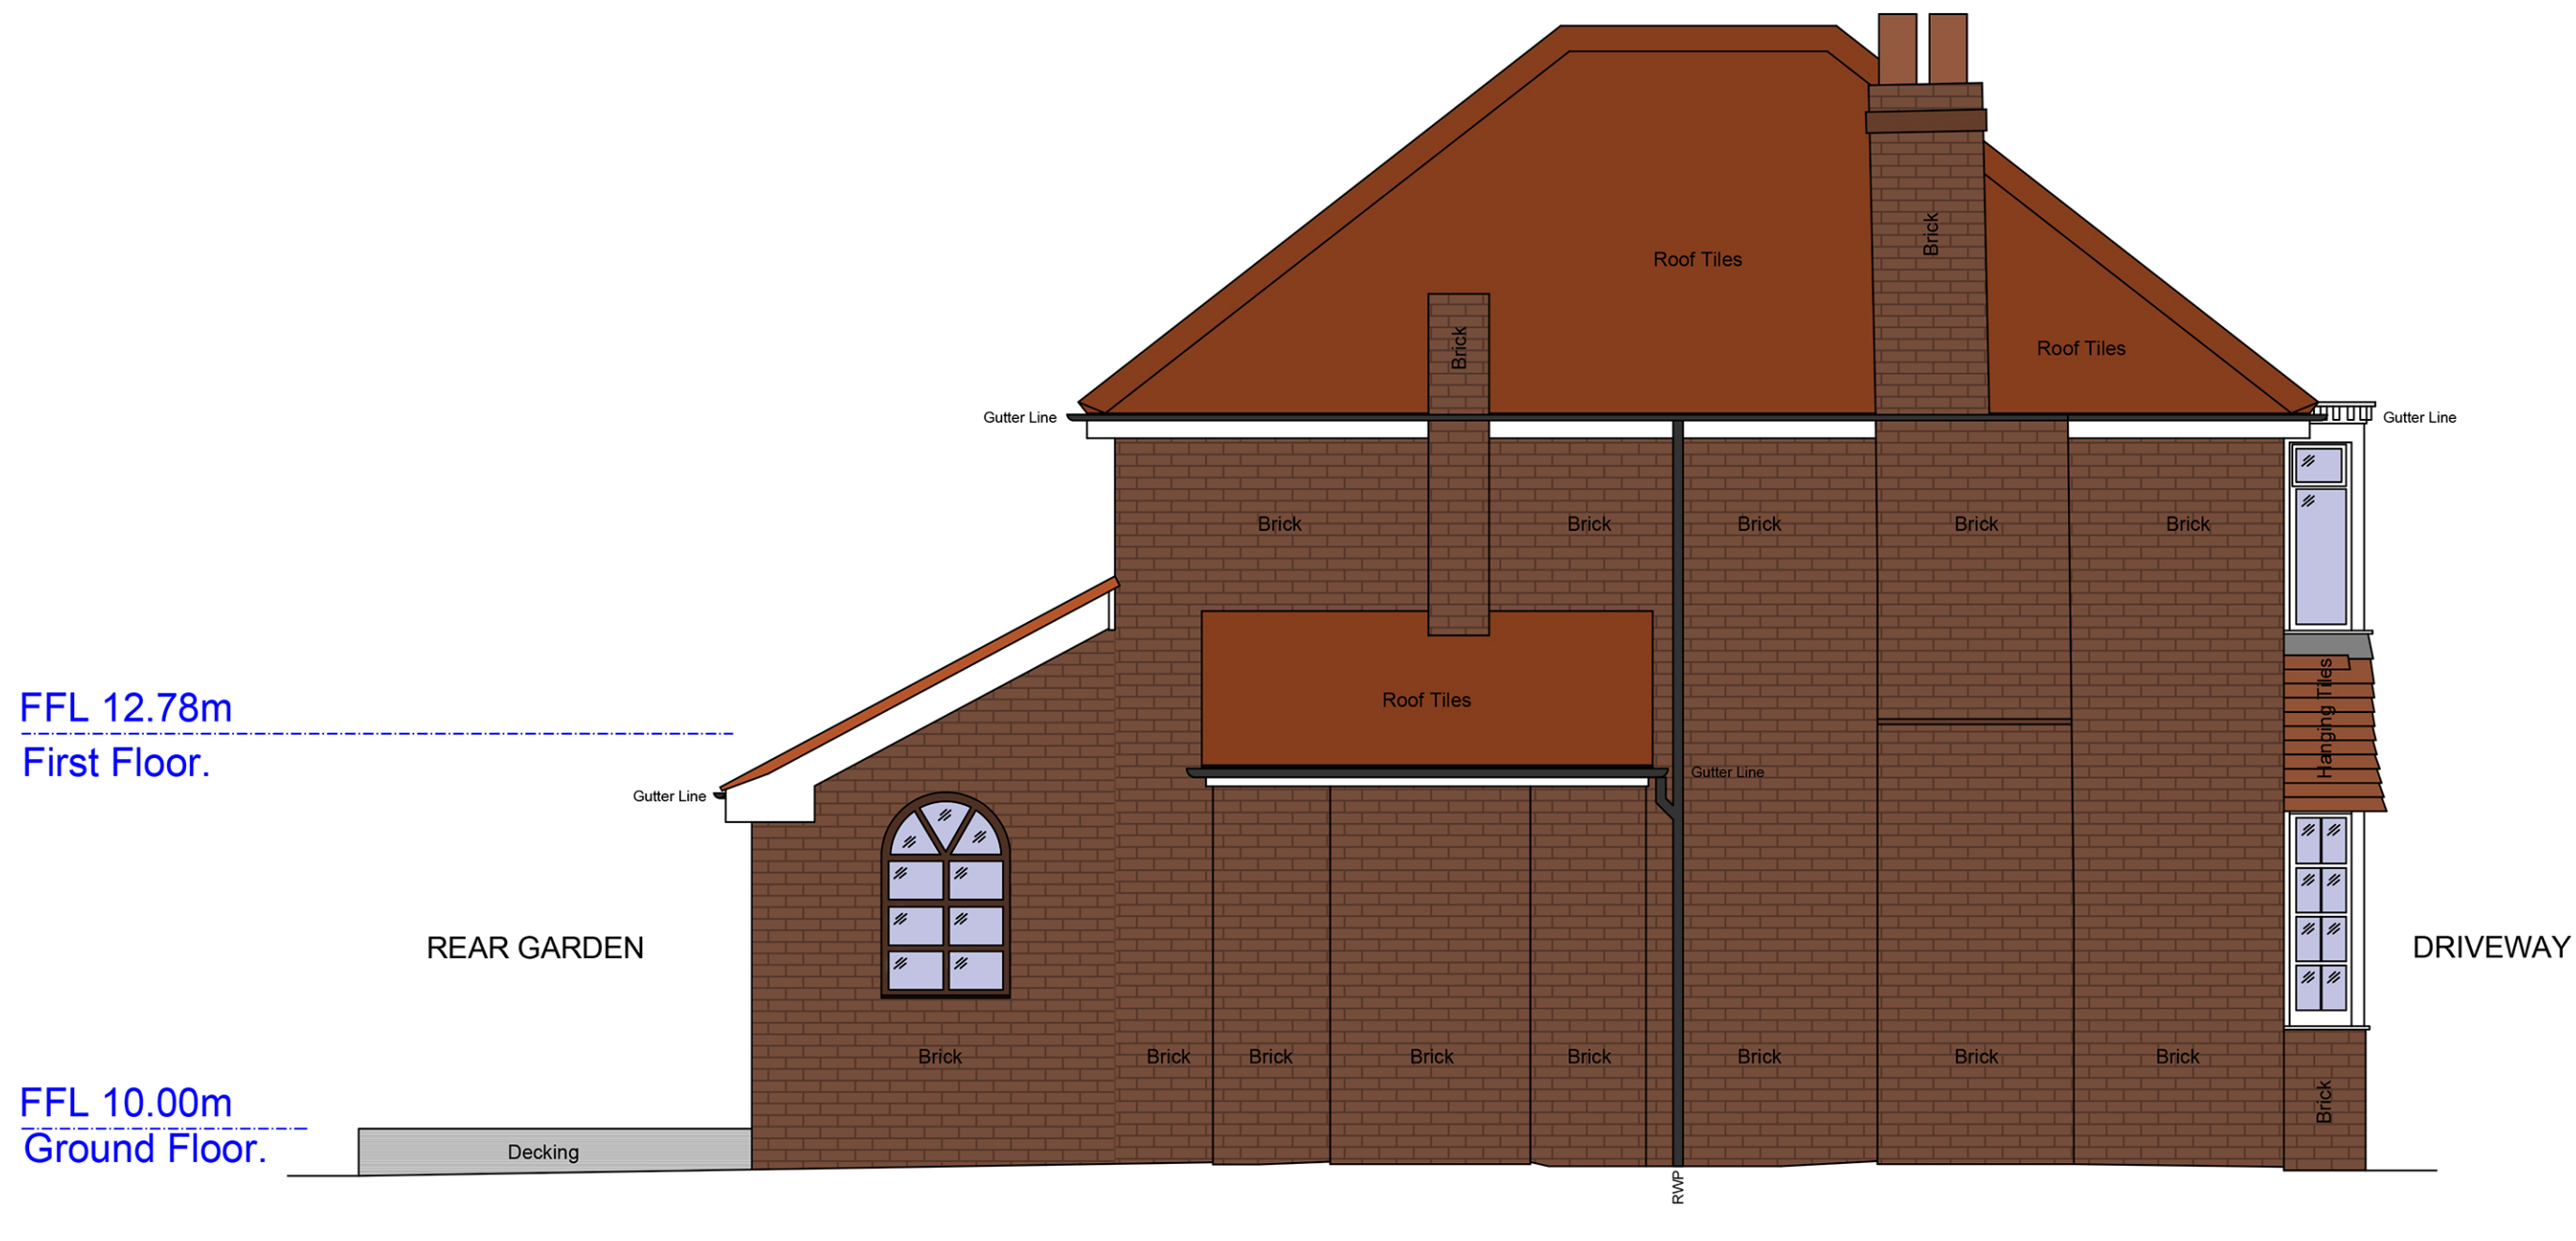


Datum: 8.00m.

Existing South East Elevation - to No. 40 Moss Lane



Datum: 8.00m.

Existing South West Elevation - to garden

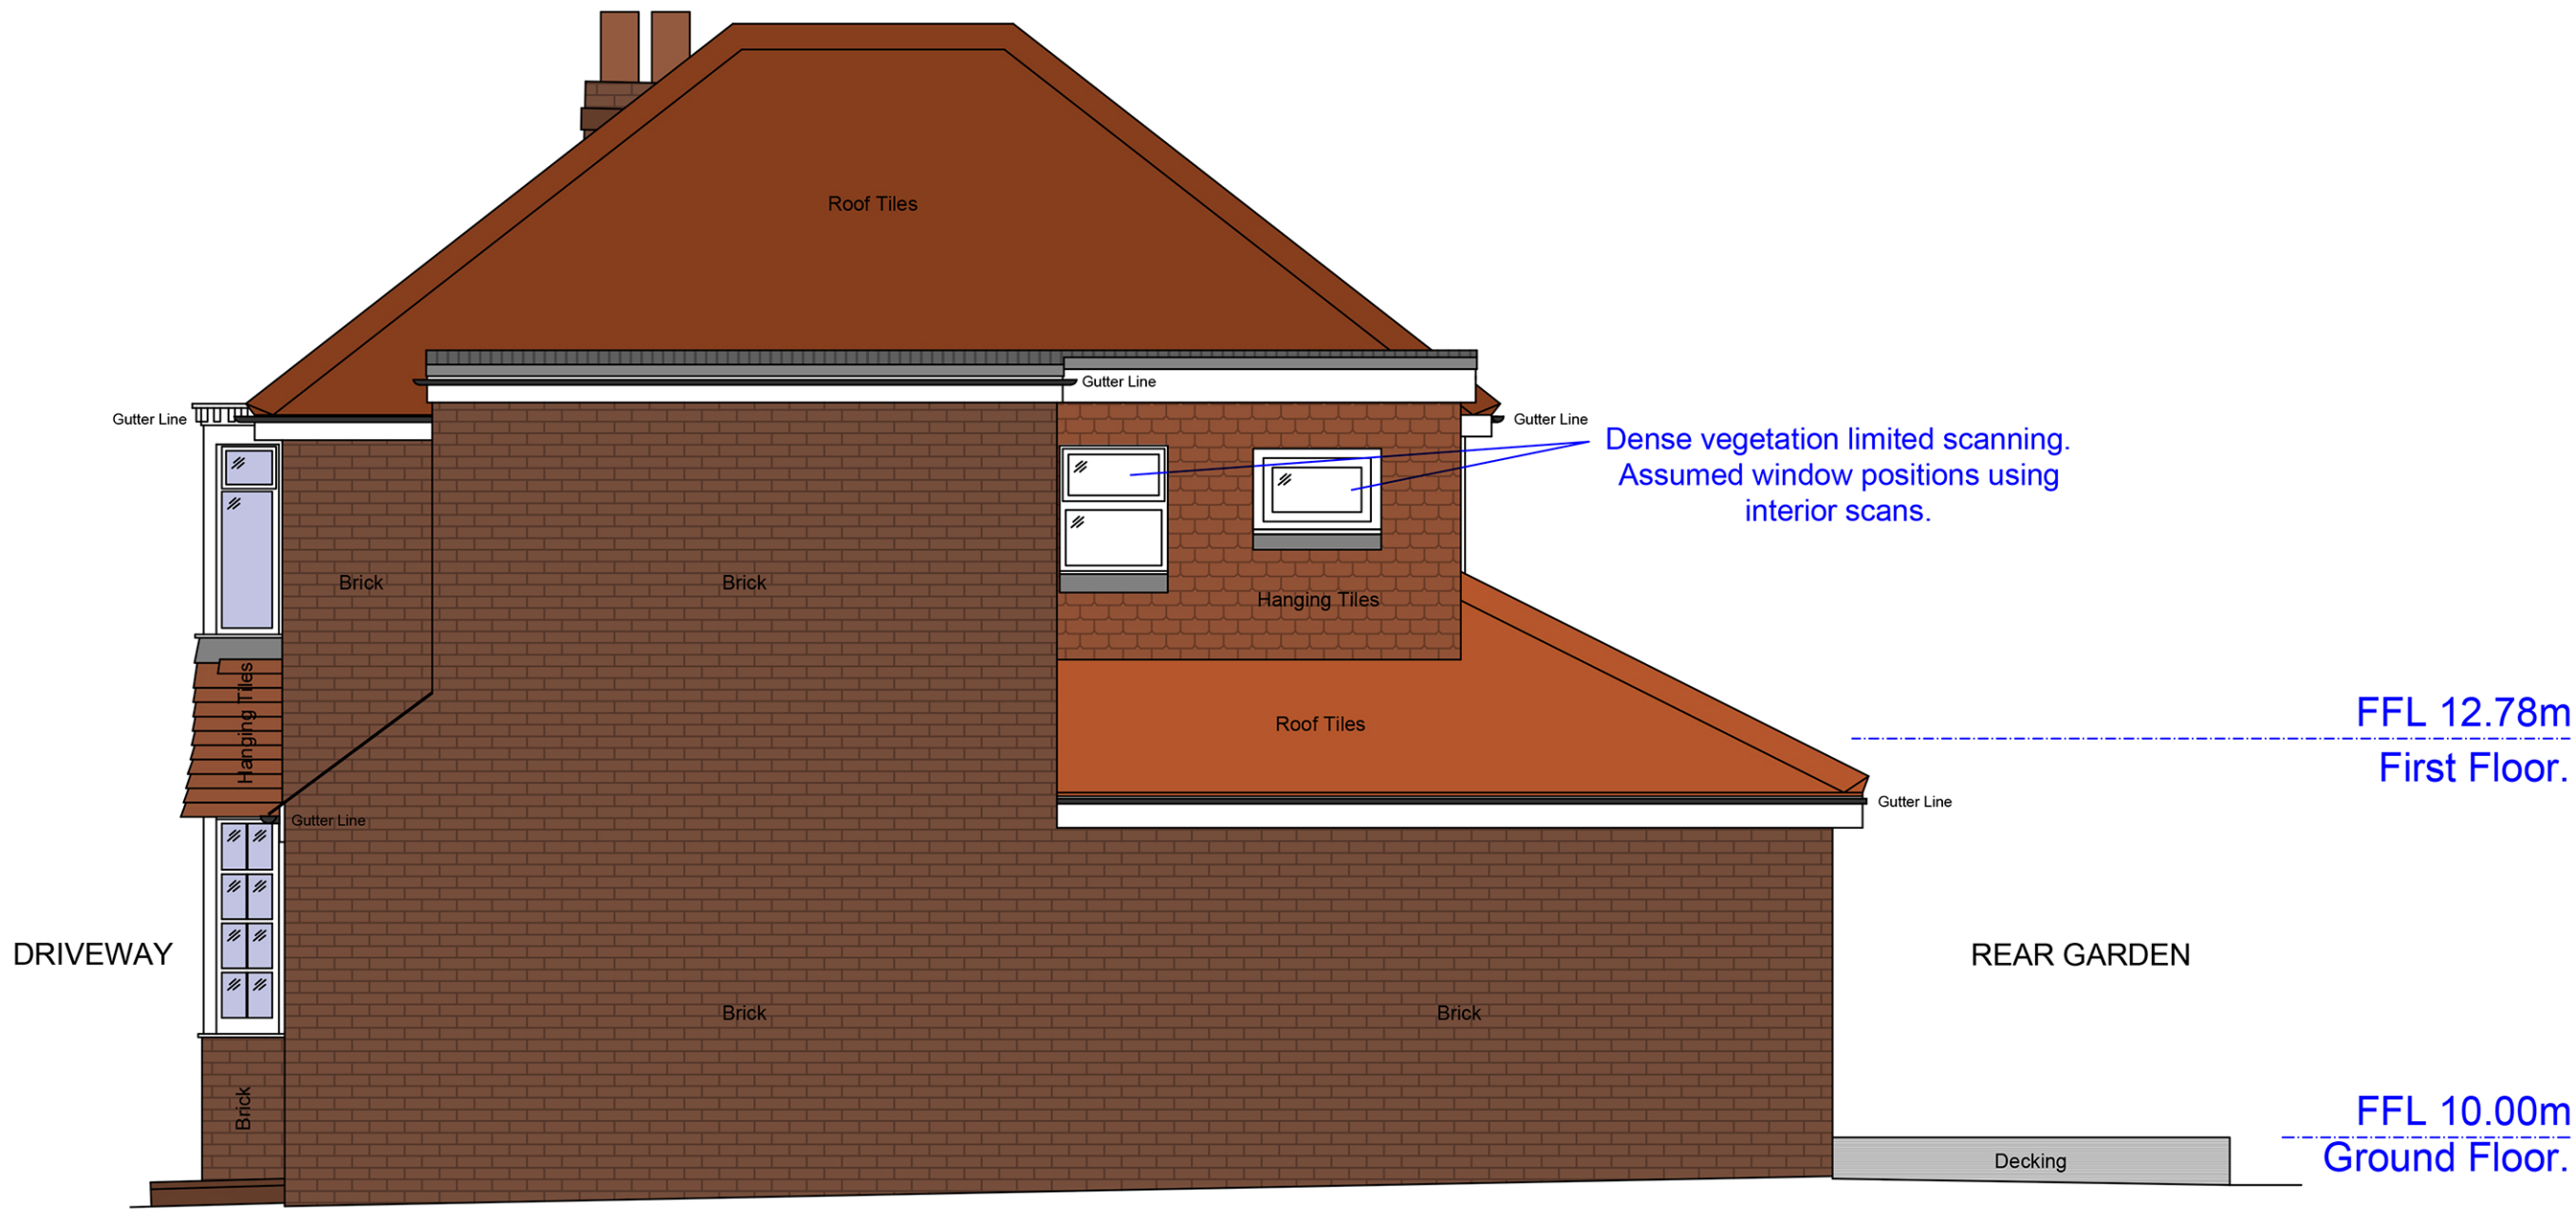

Datum: 8.00m.

Existing North West Elevation - to No. 36 Moss Lane

Drawing History:			
Revision	Description	Author	Date
-	Initial Issue	MW	10/04/2024
A	Revised Issue (additional notation & colour)	MW	24/10/2024
B	Planning Application	MW	21/11/2024

This drawing is the property of Whitfield Architects and must not be reproduced without prior written agreement. This drawing is provided to scale, for design and cost estimation purposes (not for construction). Any financial decisions relating to this information must make due allowance for dimensional or area variation resulting from the design development and construction processes. We recommend that all dimensions and levels should be cross-checked on site (for construction) and any discrepancies should be reported to Whitfield Architects immediately. Design responsibility cannot be accepted for alteration to (or deviation from) this drawing without the prior acknowledgement of Whitfield Architects. Please email hello@whitfieldarchitects.com with any questions.

Project Title	
38 Moss Lane, Middleton, M24 1WX	
Drawing Title	
Existing Elevations	
Project No:	H001
Date:	10/04/2024
Drawn:	Mark Whitfield
Scale @ A1:	1:50

Client Name	
M. & M. Tilley	
Drawing Number	
P(03)01	
Revision	
B	

