




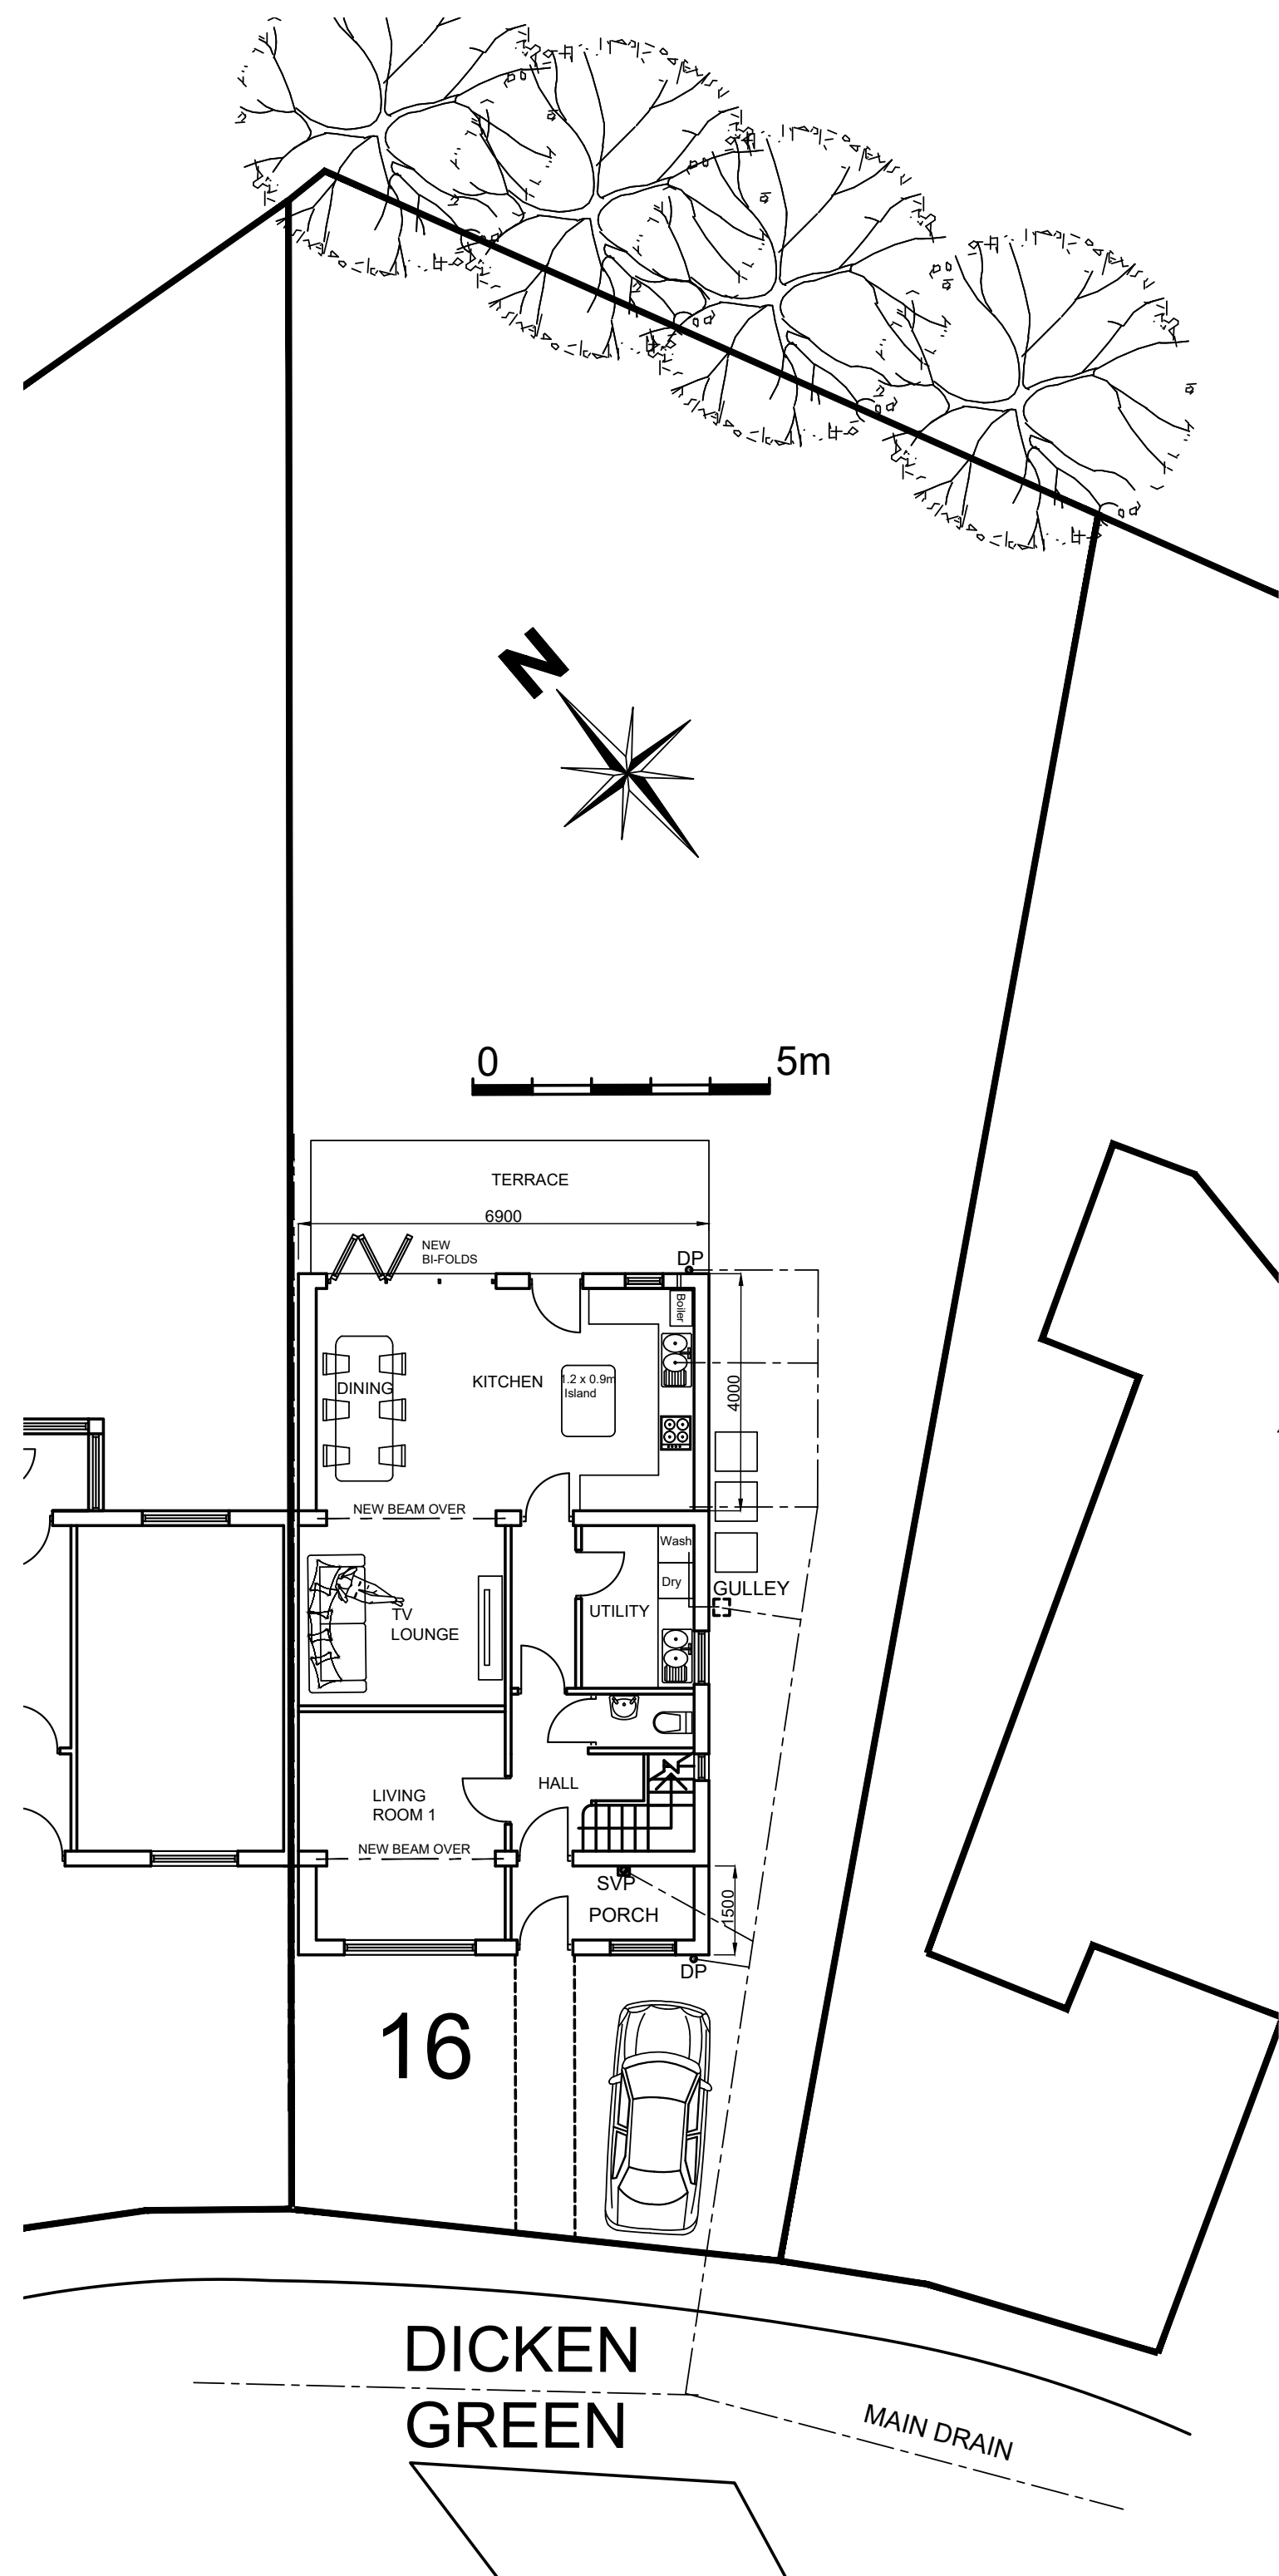


SITE PLAN
1:100 @ A1

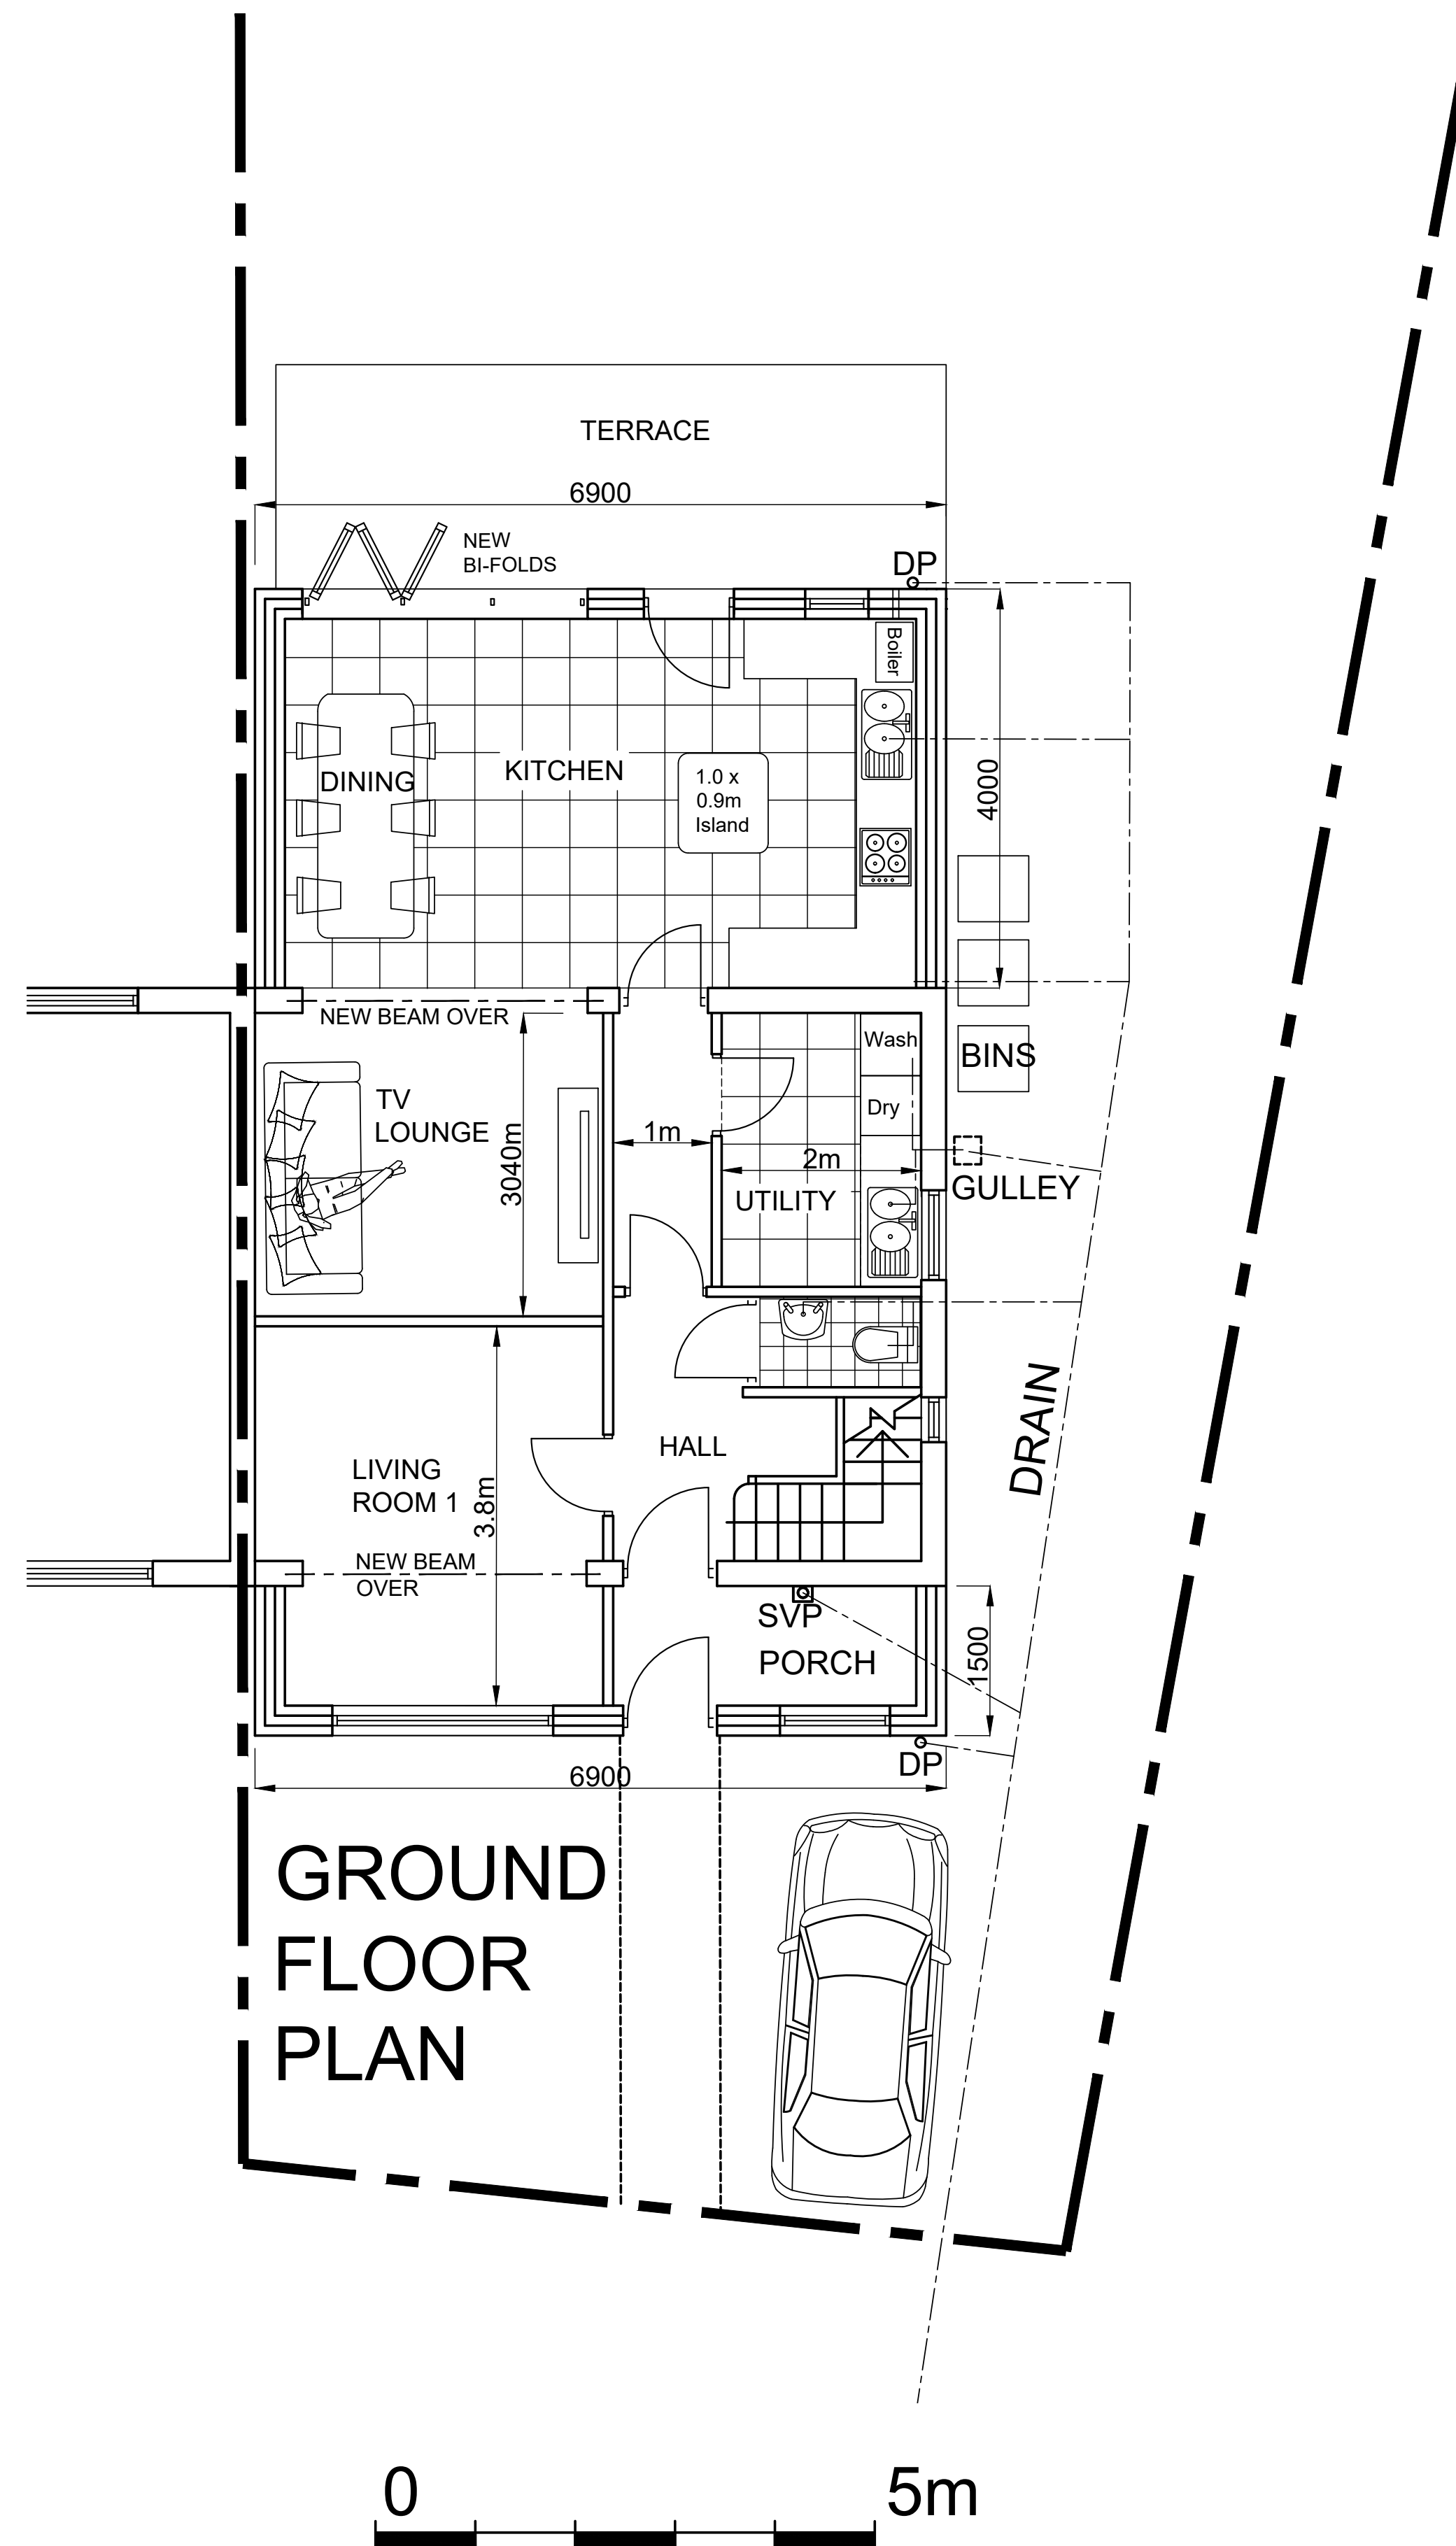

GROUND
FLOOR
PLAN

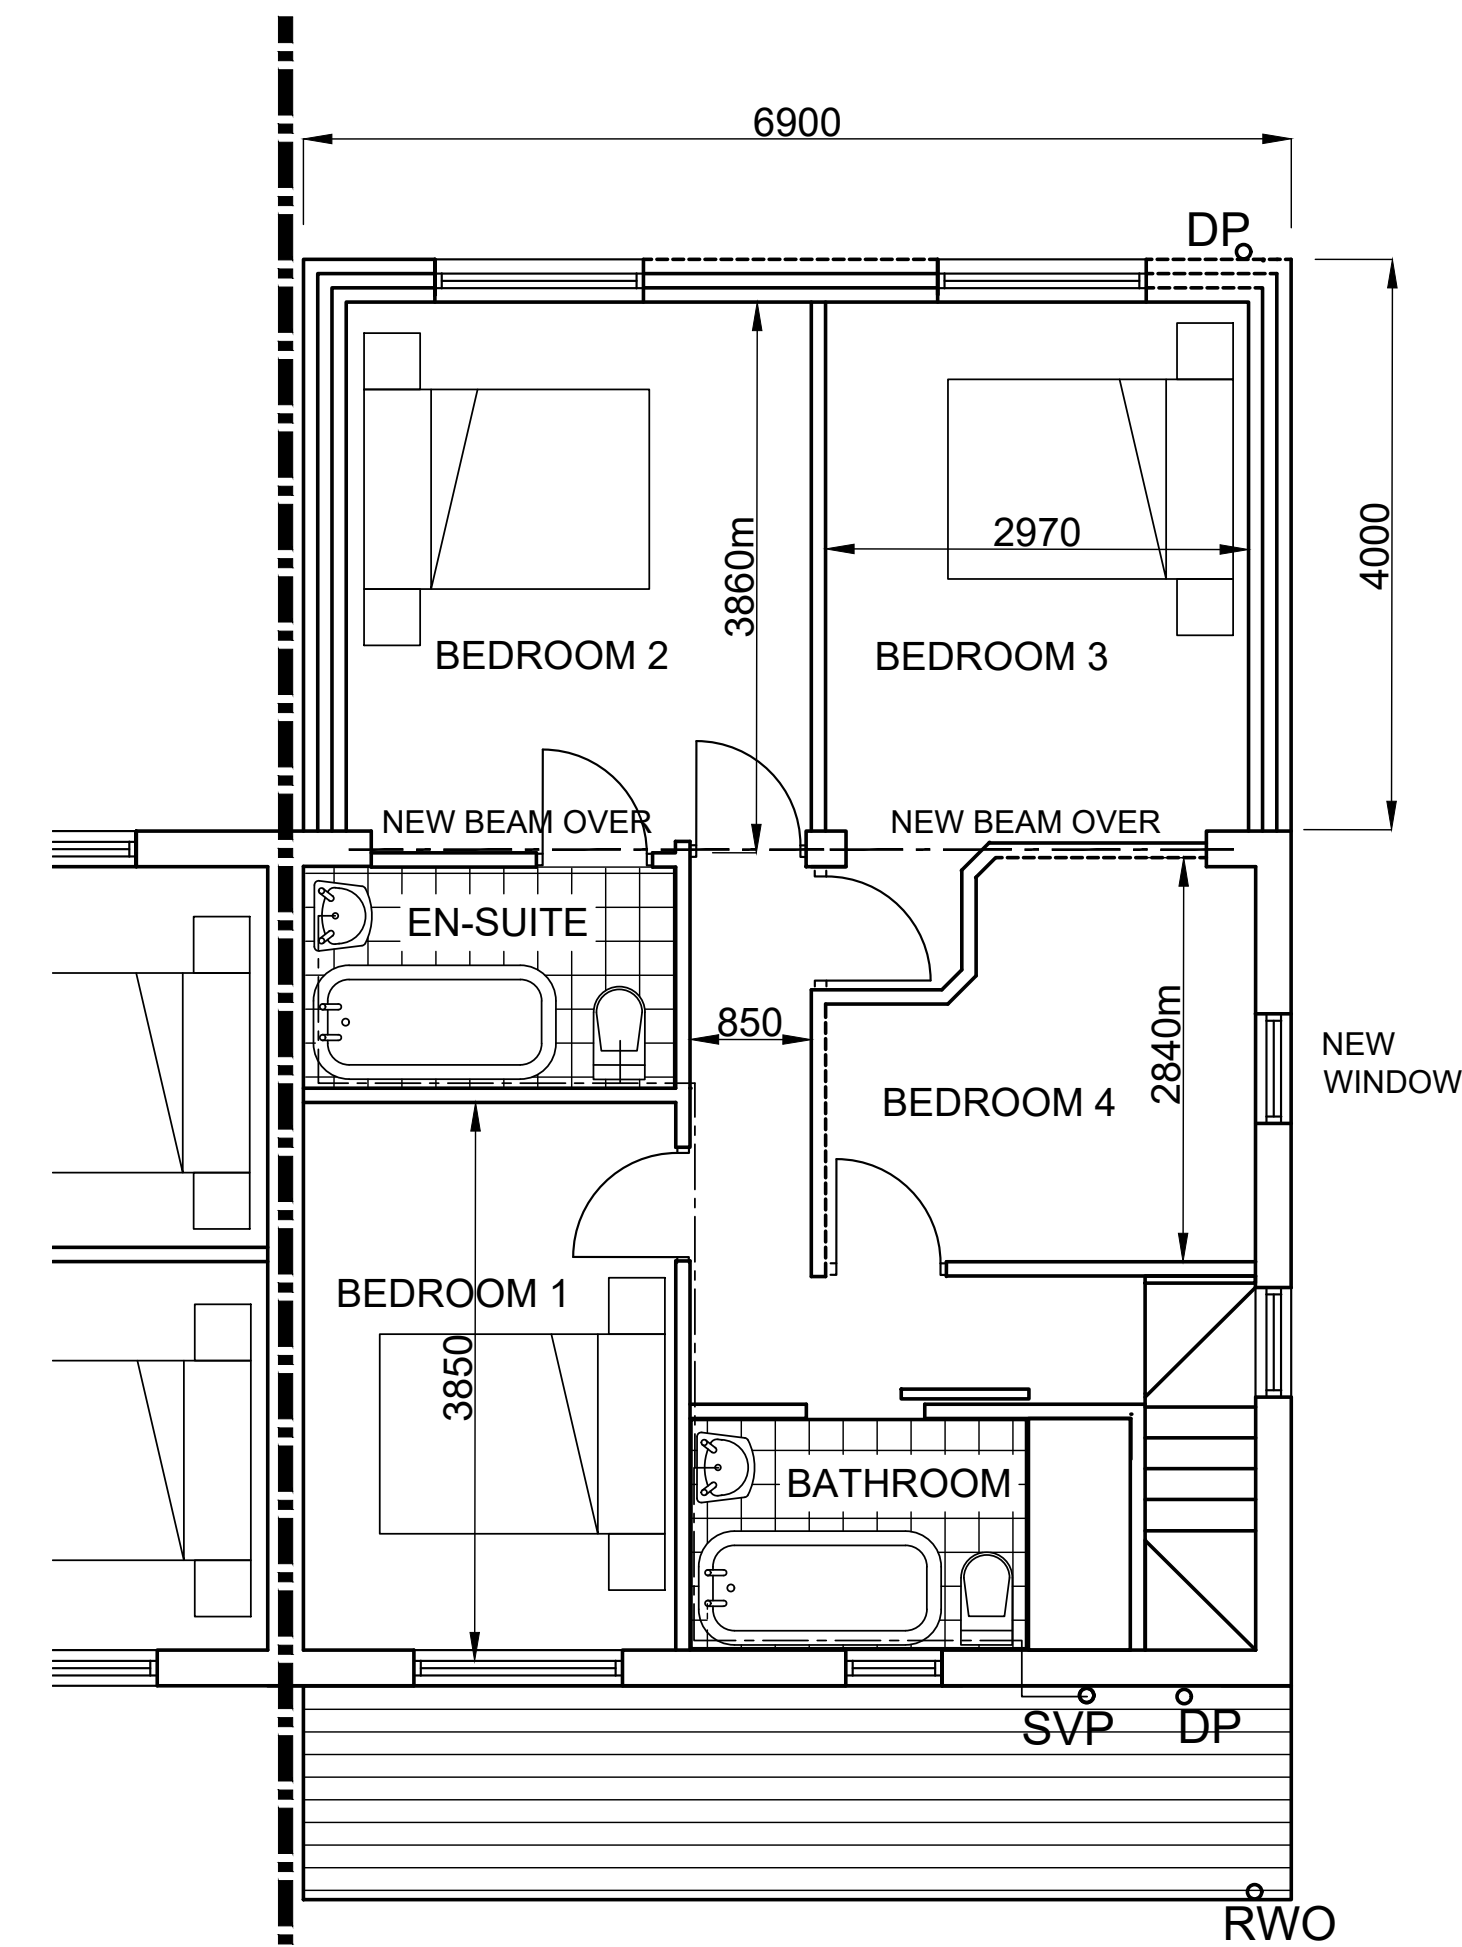

FIRST FLOOR PLAN

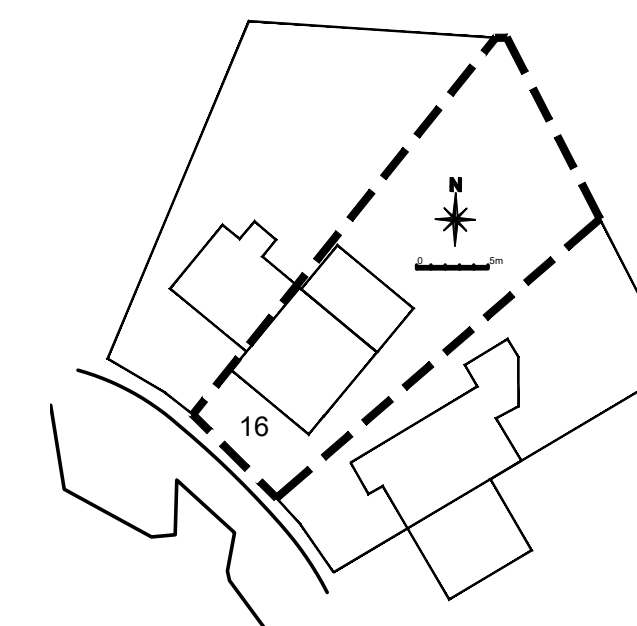

BLOCK PLAN
1:500 @ A1

REV: | DATE: | DETAILS: |

BM ARCHITECTURAL DESIGNS
APARTMENT 8,
224 GREAT CLOWES STREET,
SALFORD M7 2ZS
email: benjamin.maguire10@gmail.com

PR JECT: 16 DICKEN GREEN
ROCHDALE OL11 1TW

TITLE: PROPOSED SITE PLAN AND PLANS

CLIENT: MR. DAVID SMITH

SCALE: 1:50@A1 DATE: 02/24 DRAWN: BM

STATUS: PLANNING

DRAWING N : BMAD/0224/DICKEN/PL3 REV: