



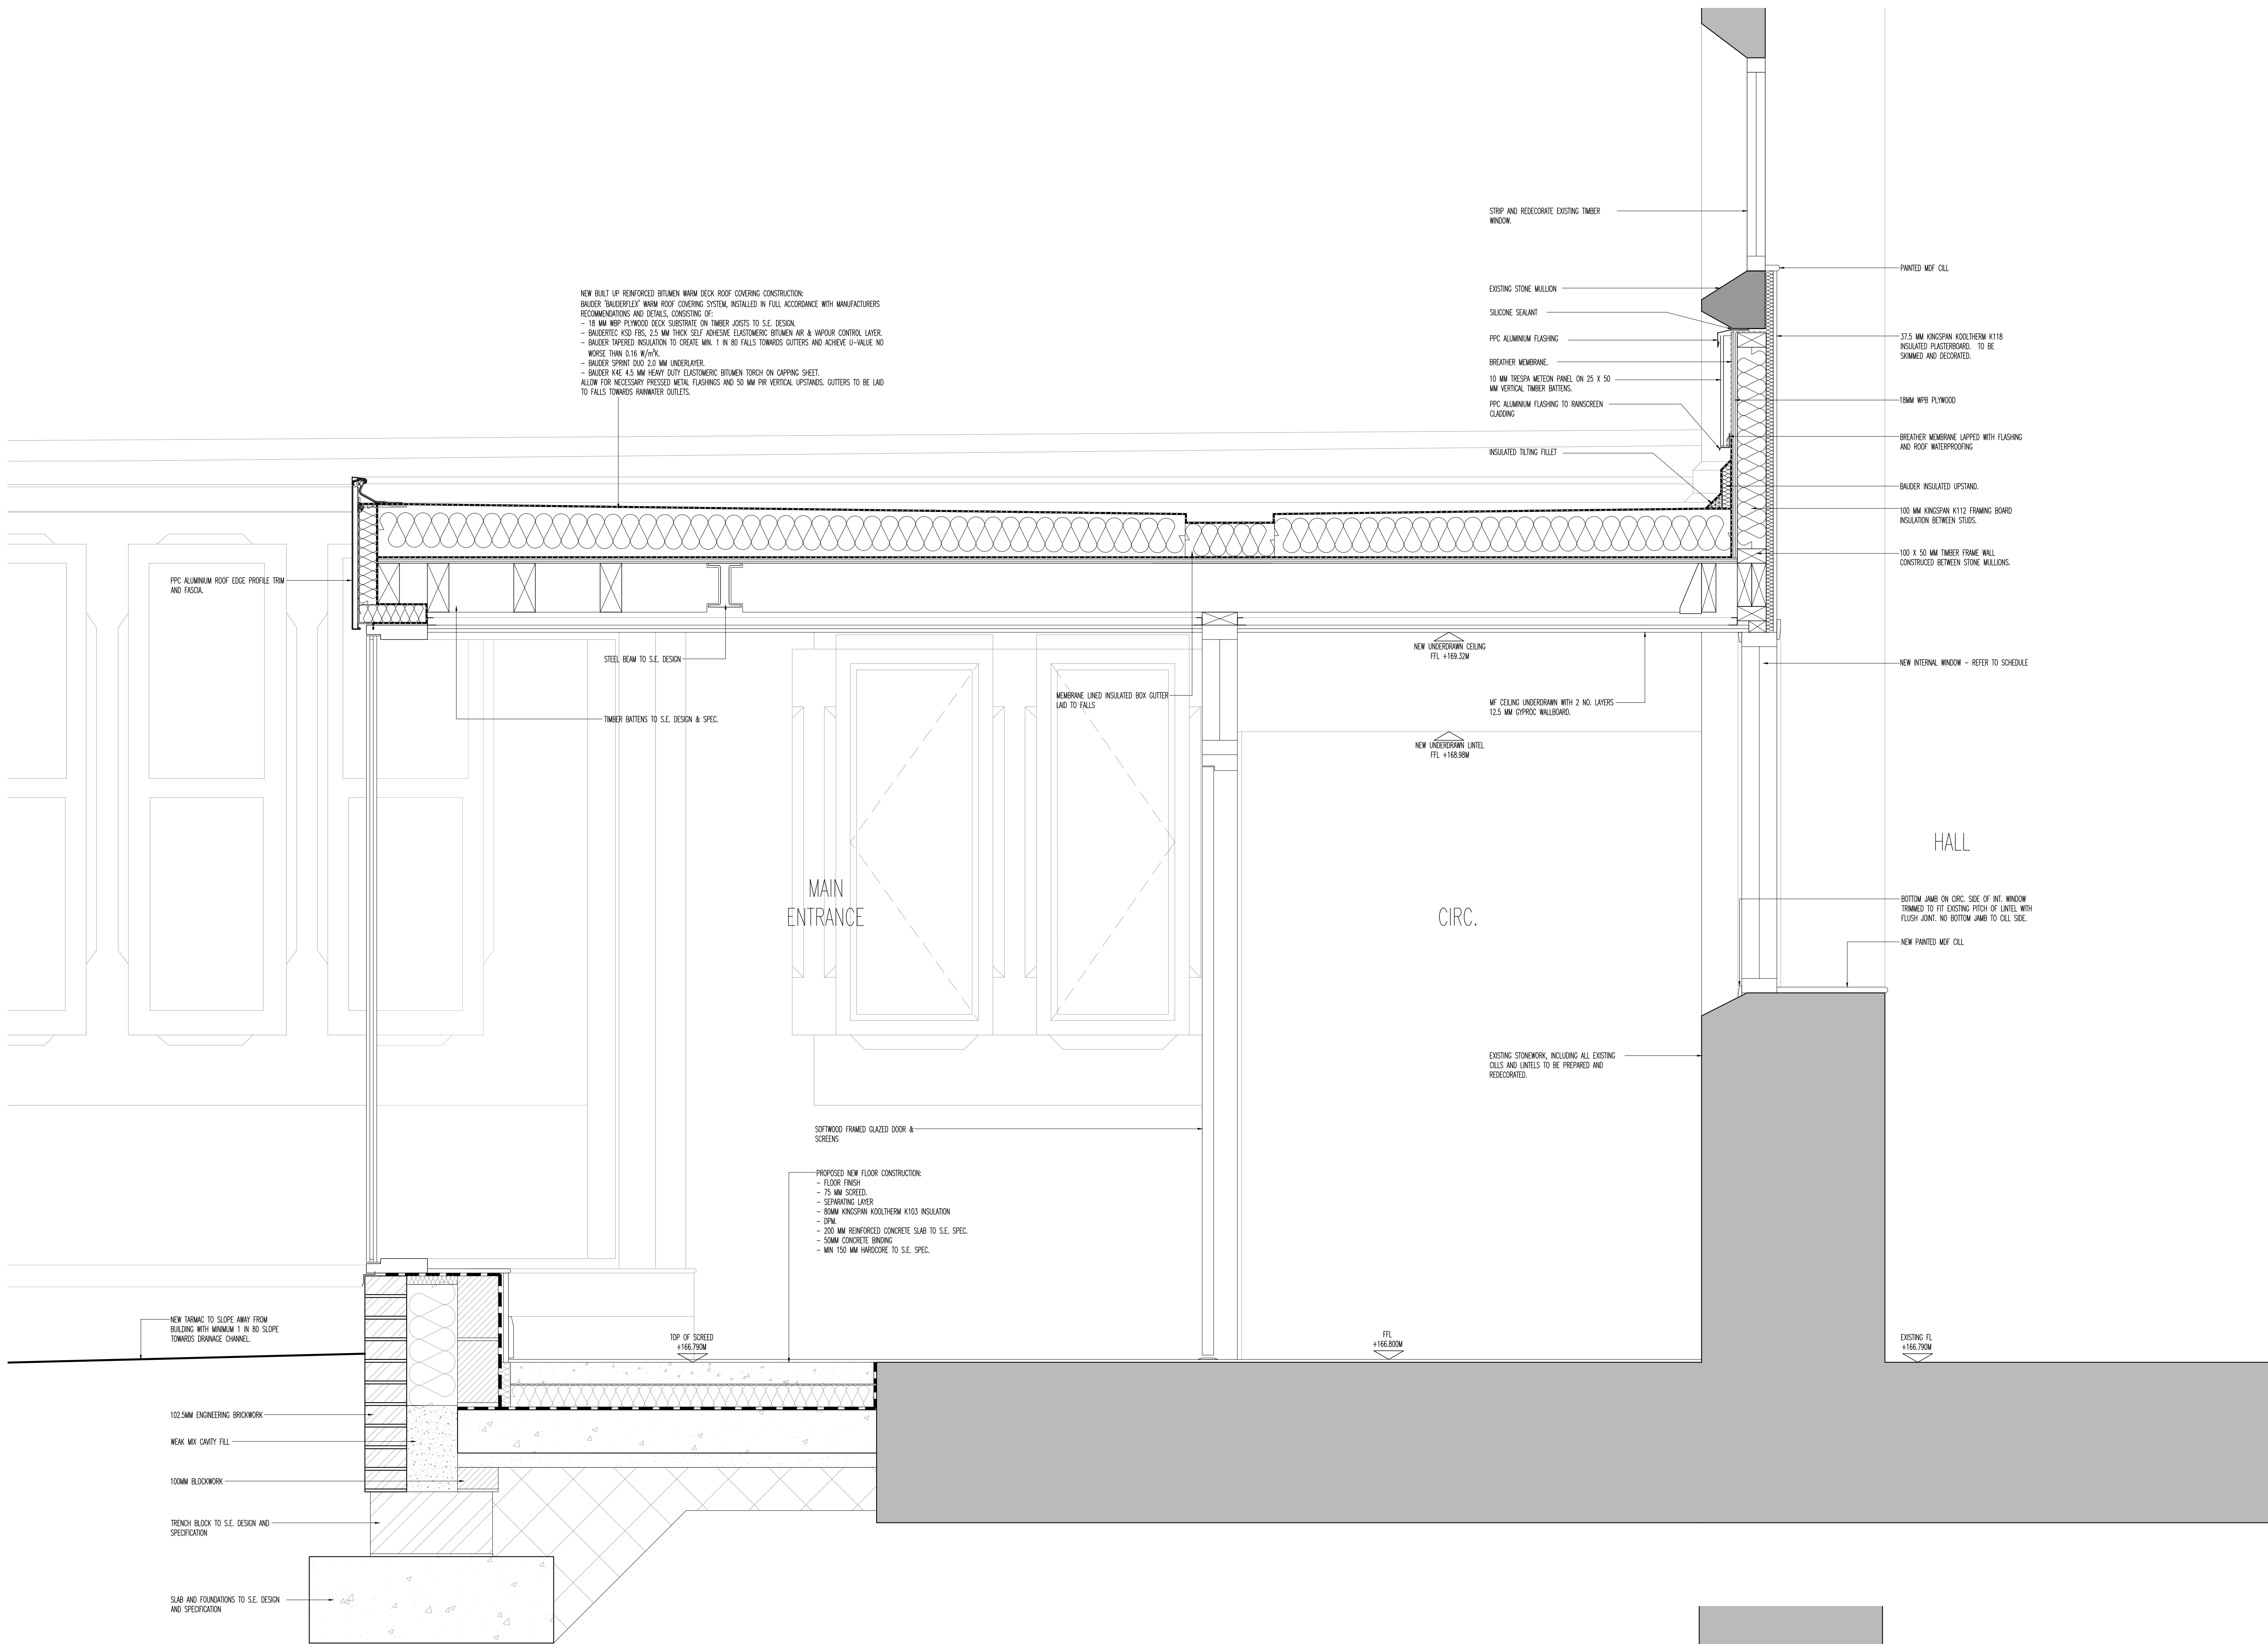

01 Section B-B - Perimeter Wall Section 4
Scale 1:10 @ A0

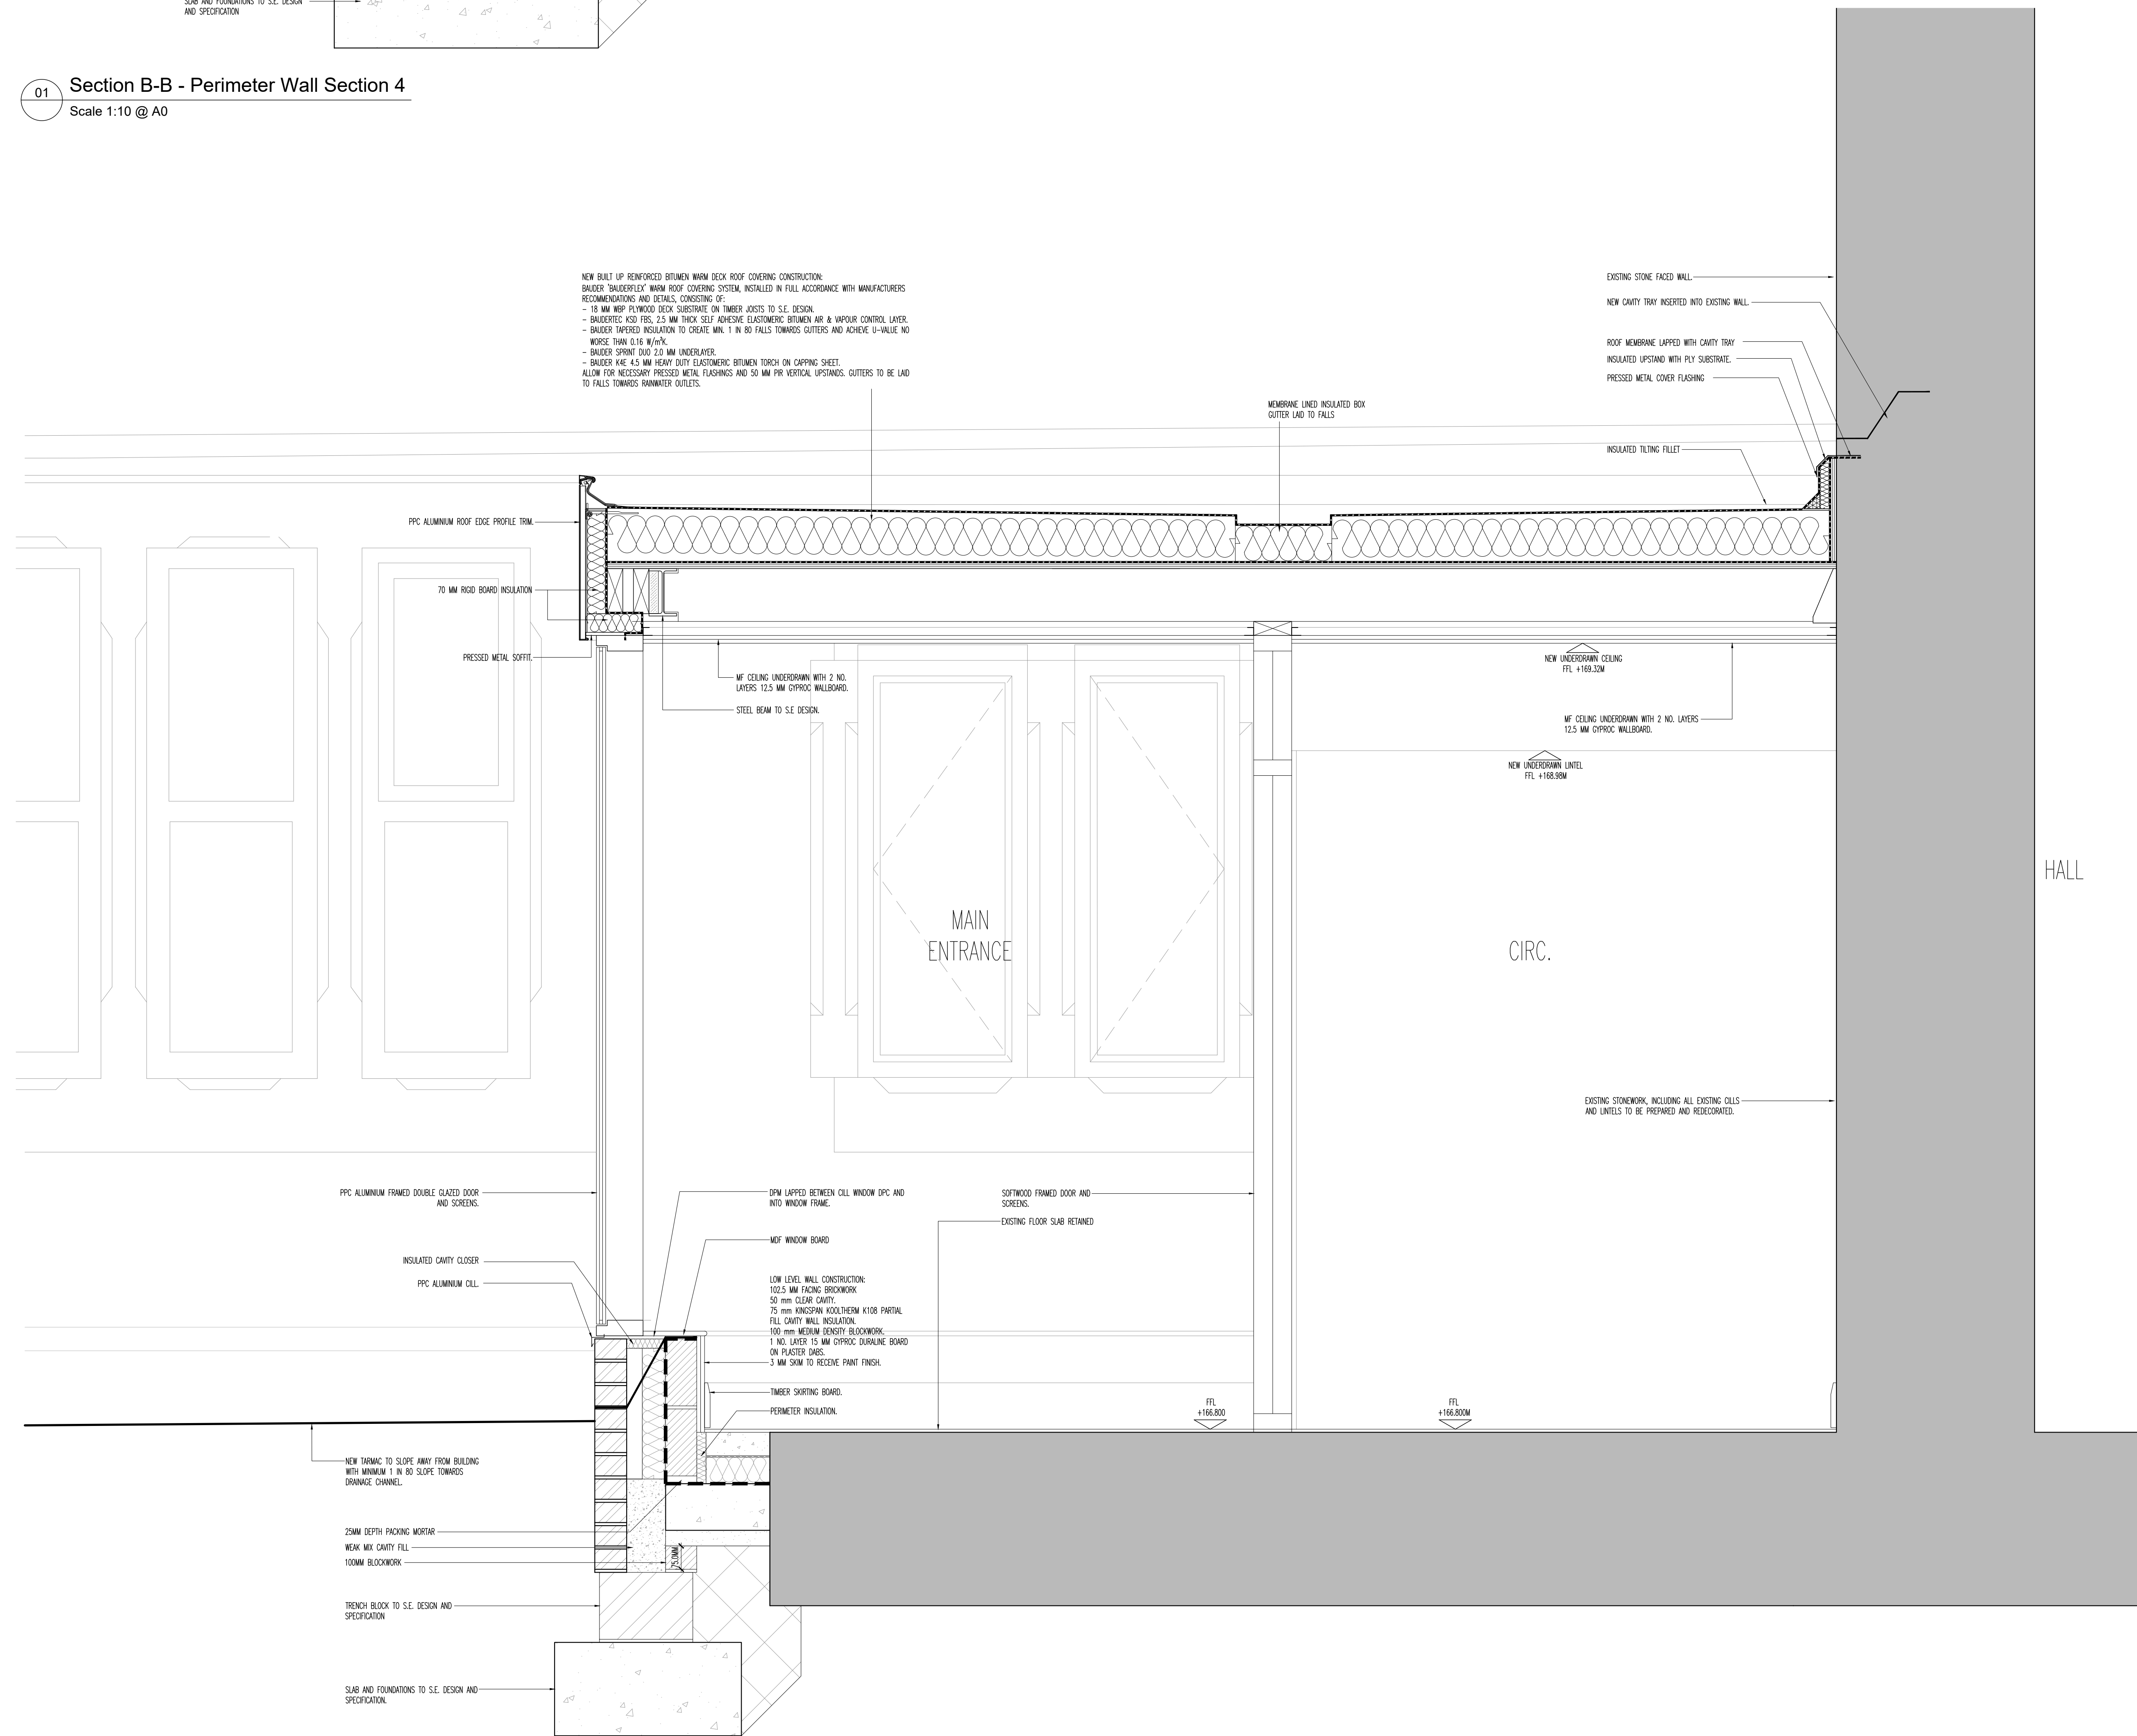

02 Section B-B - Perimeter Wall Section 5
Scale 1:10 @ A0

D	UNIFIED MAIN ENTRANCE ROOF FLASHING (DETAILS: HANDED 15-01 TO 'SOFTWOOD DOOR & UPDATED RECEPTION HATCH WINDOWS).	05.06.24	RB	MT
C	UPDATED SCOPE OF WORKS & SHEET LAYOUT.	14.06.24	RB	MT
B	DETAILS & NOTES UPDATED FOR NEW UNITS.	22.12.23	RB	MT
A	UPDATED STEELWORK & NEW ROOF FALLS. ROOF DRAIN DETAIL ADDED.	24.11.23	RB	MT
Rev	Description	Date	By	CHK

Status
Planning ☐ Tender ☒ TENDER
Construction ☐ As Built ☐

Client
THE GOVERNORS OF ST. THOMAS' C OF E
PRIMARY SCHOOL

Contract
PROPOSED NEW ENTRANCE, ADMIN BLOCK
STAFF AREAS AND TOILETS

Drawing
PERIMETER WALL SECTIONS
WORK AREA 3 - HALL LOBBY

bateandtaylor
architects
macintosh house
cambridge street
manchester m1 5gg
tel: 0161 236 0999
fax: 0161 234 0404
email@bate-taylor.co.uk
www.bate-taylor.co.uk

Drawing No. MH1393-119 Revision D
Scales 1:10 @ A0 Date SEP '23
Drawn MDM Checked MT

This drawing is the copyright of the Architect and may not
be reproduced without licence.
DO NOT scale from this drawing.