



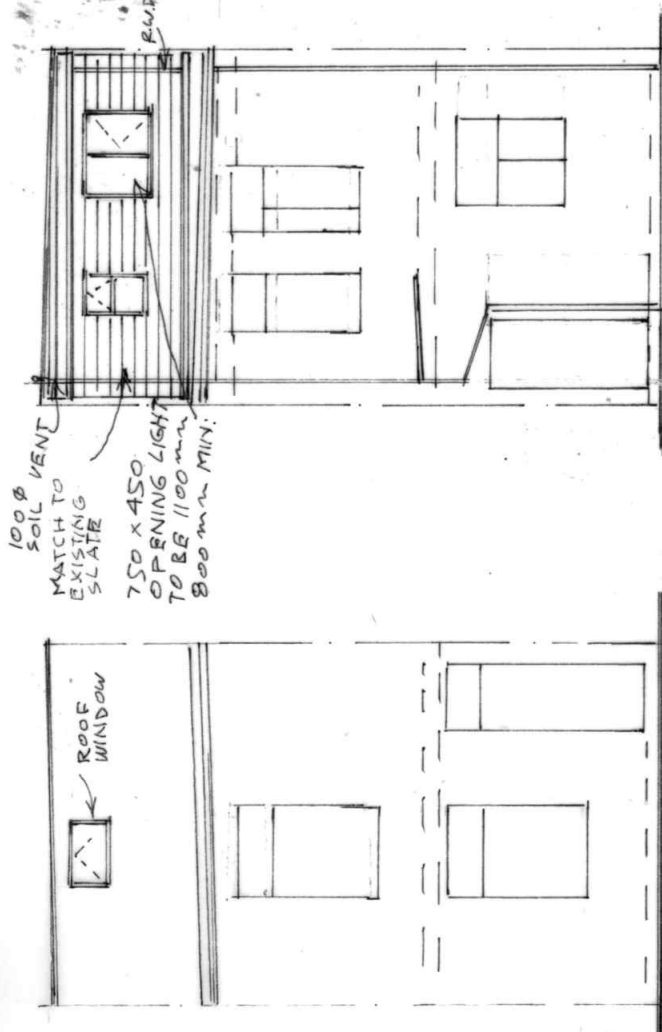

FRONT ELEVATION  
(PROPOSED)

REAR ELEVATION  
(PROPOSED)

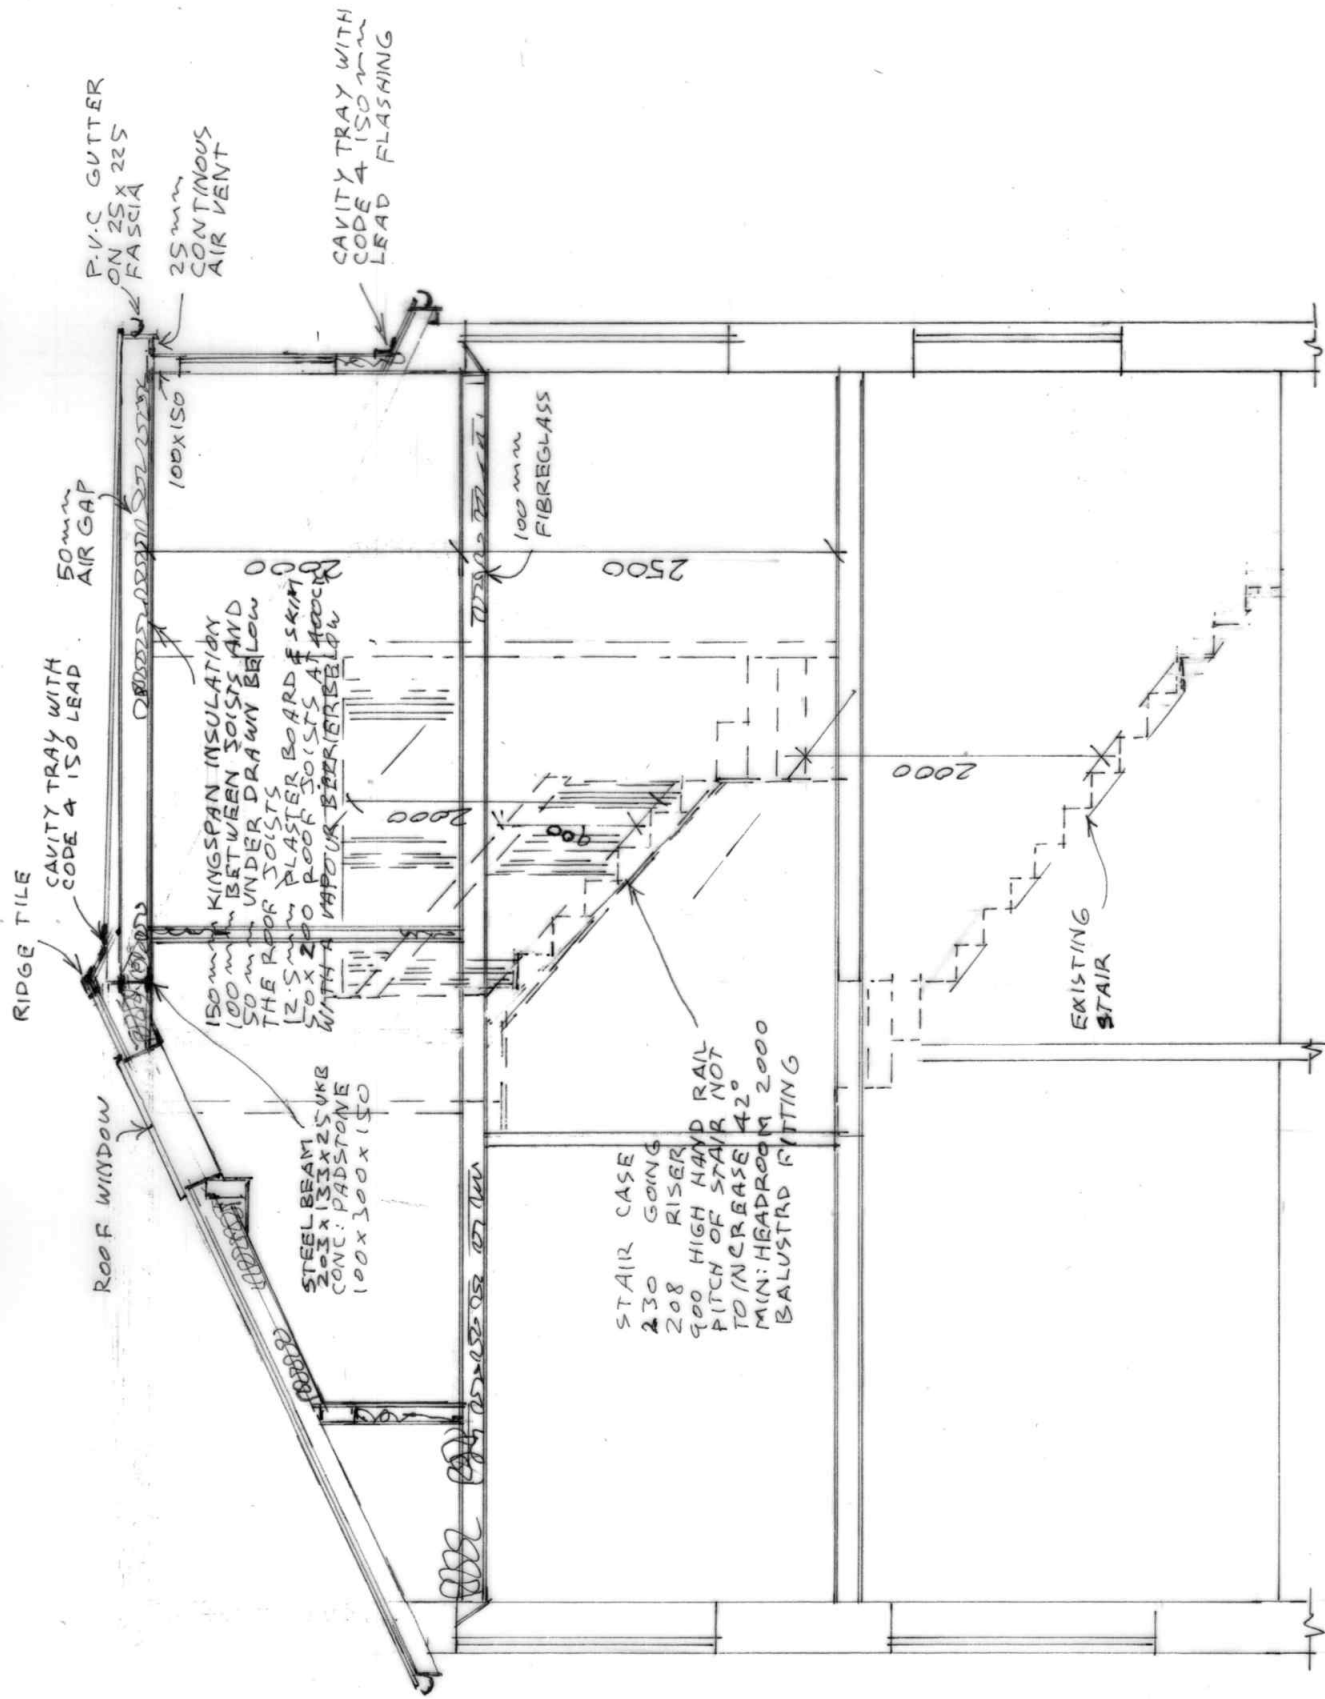

SECTION A.A

|                                                                         |             |          |
|-------------------------------------------------------------------------|-------------|----------|
| BUILDING DESIGN SERVICES                                                |             |          |
| M. FAROOQ                                                               |             |          |
| 418 Bury Road Rochdale OL11 5EU.                                        |             |          |
| Tel: 01706 712231 Mob: 07967605763                                      |             |          |
| PROPOSED REAR DORMER EXTENSION AT<br>26 MORLEY STREET ROCHDALE OL16 2LG |             |          |
| For: Mrs AFIA BEGUM                                                     |             |          |
| Section                                                                 | Scale 1:50  | 2195 / 3 |
| Elevation                                                               | Scale 1:100 |          |