
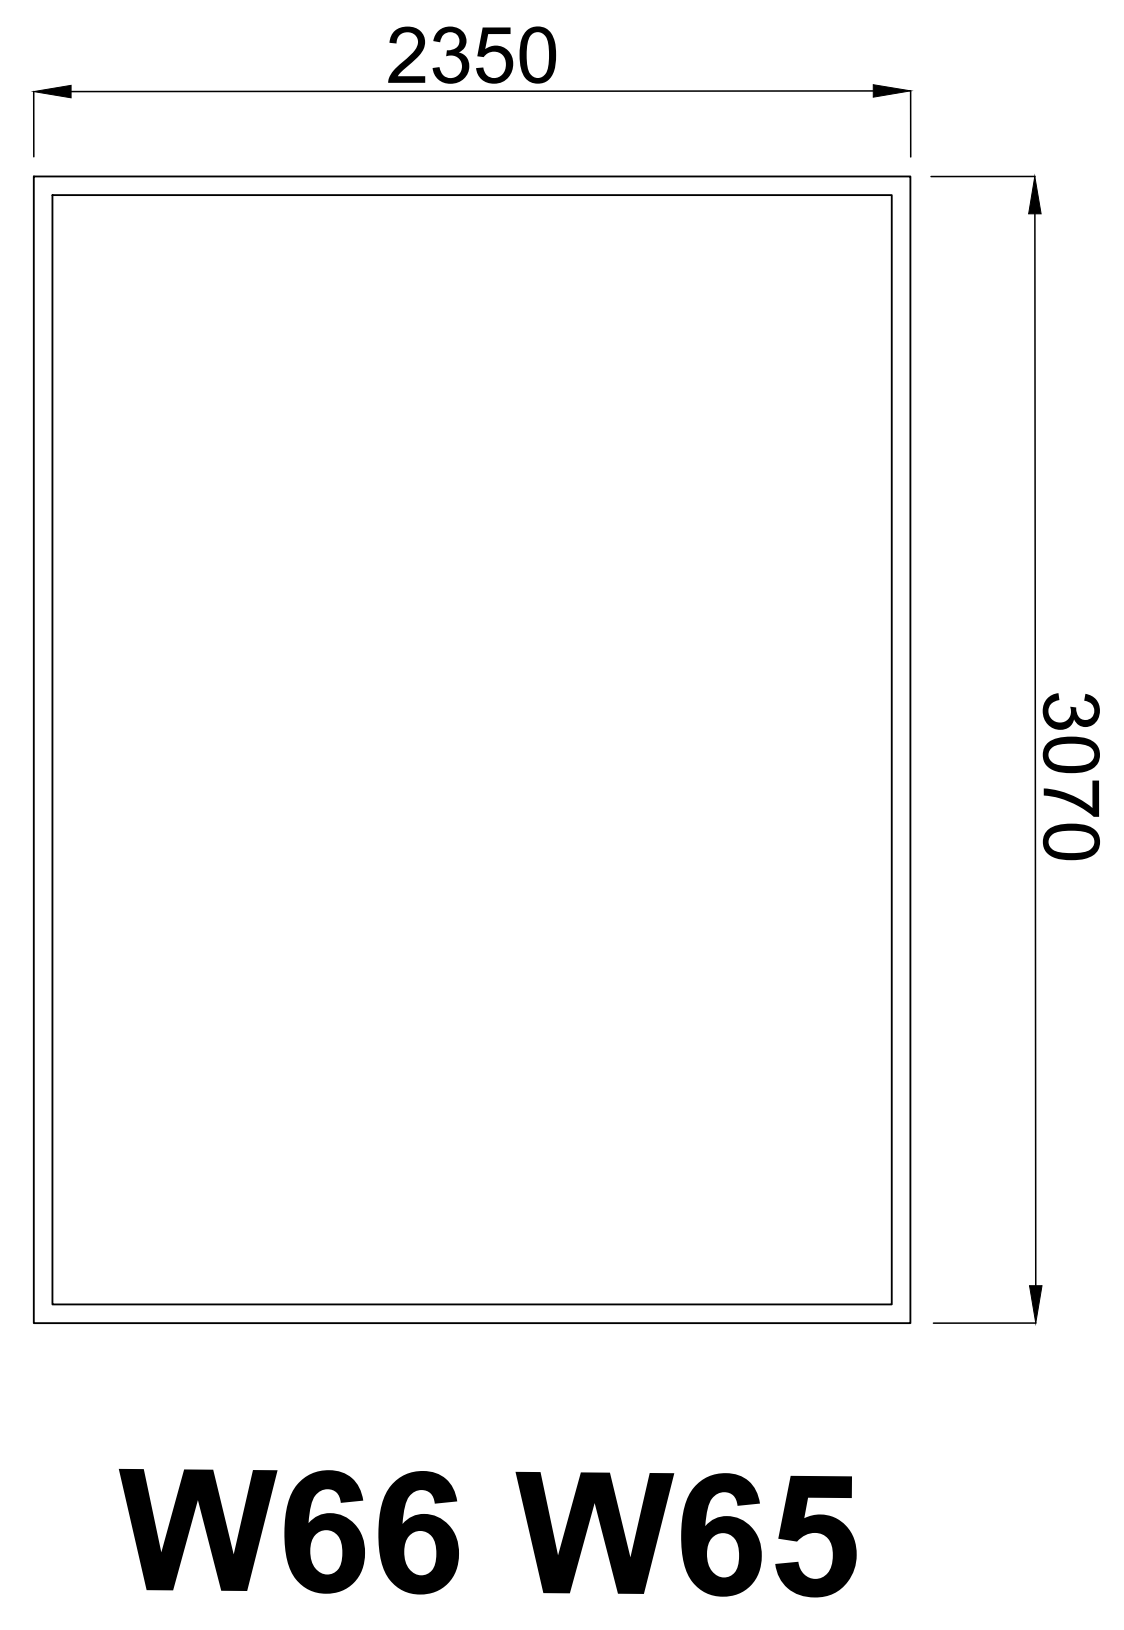
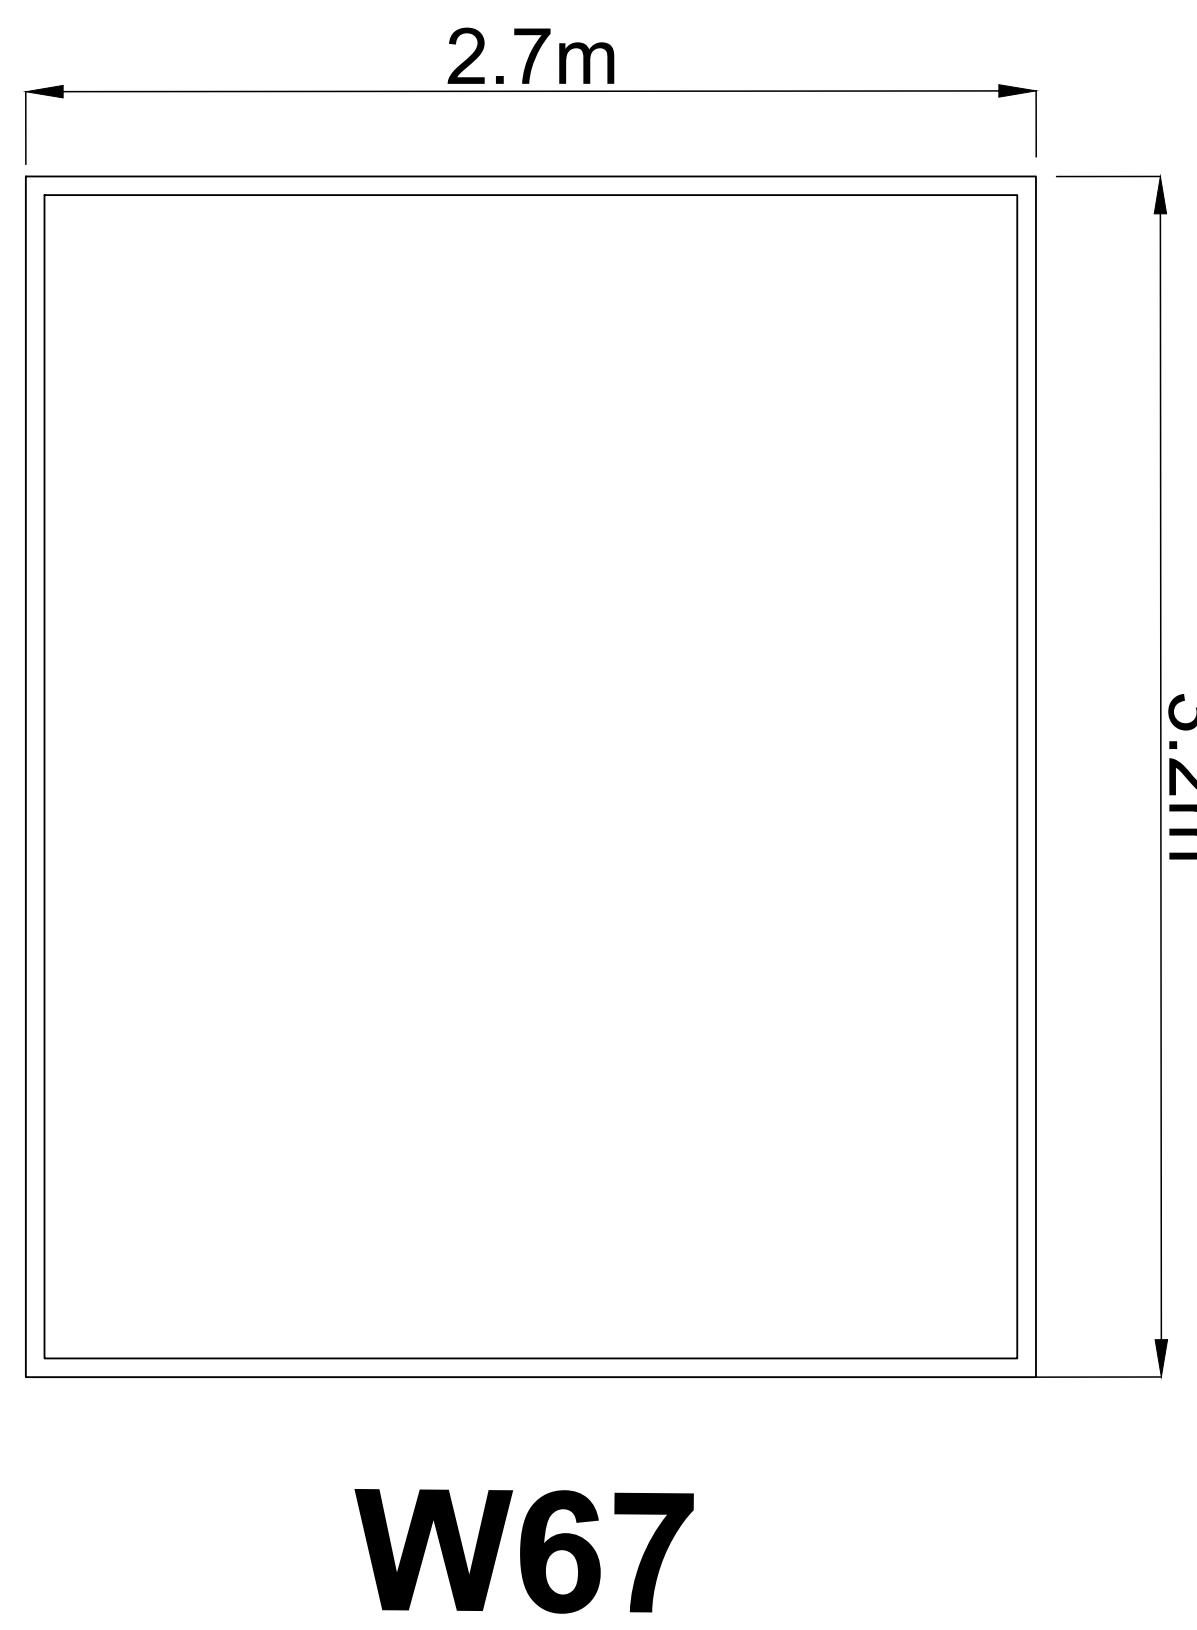
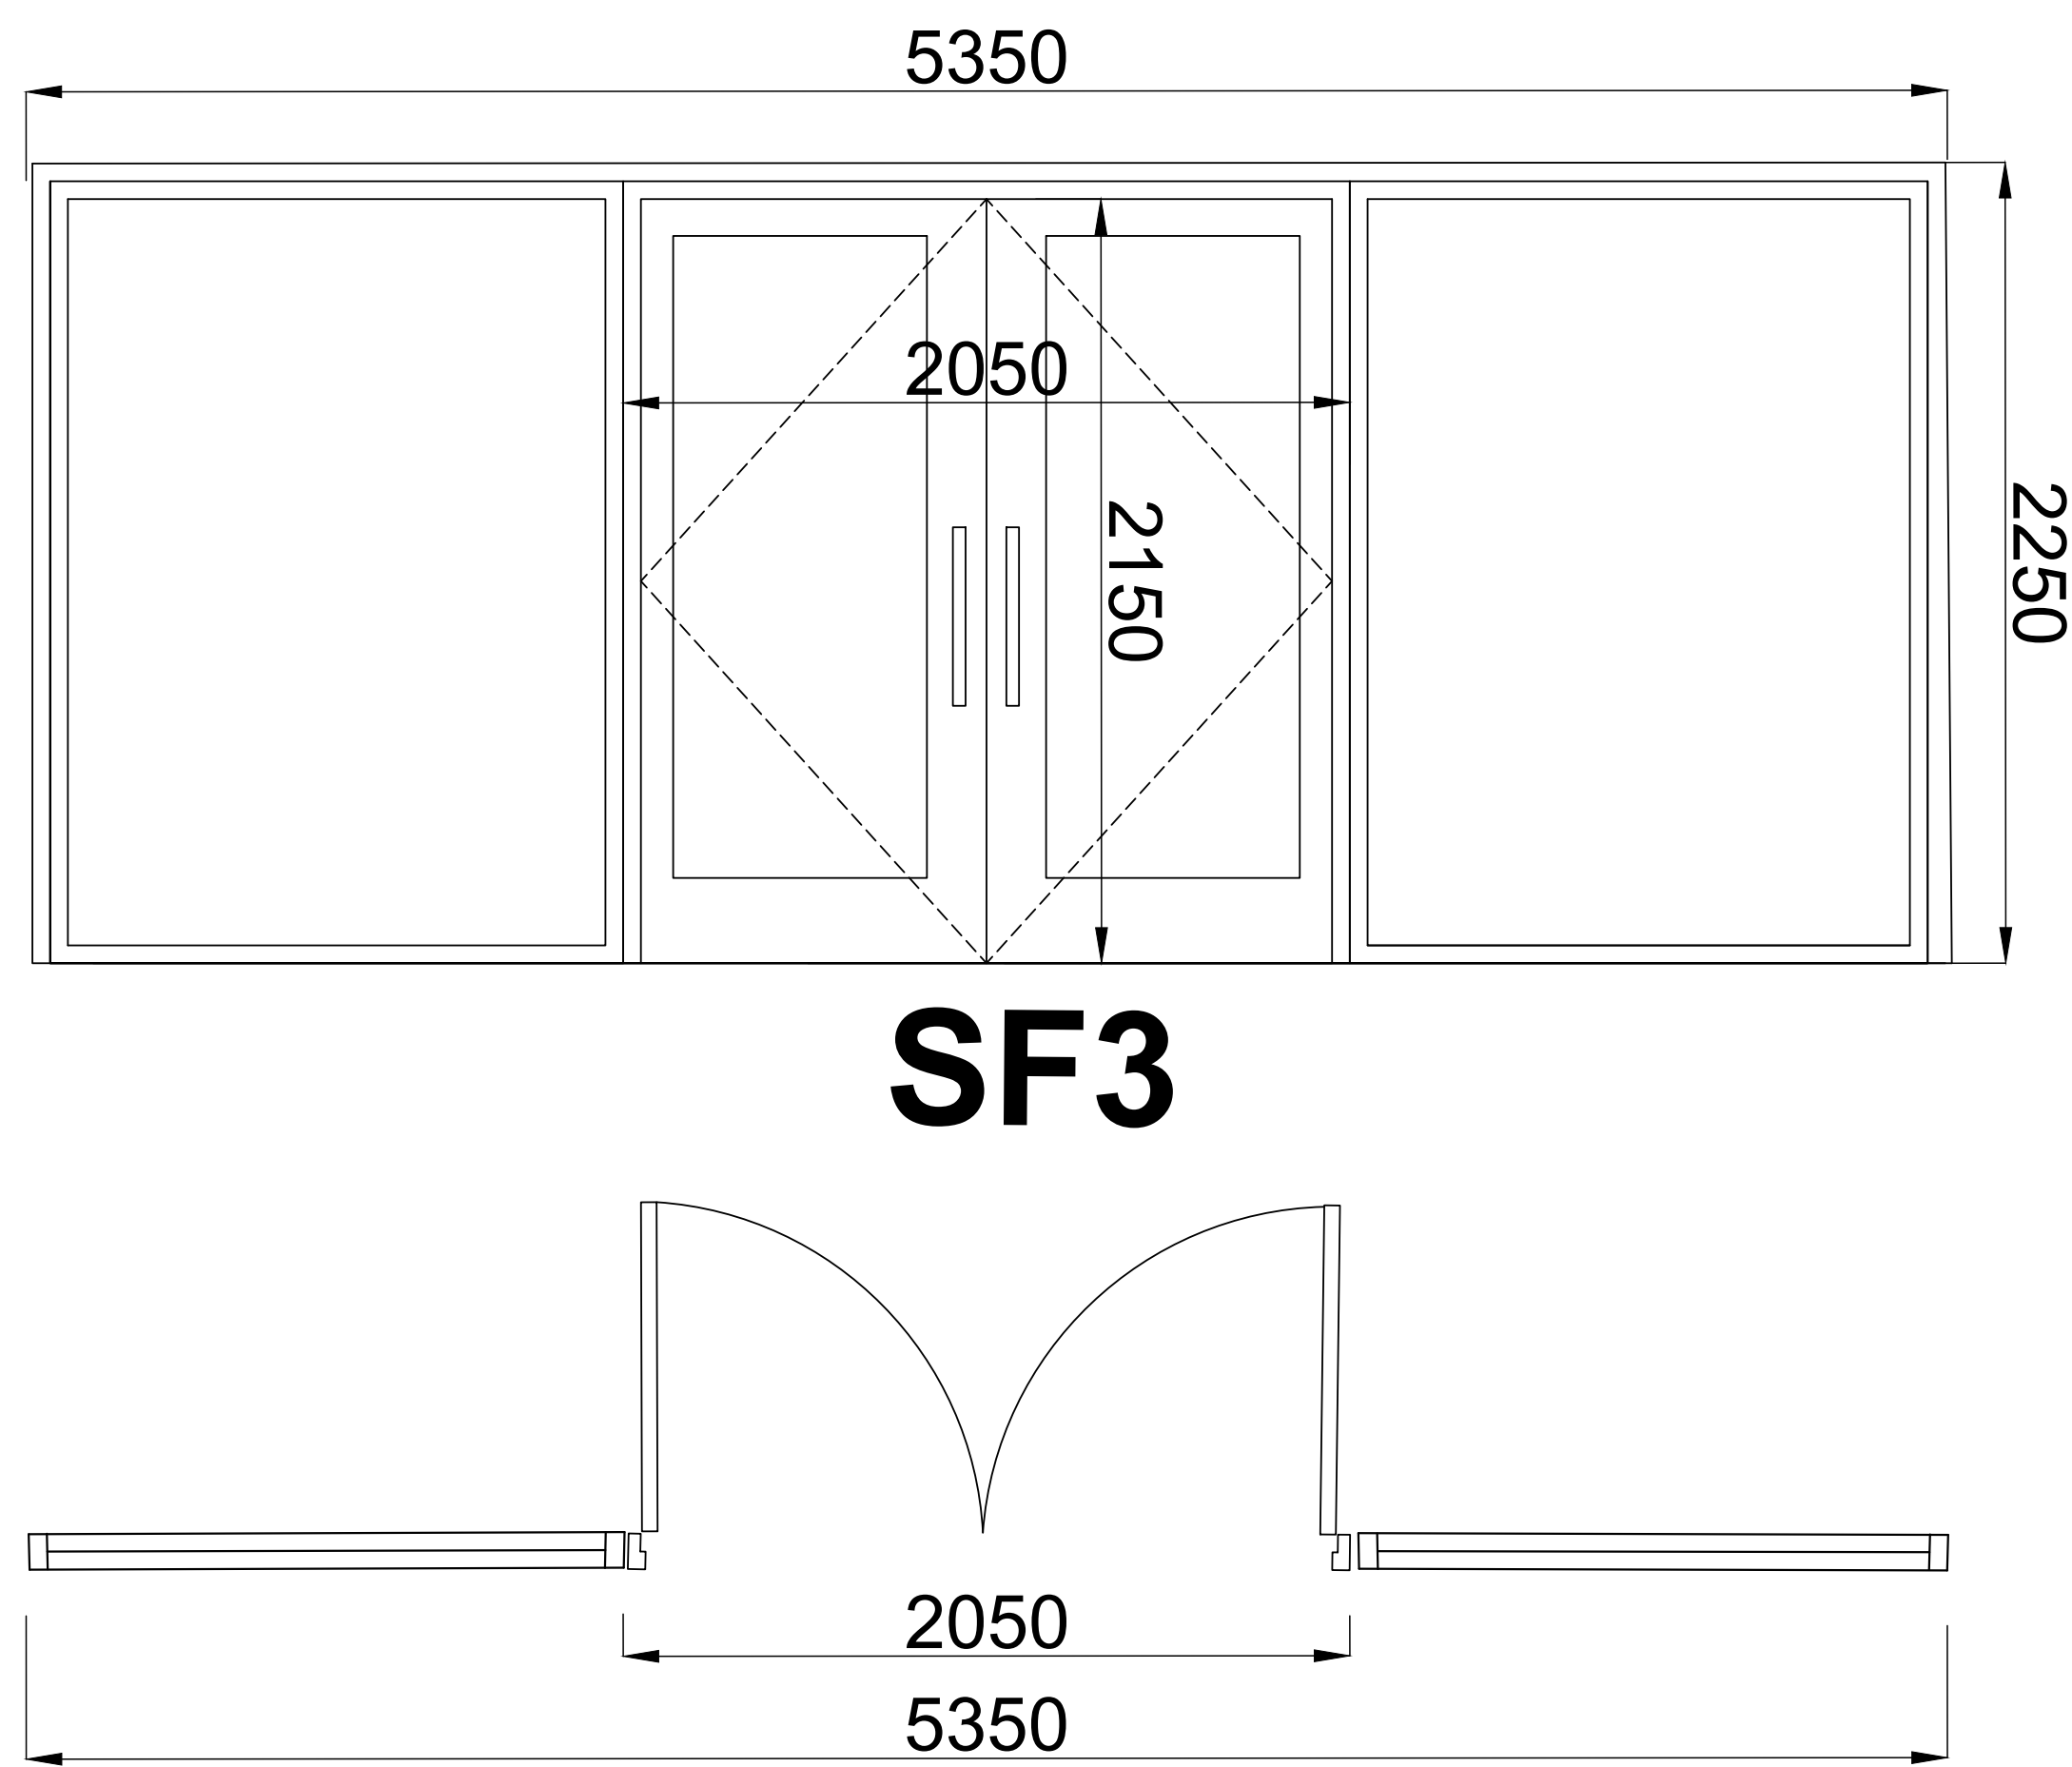
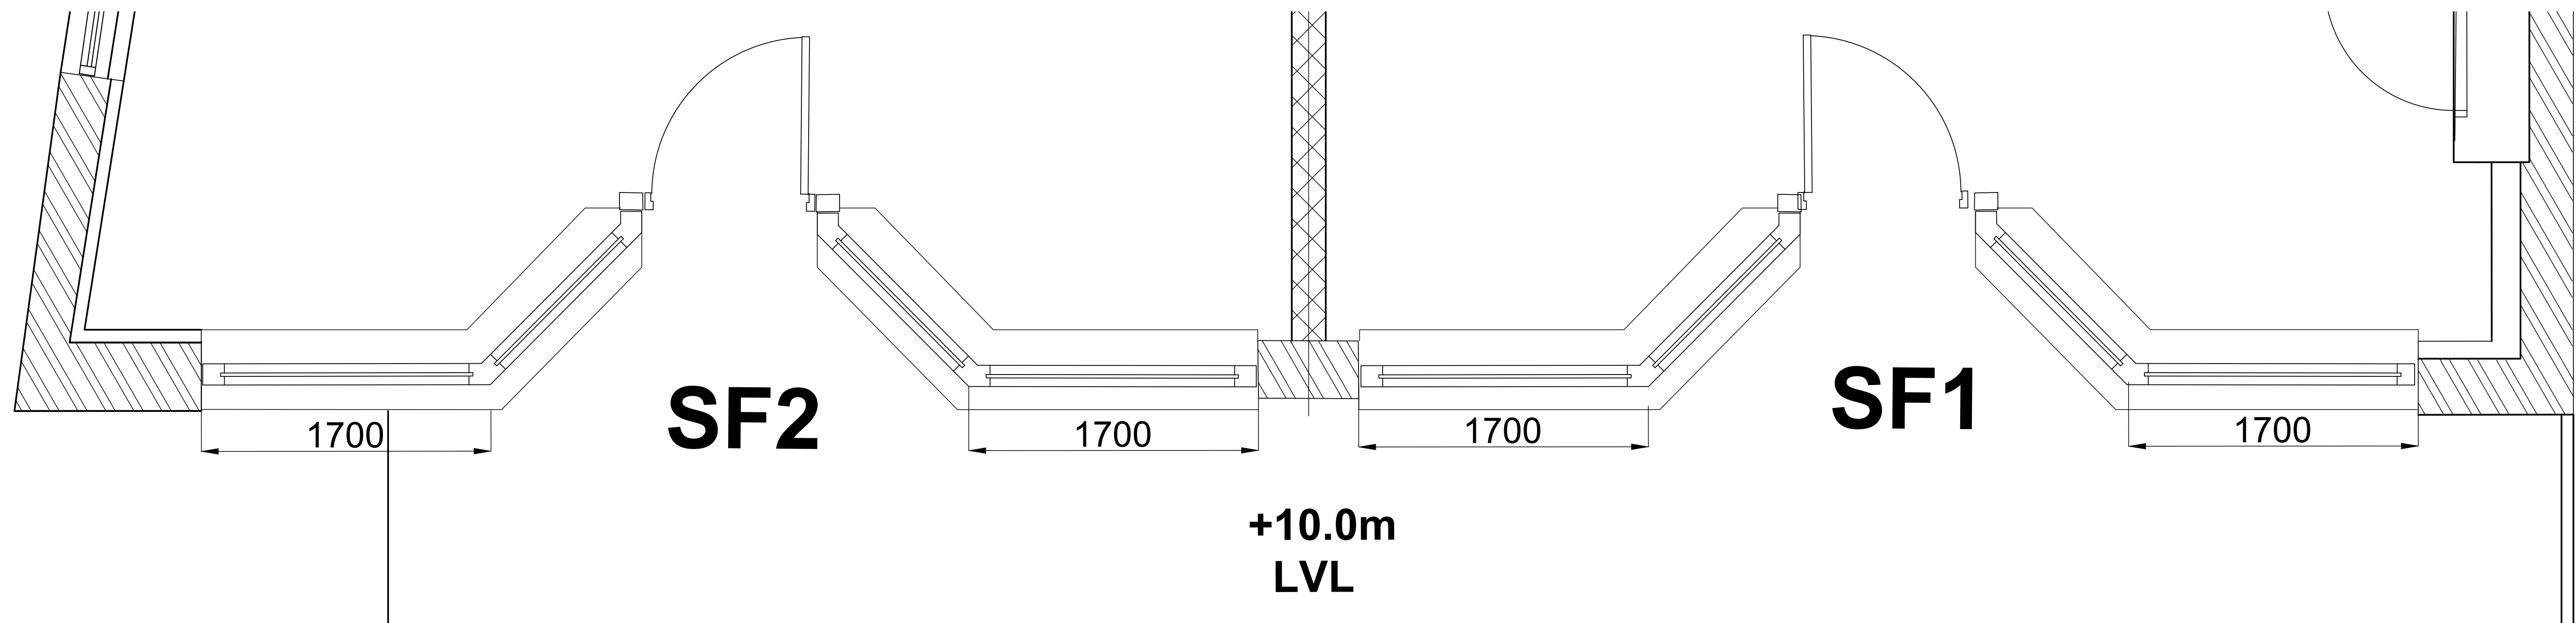


COPYRIGHT OF THIS DRAWING IS VESTED IN BM ARCHITECTURAL AND IT MUST NOT BE COPIED OR REPRODUCED WITHOUT WRITTEN CONSENT. FACED DIMENSIONS ONLY ARE TO BE TAKEN FROM THE DRAWING. DO NOT SCALE OFF THIS DRAWING. ... IF IN DOUBT ASK. ALL CONTRACTORS MUST VISIT THE SITE AND BE RESPONSIBLE FOR FINDING AND CHECKING ALL DIMENSIONS RELATIVE TO THEIR WORK. BM ARCHITECTURAL ARE TO BE ADVISED OF ANY VARIATION BETWEEN DRAWINGS AND SITE CONDITIONS. ELECTIONS AND DRAWINGS ISSUED AS READ ONLY AND SHOULD NOT BE INTERPRETED FOR MISGUIDANCE. ALL DIMENSIONS AND LEVELS SHOULD BE READ ONLY FROM THOSE VALUES STATED IN TEXT ON THE DRAWINGS.

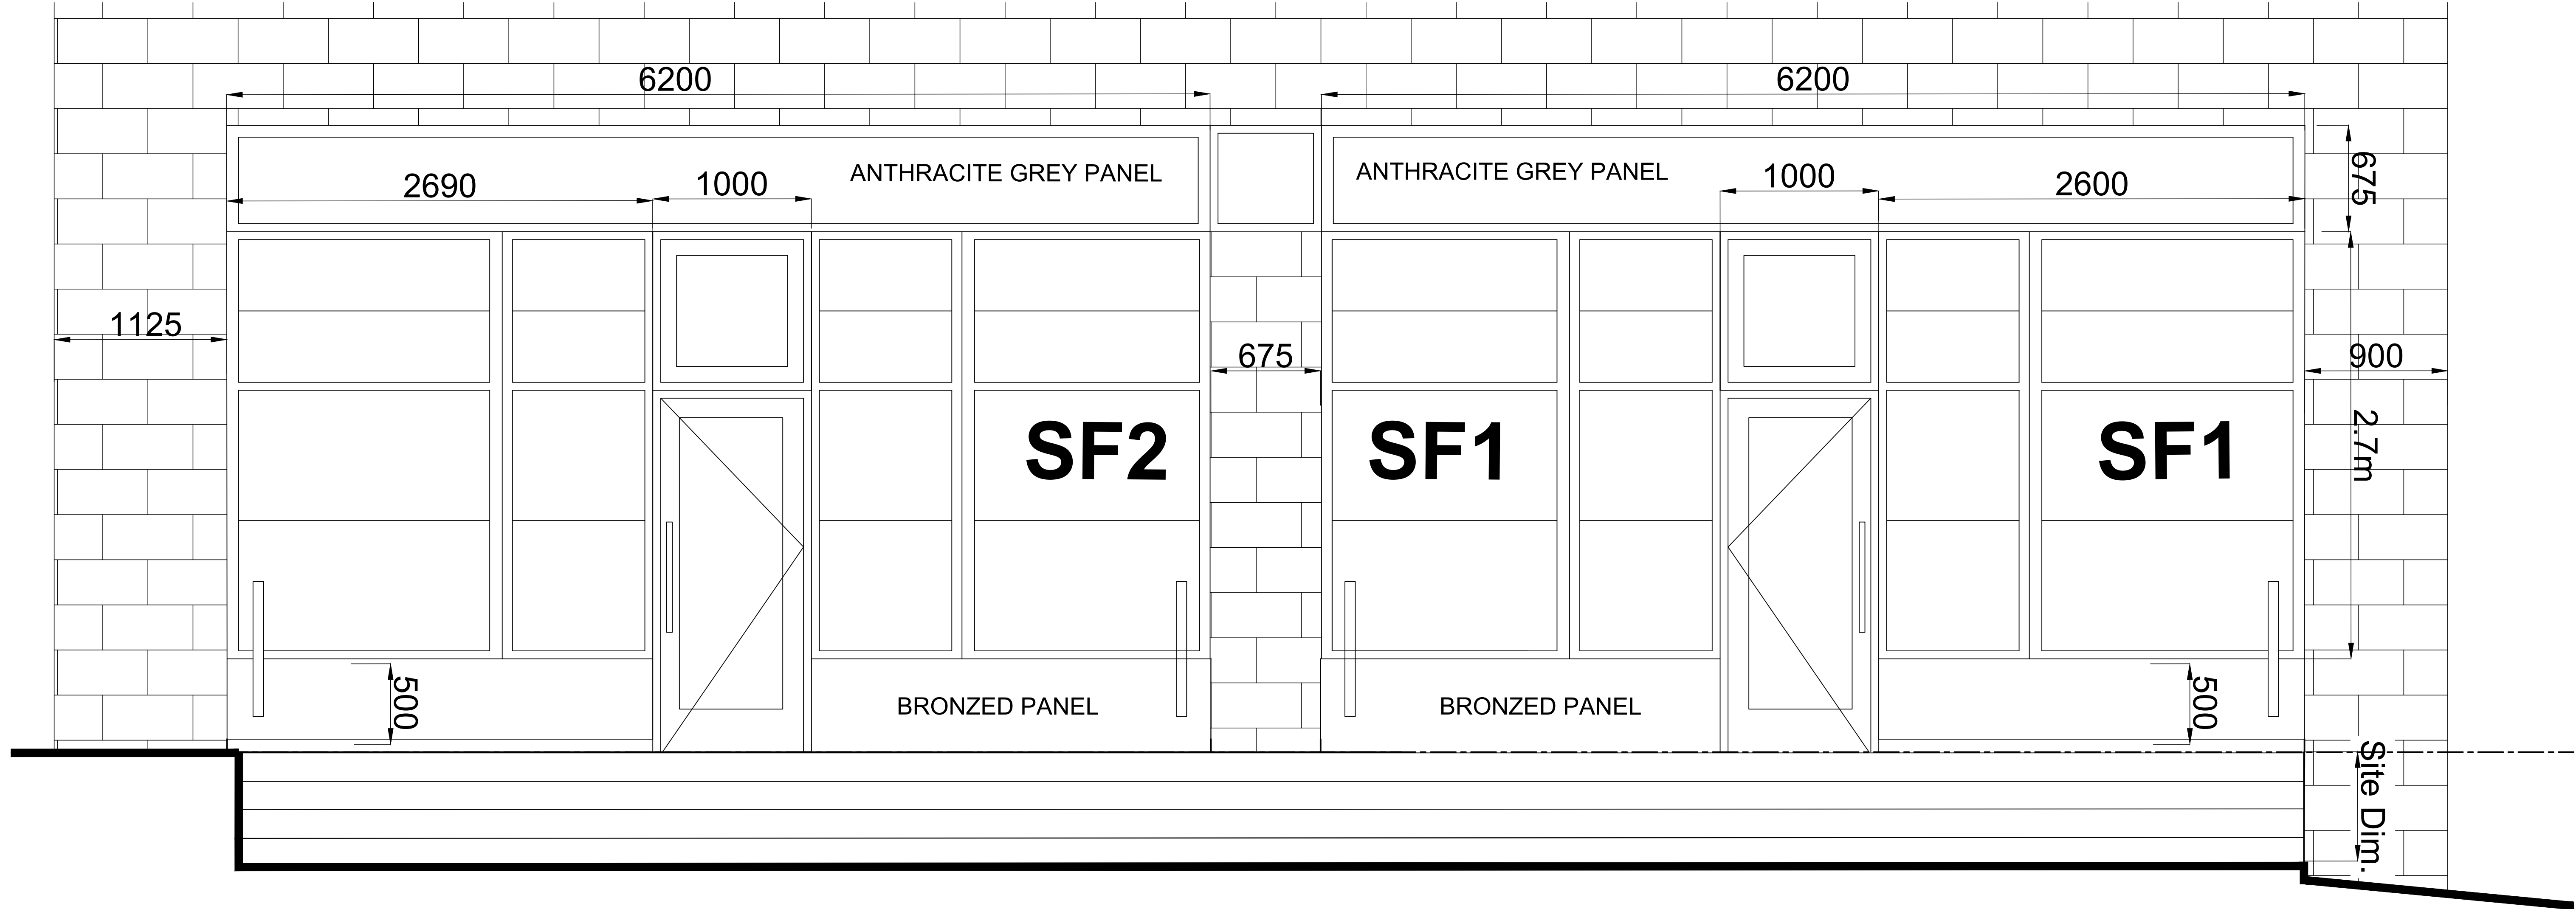

A 200224 SF1 AND SF2 AMENDED BM

REV: DATE: DETAILS:

BM ARCHITECTURAL DESIGNS
APARTMENT 8
224 GREAT CLOWES STREET
MANCHESTER M7 2ZS
TEL: 07415 493002

PROJECT: FORMER POUND WORLD,
44-46 YORKSHIRE STREET,
BAILLIE STREET AND THE BANK,
ROCHDALE OL16 1JW

CLIENT: CASSEL AND FLETCHER PROPERTY
MANAGEMENT LTD.

TITLE: WINDOW AND DOOR SCHEDULE 2

SCALE: 1:20@A0 DATE: 06/ 2023 DRAWN: BM

STATUS: BUILDING REGULATIONS

DRAWING NO: BM/0623/BAILLIE/ BR11 REV: A