




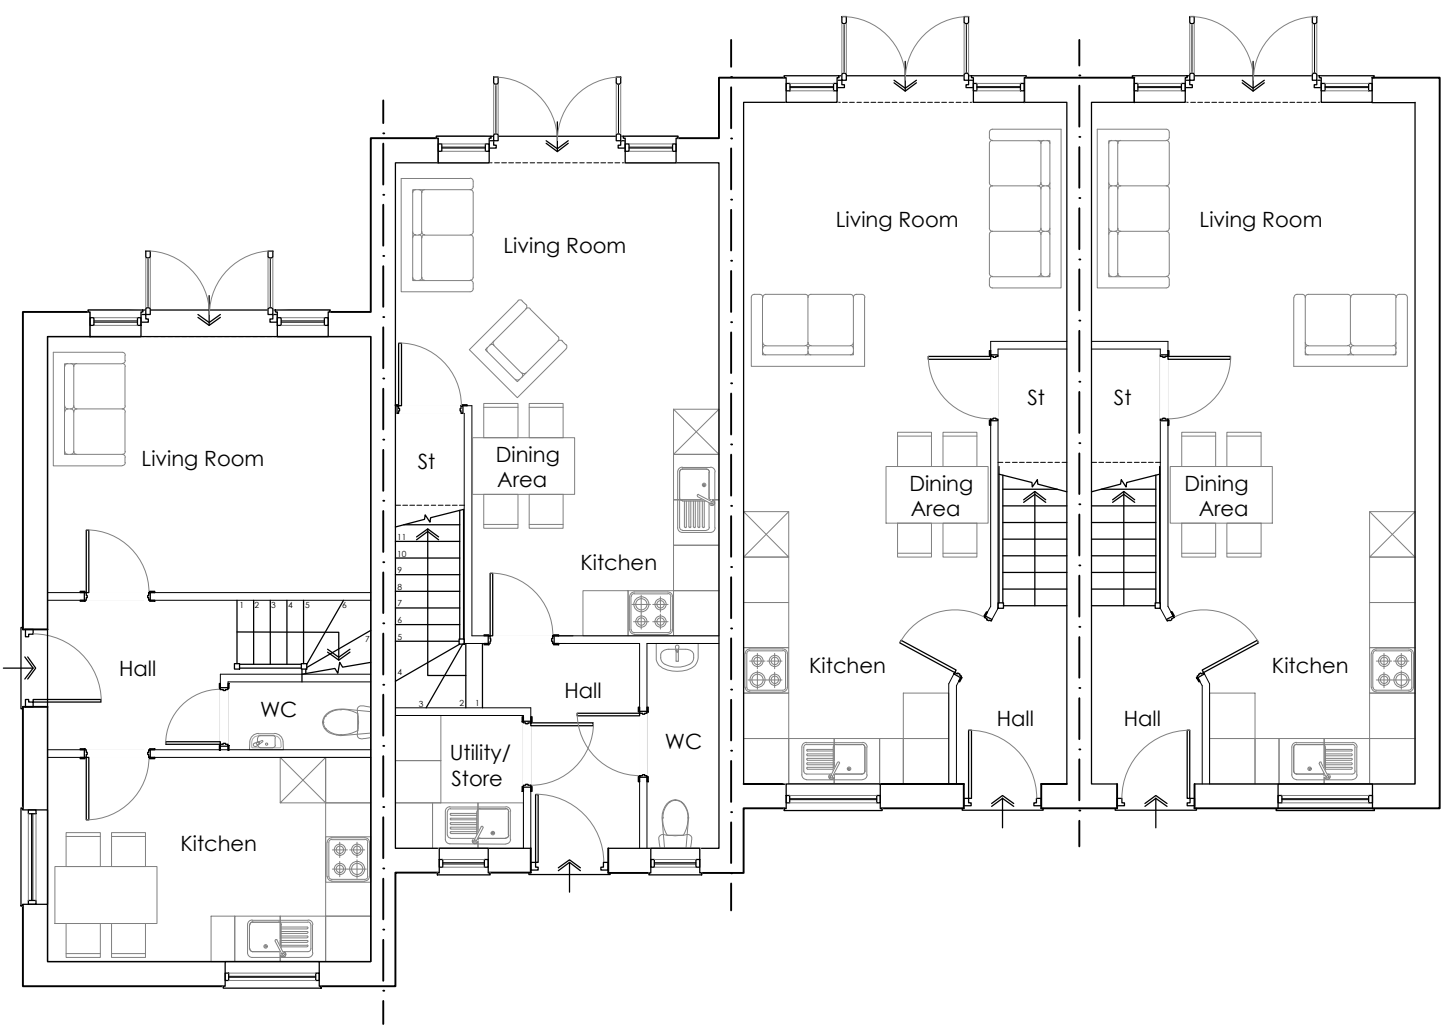


Ground Floor Plan
Scale: 1:100

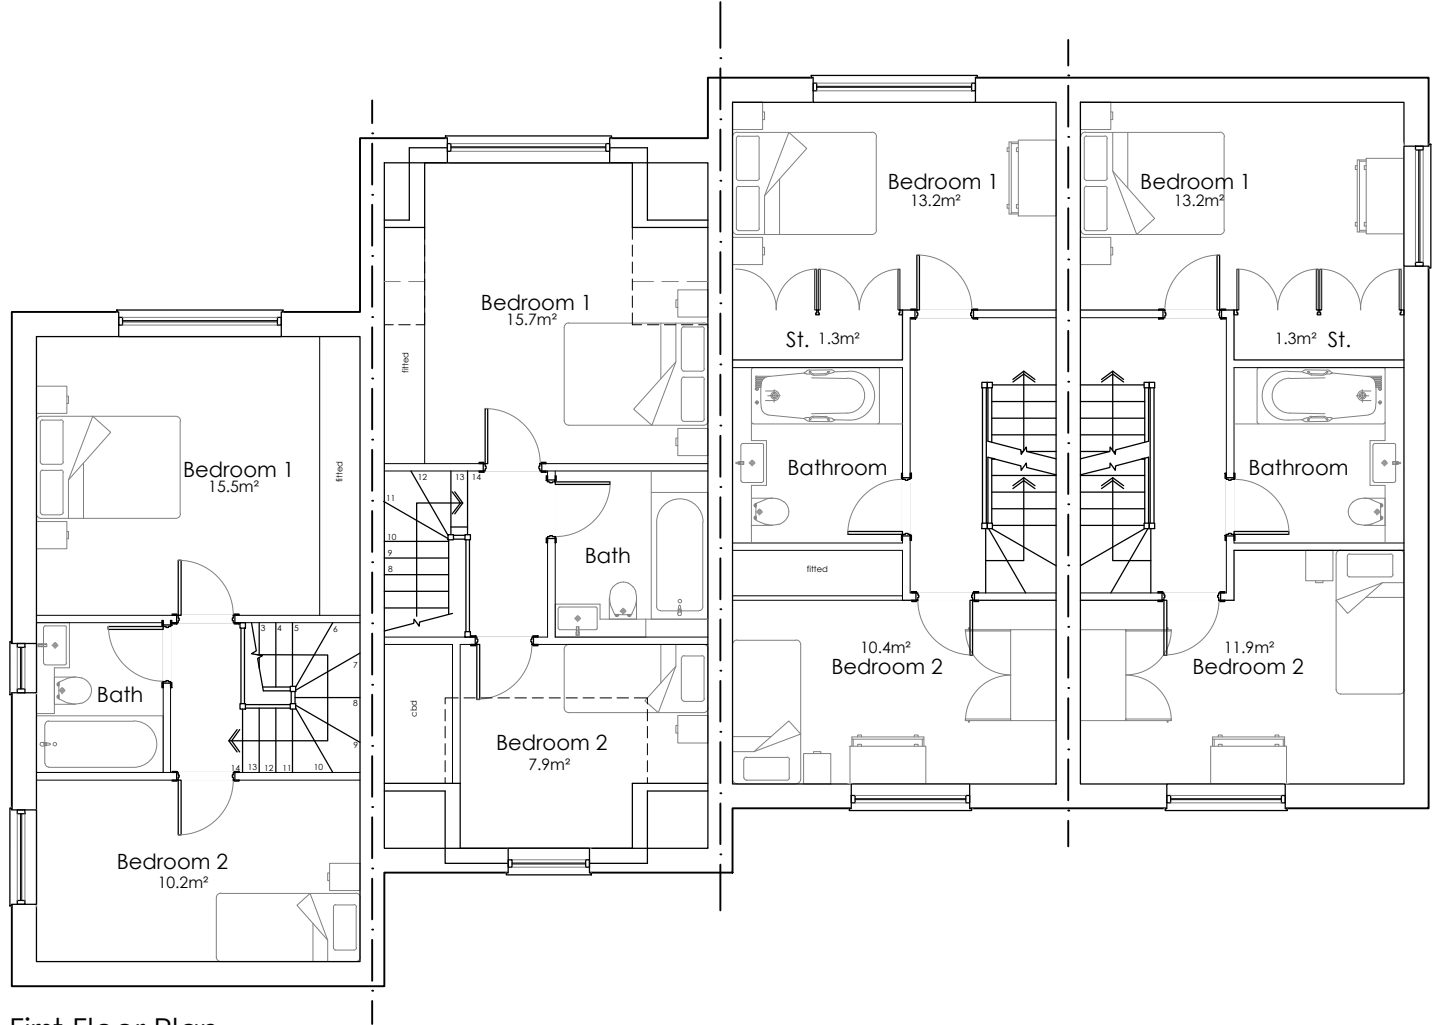

First Floor Plan
Scale: 1:100

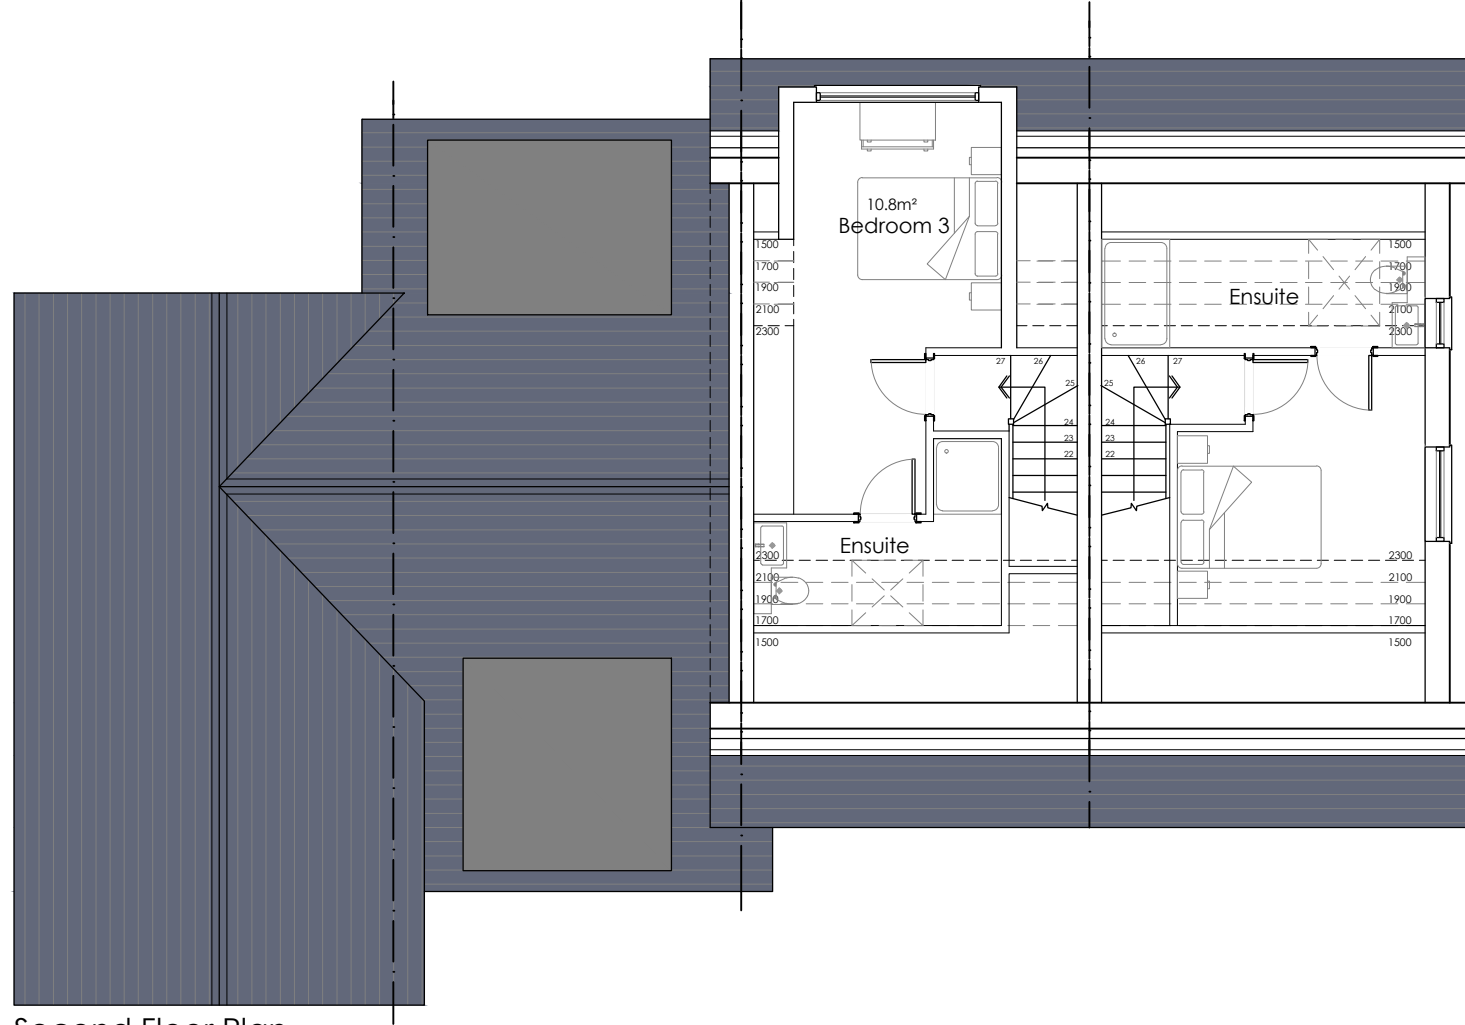

Second Floor Plan
Scale: 1:100

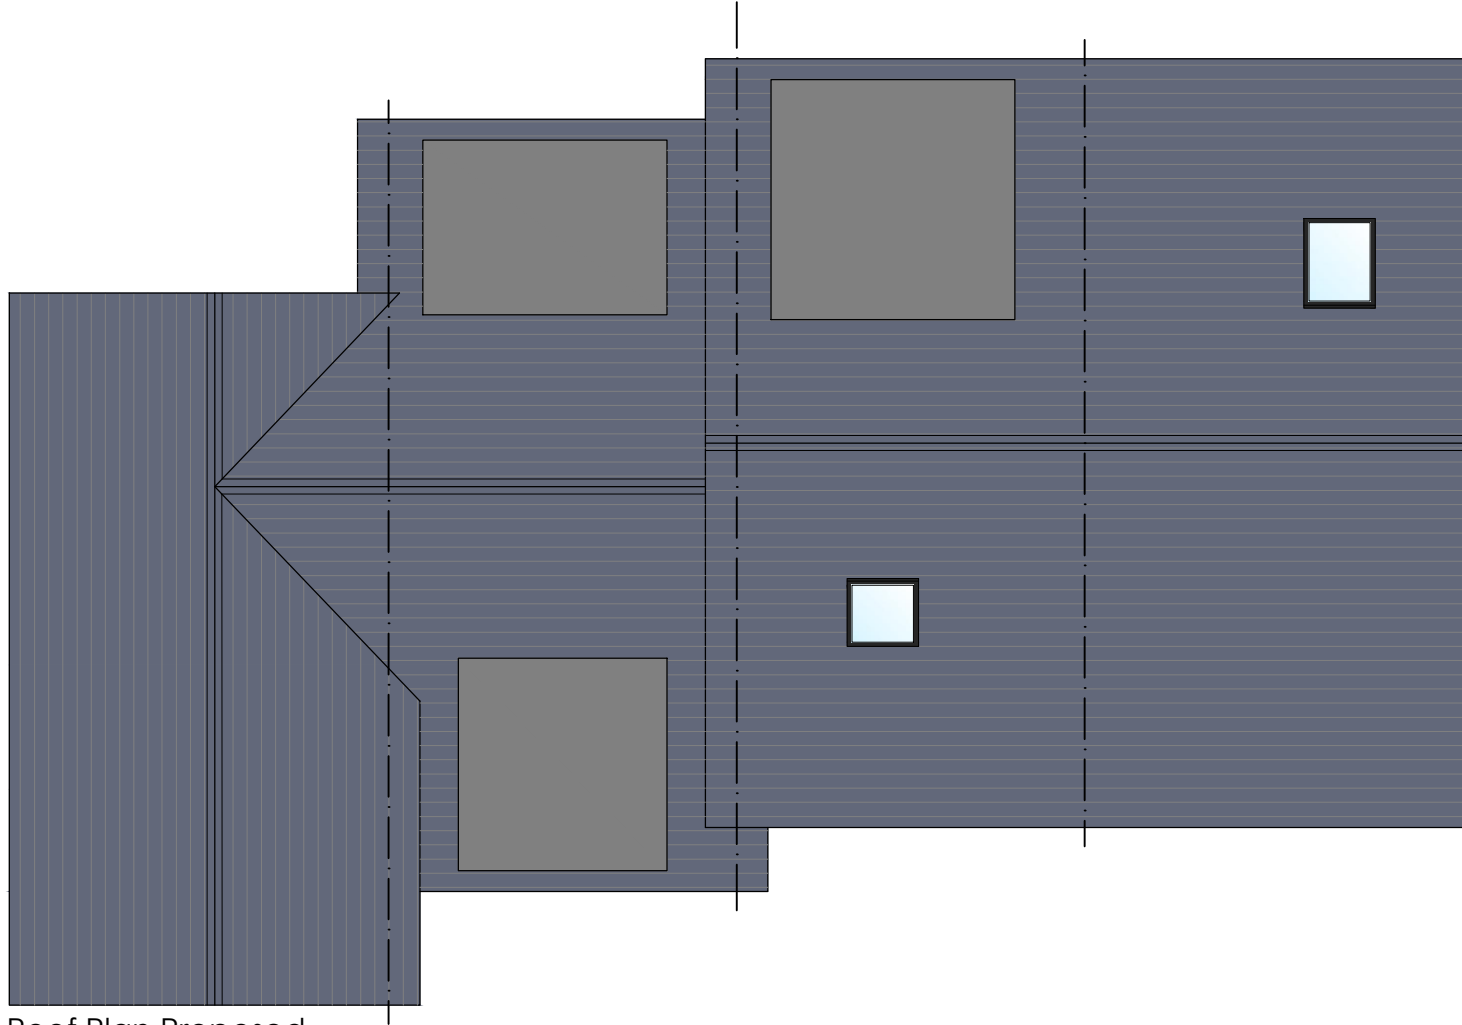

Roof Plan Proposed
Scale: 1:100



Front (North) Elevation
Scale: 1:100



Side (East) Elevation
Scale: 1:100



Rear (South) Elevation
Scale: 1:100



Side (West) Elevation
Scale: 1:100



Block Plan
Scale: 1:200

Site Details

Red Line Boundary	815m ²
Total Units	4
Total Parking	6

4 Dwellings

Footprint O/A	178m ²
Unit1 NIA - 2 storey 2bed 3person	70.7m ²
Unit2 NIA - 2 storey 2bed 3person	70.0m ²
Unit3 NIA - 3 storey 3bed 5person	100.4m ²
Unit4 NIA - 3 storey 3bed 5person	97.7m ²

Rev.	Notes.	Date.	By.
C	Altered proposal	15.01.25	TH
B	Altered boundary (area)	19.03.24	TH
A	Added colour	19.01.24	TH

This drawing is the property of WhiteleyEaves Ltd, and the copyright is reserved. Therefore this drawing is not to be copied or disclosed by any unauthorised persons without the prior consent of WhiteleyEaves Ltd. Do not scale from this drawing.

WHITELEYEAVES
PROPERTY & CONSTRUCTION CONSULTANTS

Hollinwood Business Centre, Albert Street, Oldham, OL8 3GL
T: 0161 393 8417
E: info@whiteleyeaves.co.uk
W: www.whiteleyeaves.co.uk

CLIENT TIM FAIRLEY

JOB NUMBER 713 DATE 13.12.23

DRAWING NAME PROPOSED PLANS & ELEVATIONS

SCALE DRAWN: 1:100/ 1:200 PAGE SIZE A1

REVISION C DRAWING NUMBER 003

ADDRESS LAND TO REAR OF 95 HARE HILL ROAD, LITTLEBOROUGH, OL15 7HQ

NOTES

DRAWN BY: TH CHECKED BY:

