




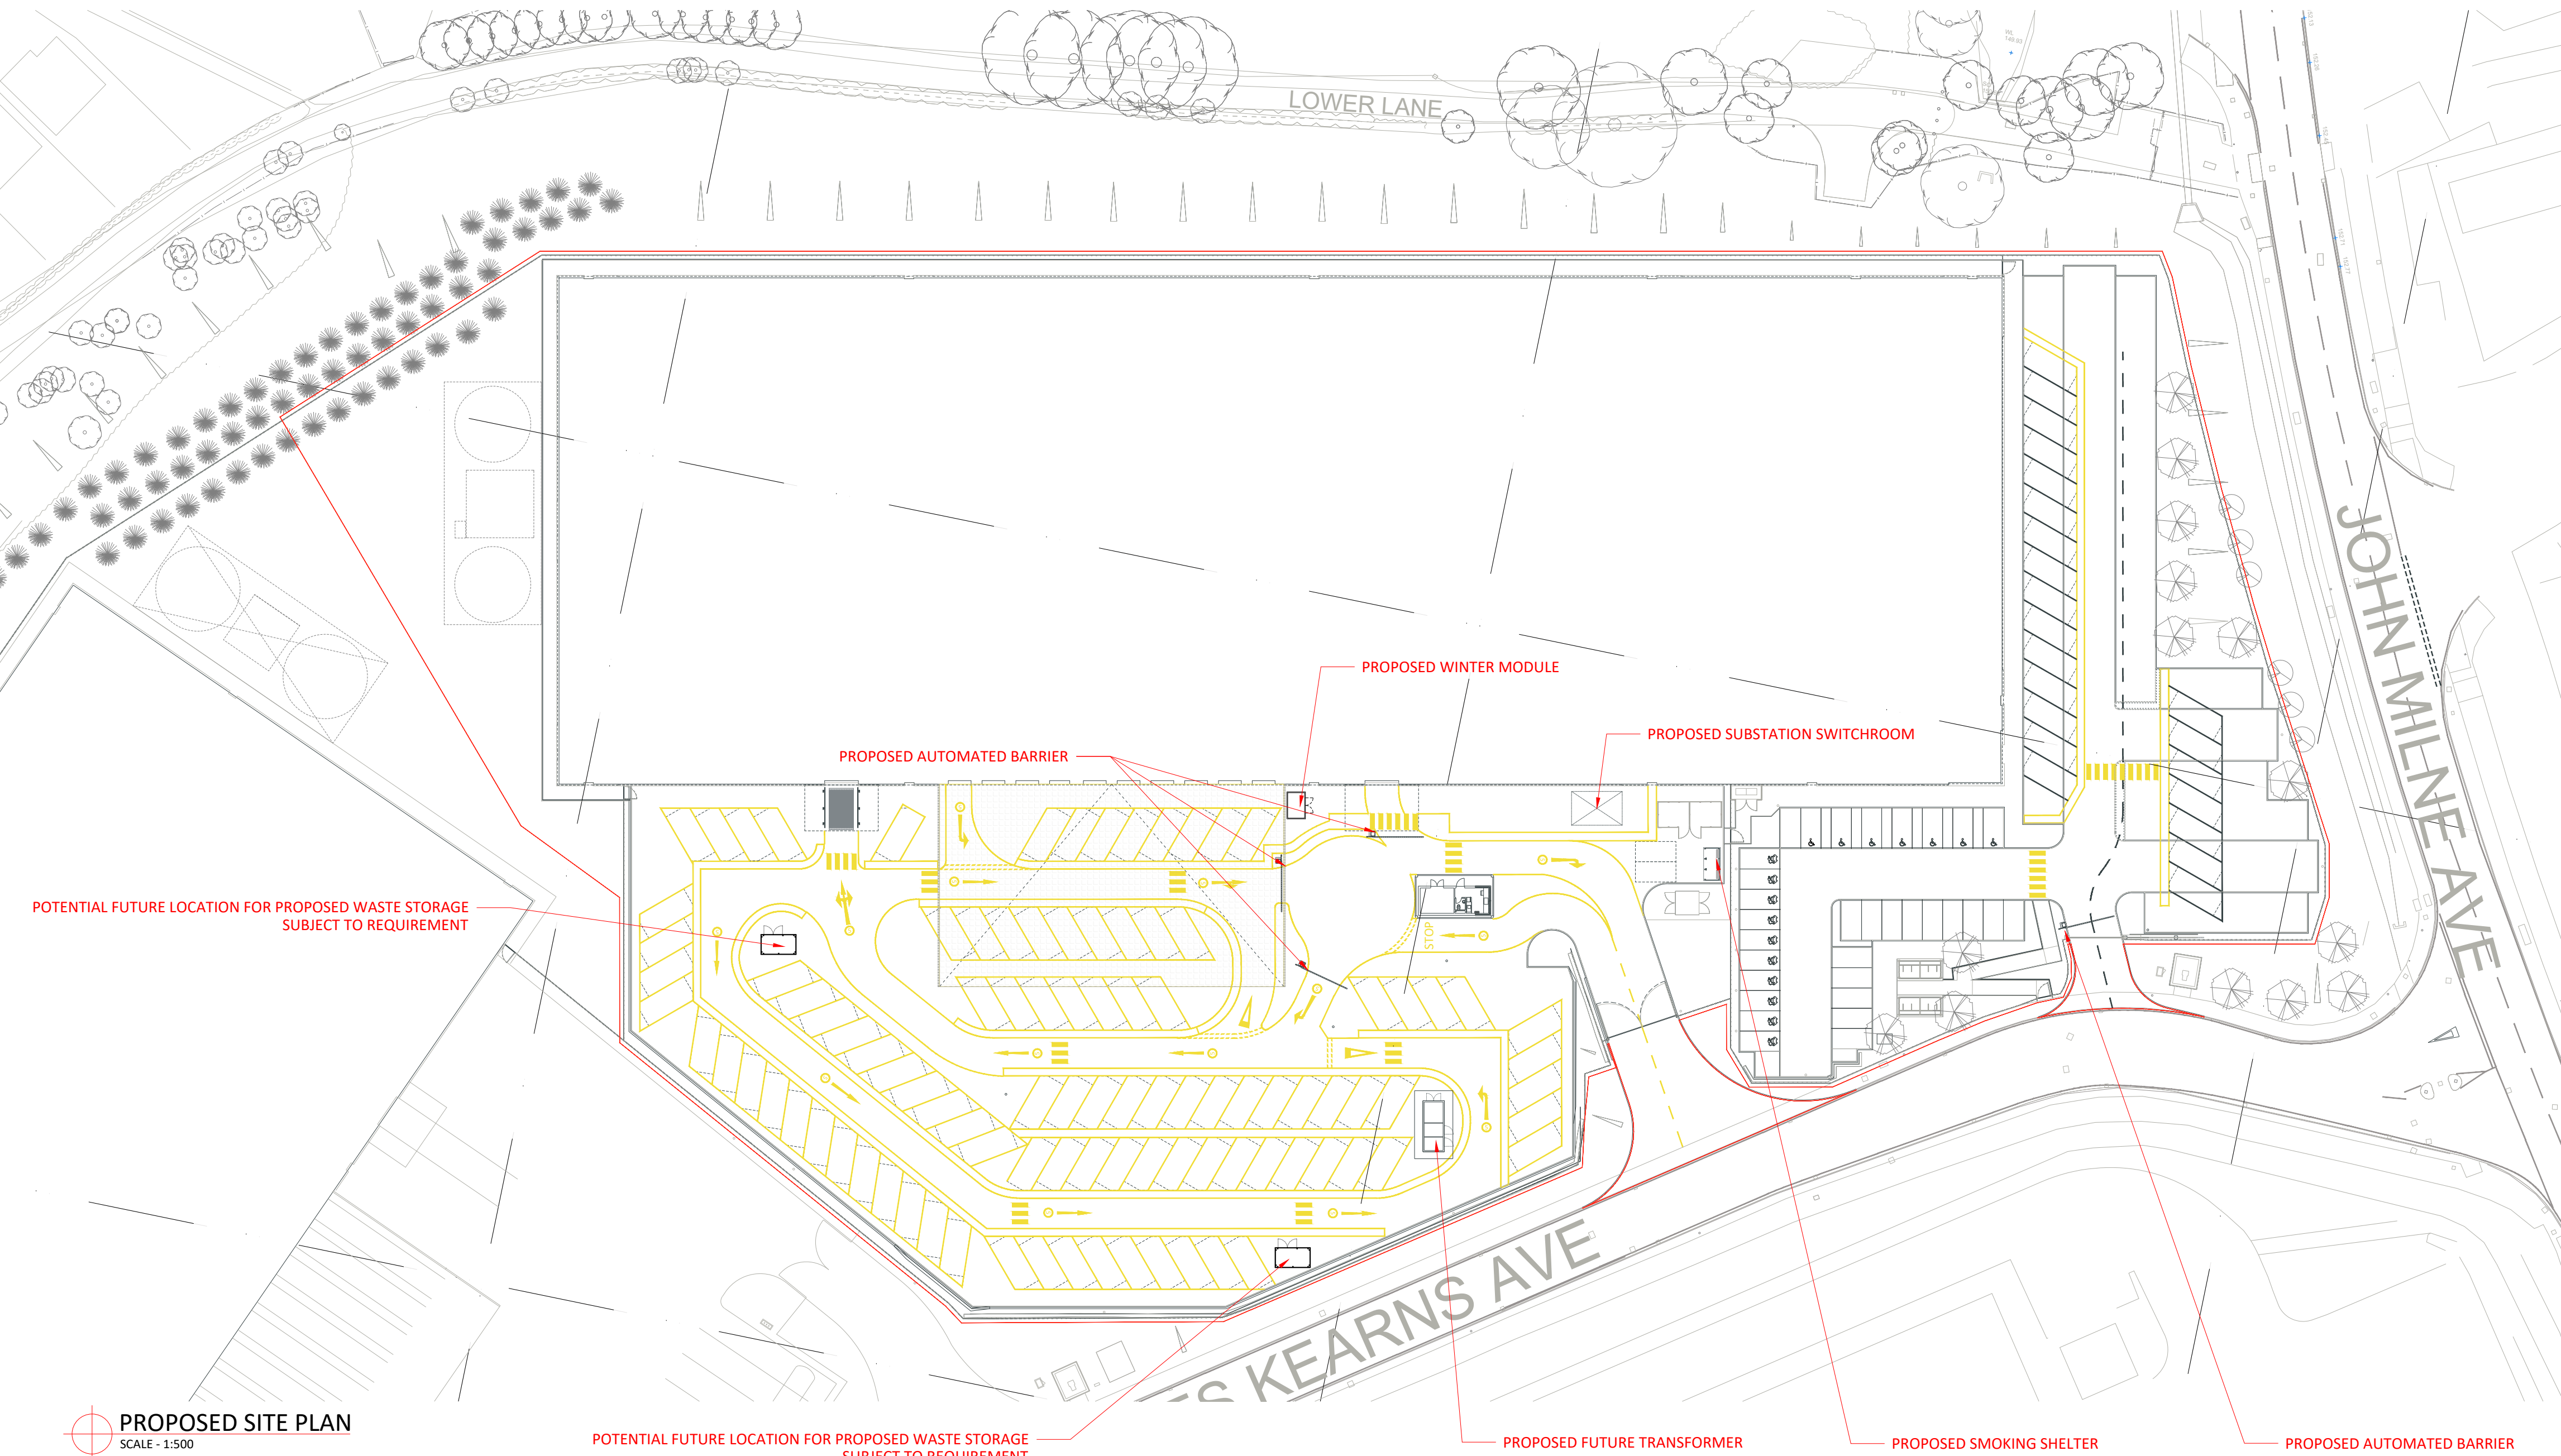


PROPOSED SITE PLAN
SCALE - 1:500

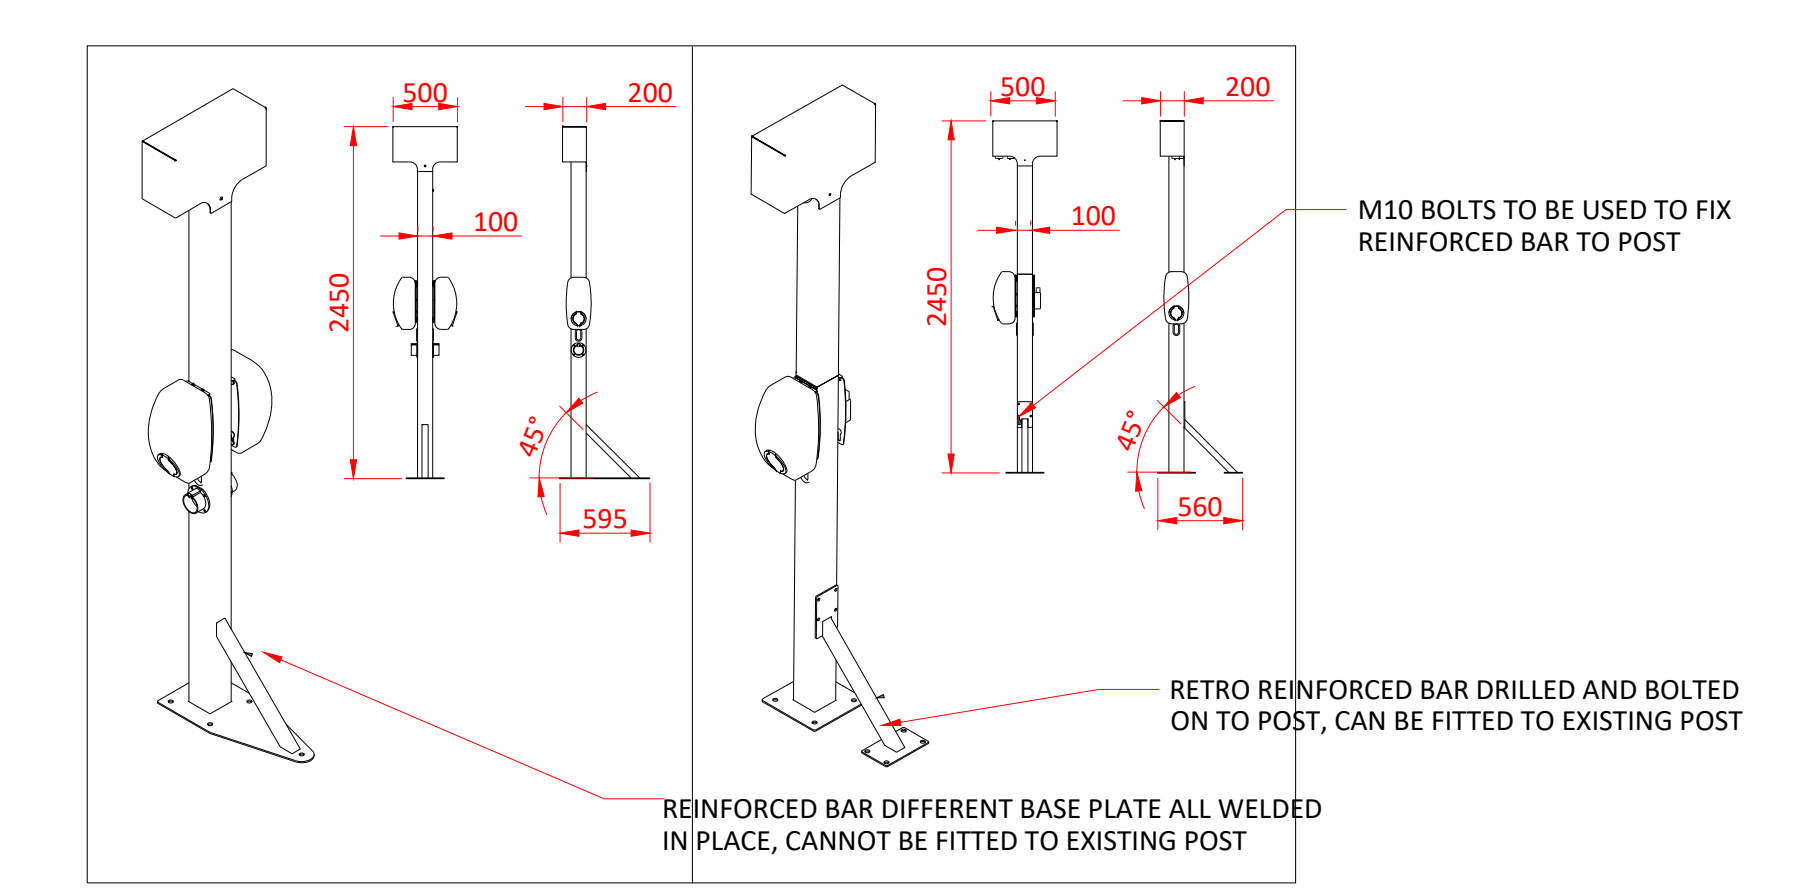

DETAILED OPTIONS FOR CHARGING POINTS
SCALE - 1:50

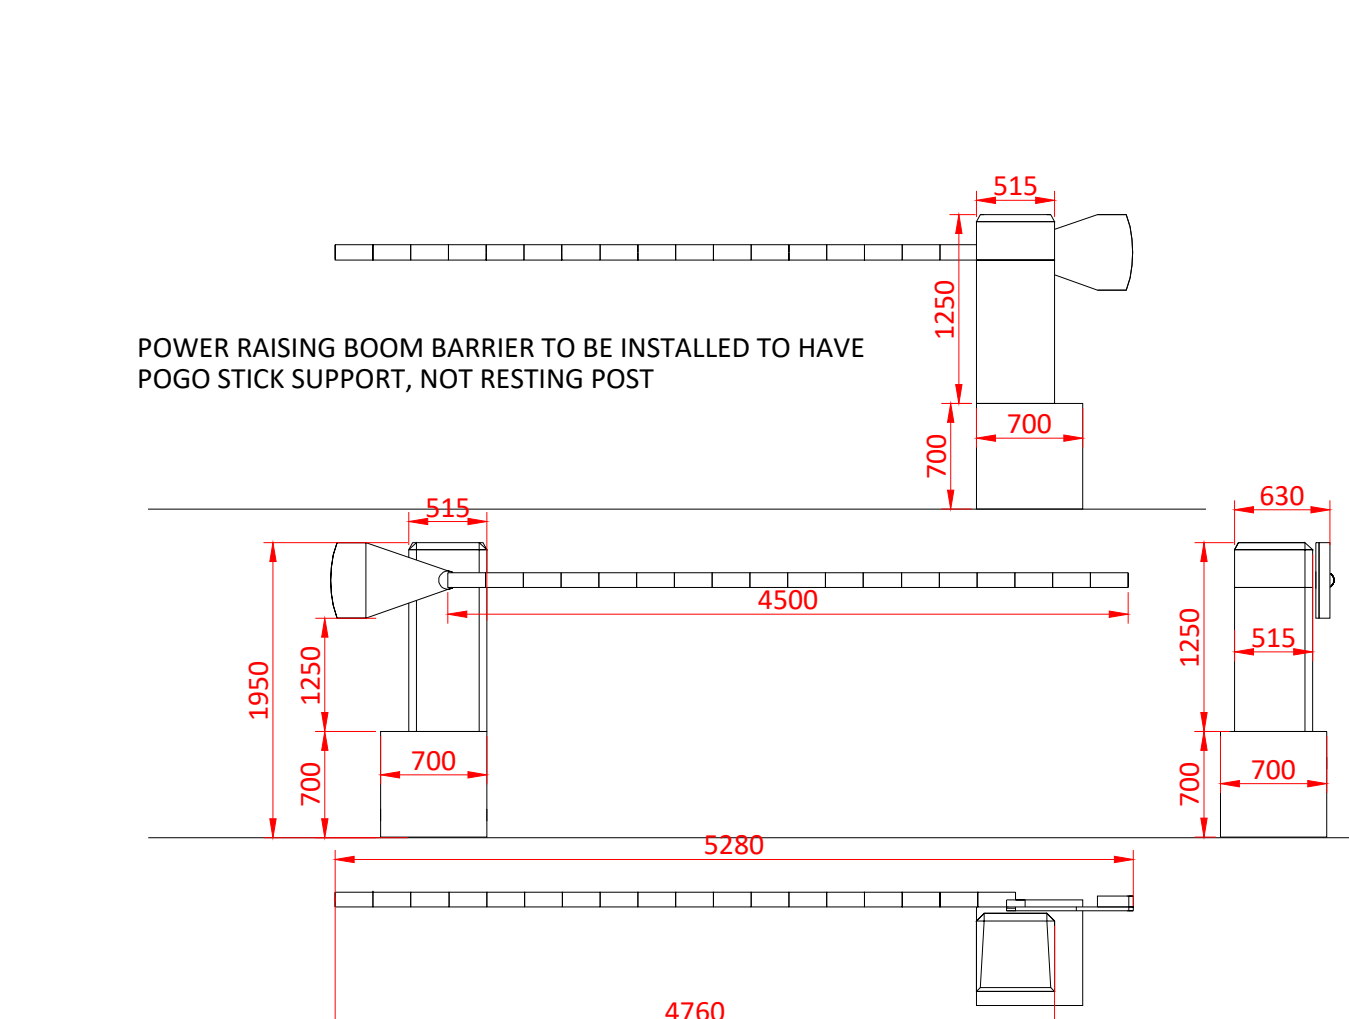

PLAN AND ELEVATION OF PROPOSED AUTOMATED BARRIER
SCALE - 1:50

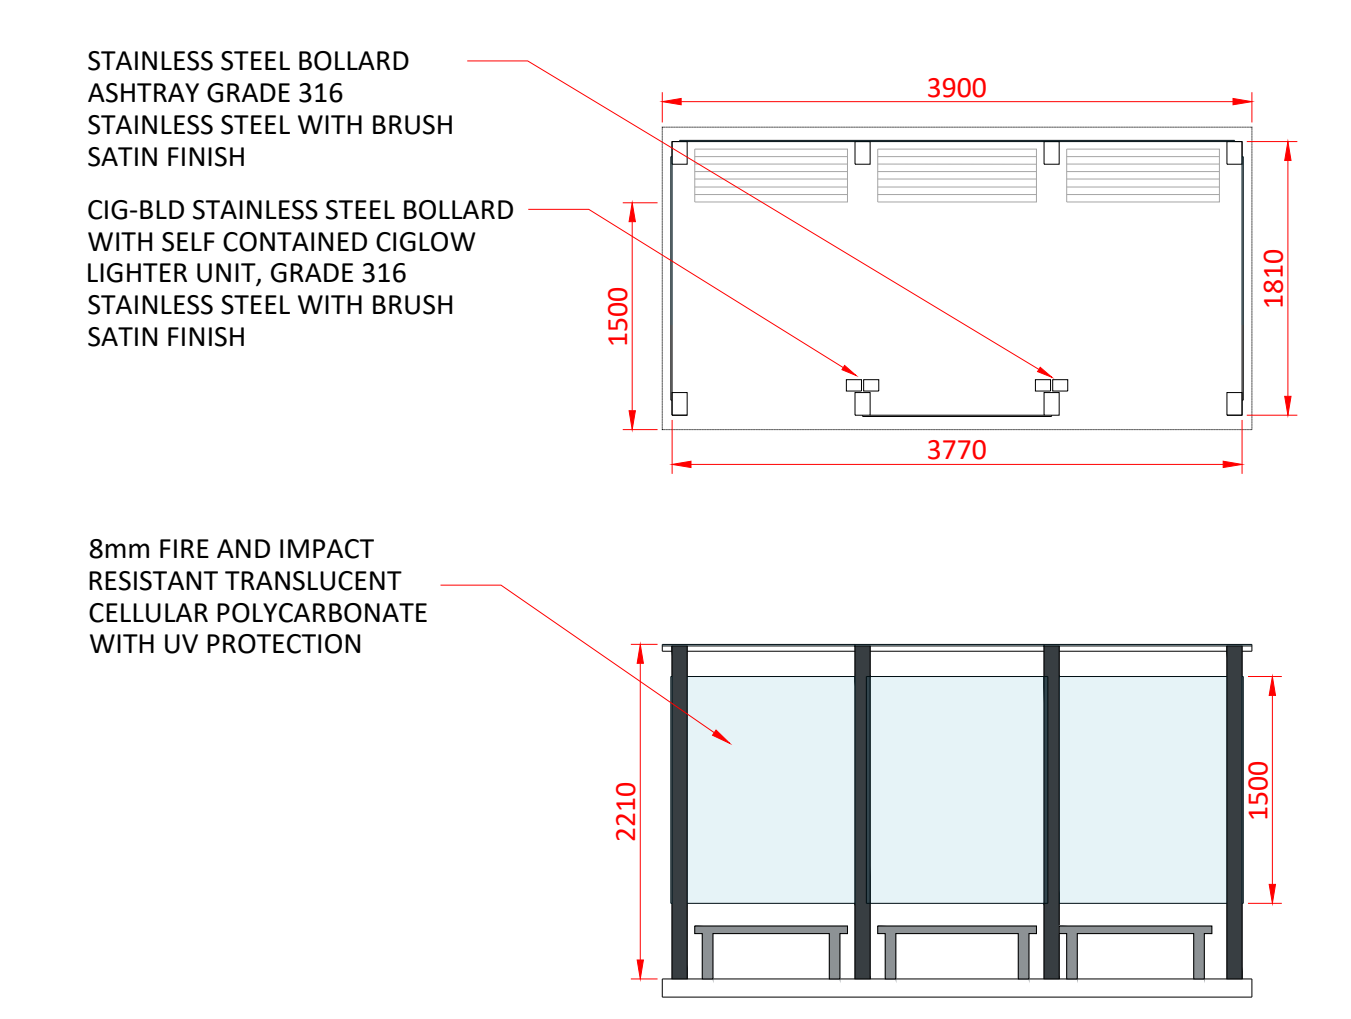


PROPOSED PLANS AND ELEVATIONS OF SMOKING SHELTER
SCALE - 1:50




MATERIALS
FRAME: ALUMINIUM EPOXY COATED RAL 7016
GLAZING: 8mm SAFETY GLASS
ROOF: 10mm SEMI-TRANSPARENT LAMINATED SAFETY GLASS

SMOKING SHELTER TO HAVE AT LEAST 50% OF THE WALLS OPEN SIDED IN ACCORDANCE WITH THE HEALTH ACT 2006 AND THE SMOKE-FREE (PREMISES AND ENFORCEMENT) REGULATIONS 2006.


SMOKING SHELTER TO BE ILLUMINATED TO RECOMMENDED LEVELS AS BS5489 PART 1:2020 DESIGN OF ROAD LIGHTING, LIGHTING OF ROADS AND PUBLIC AMENITY AREAS

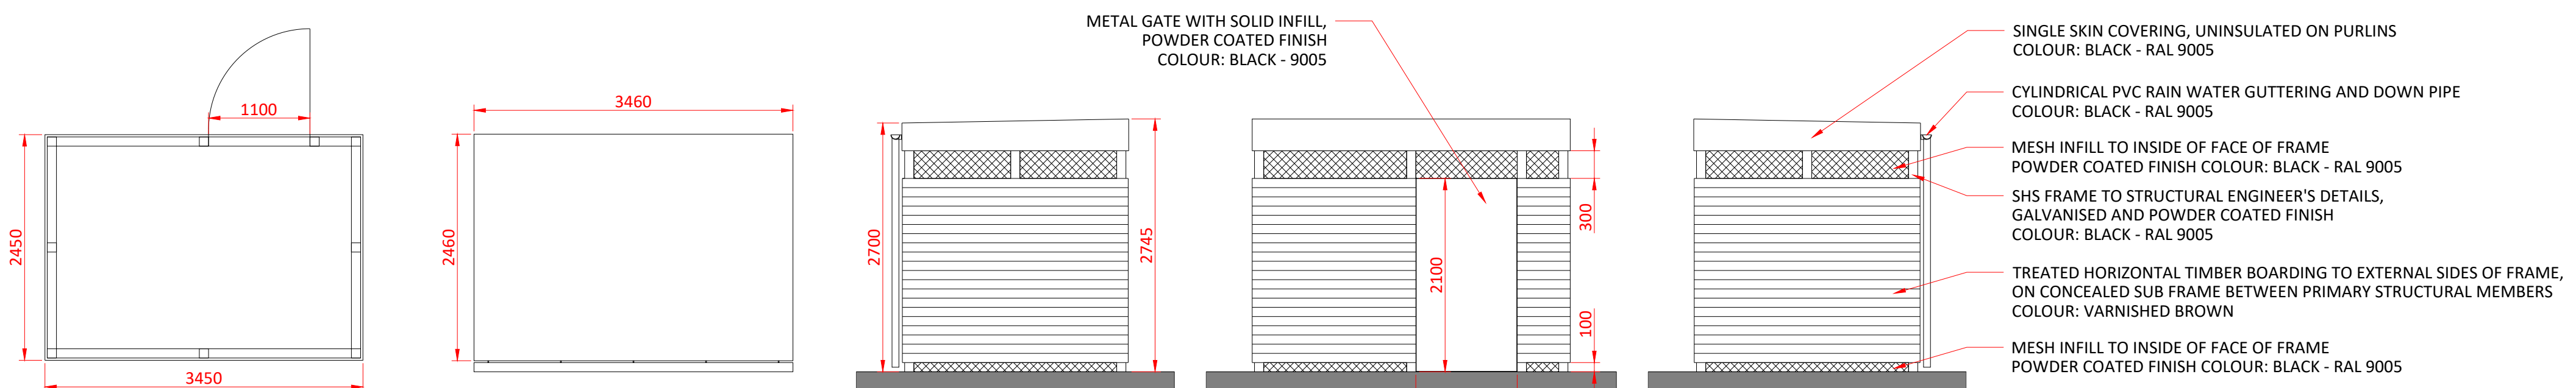


PROPOSED PLANS AND ELEVATIONS OF WINTER MODULE
SCALE - 1:50

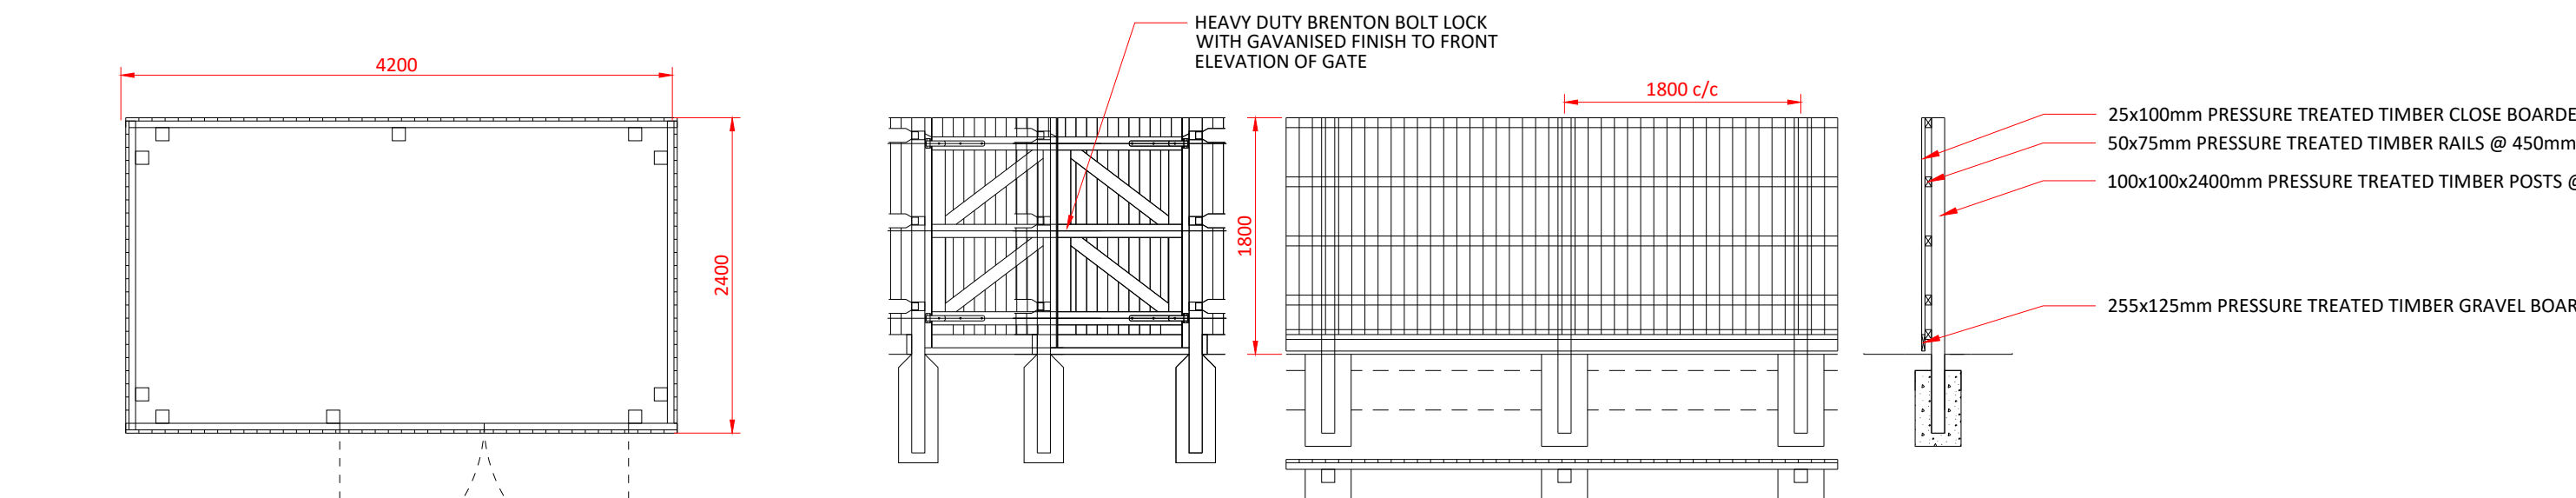

PLAN, ELEVATION AND SECTION OF 1.8m HIGH TIMBER FENCE AROUND WASTE STORAGE AREA
SCALE - 1:50

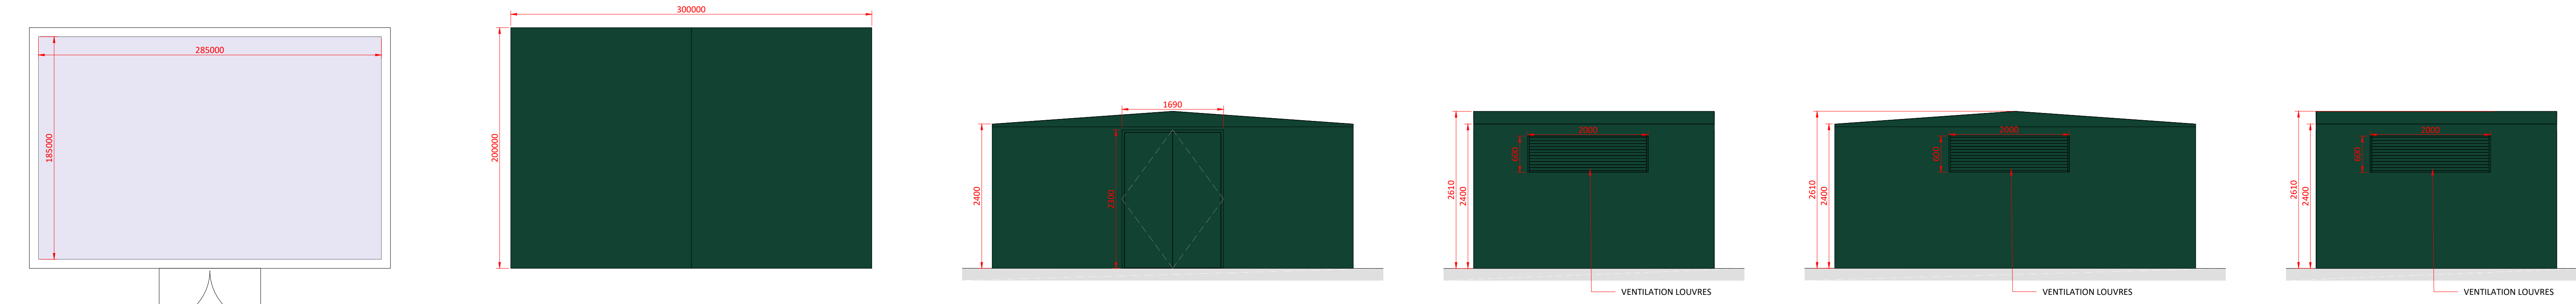


PROPOSED PLANS AND ELEVATIONS OF SUBSTATION SWITCHROOM
SCALE - 1:50

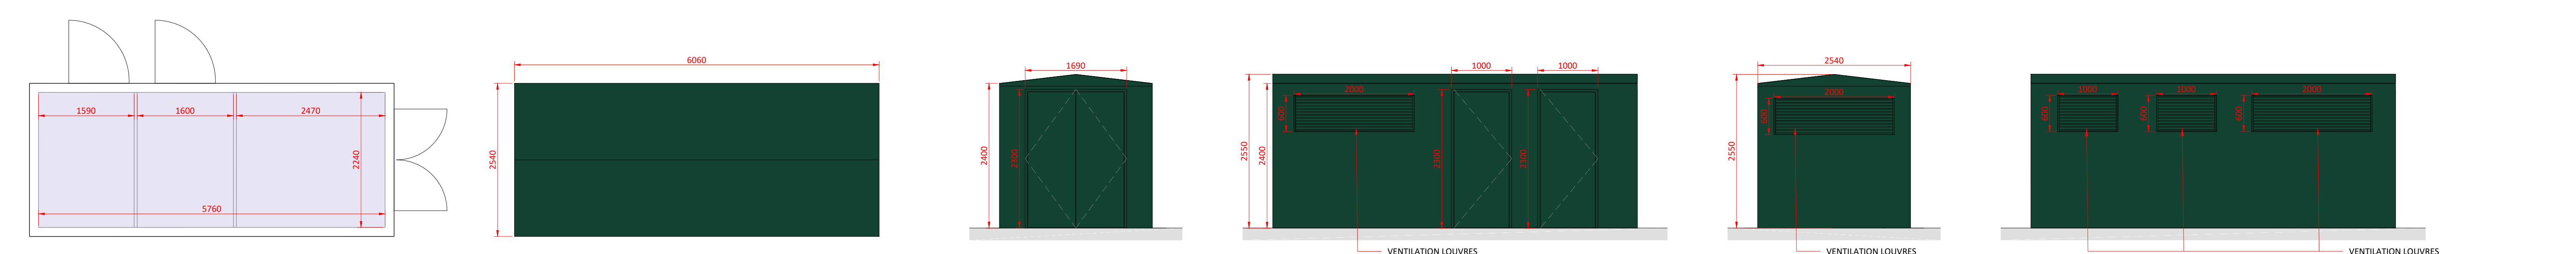

PROPOSED PLANS AND ELEVATIONS OF SUBSTATION TRANSFORMER
SCALE - 1:50

MATERIALS OF PROPOSED SWITCHROOM
EXTERNAL WALLS: GLASS REINFORCED PLASTIC COLOUR - MOSS GREEN - RAL 6005
DOORS: POLYESTER POWDER COATED STEEL DOORS COLOUR - MOSS GREEN - RAL 6005
ROOF: GLASS REINFORCED PLASTIC COLOUR - MOSS GREEN - RAL 6005

MATERIALS OF PROPOSED SUB STATION
EXTERNAL WALLS: GLASS REINFORCED PLASTIC COLOUR - MOSS GREEN - RAL 6005
DOORS: POLYESTER POWDER COATED STEEL DOORS COLOUR - MOSS GREEN - RAL 6005
ROOF: GLASS REINFORCED PLASTIC COLOUR - MOSS GREEN - RAL 6005

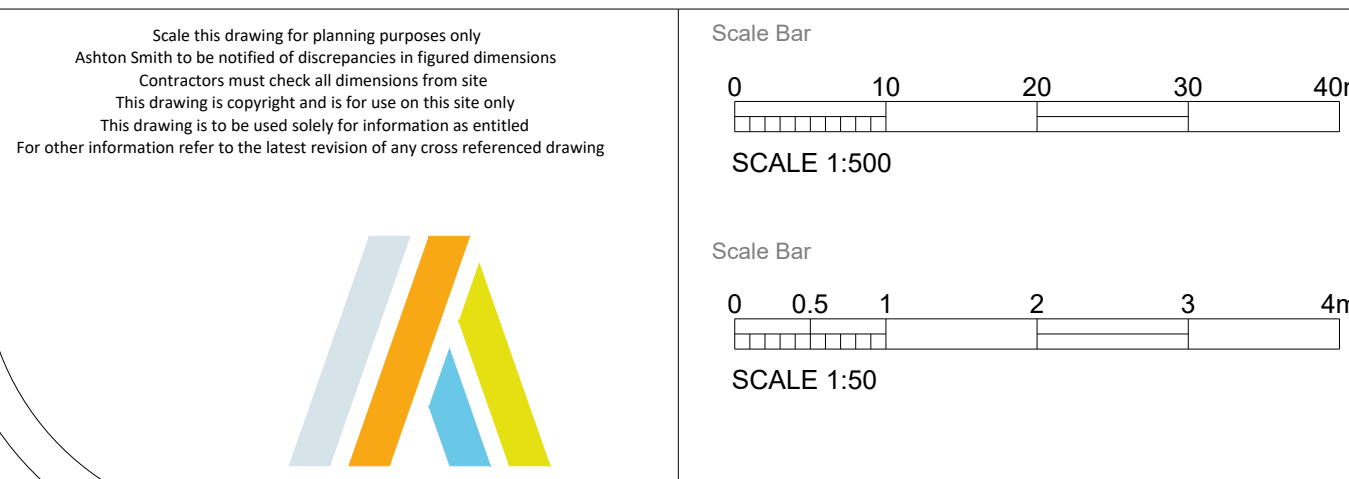

NOTES:

PROJECT TITLE				CLIENT			
VAN STORAGE FACILITY				LYSANDER			
JAMES KEARNS AVENUE							
ROCHDALE, OL16 4NW							
DRAWING TITLE							
PROPOSED ANCILLARY STRUCTURES							
RIBA STAGE		STATUS		DRAWN BY		CHECKED BY	
N/A		PLANNING		KN		RR	
SHEET		SCALE		DATE		SUSTAINABILITY	
A0		AS SHOWN		13/11/2024		S4	
REV		DATE		DESCRIPTION		REVISION	
P1		01/01/2023		ANCILLARY STRUCTURES RELOCATED IN COORDINATION WITH EXISTING SERVICES			
P2		13/11/2024		INITIAL ISSUE FOR PLANNING PURPOSES			
24086 - ASA - 00 - EX.SI - D - A - P003 _ (S4 - P2)							

