


All Dimensions should be checked on site.
Do not scale this drawing.
Any drawing errors should be brought to the attention of the architect.
COPYRIGHT DaC Design
REVISIONS:
REV: DETAILS OF REVISION DATE



SIDE ELEVATION AS EXISTING (SOUTH)



FRONT ELEVATION AS EXISTING (WEST)

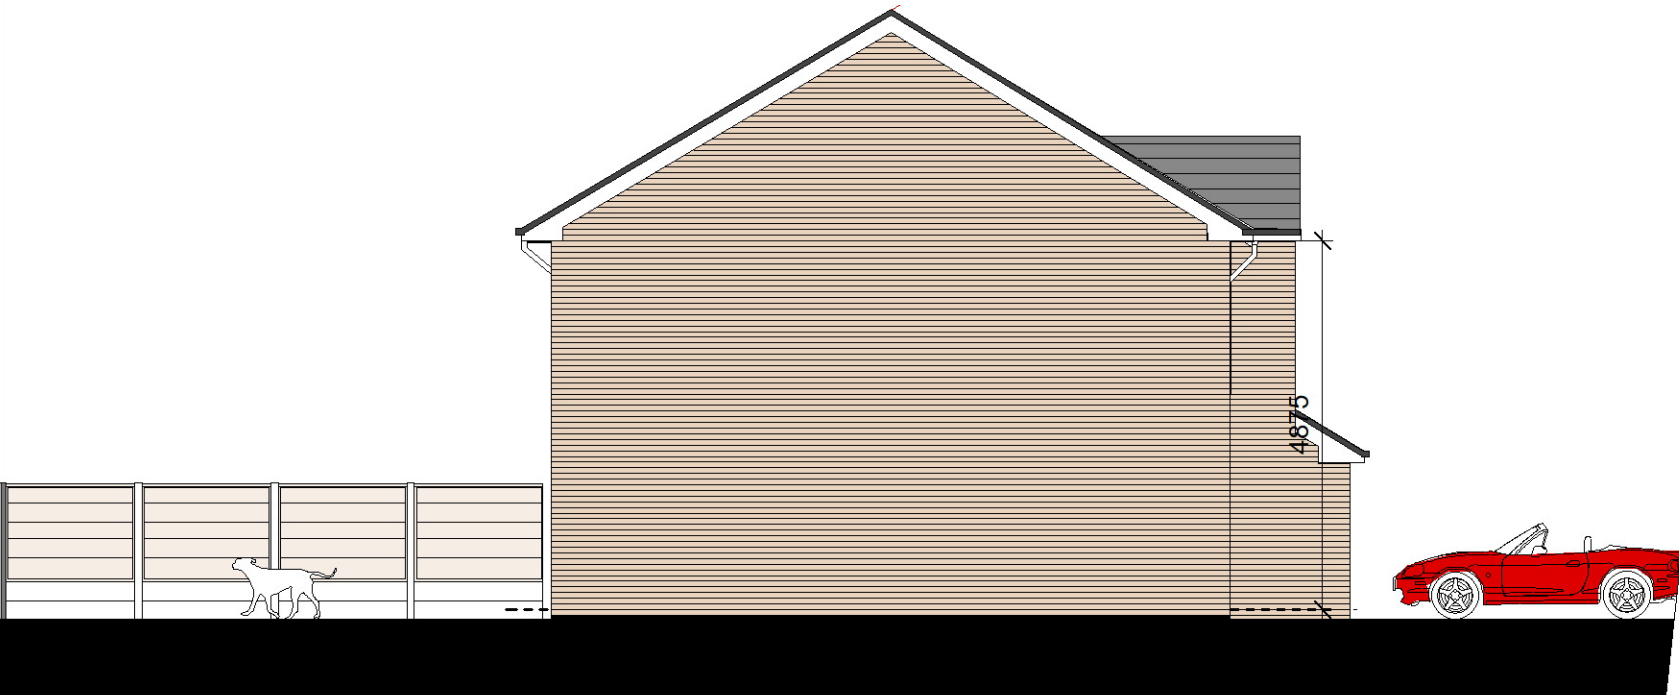

SIDE ELEVATION AS EXISTING (EAST)



REAR ELEVATION AS EXISTING (EAST)

P03

DRAWING: ELEVATIONS as EXISTING
JOB TITLE: REMODEL & EXTENSION _ 2 Tern Close, Bamford, Rochdale, OL11 5QU

CLIENT: Mrs A Arshid
SCALE: 1:100 @ A3
DATE: July 2020

0m 2m 4m 5m
SCALE
D@C DESIGN
ARCHITECTURE & PLANNING
0776 452 3545 0161 425 3934