



PROPOSED EXTERNAL SIGNAGE SCHEDULE	
signage image (int)	description
	DOOR 14 - SITE MEASURED ALUMINIUM ENTRANCE DOOR POWDER COATED RED RAL 3000 WITH LETTER PLATE TO BOTTOM PANEL, & FITTED WITH PUSHPLATE, 1x1x LONG BLACK RAL 9004 NYTON COATED DOOR HANDLES. NEW 00A ACTION BUTTON TO BE INSTALLED ON THE SHOPFRONT FRAME.
	DOOR 15 - SITE MEASURED ALUMINIUM FRAME AND DOOR NEW ALUMINIUM FRAME AND DOOR DOOR TO BE LAMINATE OR SHALUR. ALUMINIUM FRAME ETCHED CHROMATE CONVERSION COAT TREATED AND PAINTED IN WHITE. NEW 00A ACTION BUTTON TO BE INSTALLED ON THE SHOPFRONT FRAME. NEW 00A ACTION BUTTON TO BE INSTALLED ON THE SHOPFRONT FRAME.
	WINDOW MANIFESTATION (E6016) VINYL GRAPHIC APPLIED DIRECTLY ON CLEAR VINYL APPLIED TO INSIDE OF WINDOW.
	OUR PLACE OR YOURS (E612) VINYL GRAPHIC APPLIED OUTDOOR EXTERNAL CLADDING. SIZE SPECIFIC.
	EXTERIOR FEATHER GRAPHIC - VINYL CUT (E614) VINYL CUT GRAPHIC APPLIED OUTDOOR EXTERNAL WALL CLADDING. SIZE SPECIFIC.
	FLY POSTER EXTERNAL GRAPHIC (E618) VINYL CUT PRINTED OUTDOOR CLEAR AND APPLIED ON EXTERNAL PAINTED BRICKWORK. SIZE SPECIFIC.
	K4 CHICKEN EXTERNAL GRAPHIC (E623) VINYL GRAPHIC APPLIED DIRECTLY ON PAINTED BRICKWORK. SIZE SPECIFIC.
	COLLECT AND ARROW DIRECTIONAL VINYL GRAPHICS (E627) VINYL APPLIED DIRECTLY TO CLADDING.
	HELLO ROCHDALE (E603) INTERNALLY ILLUMINATED TEXT, HUNG IN WINDOW.
	OPENING HOURS (SITE SPECIFIC) (E604) VINYL APPLIED FACING OUT OF STORE.
	KFC LIGHTBOX - WHITE (WITH RED BACKGROUND) (E610) INTERNALLY ILLUMINATED LIGHTBOX, OUTER FACES DI8000 RAL 3002. FIT CUT LETTERS CUT THROUGH DI8000 TO OPAL 050 PERSPIC FACED AND LED. INTERNALLY ILLUMINATION BY SLOAN LED PRESS.
	COLONEL & BUCKET (E611) 1800mm HIGH INTERNALLY ILLUMINATED COLONEL SIGN FABRICATED FROM BLACK POWDER COATED ALUMINIUM SIGN CASING WITH OPAL PLEX BACK PANEL DECORATED WITH POWDER COATED COLONEL LOGO. SIGN TO BE ILLUMINATED BY LEDS.
	DELIVERY DRIVERS ENTRANCE - VINYL (E612) RED VINYL WITH WHITE WRITING. SIZE SPECIFIC.
	DELIVERY COLLECT - LIGHTBOX (E613) ALUMINIUM FABRICATED BOX, POWDER COATED RED S45430-53 TRANSLUCENT VINYL AND LED. INTERNALLY ILLUMINATION BY SLOAN LED PRESS.
	KFC FASCIA - WHITE (WITH RED BACKGROUND) (E617) INTERNALLY ILLUMINATED LIGHTBOX, OUTER FACES DI8000 RAL 3002. FIT CUT LETTERS CUT THROUGH DI8000 TO OPAL 050 PERSPIC FACED, LED. INTERNALLY ILLUMINATION BY SLOAN LED PRESS. BACK LED STANDS OUT THROUGH LIGHT TO WASH DOWN FASCIA. LETTER HEIGHT 700mm WHERE POSSIBLE.
	KFC FASCIA - WHITE (WITH BLACK BACKGROUND) (E618) INTERNALLY ILLUMINATED LIGHTBOX, OUTER FACES DI8000 RAL 9005. FIT CUT LETTERS CUT THROUGH DI8000 TO OPAL 050 PERSPIC FACED, LED. INTERNALLY ILLUMINATION BY SLOAN LED PRESS. BACK LED STANDS OUT THROUGH LIGHT TO WASH DOWN FASCIA. LETTER HEIGHT 700mm WHERE POSSIBLE.
	NEON BUCKET PORTAL (E620 1) WHITE STAINC ILLUMINATED BUCKET SHAED PORTAL TO BE INSTALLED AROUND ENTRANCE. OPAL DIFFUSER.
	DURASID SIDING V-GROOVE 250mm - DIGITALLY PRINTED VERTICAL PLANS (E626) 2500mm HIGH DIGITALLY PRINTED VERTICAL PLANS. COLOUR: 527205 - 005 BARNWOOD GREY.

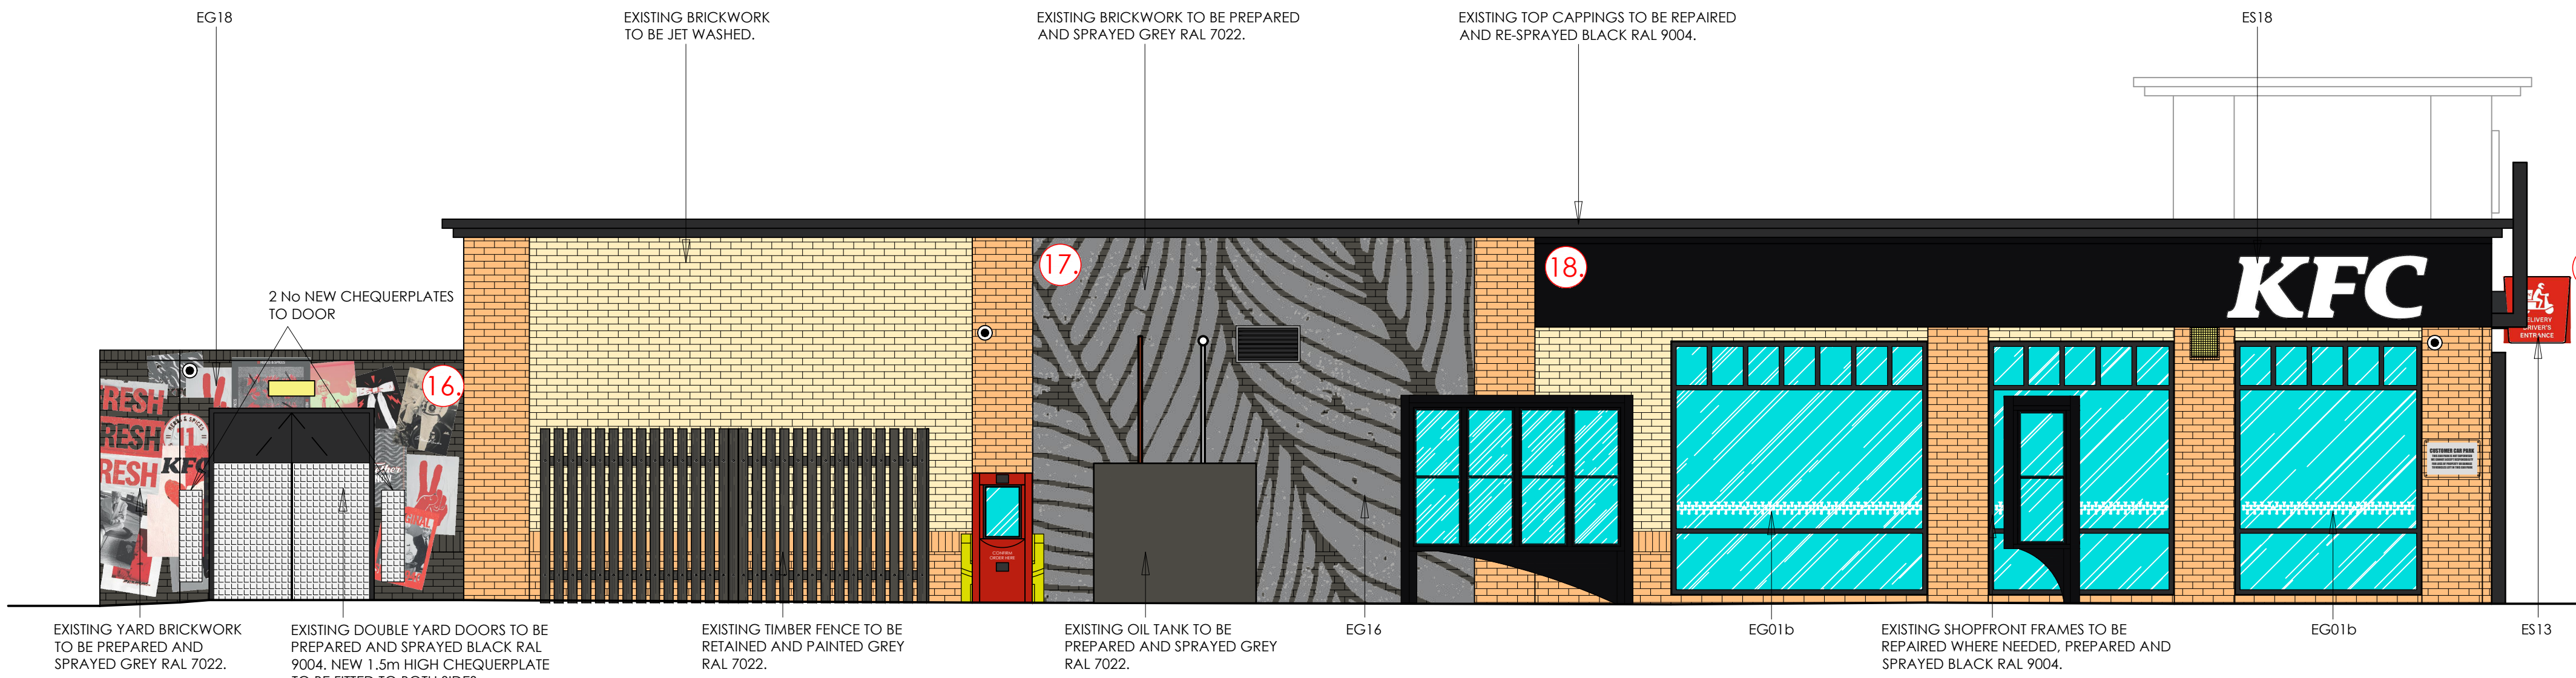

Proposed side elevation

scale - 1:50 @ A1 / 1:100 @ A3

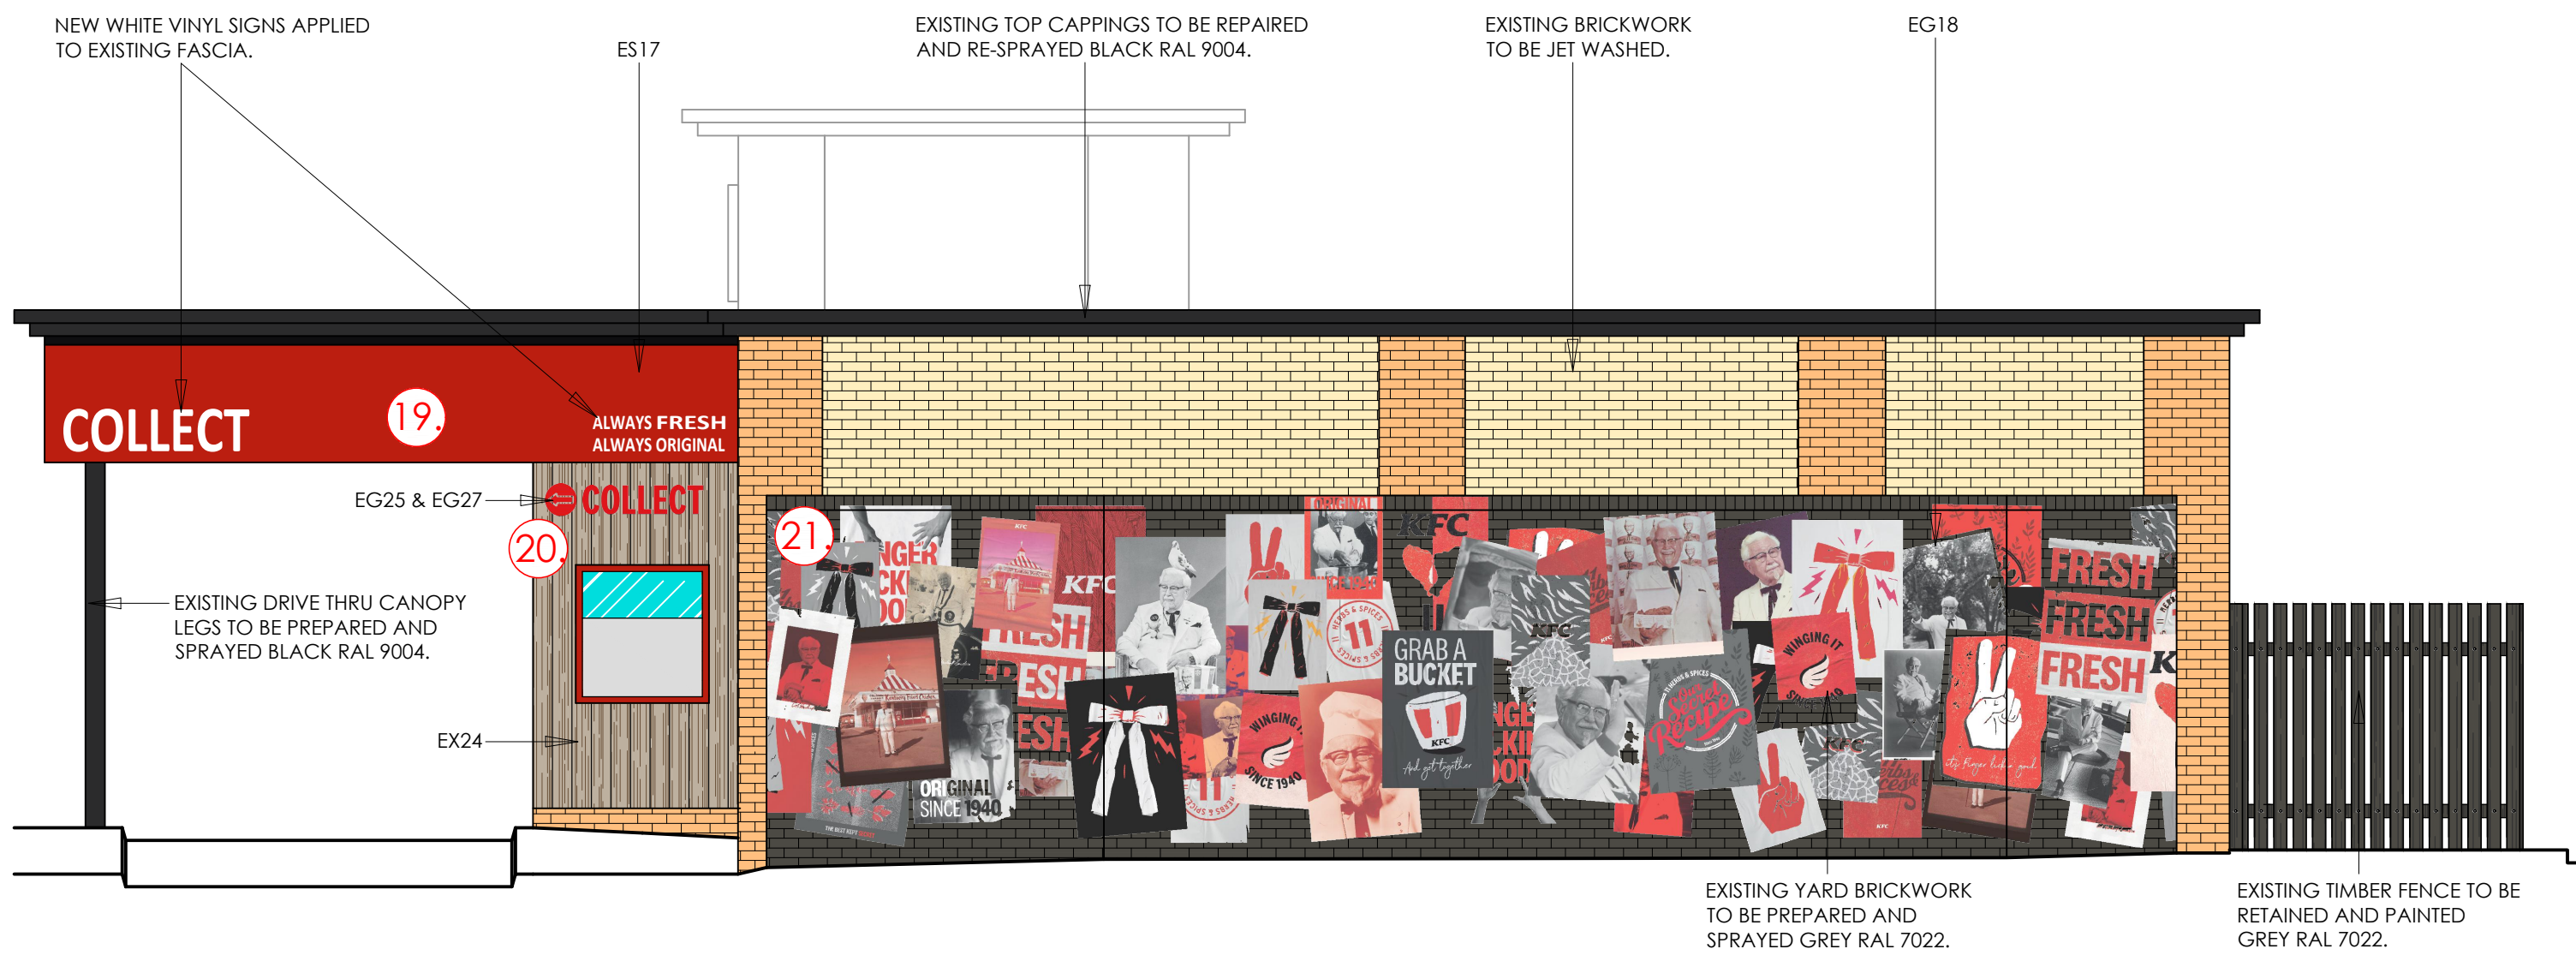

Proposed rear elevation

scale - 1:50 @ A1 / 1:100 @ A3

© copyright 2022

This drawing and the copyrights and patents therein
are the designer's property and may not be used or
reproduced - only under contract.

ALL DIMENSIONS TO BE CHECKED ON SITE.

DO NOT SCALE FROM THIS DRAWING EXCEPT FOR THE
PURPOSES OF LOCAL AUTHORITY PLANNING

A	27/10/22	Updated as per KFC markup
---	----------	---------------------------

rev	date	description
-----	------	-------------



Soul Foods Group

Frank Belshaw
Building Surveyors Limited

wheatley springs barn, wheatley lane road,
barrowford, nelson, lancashire. BB9 6QS.
tel no. (01282) 699668. fax no. (01282) 602447



IMAGE ENHANCEMENT

store address

KFC ROCHDALE

Kingsway Retail Park,

Kingsway,

Rochdale

OL16 5AF
CLIENT: SASA

drawing title

PROPOSED

EXTERNAL ELEVATIONS - SHEET 2

drawn by	checked	date
RCH	----	12/10/22

store no.	scale
026/16	1:50 @ A1

KFC drawing no.	FB ref.	revision
2616/2022/P212	2022/93	A