


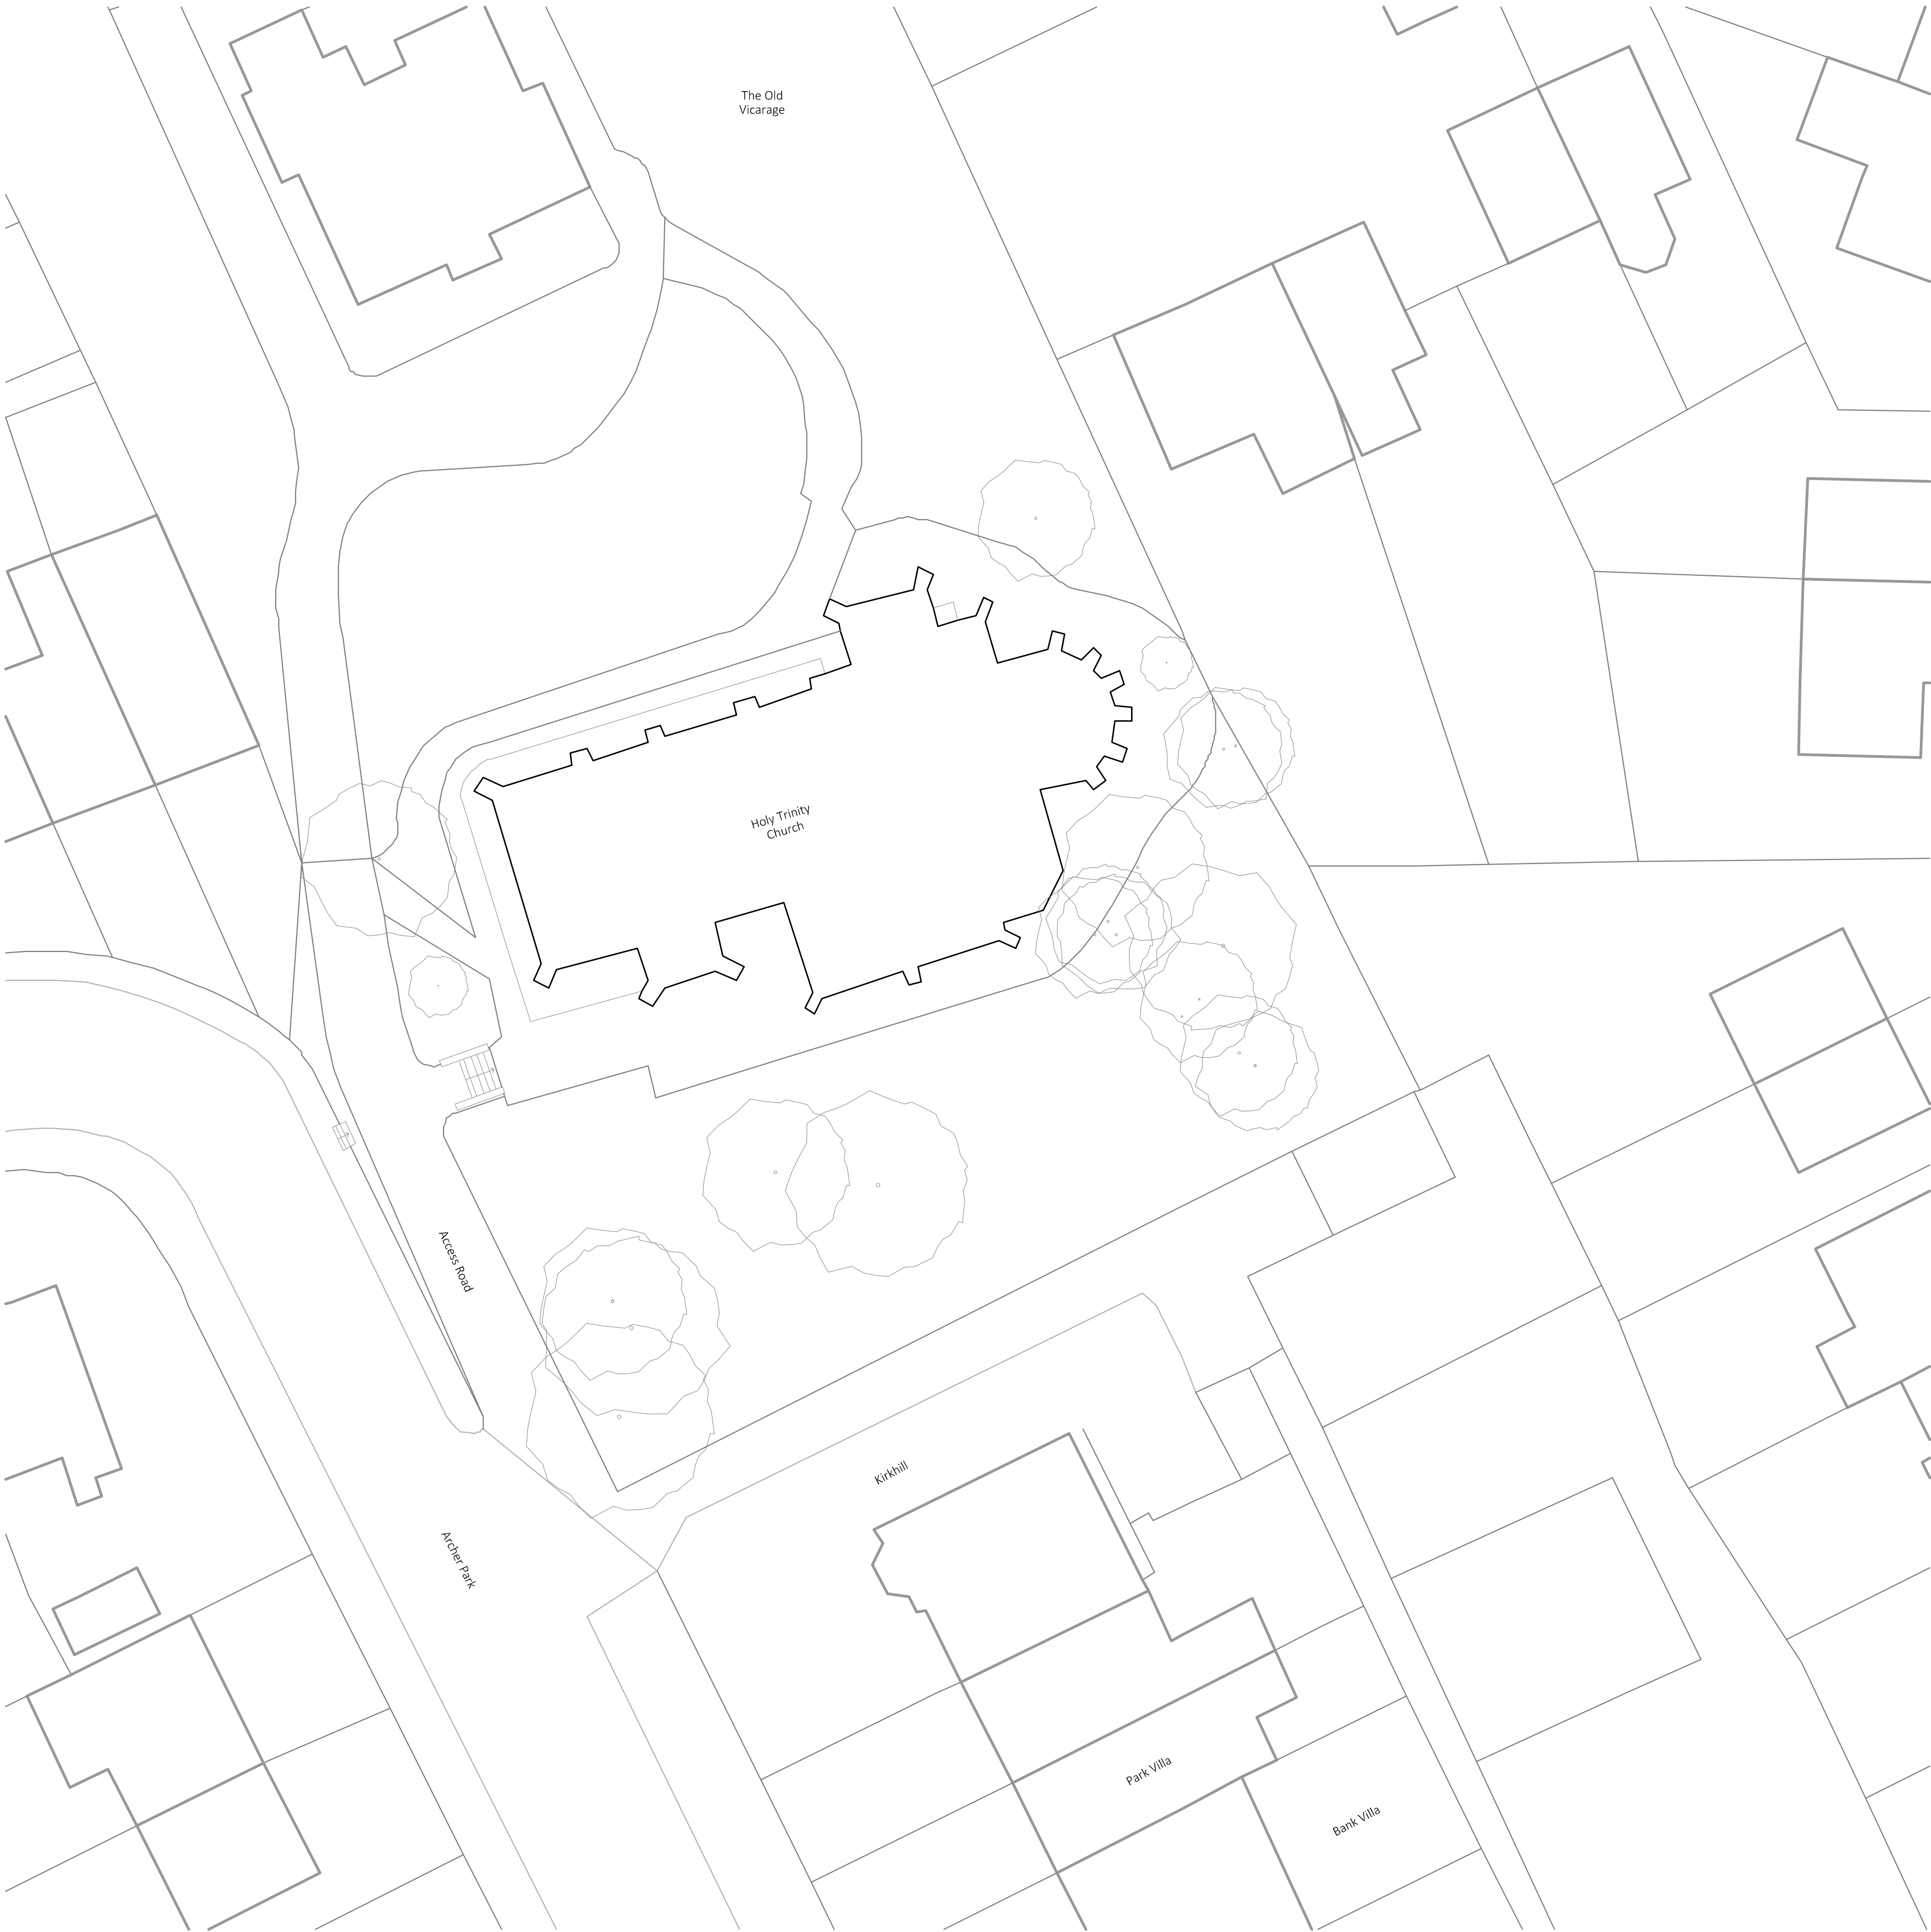

Note:
Do not scale from this drawing.
Dimensions are to be checked on site.
If in doubt please ask.



P2	14/09/2023	Planning update
LG		
P1	30/05/2023	Issue for Planning and LBC
LG		
01	10/05/2023	Draft Issue
LG		

Rev	Date/Intls	Details
-----	------------	---------

© The moral rights of the author are hereby asserted.
This drawing and design is the sole property of Buttress Ltd and must not be reproduced without permission.
Buttress Ltd is registered in England and Wales: 5883713

Buttress

41 Bengal St
Manchester
M14 6AF

T 0161 236 3303
E contact@buttress.net
W www.buttress.net

Project Title	Holy Trinity
Client	Matthew Pilkington and Tina Pilkington
Location	Holy Trinity Church, Parkfield, Middleton, M24 4AH

Drawing Title	Site Plan as Existing
---------------	-----------------------

Date	05/05/2022	Scale	1:200
Checked	NC	Orig Paper Size	A1

Status **PLANNING**

Project: Origin: Zone: Level: Type: Disc: Number: Rev:

9221 - BA -XTG- SP - DR - A - (01)001 - P2