




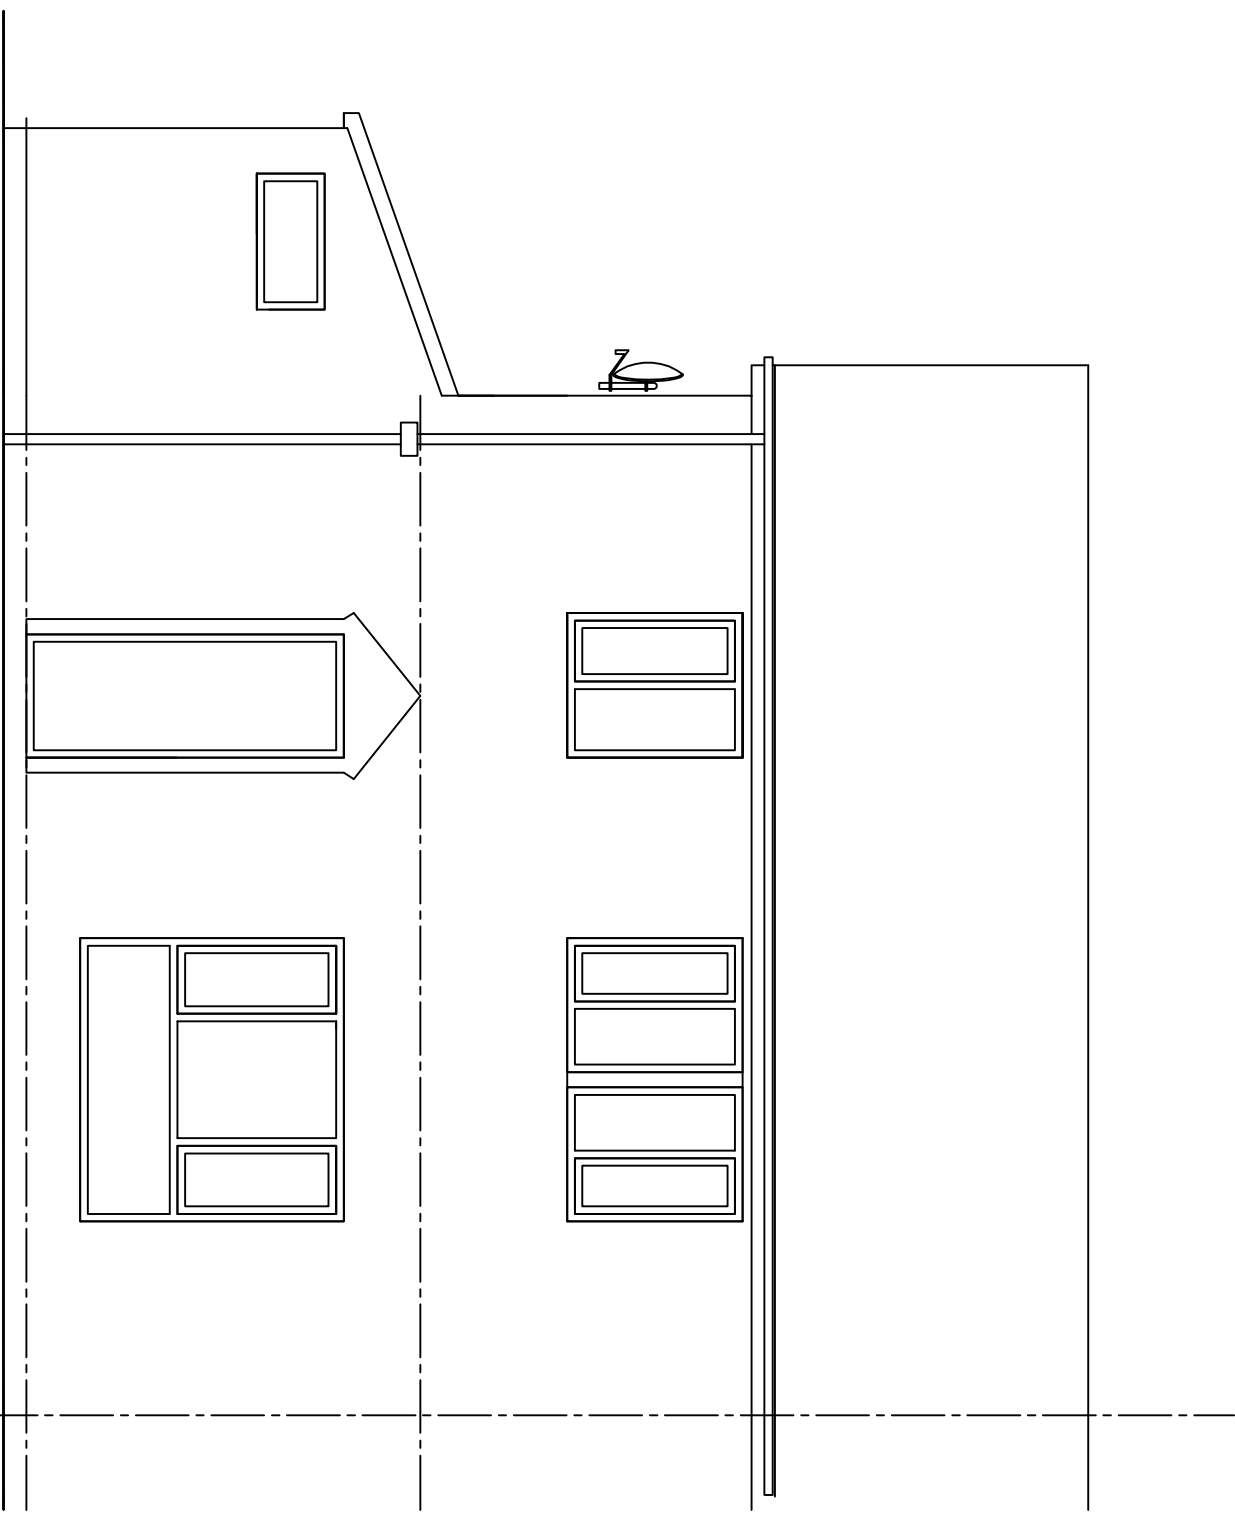


extg front elevation

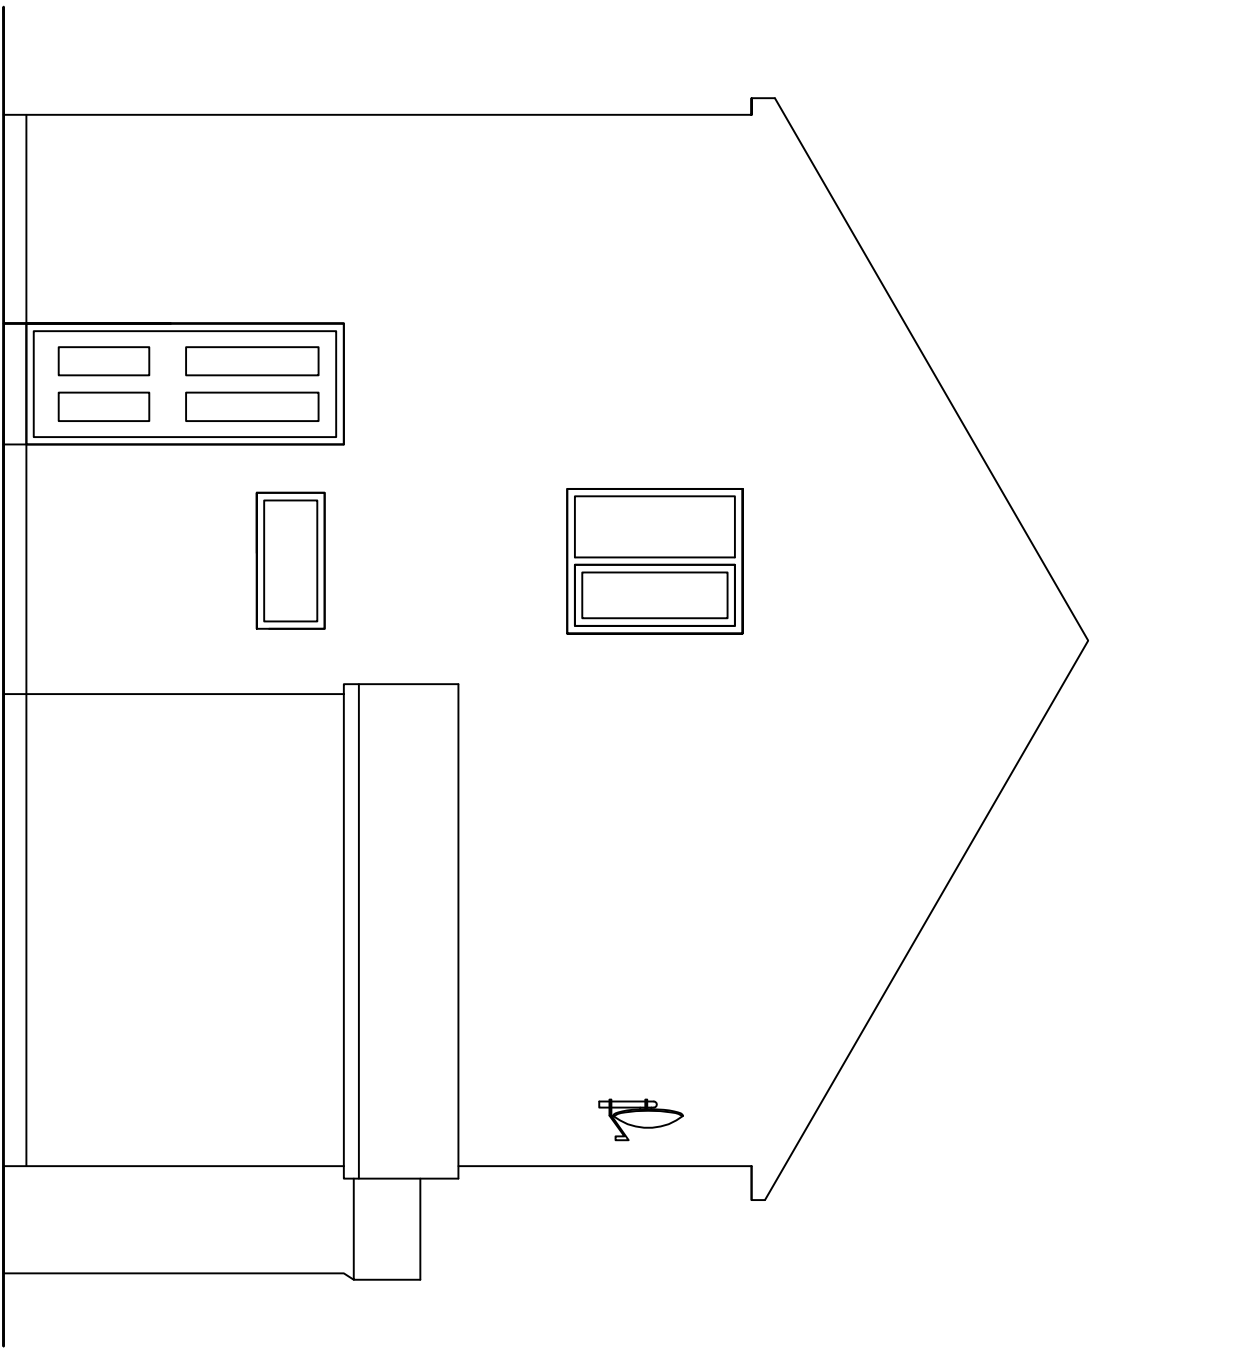

extg side elevation

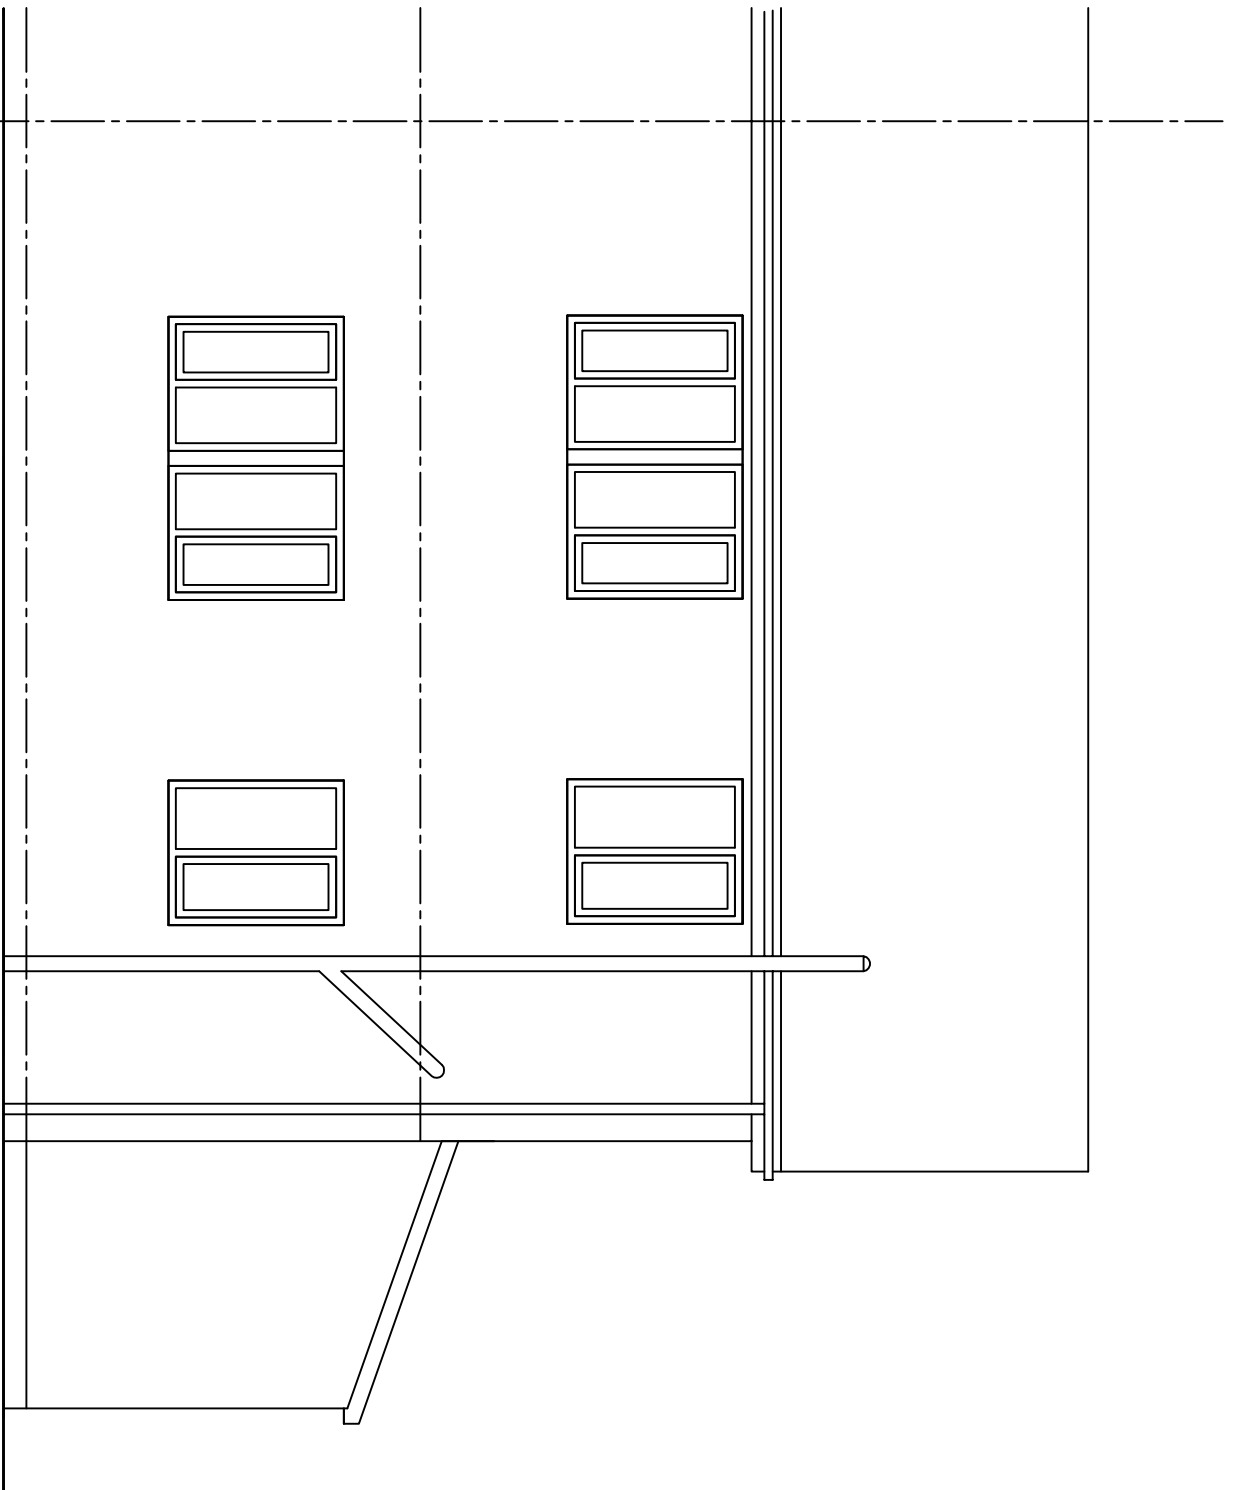


extg rear elevation

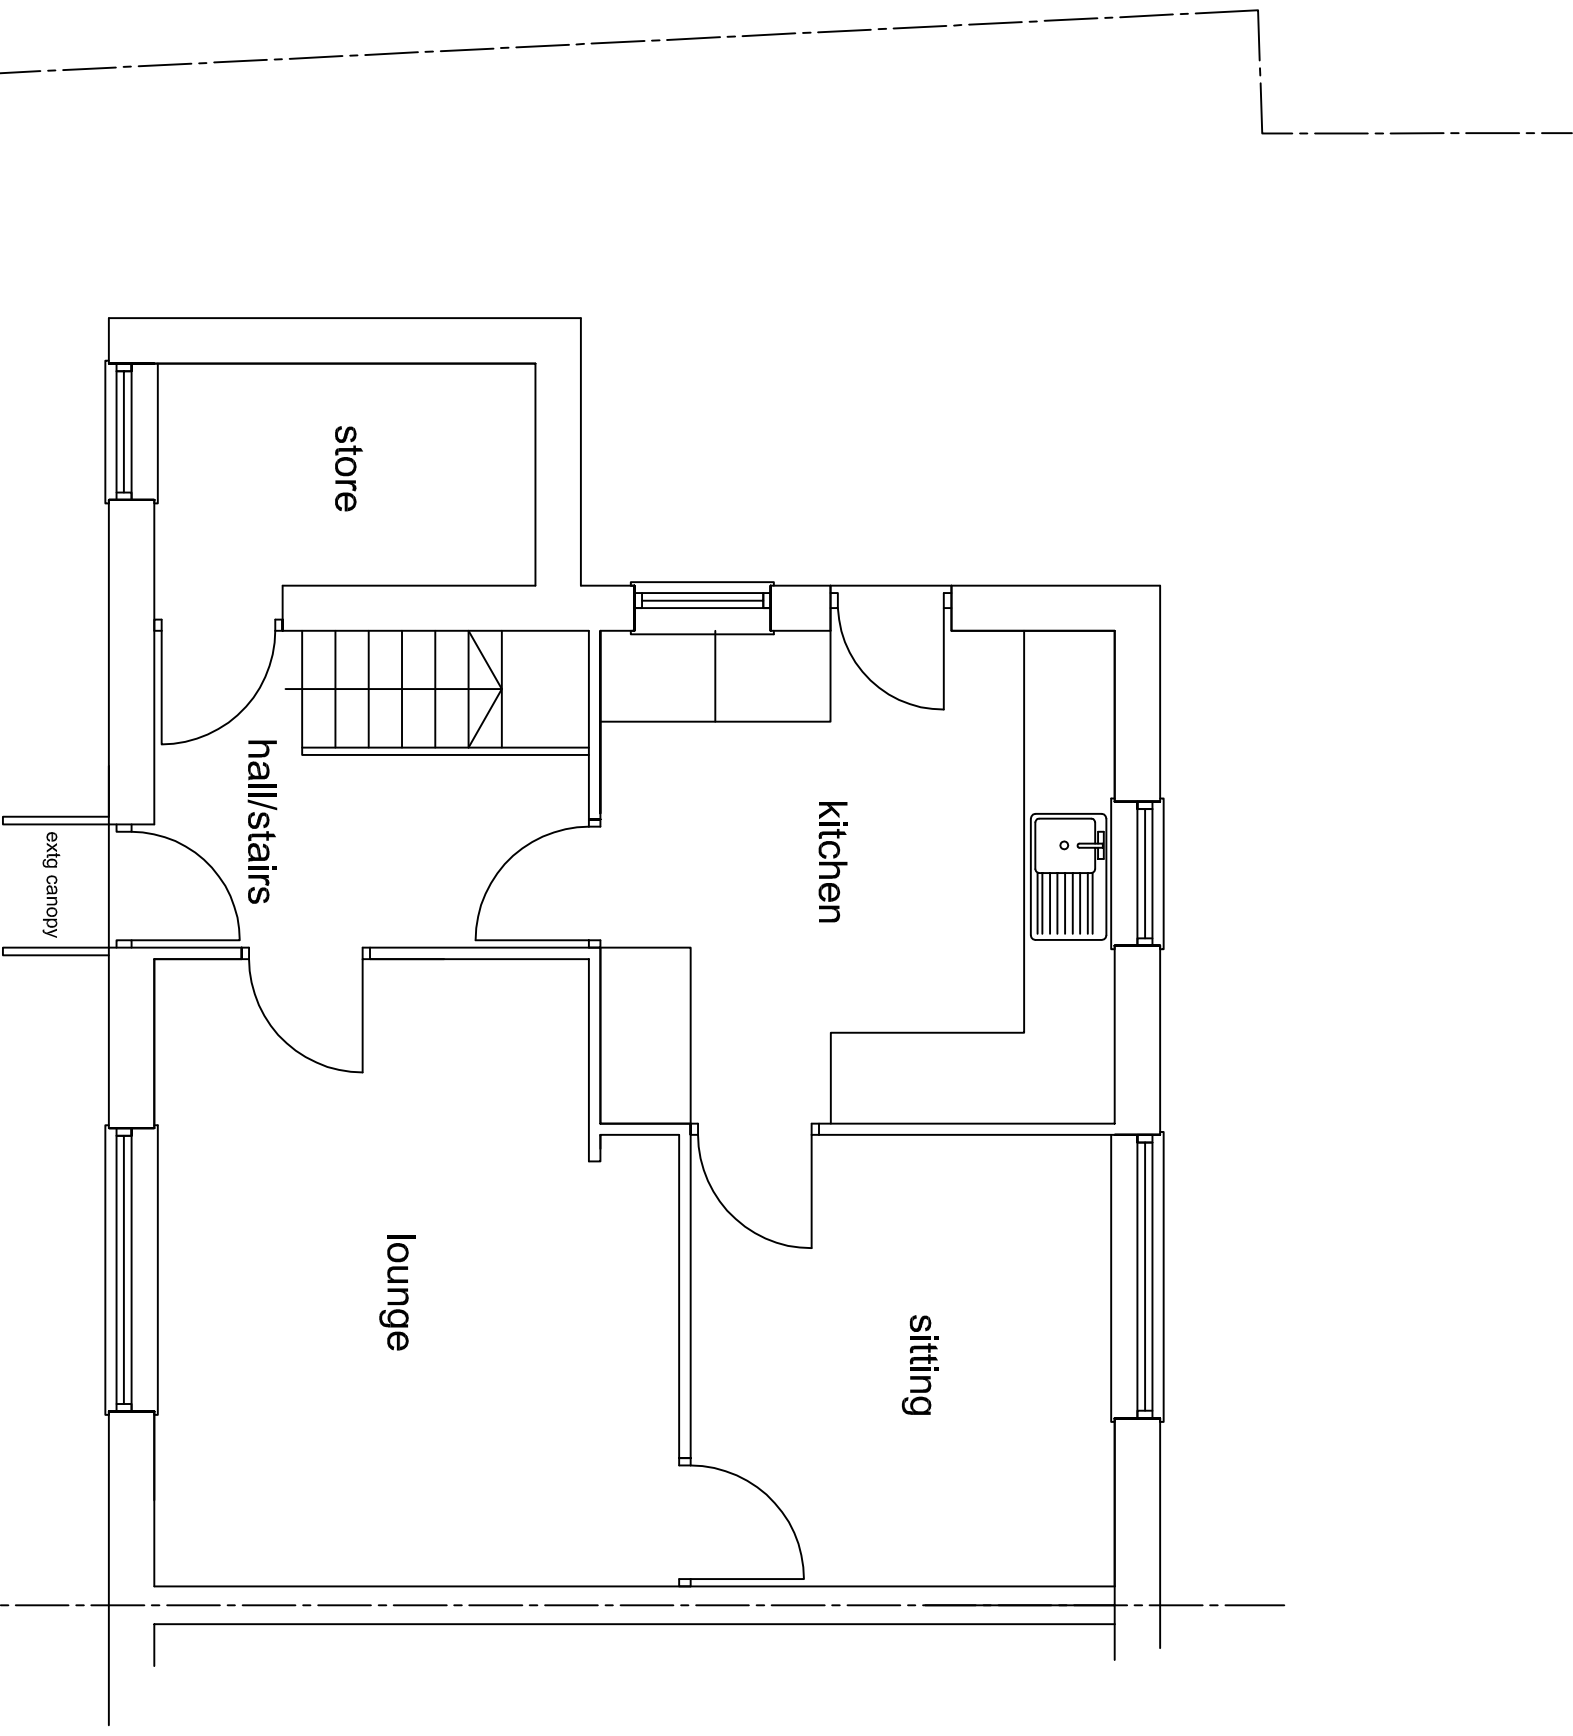

extg ground floor plan

extg landscaped front garden

extg street parking as existing

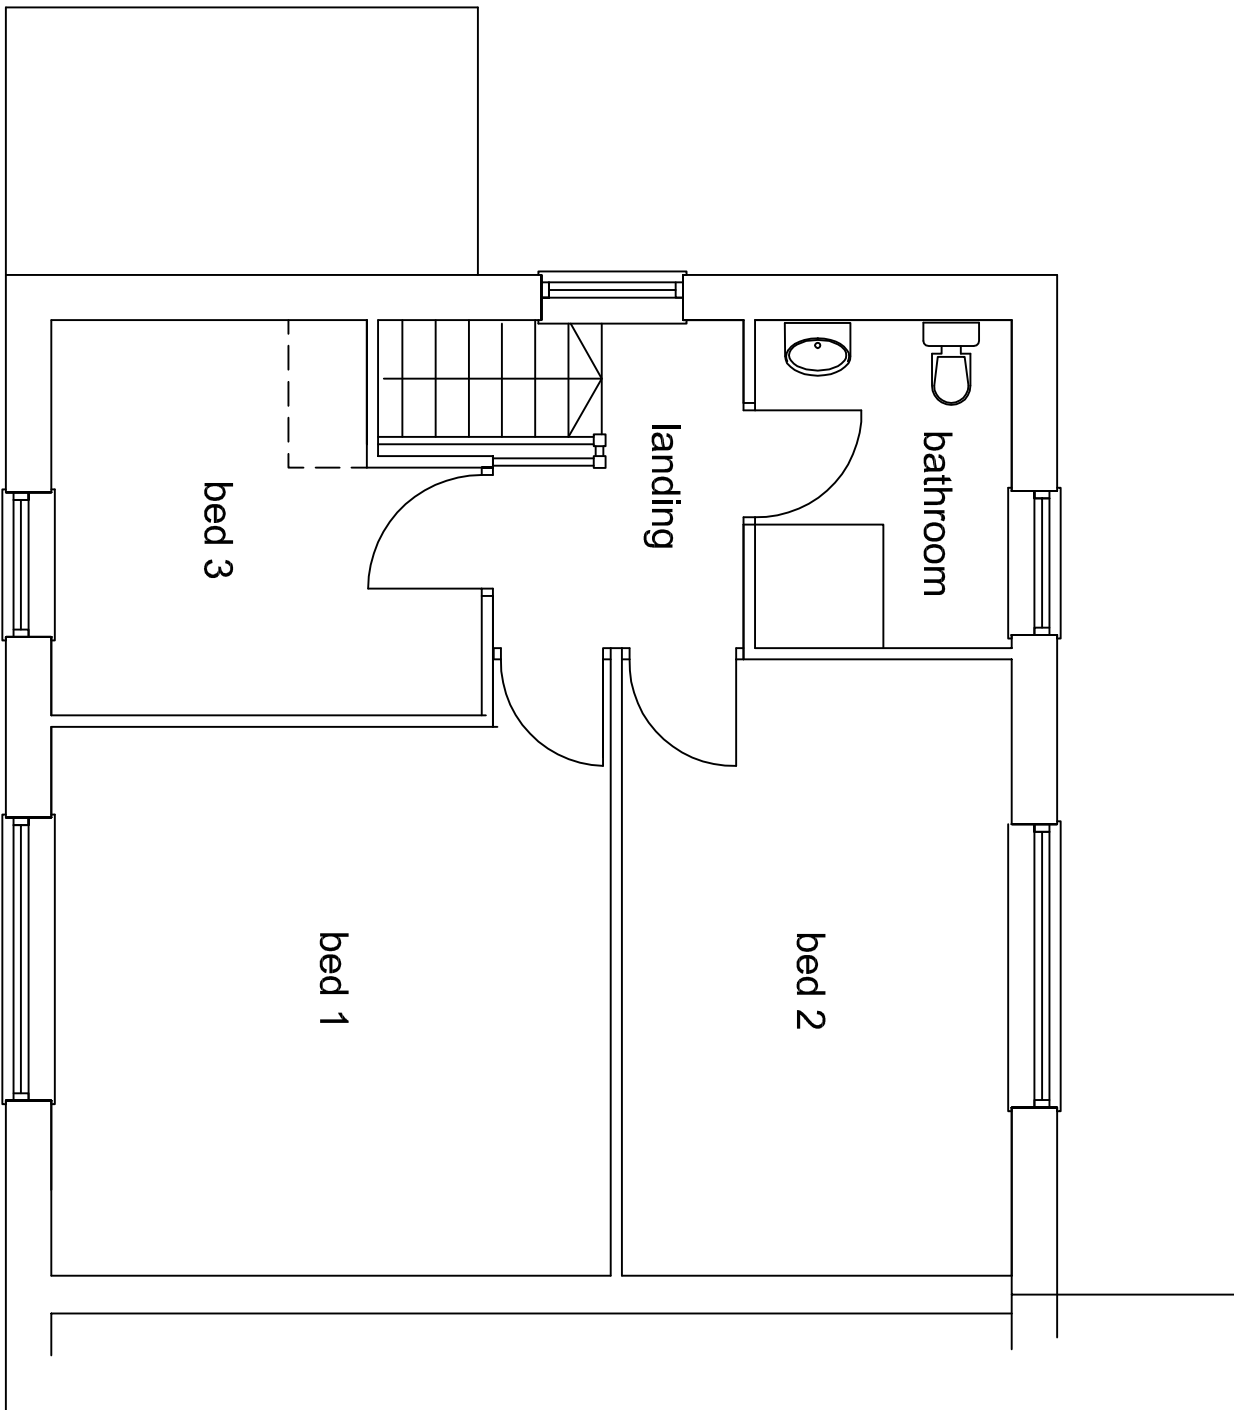

extg first floor plan

B. Amended to line with consultation with Saini Yarn to remove new 8-cm wall and  
and retain only landscaped front garden and other existing street parking  
A. Existing house with new 8-cm wall to house a new 8-cm wall to house a new 8-cm wall  
REV. DESCRIPTION DATE CHECK DATE

CUSTOMER  
Mr Fayyaz Ahmed  
72, Waltham Road, Rochdale, OL16 5EU

PROJECT  
Erect single/two storey rear extension & internal  
alterations

DRAWING  
Existing Details

| SCALE       | DATE              | DRAWN    | CHECKED |
|-------------|-------------------|----------|---------|
| 1:50 @ A1   | May 2023          | tb       |         |
| DRAWING NO. | CAD REFERENCE NO. | REVISION |         |
| 2315A/01    |                   | B        |         |