


Revision	Description	By	Date
P04	Updates following contractors Stage 4B Queries	JP	07/06/24
P03	Proposed blinds locations added - reviewed by the Client	JP	03/06/24
P02	Stage 4B Issue	JP	14/05/24
P01	Stage 4 Issue	CAS	12/01/24

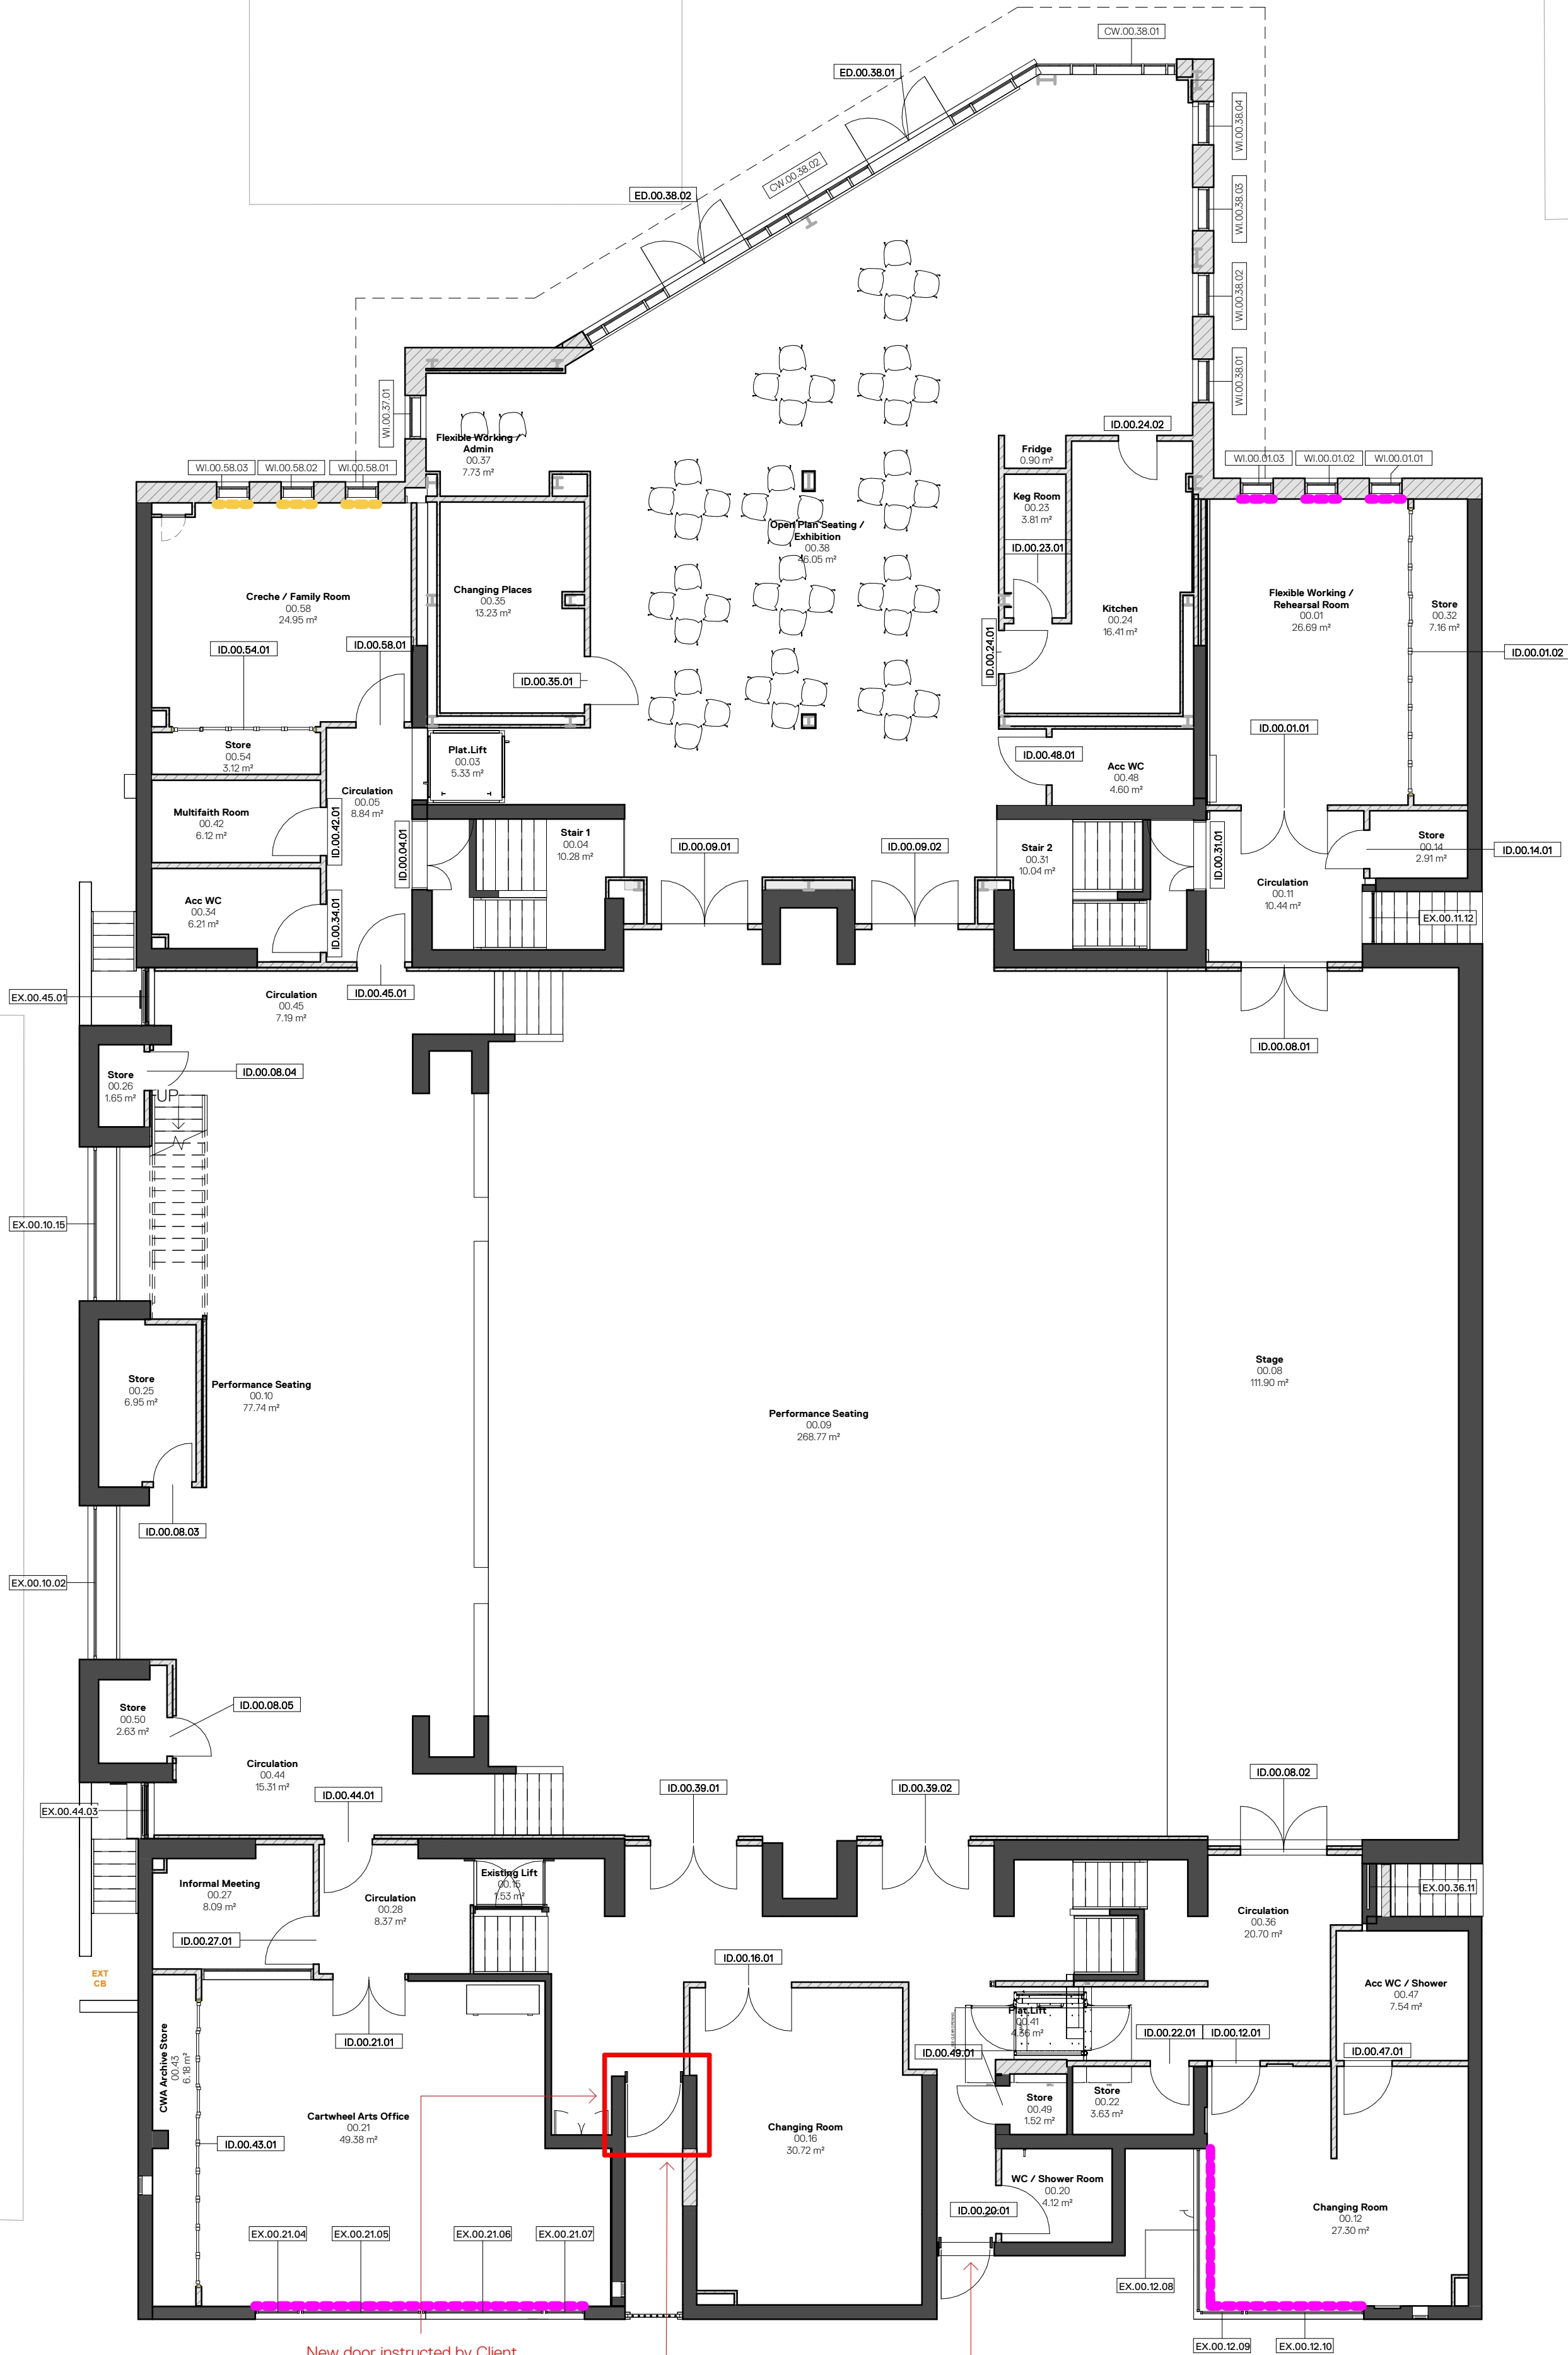



New door instructed by Client
04.06.24. Mechanically assisted
door for CWA back entrance
door with push button. To be
updated.

21.05.24 Client request to:
- Check if the external door shutters can
be resprayed
- If not request for shutters to be
replaced
with a better finish
Contractor to confirm

Key

- Proposed Roller Blinds
NBS Specification: Pr_30_59_07_72
- Proposed Crank Operated Childsafe Roller Blinds
NBS Specification: TBC
- Proposed Mechanical Blinds
NBS Specification: Ss_40_15_35_19

1:100

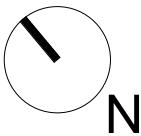 

Notes:
DO NOT SCALE. Use figured dimensions only. The contractor is requested to check all dimensions before the work is put in hand. Copyright of this drawing belongs solely to K2 Architects Ltd ©. This drawing must only be used for the purpose for which it is supplied and its contents must not be reproduced for any purpose without written permission. Areas indicated, or areas calculated from this drawing should be used for valuation purposes or as the basis for development contracts. K2 Architects is a limited company registered in England and Wales. Number 053 3123

Drawn	CAS	21/06/23	
Checked	CD	21/06/23	
Approved	KH	21/06/23	
			www.k2architects.co.uk 0151 706 9560

Project	Heywood Civic Centre LCpl Stephen Shaw MC Way, Heywood Greater Manchester, OL10 1LW	Status	Stage 4
Drg Title	Ground Floor Plan - Reference Plan	Issue	Tender
Drg No.	564-K2A-B1-00-DR-A-31-301	Scale	1 : 100
		Revision	P04