




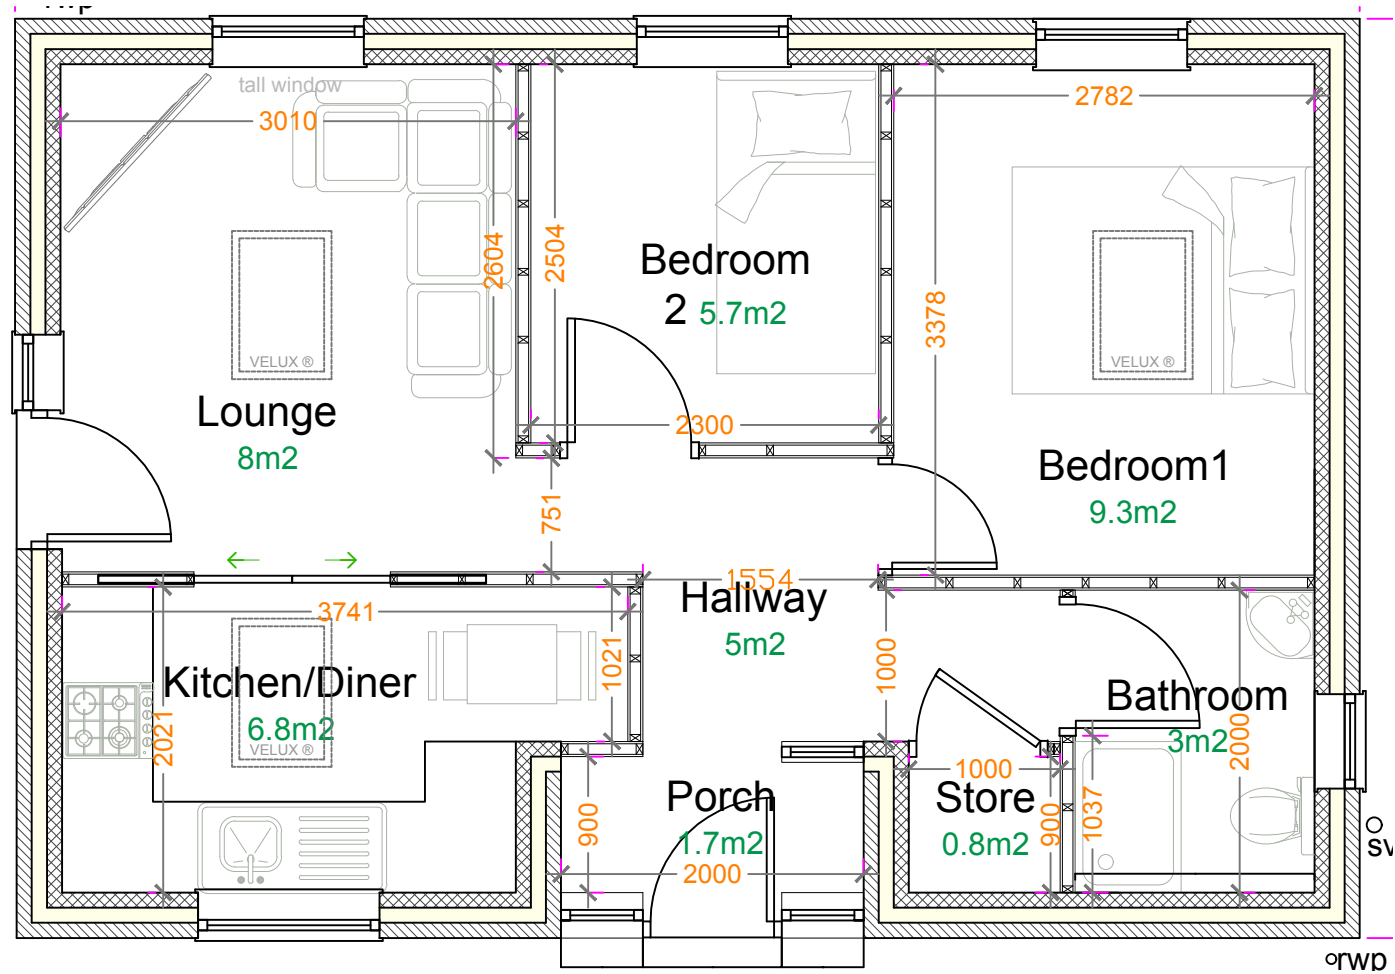


1 Proposed Bungalow Floor Plan
Scale: 1:50

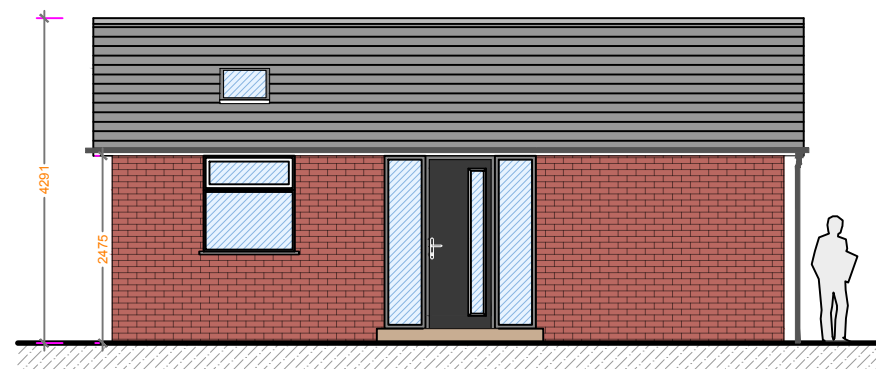


2 Proposed Front Elevation
Scale: 1:100

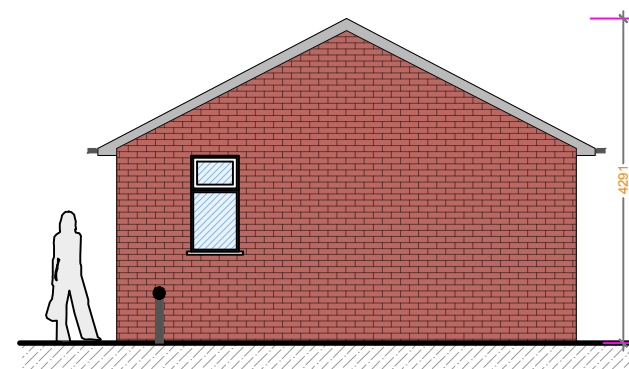

3 Proposed Side Elevation
Scale: 1:100

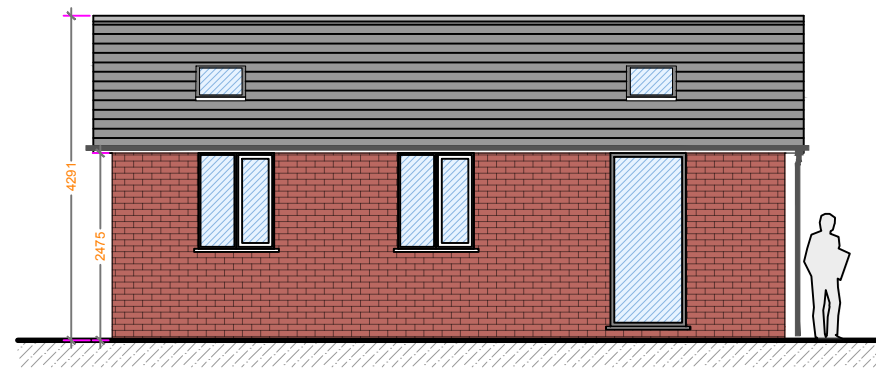

4 Proposed Rear Elevation
Scale: 1:100

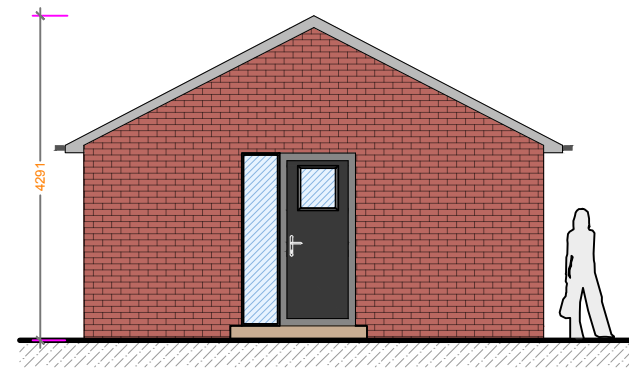

5 Proposed Side Elevation
Scale: 1:100

IRASIA DESIGNS
ARCHITECTURAL SERVICES

T: 07546009092

E: info@irasiadesigns.co.uk

W: www.irasiadesigns.co.uk

Mr Nasir Ahmed

Land Adjacent To
1 Corporation Road,
Rochdale, OL11 4EU

**Proposed Plan
& Elevations**

Drawing No: pln030.03 /

Scale: see drawing @ A3

Issue Date: 05.10.22

Drawn: IS

Checked: --

Revision Notes

Date	Rev	By	Description

0 0.5m 1m 1.5m
Scale 1:50

0 1m 2m 3m
Scale 1:100

Notes

This drawing is the copyright of Irasia Designs - Architectural Designs. No reproduction of this drawing is allowed without prior permission. All Drawings must be checked and verified prior to commencement of work on site. All dimensions are in millimeters, unless otherwise stated. Anyone using this drawing (e.g. Contractor, Client, Supplier) is to check all dimensions on site prior to carrying out work or ordering of materials.