


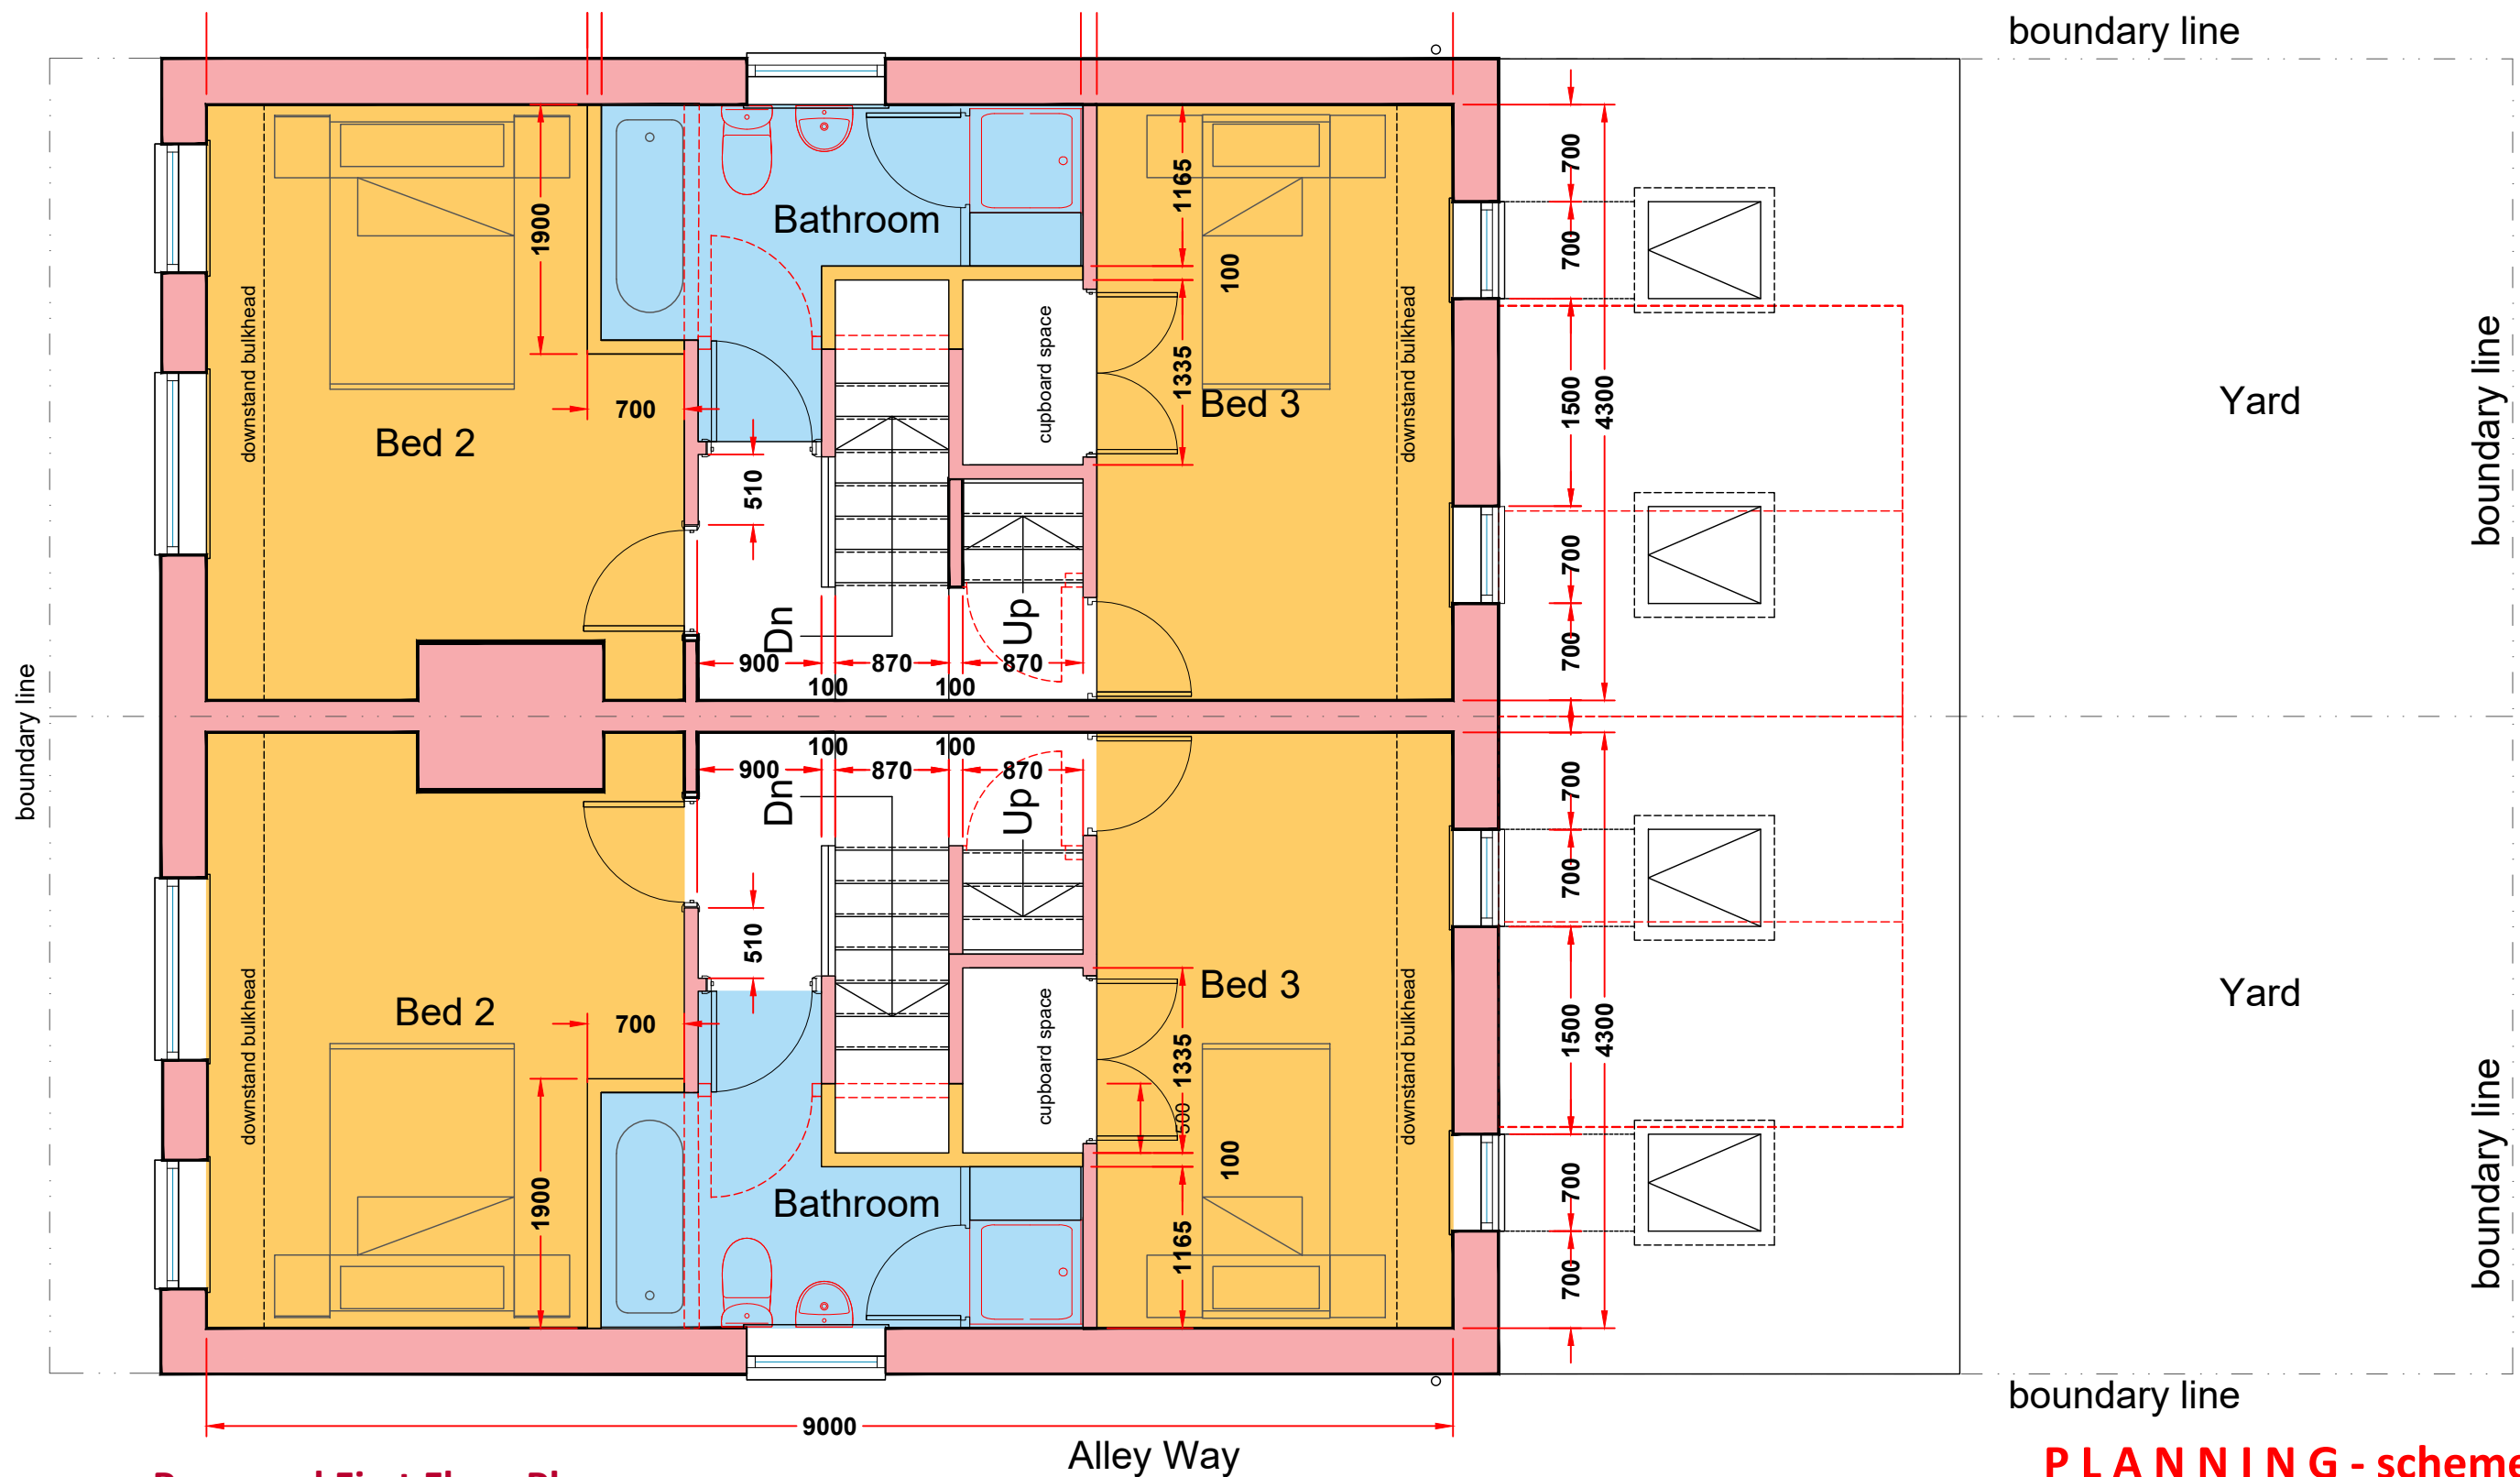

Proposed First Floor Plan scale 1:50

AMENDMENTS

A - 30-06-23 Dimensions Added

B - 05-07-23 Windows to First Floor Bedroom 3 revised to align with other external features

© This Drawing & Design is the copyright of QCD and should not be reproduced without written consent.
Contractors are to check all levels & dimensions on site prior to site works commencing & report
discrepancies to the Designers.

PLANNING - scheme 2

Project:	27 & 29 Lake Bank Road Hollingworth Lake	Original Size:	A3	Project Number:	1026
Title:	Proposed First Floor Plans	Drawing Number:	DR-P2 -1026 - 05 Rev B		
Client:	Mr John Howarth	QCD Quality Creative Design ARCHITECTURAL SERVICES			
Date:	20/02/2022				
Tel :-	07756 910210				
Email :-	qualitycreativedesign@gmail.com				

QCD

Quality Creative Design
ARCHITECTURAL SERVICES