




EXISTING FRONT ELEVATION (NORTH WEST) 1/100

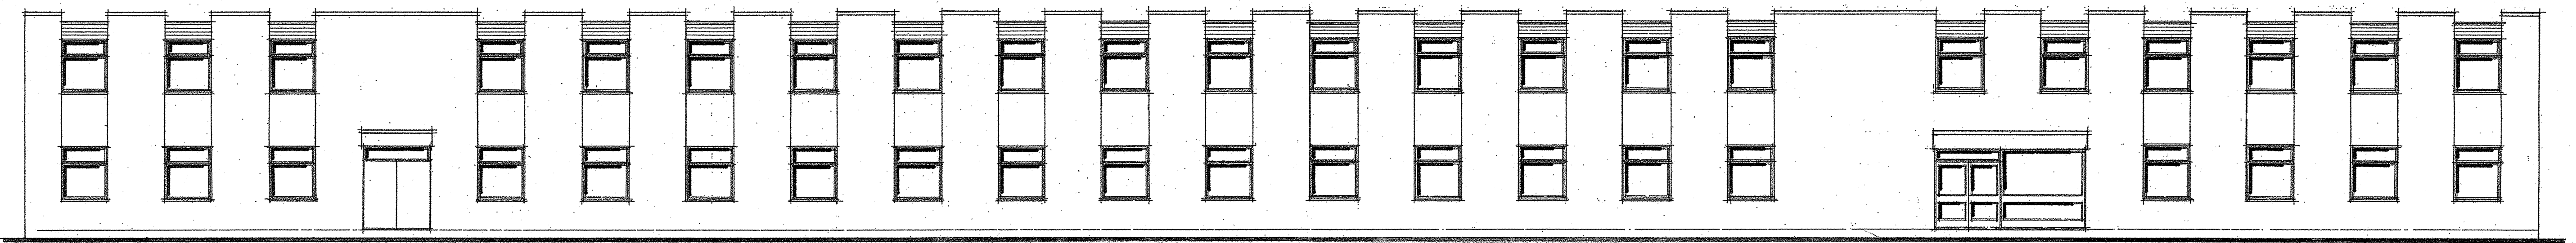


new profiled sheet metal cladding

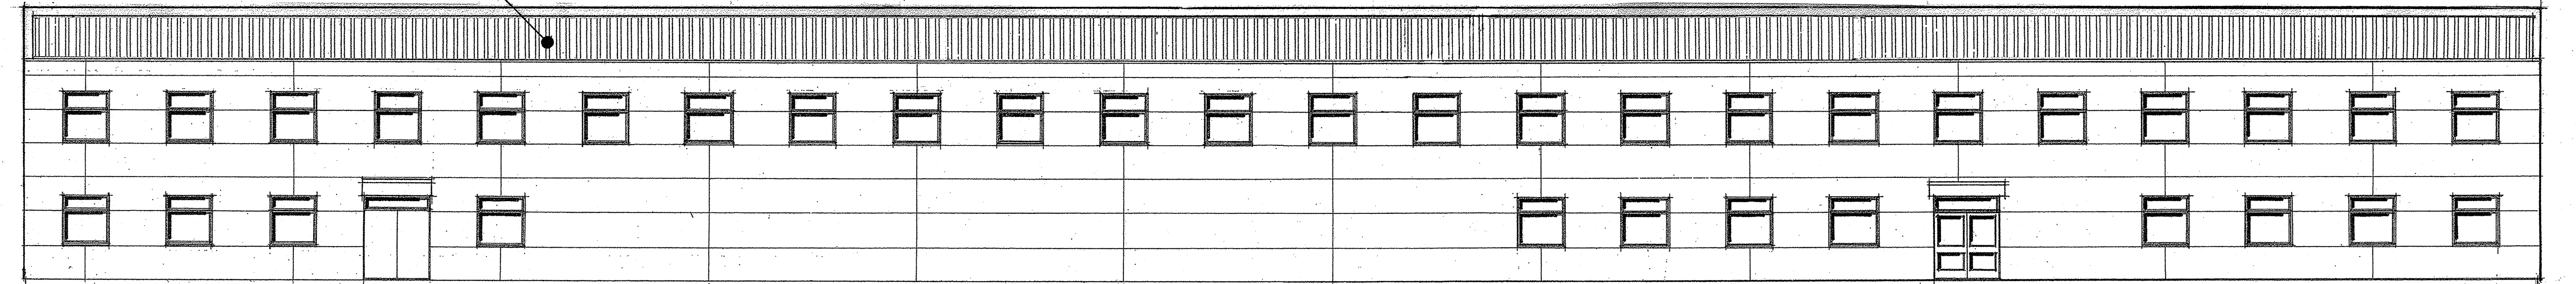


PROPOSED FRONT ELEVATION (NORTH WEST) 1/100

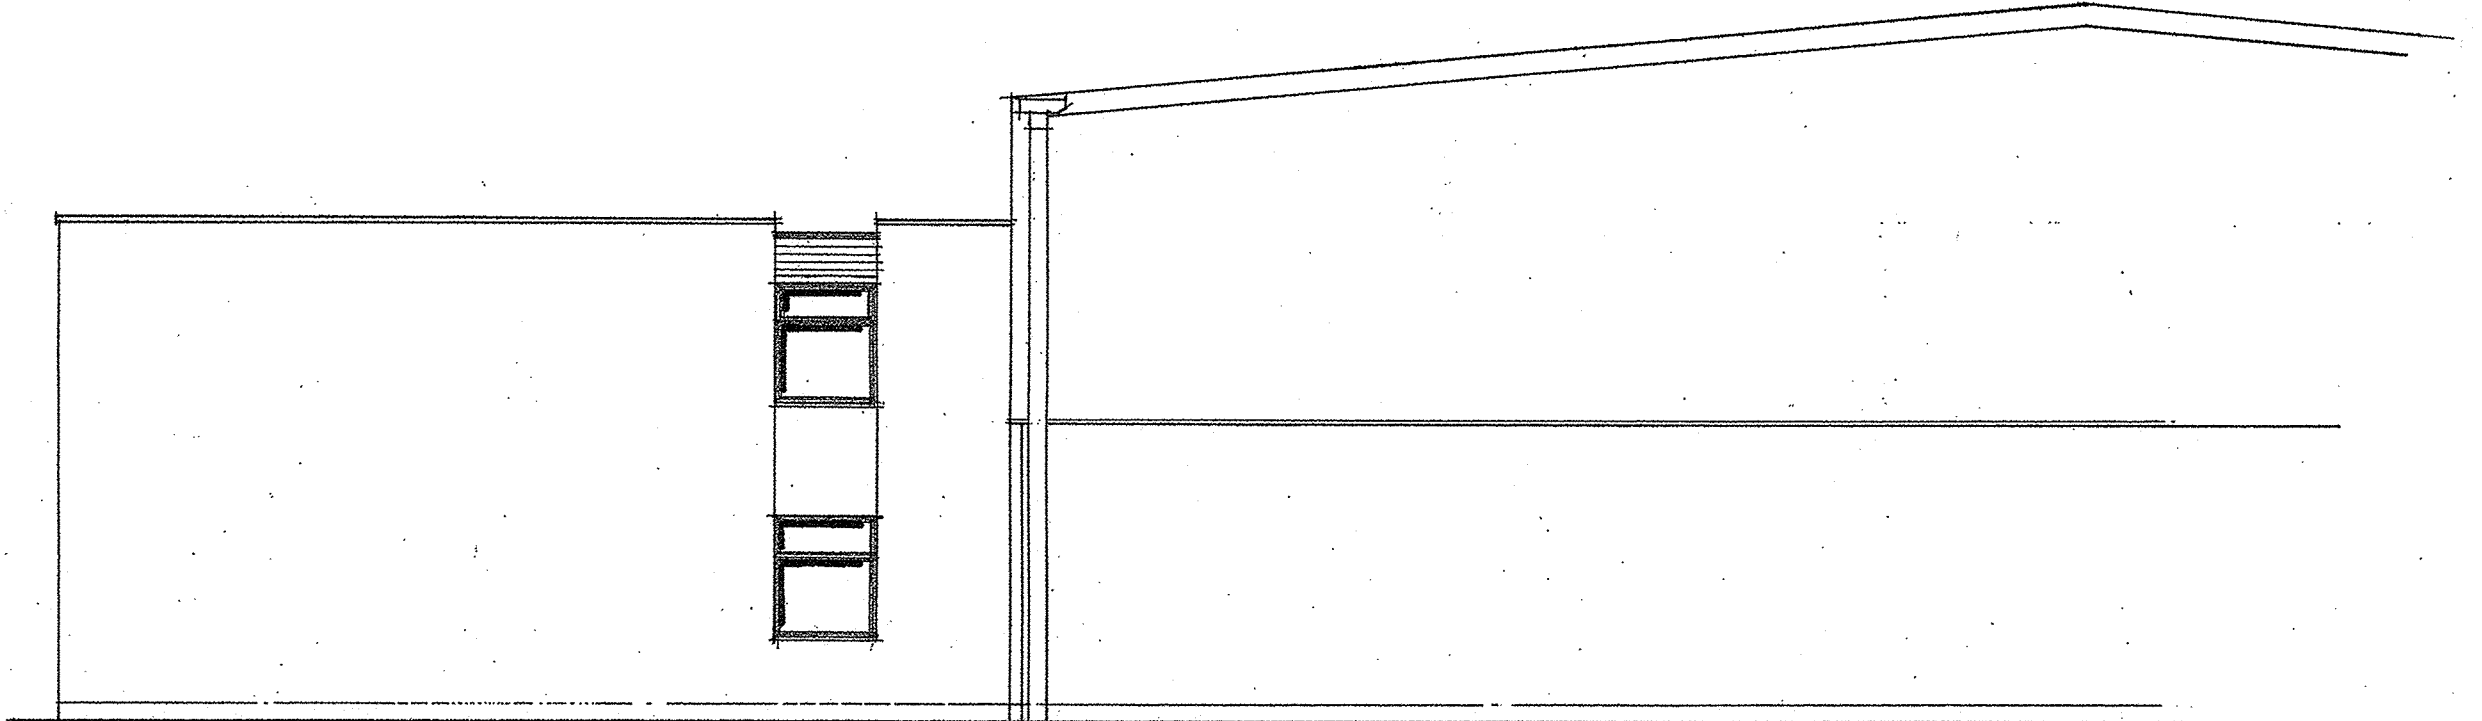


EXISTING SIDE ELEVATION (SOUTH WEST)

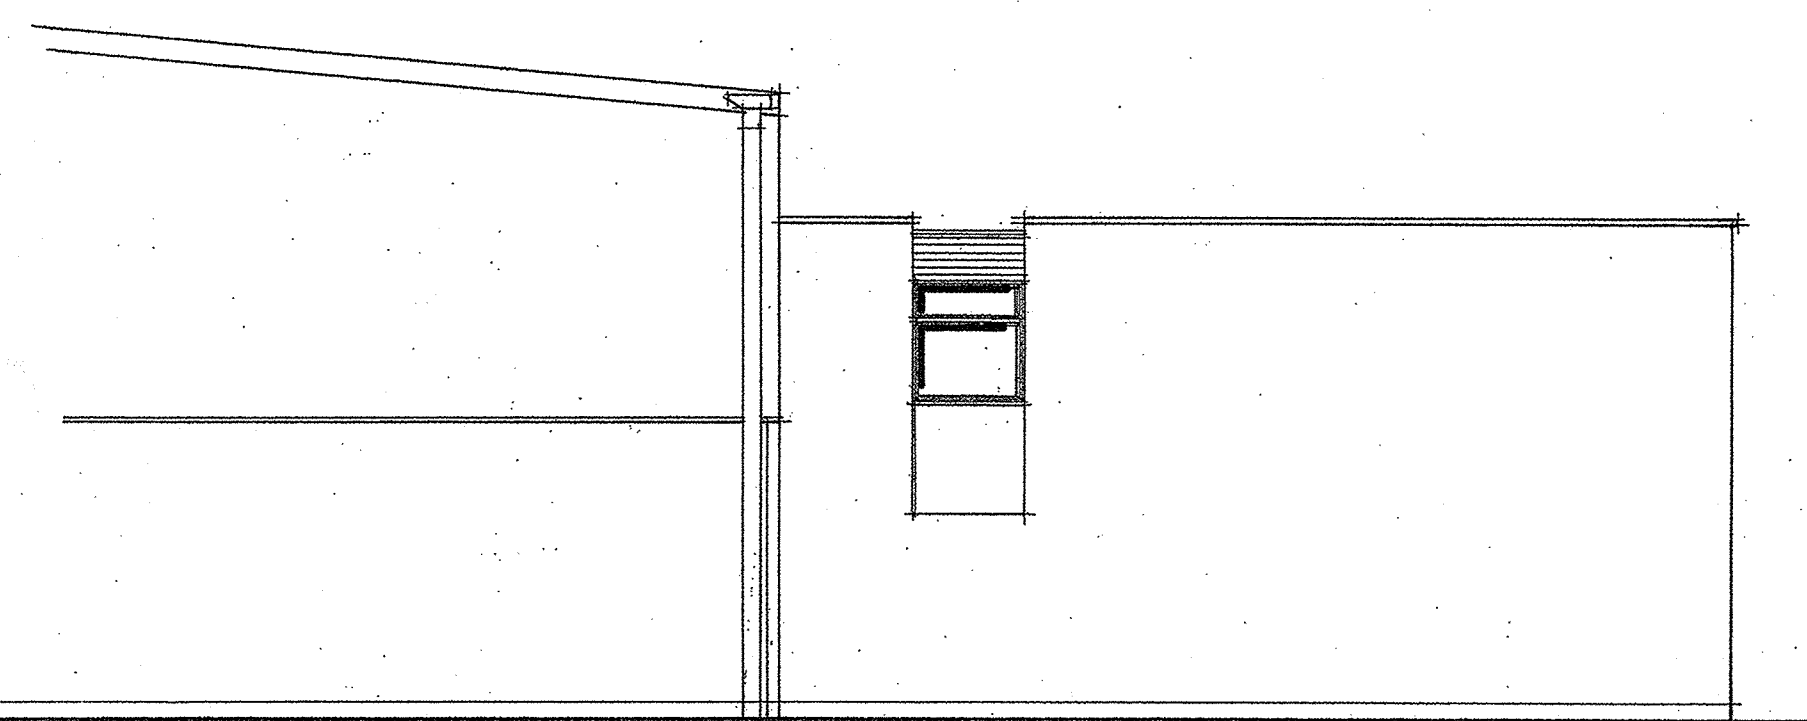

EXISTING SIDE ELEVATION (NORTH EAST) 1/100

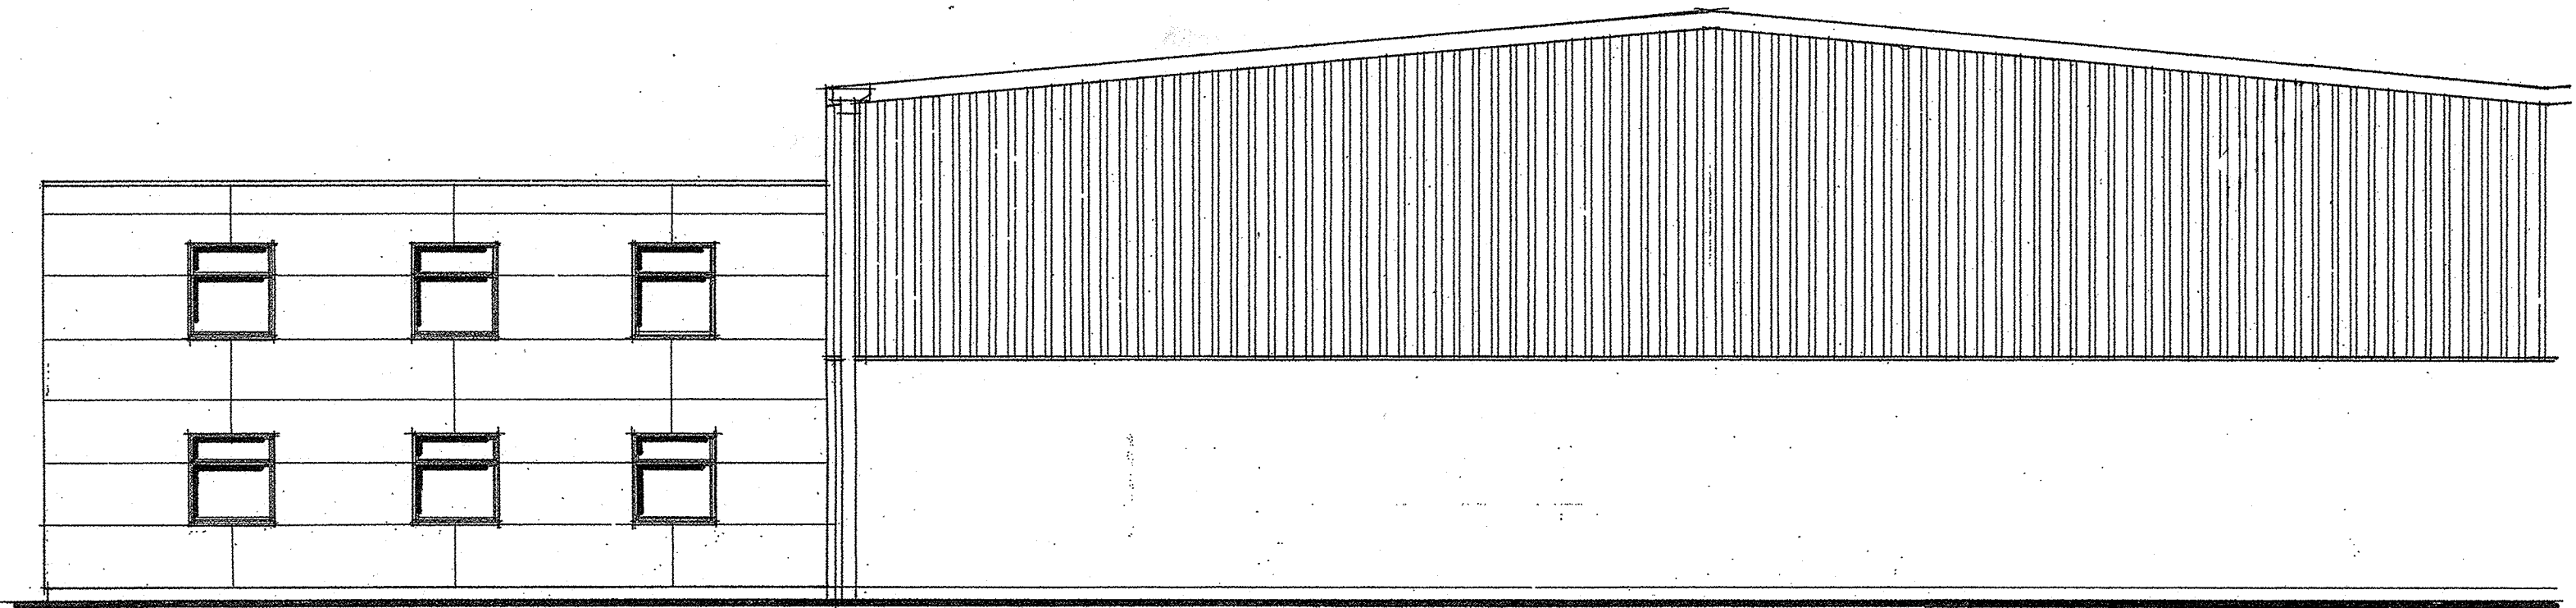

PROPOSED SIDE ELEVATION (SOUTH WEST) 1/100

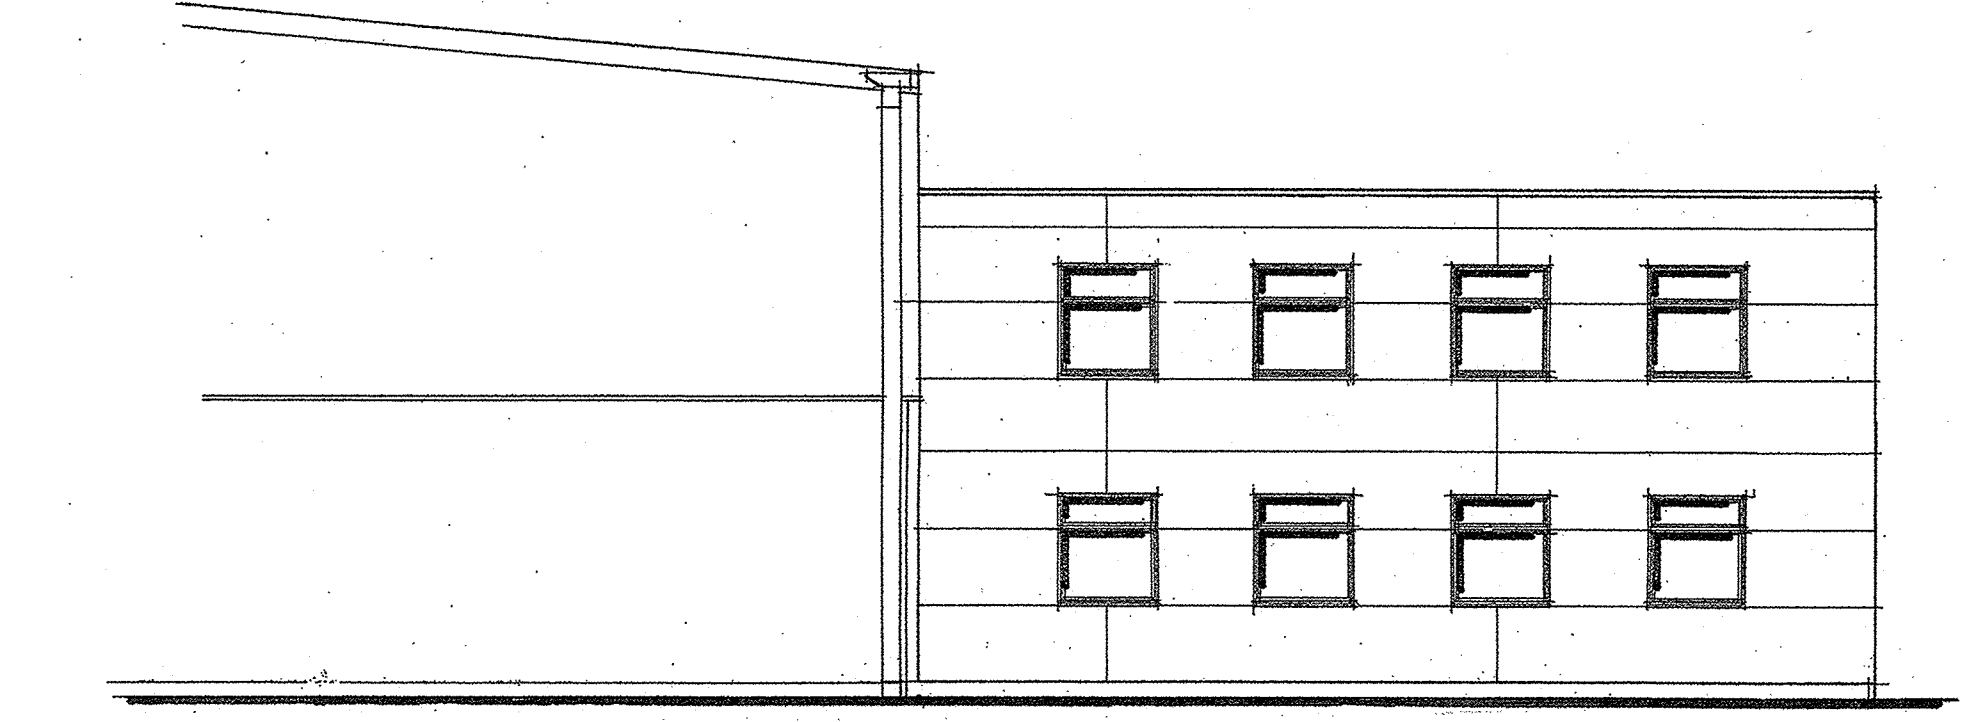

PROPOSED SIDE ELEVATION (NORTH EAST) 1/100

DO NOT SCALE OFF DRAWING

ALL DIMENSIONS TO BE CHECKED ON SITE

MK	DATE	REVISION

JOB DESCRIPTION
PROPOSED OFFICE REFURBISHMENT

NB Associates
architecture · design · planning

Rayndon House 2 Casson Avenue East Ardsley
Wakefield WF3 2EG
Telephone 07774529669, email nbassociates@sky.com

DRAWING
EXISTING AND PROPOSED ELEVATIONS

CLIENT
CHARACTER OPTIONS LIMITED
TOWNLEY STREET
MIDDLETON
M24 1AT

DATE	OCT 2022	DRAWING No	FOUR
SCALE	1/100 @ A1	PROJECT No	202039
DRAWN BY	N.J.B.	CHECKED BY	S.N.B.