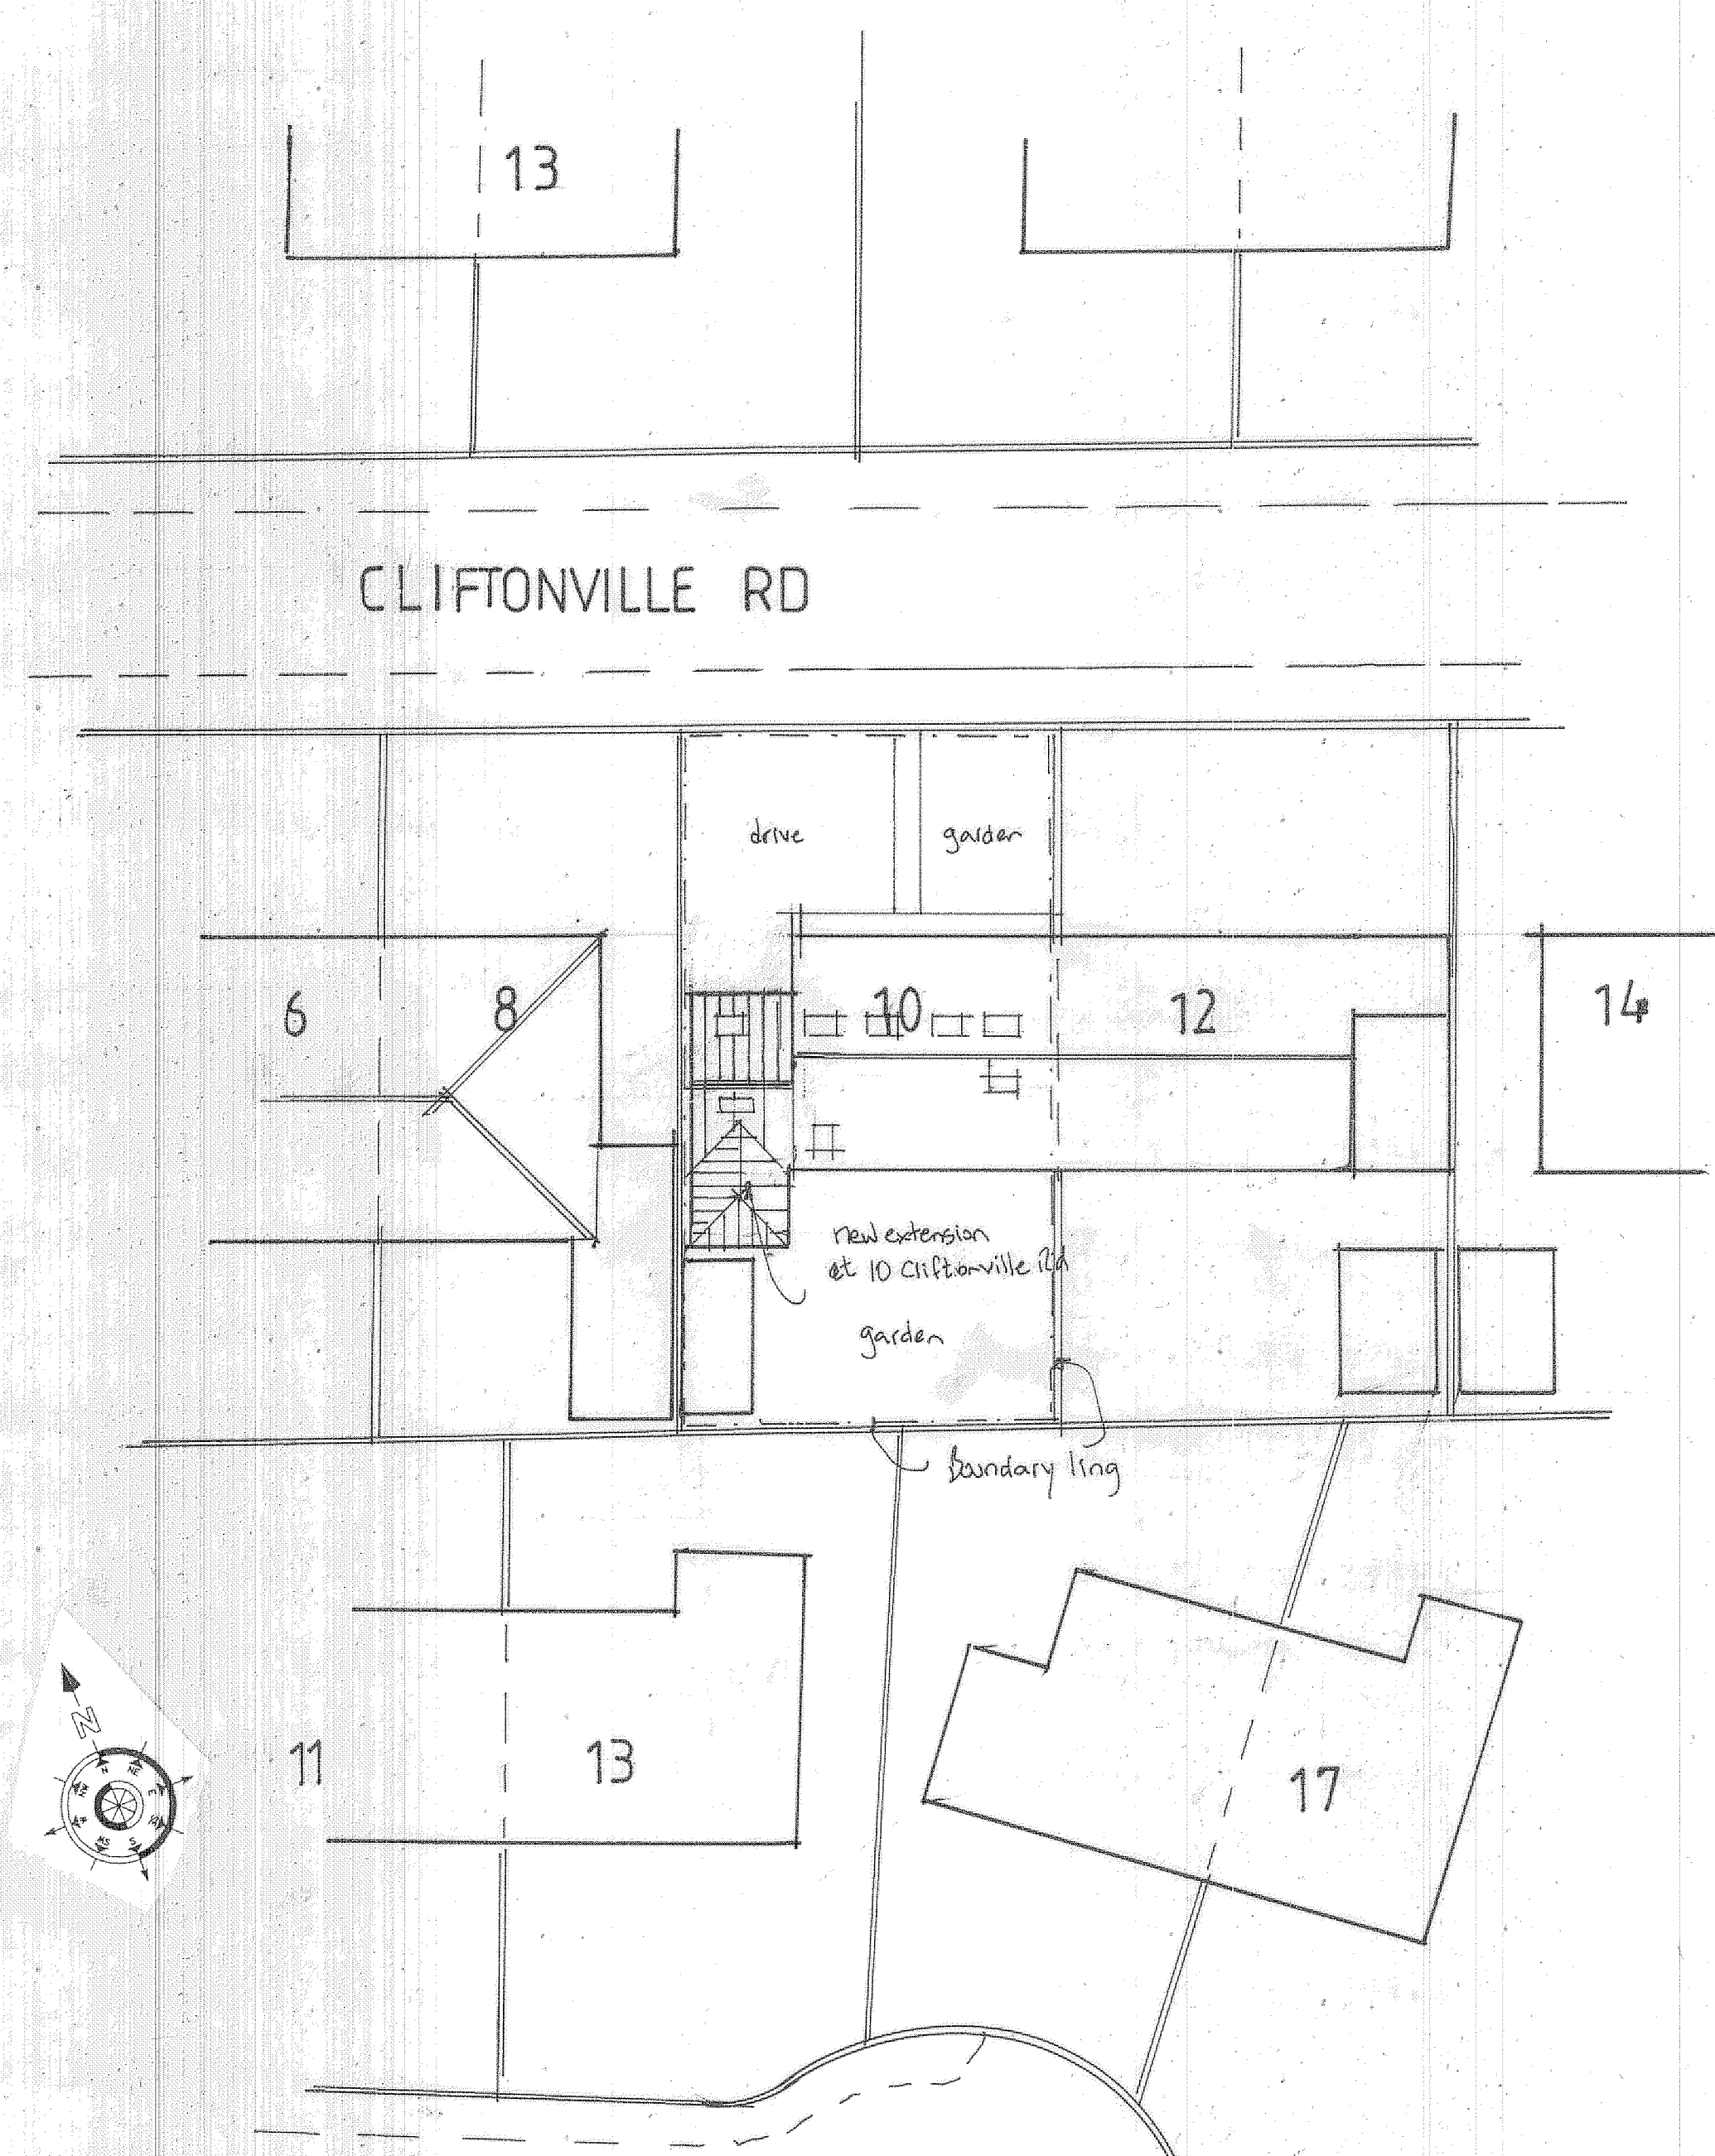
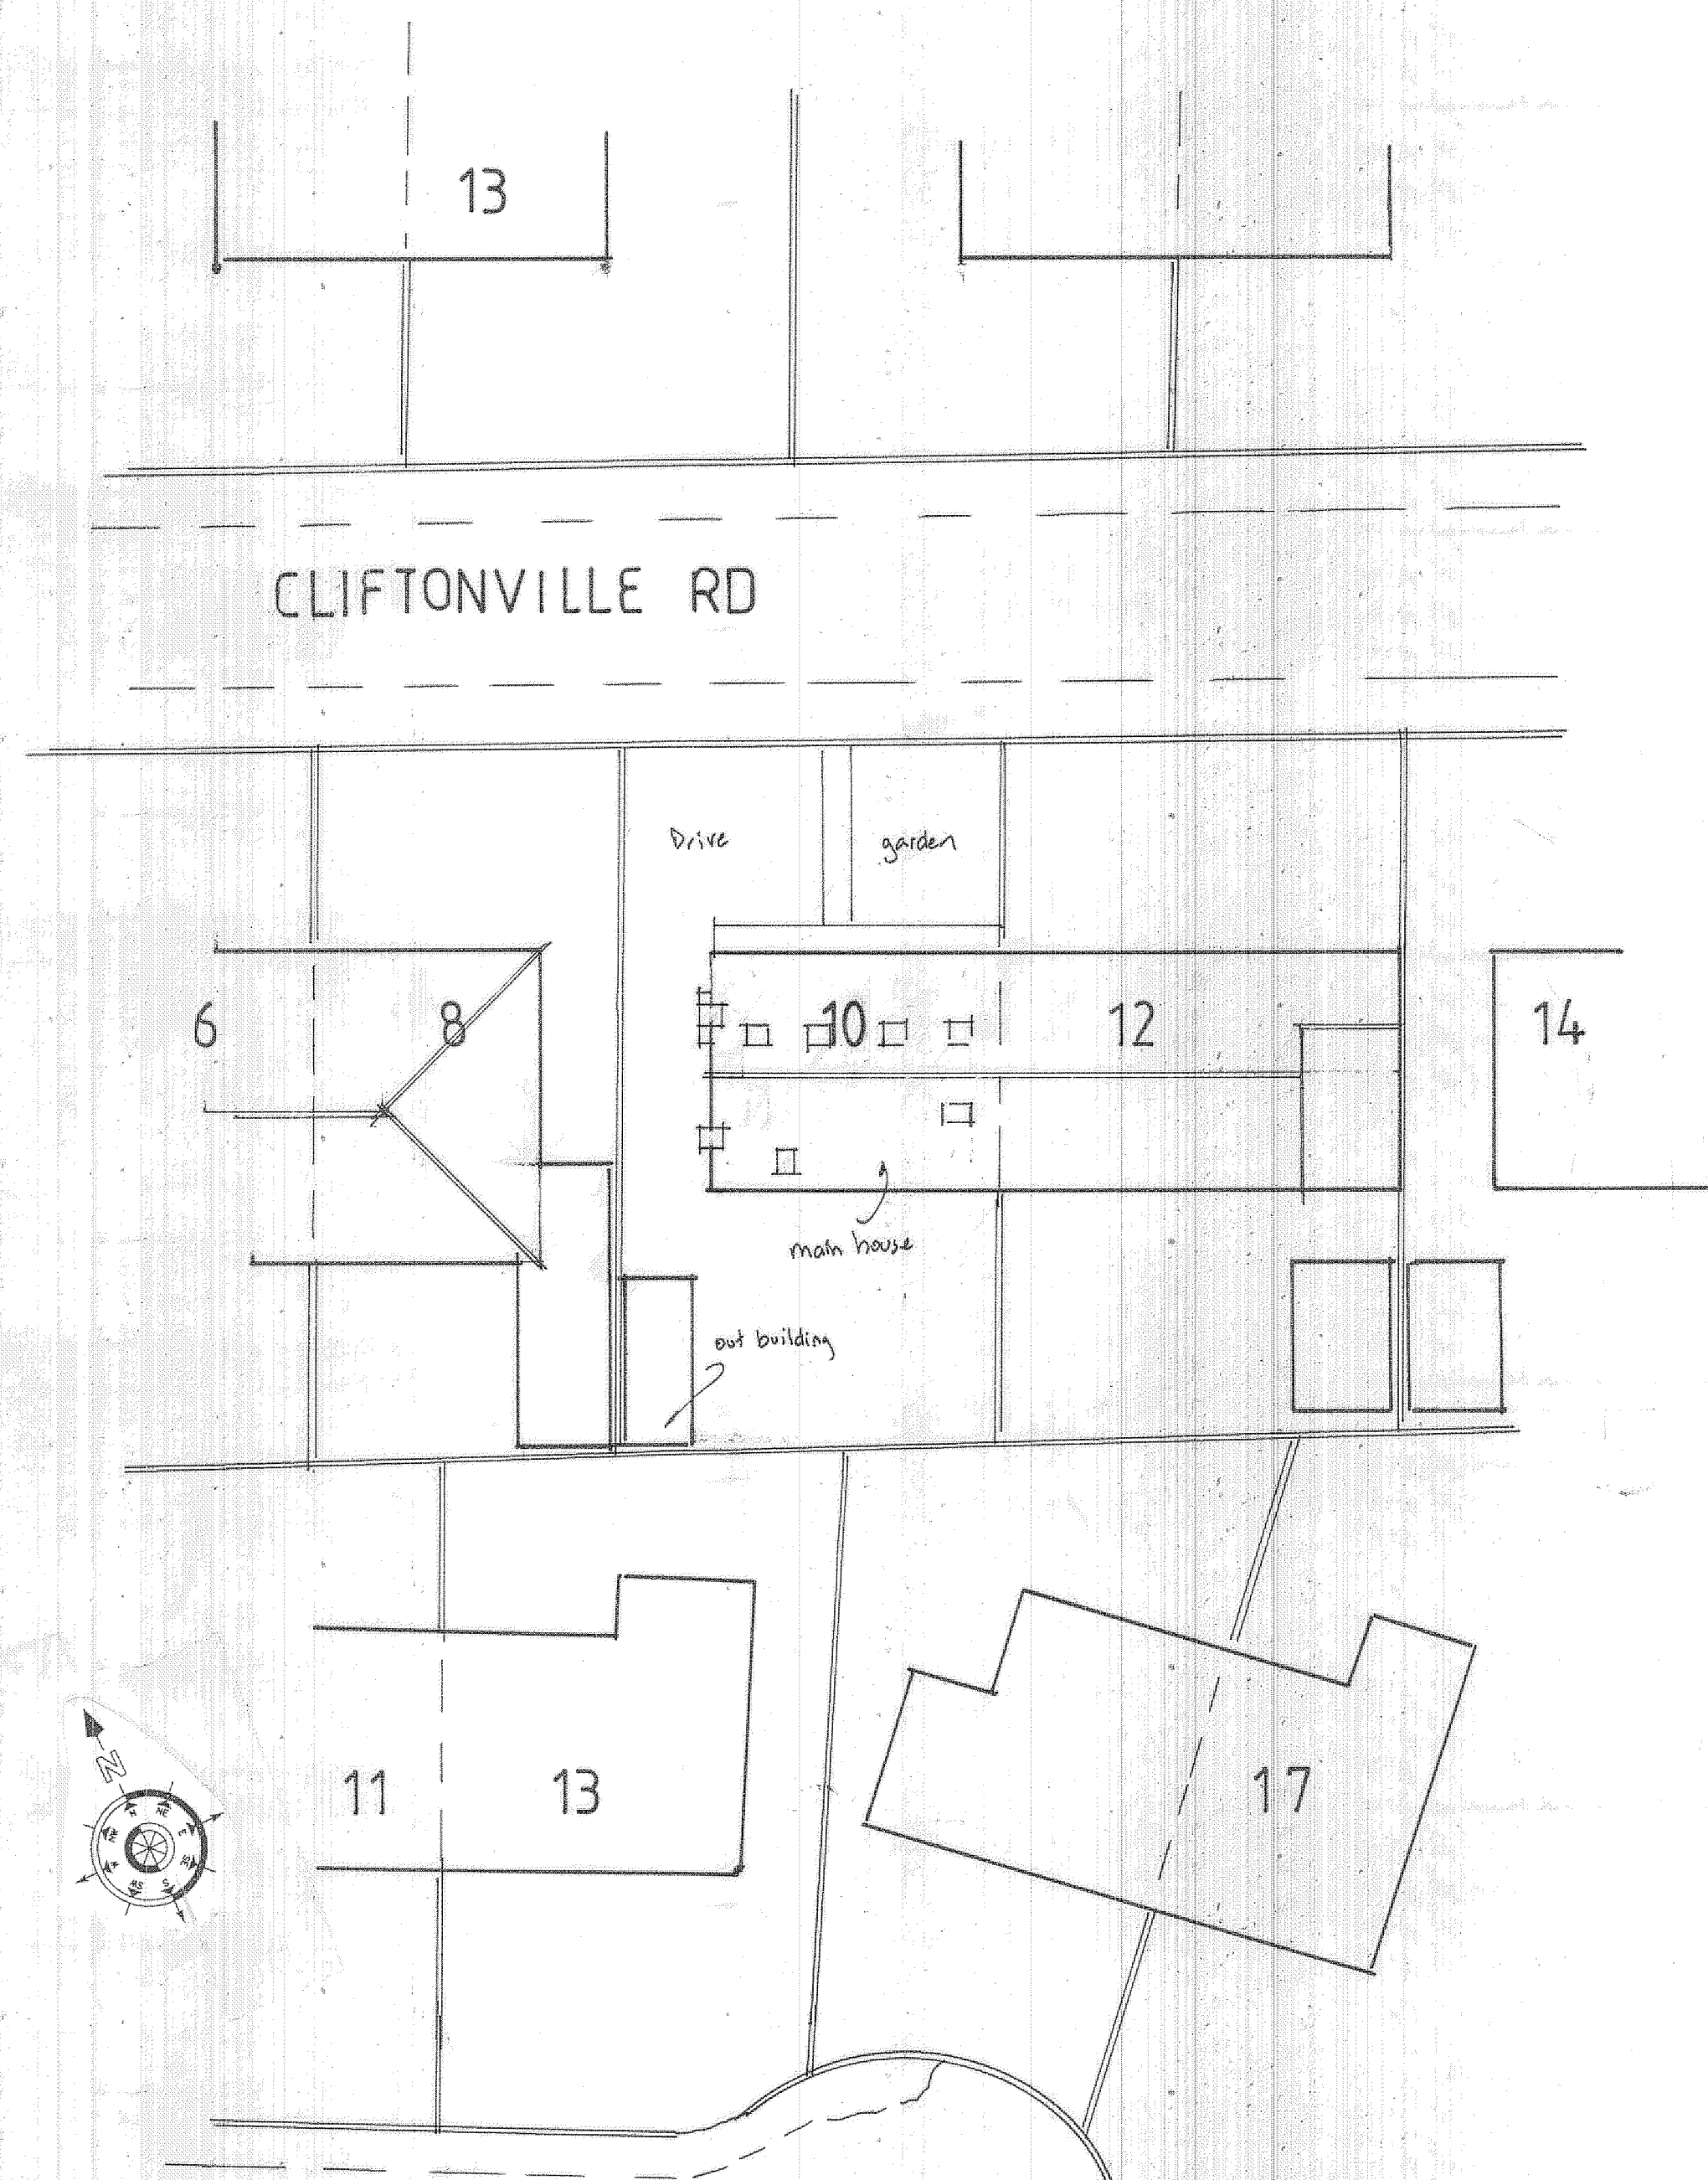


PROJECT
PROPOSED SIDE EXTENSION.
DRAWING TITLE
EXISTING AND PROPOSED
ROOF AND SITE PLAN
CLIENT
MR. & MRS VAUGHAN.
ADDRESS
10, CLIFTONVILLE ROAD,
ROCHDALE, OL16 4SG.
SCALE
SCALE 1:200@A1
DRAWING No
CL 12245909/26
DATE
DEC 2024.