

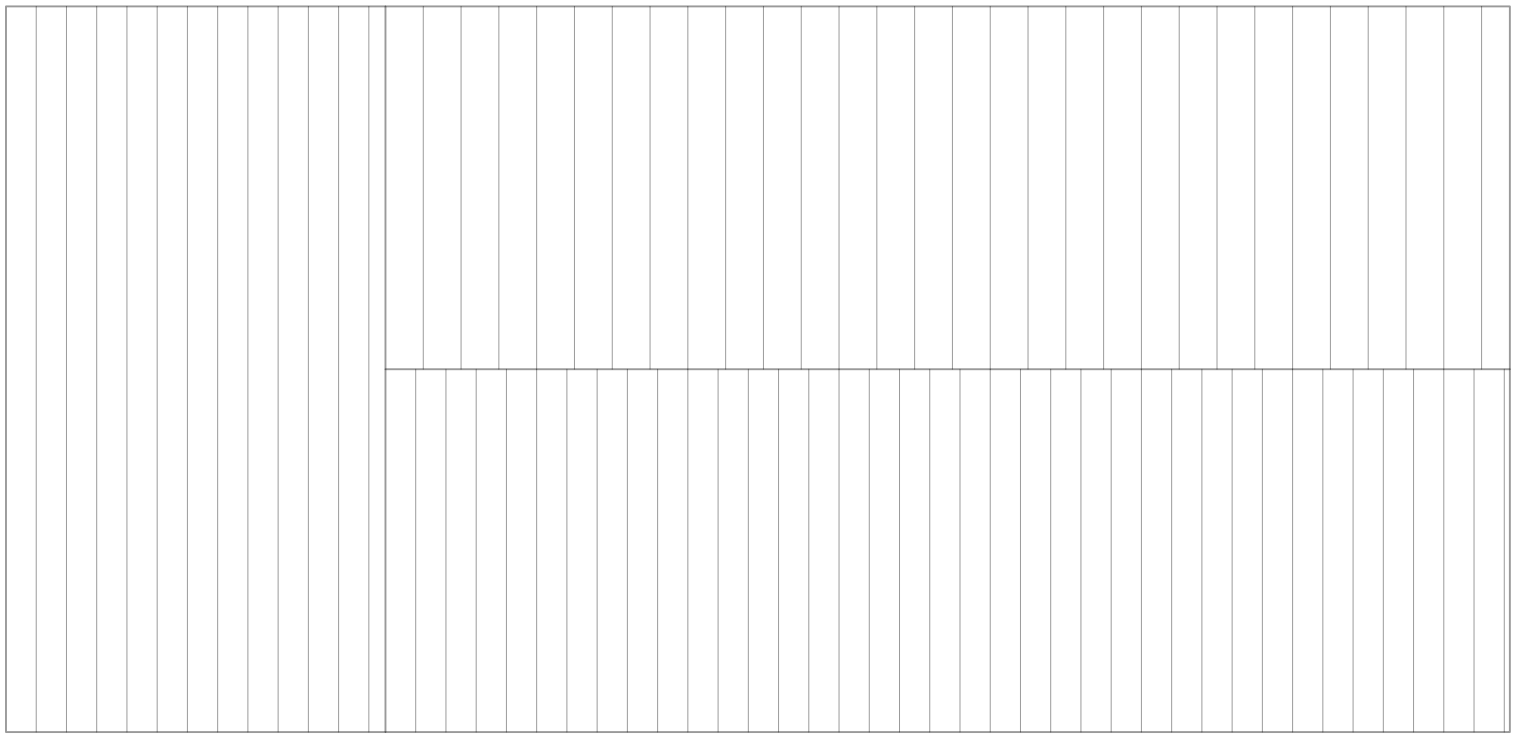


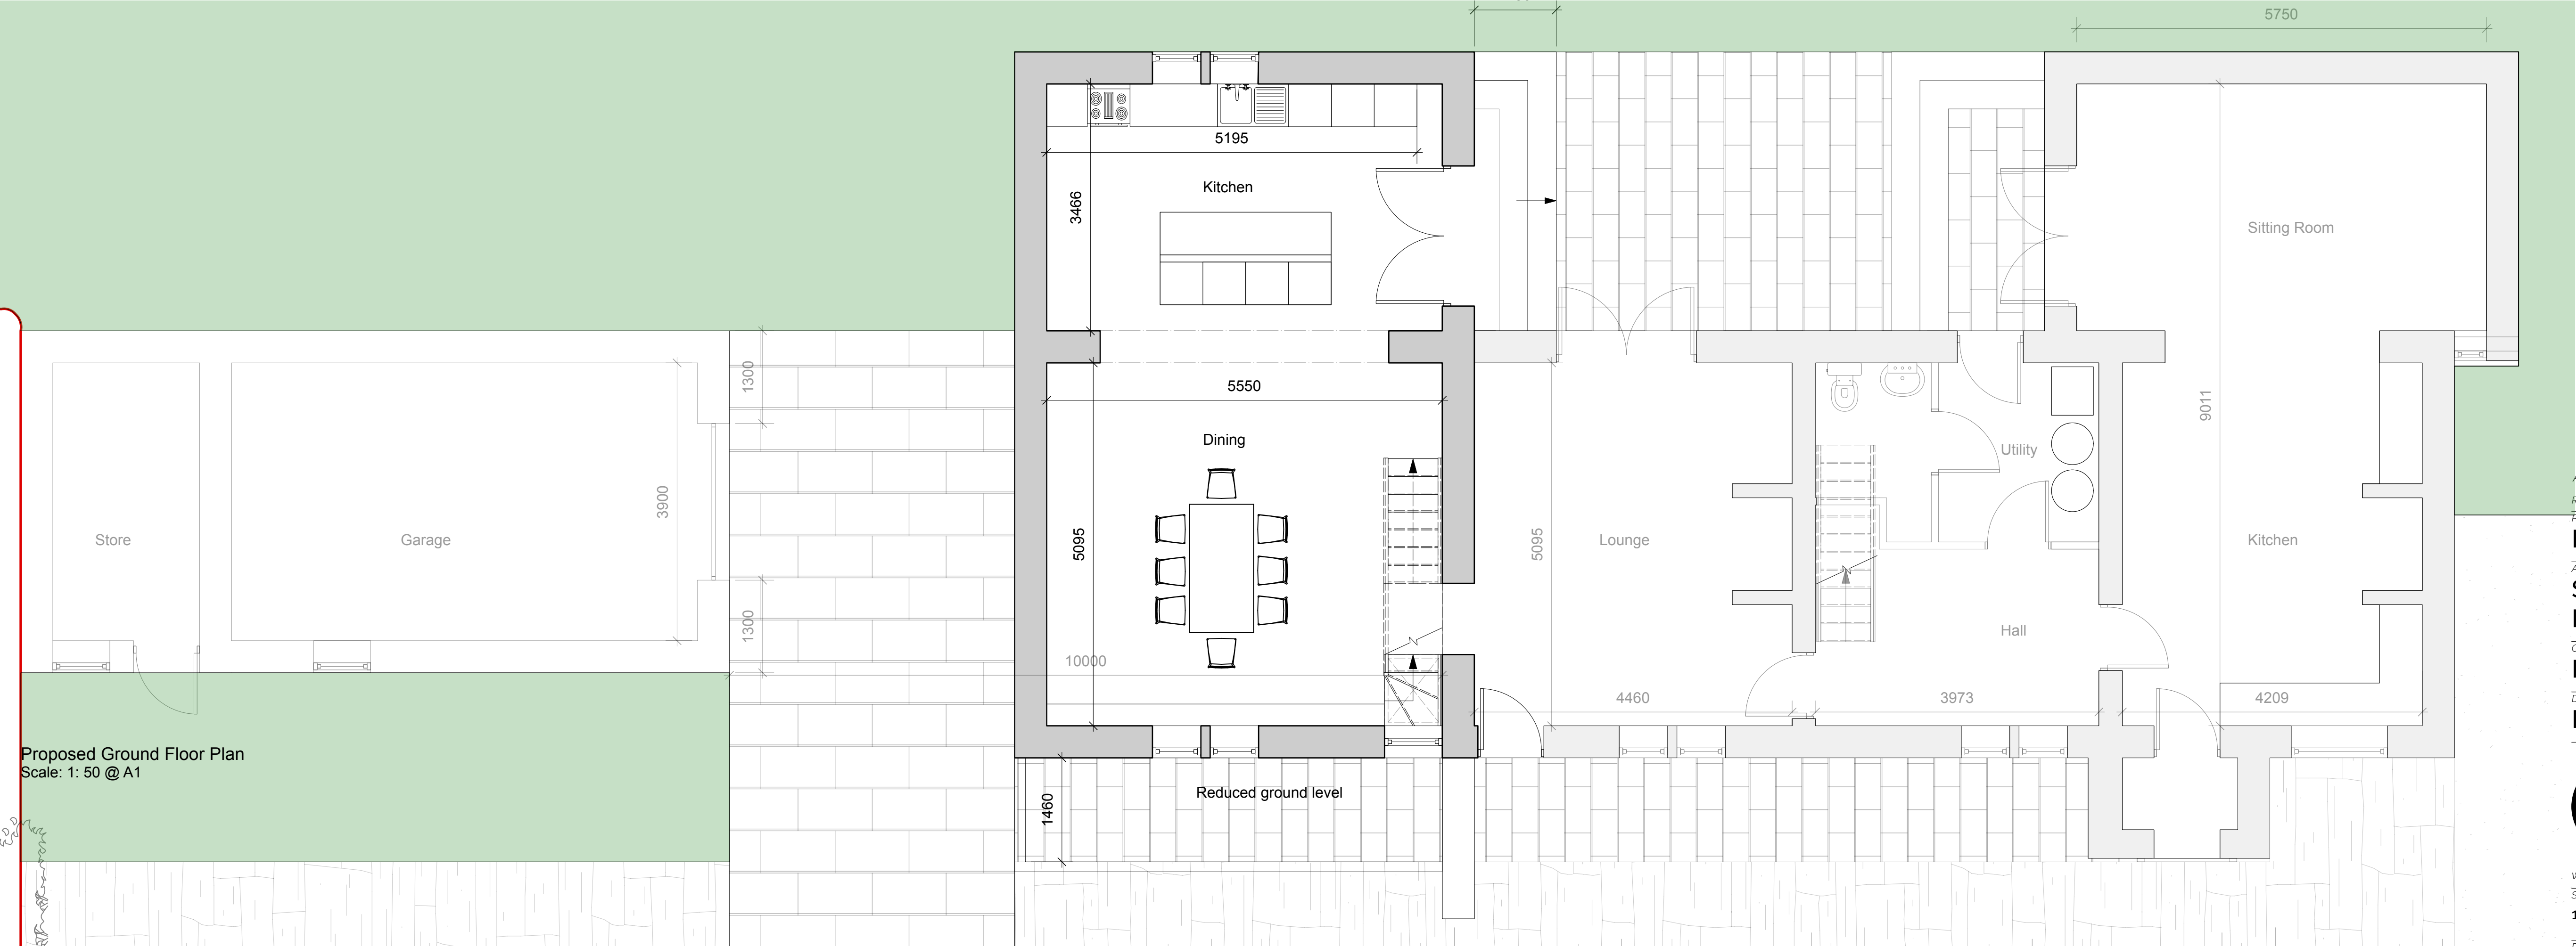

Proposed First Floor Plan
Scale: 1: 50 @ A1

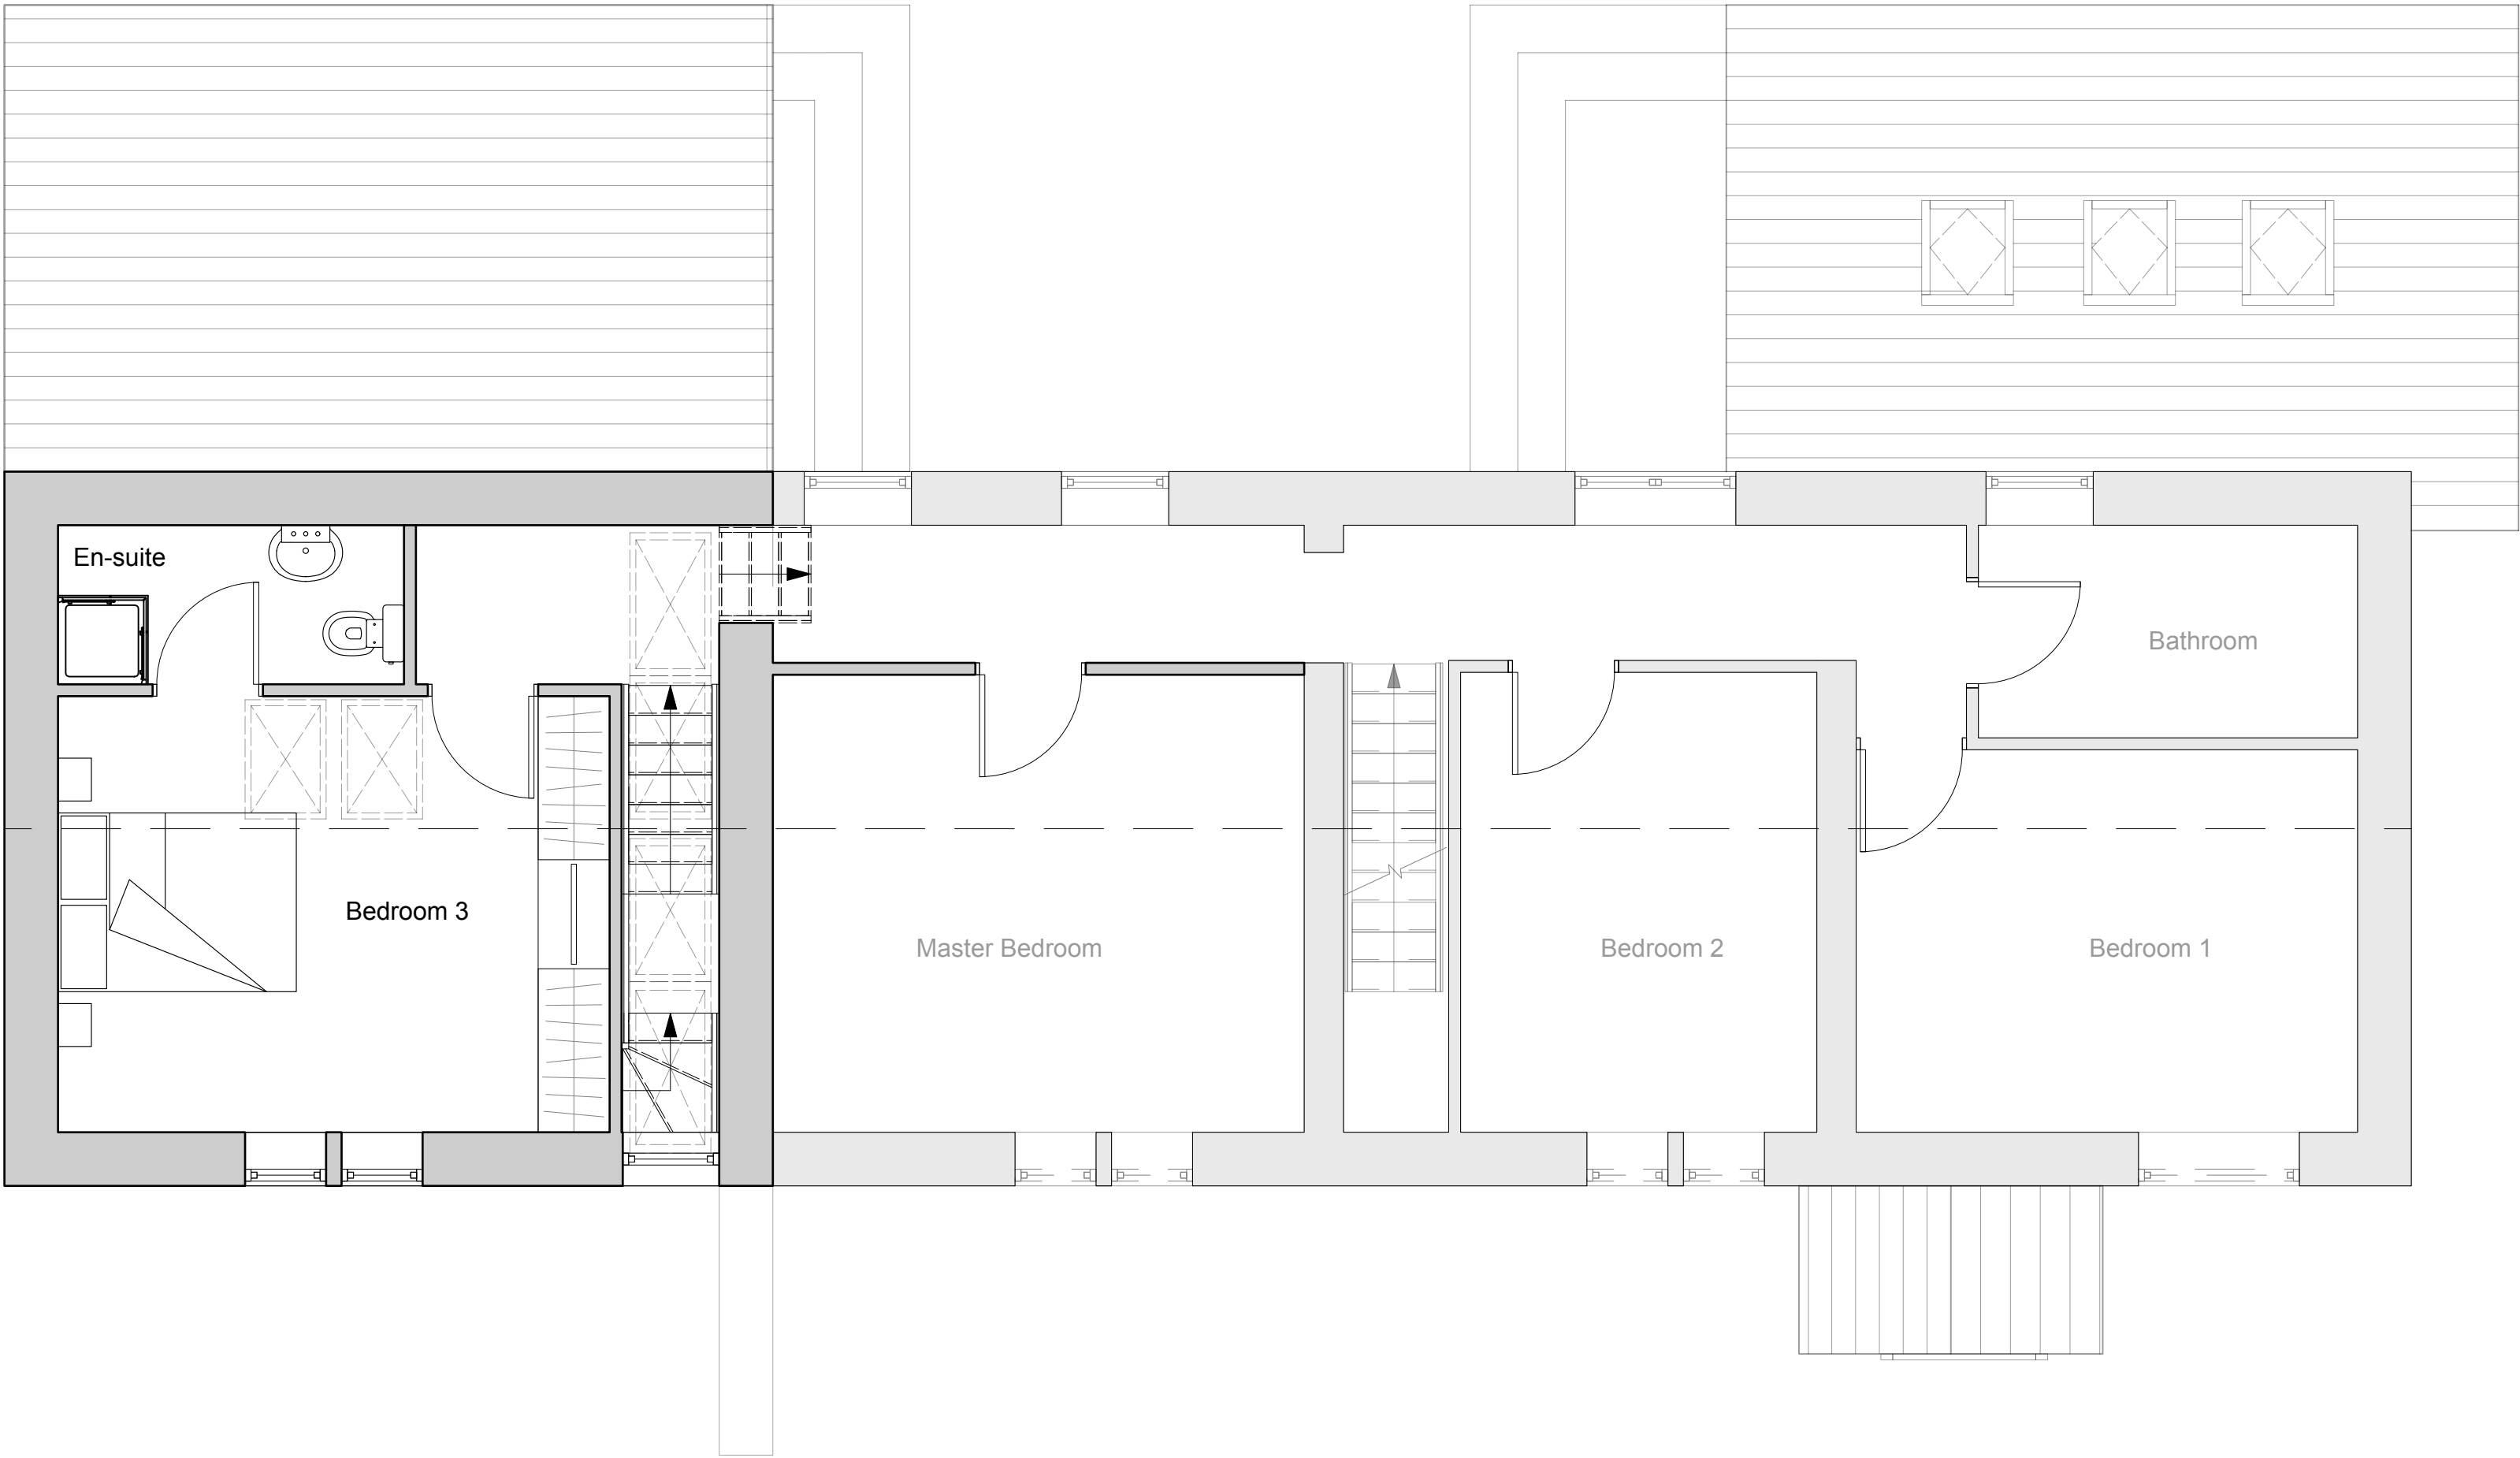

Proposed Ground Floor Plan
Scale: 1: 50 @ A1

A 08/07/25 Plans and Elevations updated

Revision

Project

House Extension

Address

Syke Farm, Rooley Moor
Road, OL12 6BN

Client

Robert Brierley

Drawing

Proposed Plans



Scale Sheet Size Date Drawn

1:50 ISO A1 MB

Drawing Number Revision

24-055 - 210 A