



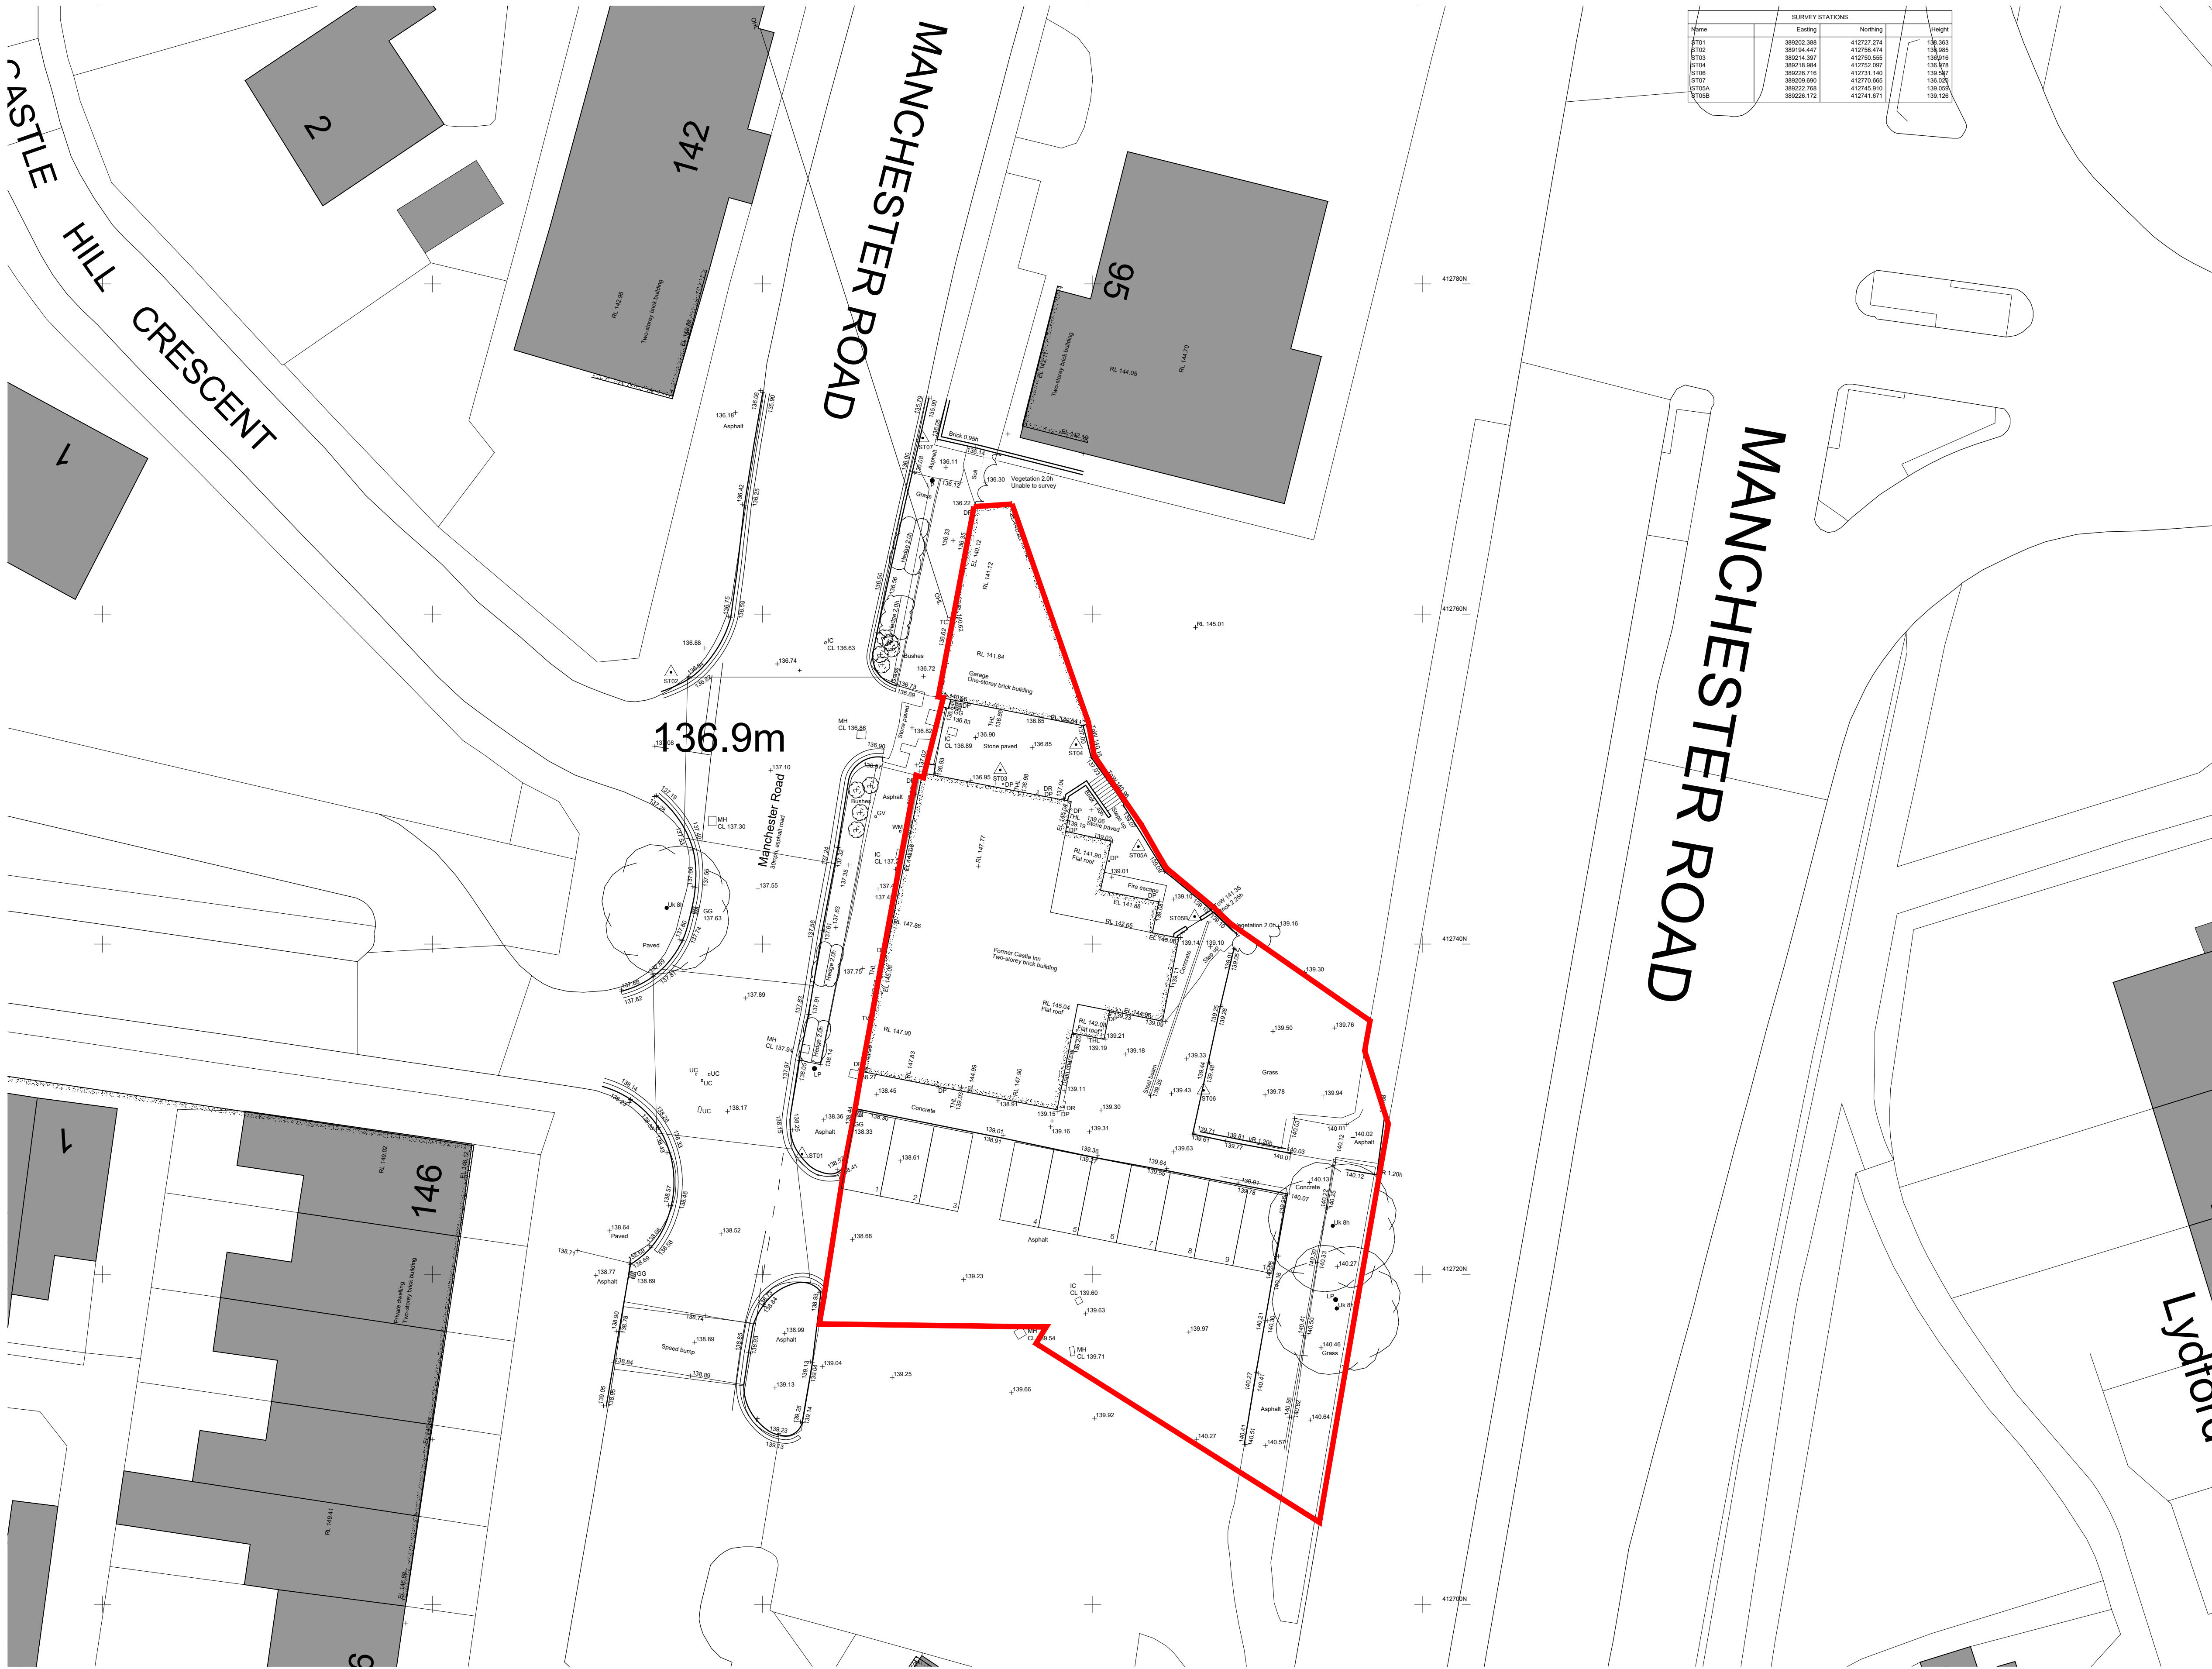

SURVEY STATIONS			
Name	Easting	Northing	Height
ST01	389202.386	412727.274	136.363
ST02	389194.497	412729.474	136.365
ST03	389214.397	412750.555	136.616
ST04	389216.884	412752.597	136.316
ST05	389226.716	412731.140	136.347
ST07	389226.899	412770.665	136.026
ST05A	389227.799	412742.910	136.004
ST05B	389226.172	412741.671	136.126

Existing Site Plan

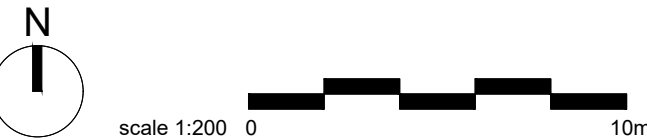

- ©TRIANGLE ARCHITECTS LIMITED
- THIS DRAWING IS THE SUBJECT OF COPYRIGHT WHICH VESTS IN TRIANGLE ARCHITECTS LIMITED. IT IS AN INFRINGEMENT OF COPYRIGHT TO REPRODUCE THIS DRAWING, BY WHATEVER MEANS, INCLUDING ELECTRONIC, WITHOUT THE EXPRESS WRITTEN CONSENT OF TRIANGLE ARCHITECTS LIMITED WHICH RESERVES ALL ITS RIGHTS.
- TRIANGLE ARCHITECTS LIMITED ASSERTS ITS RIGHTS TO BE IDENTIFIED AS THE AUTHOR OF THIS DESIGN.
- DRAWING NOT TO BE SCALED. FIGURED DIMENSIONS TO BE WORKED TO IN ALL CASES.
- THE CONTRACTOR IS RESPONSIBLE FOR CHECKING DIMENSIONS, TOLERANCES & REFERENCES.
- ANY DISCREPANCY TO BE VERIFIED WITH THE ARCHITECT BEFORE PROCEEDING WITH THE WORKS.
- REPORT ERRORS & OMISSIONS TO ARCHITECT.
- WHERE AN ITEM IS COVERED BY DRAWINGS OF DIFFERENT SCALES, THE LARGER SCALE DRAWING TO BE WORKED TO. DO NOT SCALE FROM THE DRAWING. FIGURED DIMENSIONS TO BE WORKED TO IN ALL CASES.
- CHECK ALL DIMENSIONS ON SITE.
- DRAWING TO BE READ IN CONJUNCTION WITH THE HEALTH & SAFETY PLAN, AND ALL RELEVANT RISK ASSESSMENTS AND THE FOLLOWING DRAWINGS.

A 15.03.24 JH Submitted for full planning application.

Rev Date By Remarks

Client: Rochdale Borough Council

Project Name: Castle Inn, Manchester Road, Rochdale

Drawing Name: Existing Site Plan (with Topographical Survey)

Drawing Purpose: PLANNING

Project Number: 23-032 Drawing Number: 02 Revision: A

Project Origin Vol/Sys Level Type Role Number
XX - XX - XX - XX - XX - XX - XX

Status: Scale @ A1: 1:200 Drawn: JH Checked: AJD Date: March 2024



Tel: 0161 272 3500
E-mail: studio@trianglearchitects.co.uk
Web: www.trianglearchitects.co.uk
Twitter: @TriangleArch

Lower Ground Floor,
4 Jordan Street,
Manchester,
M15 4PY