




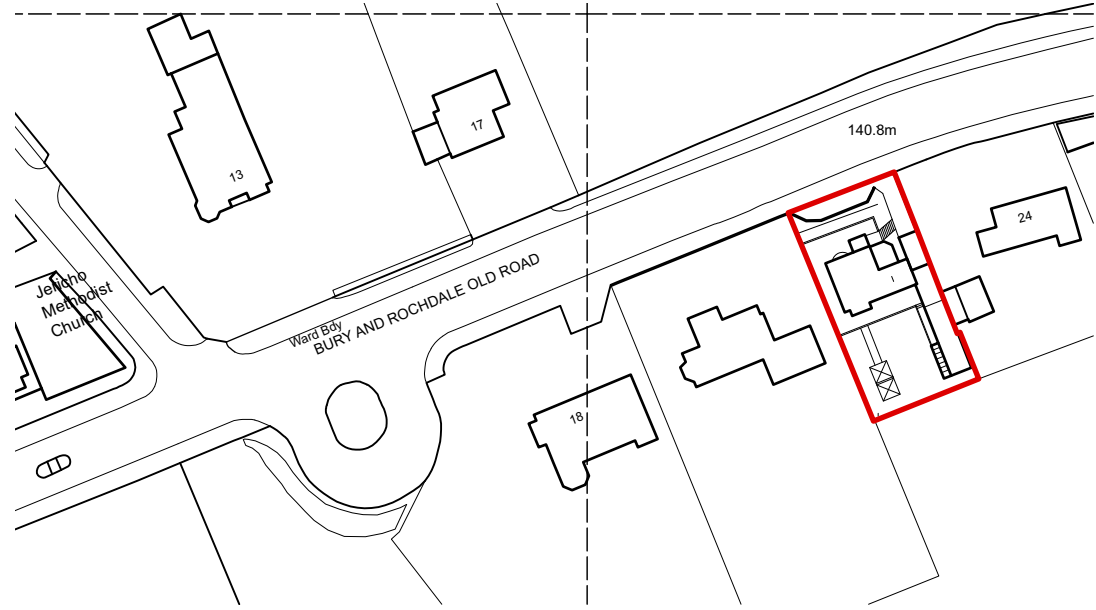

Location Plan
Scale 1:1250
North

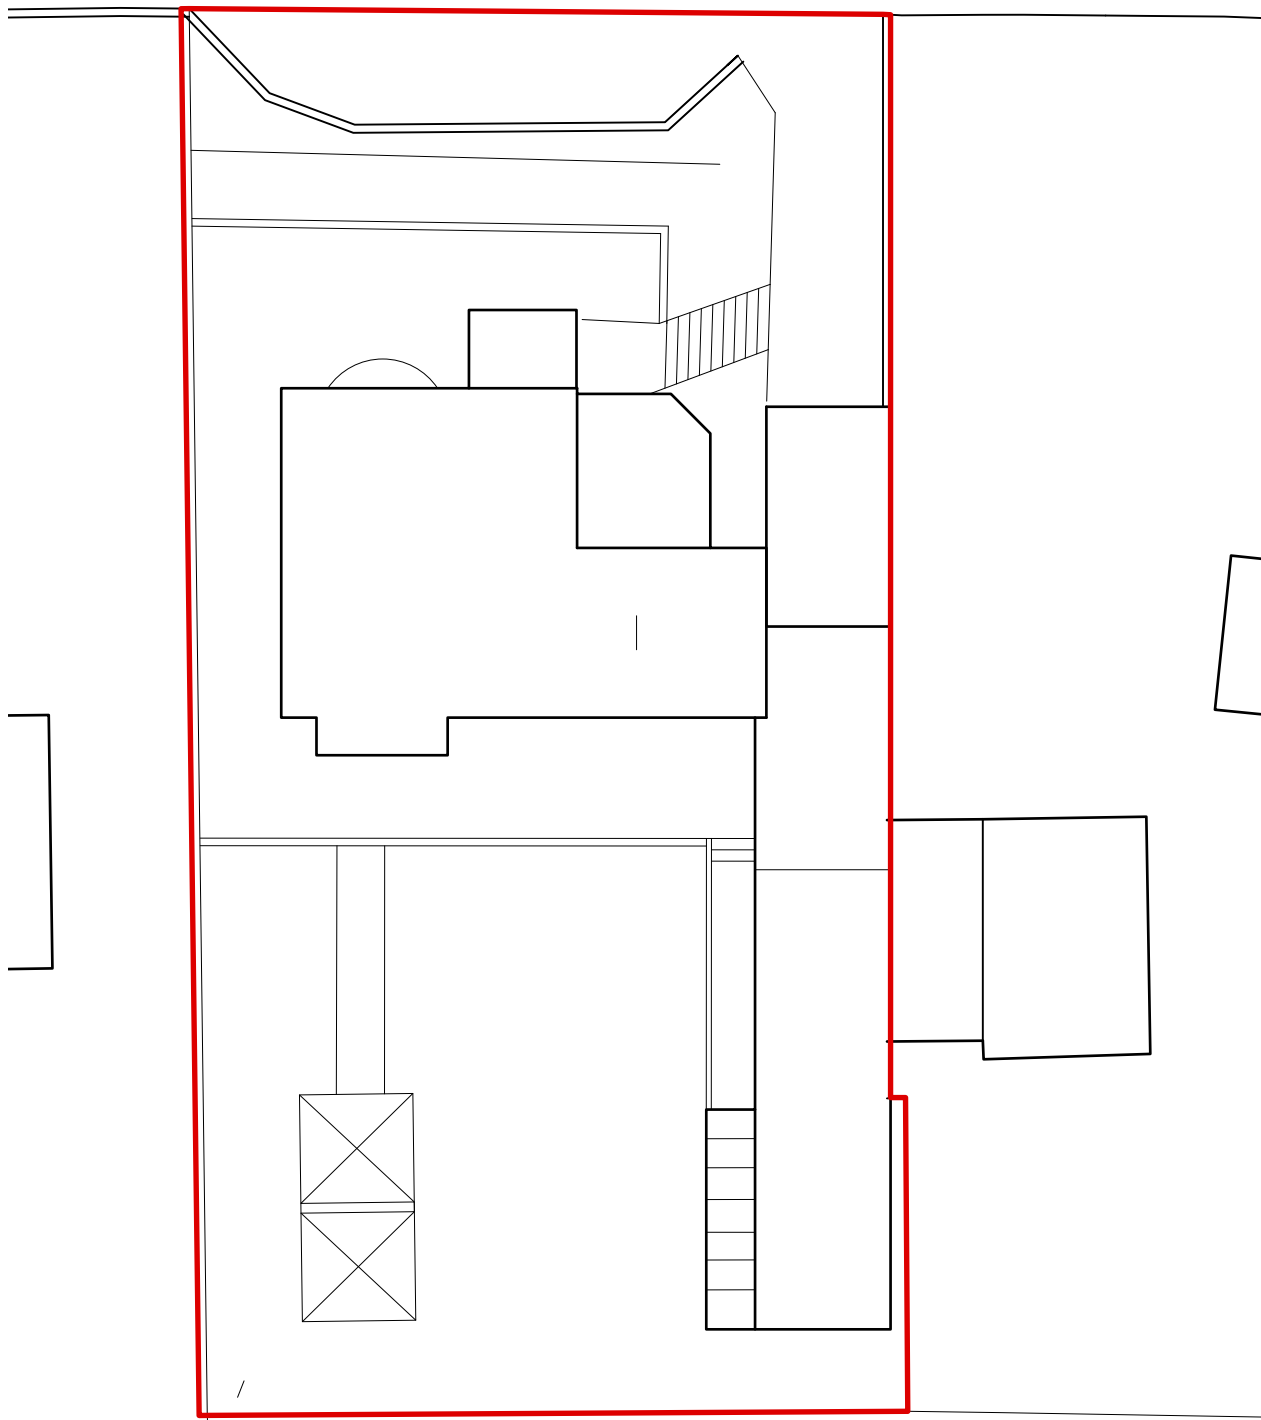


Site Plan
Scale 1:200
North

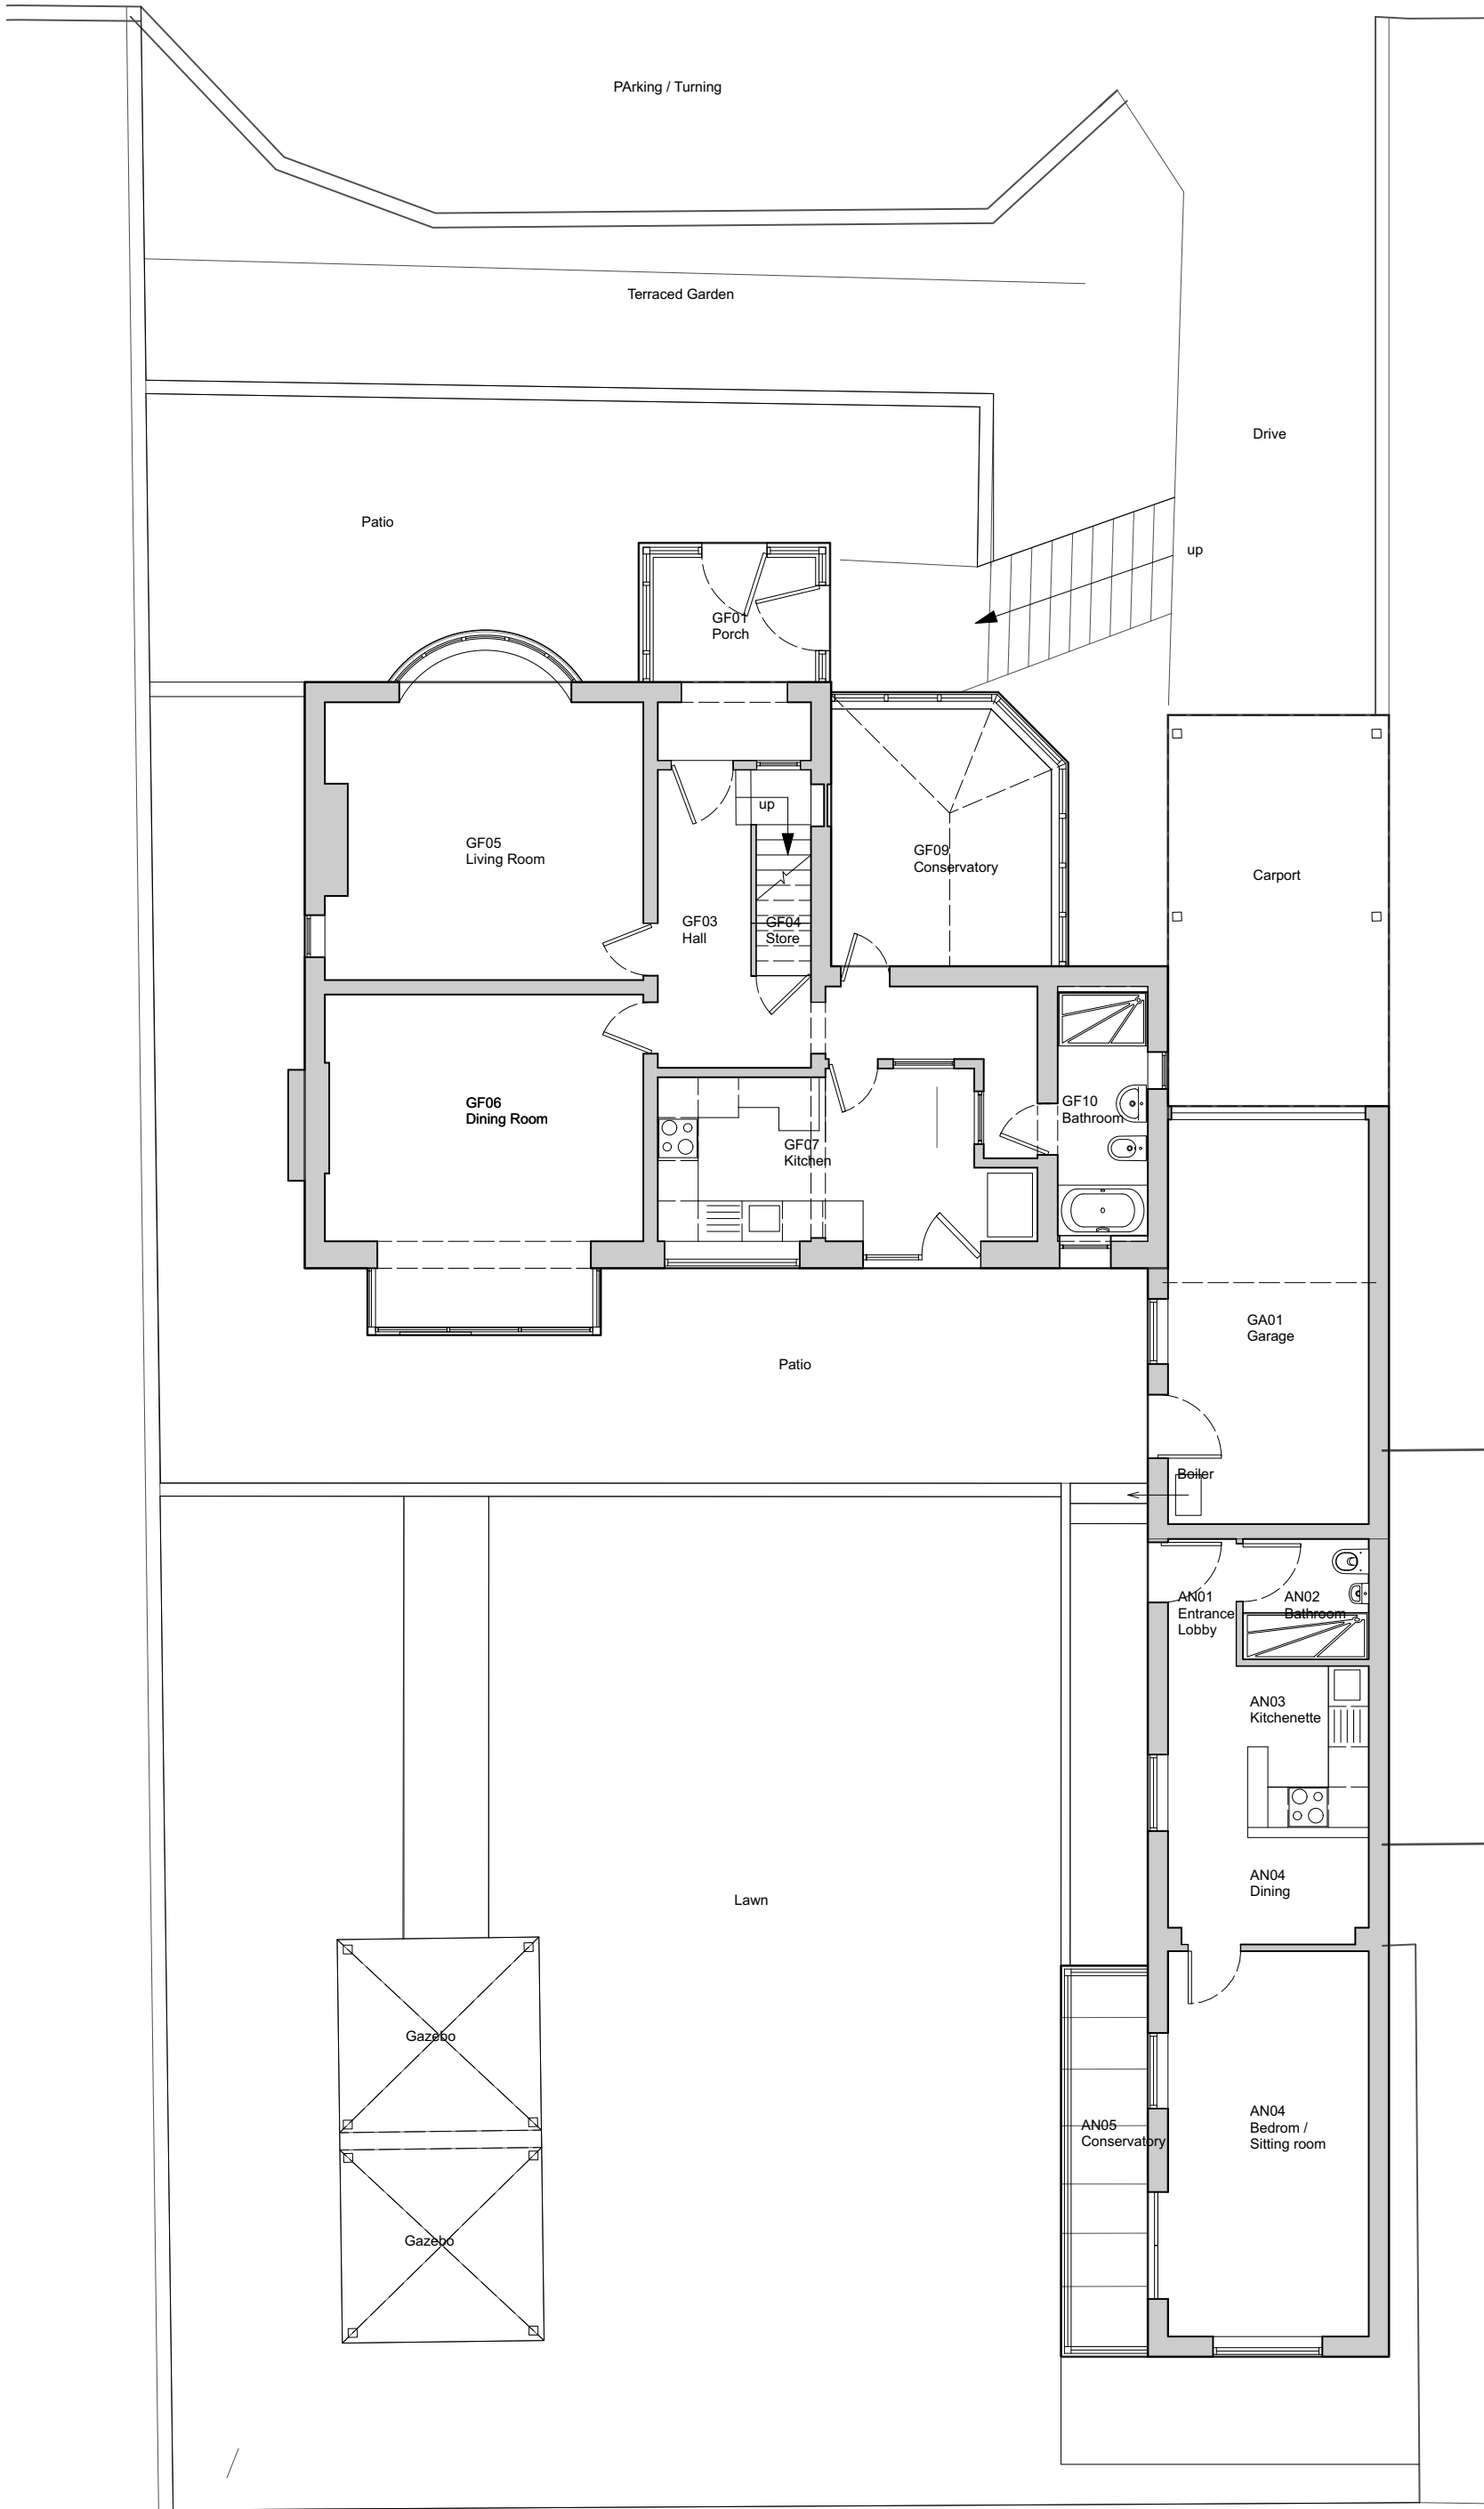

Ground Floor Plan

Scale 1:100
North

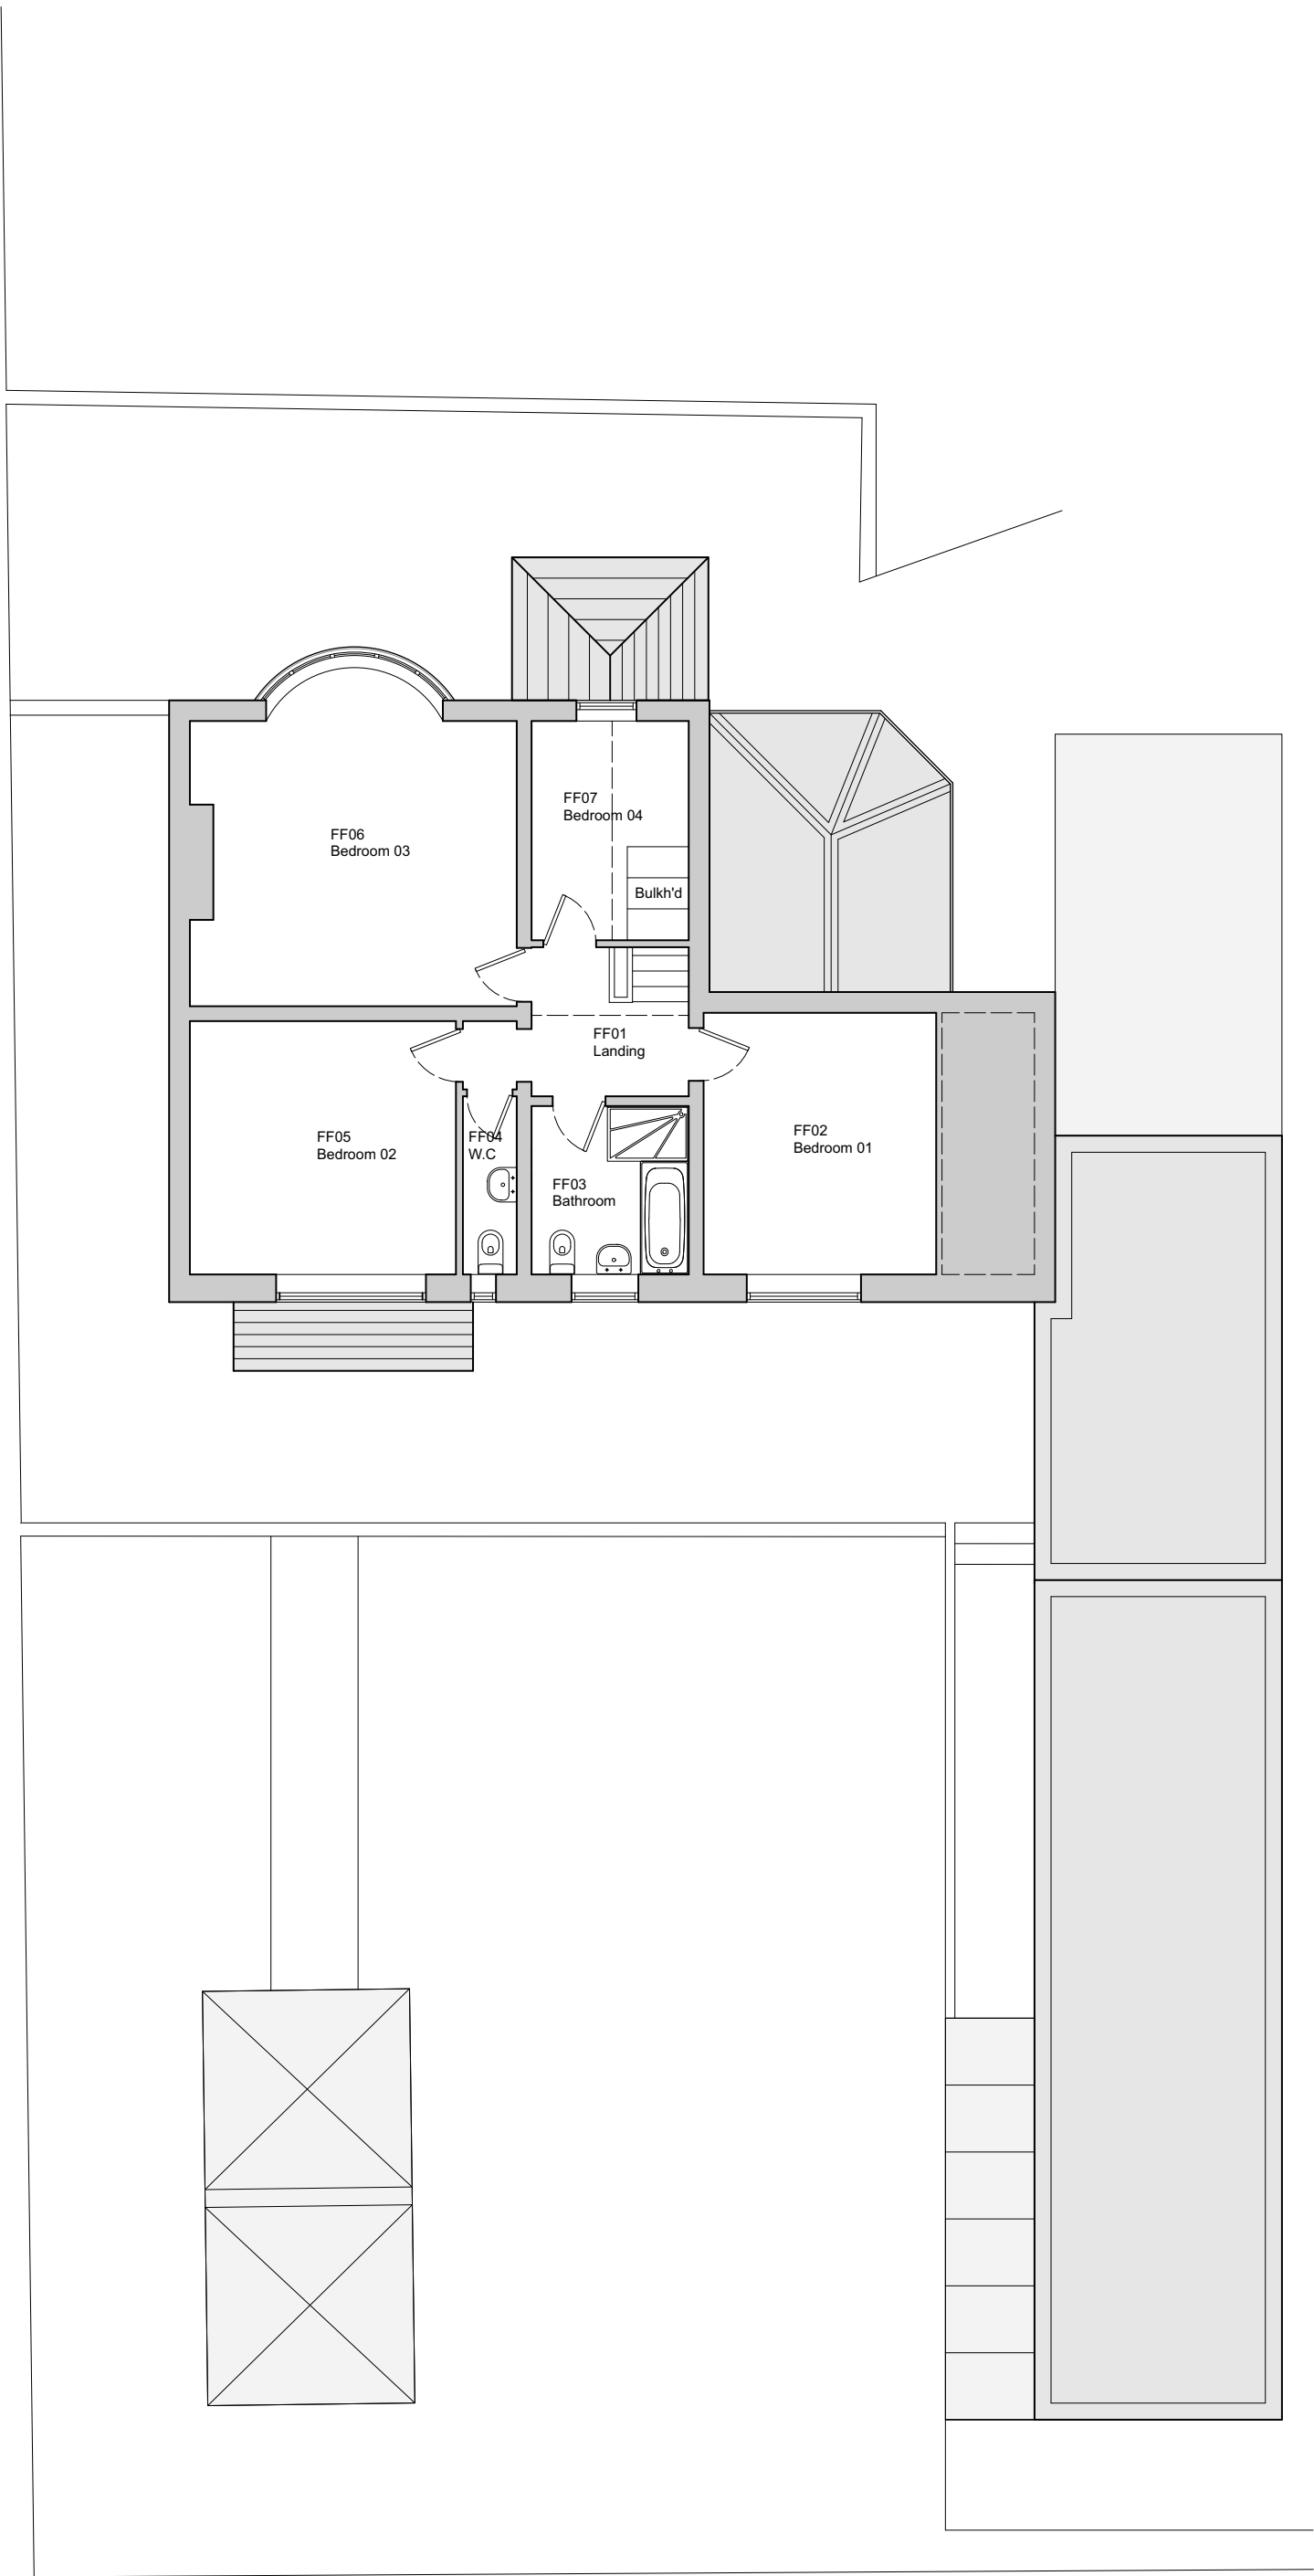

First Floor Plan

Scale 1:100
North



These drawings are intentionally the same as the Existing plans / eles To demonstrate that there are no changes proposed to the dwelling.

Revision
Project

Address
22 Bury and Rochdale Old Road,
Birtle, BL9 7TZ

Client
Prosperity Property Ltd

Drawings
Plans as proposed

storaharchitecture
Chartered Architects
RIBA Chartered Practice

www.storah.com mail@storah.com 01706 813214
Scale 1:100 Sheet Size ISO A1 Date 28/01/2022 Drawn MB

Drawing Number Revision

22-004 - 300

© Storah Architecture Ltd