

© copyright 2024

This drawing and the copyrights and patents therein are the designer's property and may not be used or reproduced - only under contract.


ALL DIMENSIONS TO BE CHECKED ON SITE.

DO NOT SCALE FROM THIS DRAWING EXCEPT FOR THE PURPOSES OF LOCAL AUTHORITY PLANNING



proposed car park facing elevation

scale - 1:50 @ A1; 1:100 @ A3

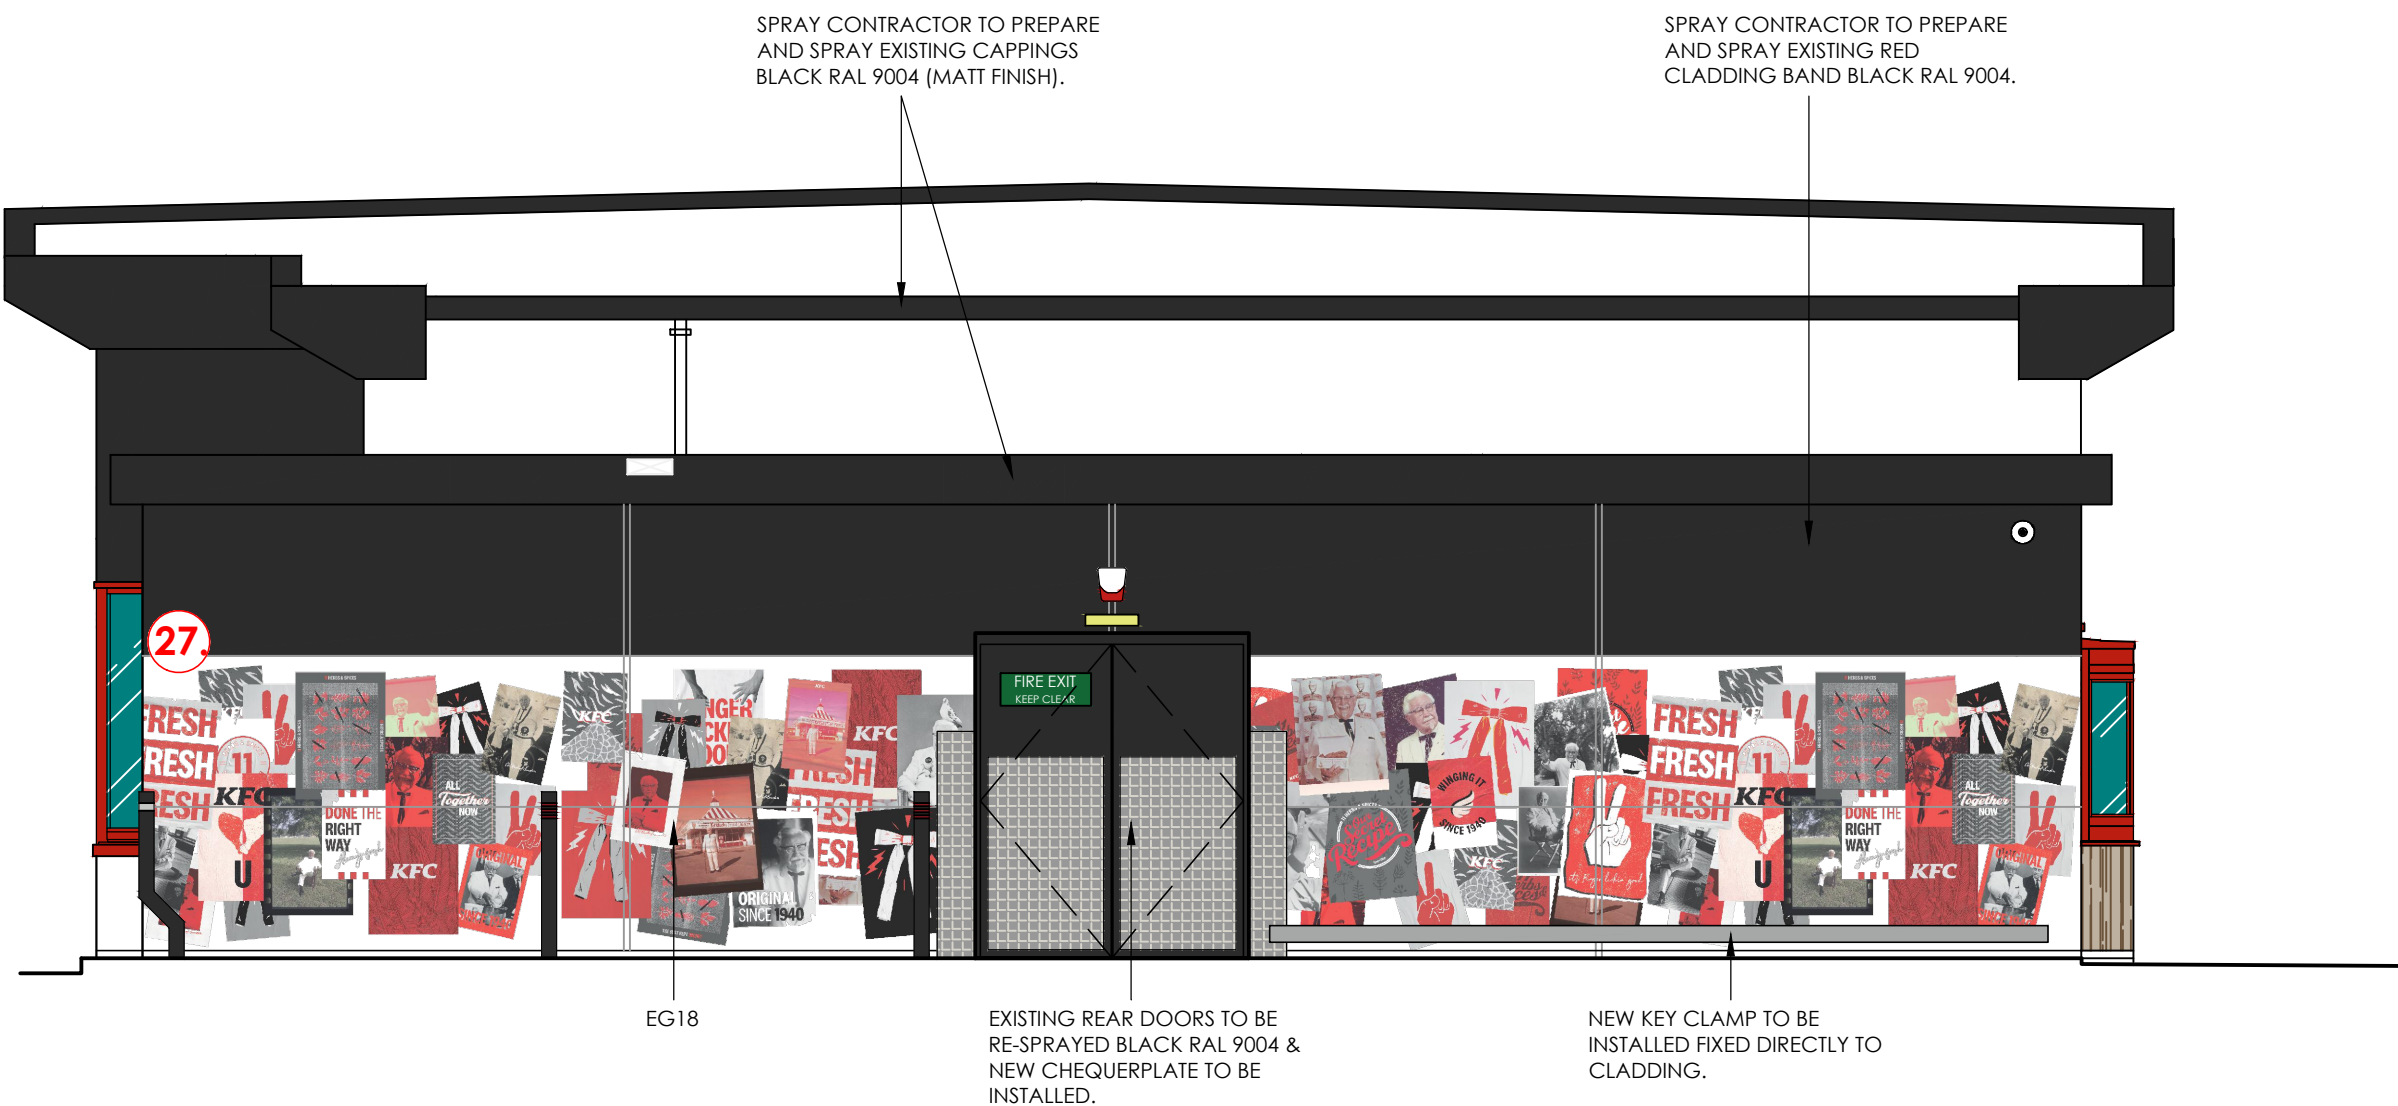

proposed rear elevation

scale - 1:50 @ A1; 1:100 @ A3

PROPOSED EXTERNAL SIGNAGE SCHEDULE			
signage image (n/a)	description	signage image (n/a)	description
	DG14 - SITE MEASURED ALUMINIUM ENTRANCE DOOR POWDER COATED RED RAL 3020 WITH LETTER PLATE TO BOTTOM PANEL & FITTED WITH PUSH/PULL 1m LONG BLACK RAL 9004 NYLON COATED DOOR HANDLES. NEW DDA ACTION BUTTON TO BE INSTALLED ON THE SHOPFRONT FRAME.		HELLO MIDDLETON (EG03) EXISTING VINYL 'HELLO MIDDLETON' TEXT TO BE RETAINED.
	EG04 - SITE MEASURED ALUMINIUM DOOR TO BE KANNERS OR SWALES. EXISTING ALUMINIUM FRAME TO BE RETAINED. FRAME FINISH - POWDER COATED BLACK RAL 9004. DOOR FINISH - POWDER COATED BLACK RAL 9004. 1m LONG PUSH/PULL HANDLES TO BE NYLON COATED AND POWDER COATED IN RAL 9004. DOORS TO BE MANUFACTURED TO INCLUDE 'ANTI-TWIG' TRAP DOOR STYLE. IRONWONGERY FROM LADLAW SOLUTION LTD. OR 3M/4M APPROVED CLADDING TO BE 24mm DOUBLE GLAZED UNITS CONSISTING OF 4mm LAMINATED GLASS WITH 16mm SLIVER SPACER AND 4mm TOUGHENED GLASS.		OPENING HOURS (SITE SPECIFIC) (EG04) 3M CLEAR VINYL WITH FOL CERRSE EDGE. DESIGN FLOOD PRINTED ON WHITE VINYL. SIZE: 400mm x 350mm. VINYL APPLIED FACING OUT OF STORE.
	EG05 - SITE MEASURED ALUMINIUM DOOR TO BE KANNERS OR SWALES. EXISTING ALUMINIUM FRAME TO BE RETAINED. FRAME FINISH - POWDER COATED BLACK RAL 9004. DOOR FINISH - POWDER COATED BLACK RAL 9004. 1m LONG PUSH/PULL HANDLES TO BE NYLON COATED AND POWDER COATED IN RAL 9004. DOORS TO BE MANUFACTURED TO INCLUDE 'ANTI-TWIG' TRAP DOOR STYLE. IRONWONGERY FROM LADLAW SOLUTION LTD. OR 3M/4M APPROVED CLADDING TO BE 24mm DOUBLE GLAZED UNITS CONSISTING OF 4mm LAMINATED GLASS WITH 16mm SLIVER SPACER AND 4mm TOUGHENED GLASS.		KFC LIGHTBOX - WHITE (WITH RED BACKGROUND) (EG10) INTERNALLY ILLUMINATED LIGHTBOX. OUTER FACES, DRIVING RAL 3020. NET CUT LETTER/CUT THROUGH DI BOND TO OPAL GSO PERSEFAX FACE AND LED INTERNAL ILLUMINATION BY SLOAN LED FROM. IMPORTANT NOTE SIGN BOX TO BE FABRICATED LARGE ENOUGH TO COVER ALL SHOWING FROM EXISTING KFC LETTERS TO BE REPLACED.
	WINDOW MANIFESTATION (EG016) WHITE BOW TIES AND MUSHROOMS ON CLEAR VINYL APPLIED TO INSIDE OF WINDOW.		COLONEL & BUCKET (EG11) EXISTING INTERNALLY ILLUMINATED COLONEL SIGN BOX TO BE RETAINED. LIGHTING TO UPGRADED TO LED IF REQUIRED.
	OUR PLACE OR YOURS (EG12) VINYL GRAPHIC APPLIED ONTO EXTERNAL CLADDING. SIZE SITE SPECIFIC.		DELIVERY ENTRANCE - VINYL (EG13) RED 24x36x33 VINYL WITH WHITE WRITING.
	11 HERES AND SPICES EXTERNAL GRAPHIC (EG13) VINYL GRAPHIC APPLIED ONTO EXTERNAL CLADDING. SIZE SITE SPECIFIC.		DELIVERY DRIVERS ENTRANCE - VINYL (EG14) RED 24x36x33 VINYL WITH WHITE WRITING. SIZE SITE SPECIFIC.
	FLY POSTER EXTERNAL GRAPHIC (EG18) VINYL CUT PRINTED ONTO CLEAR AND APPLIED ON EXTERNAL WALL CLADDING. SIZE SITE SPECIFIC.		ENTRANCE DOUBLE SIDED LIGHTBOX (EG19) MATT CUT VINYL REVERSE APPLIED TO LIGHTBOX INSTALLED ABOVE ENTRANCE DOOR. VERTICALLY ALIGNED WITH GLAZING PANEL. HORIZONTALLY ALIGNED BETWEEN MAIN FASCIA SIGN AND FRAMEWORK.
	PULL SIGN (EG01) DOUBLE SIDED 3M CONTROL TAC 180. COLOUR: BLACK AND WHITE. SIZE: 210 x 110mm		DURASID SIDING V-GROOVE 250mm - DIGITALLY PRINTED VERTICAL PLANKS (EG04) DURASID SIDING V-GROOVE 250mm - DIGITALLY PRINTED VERTICAL PLANKS. COLOUR: 527250 - 003 AFRICAN PADAUK
			DURASID SIDING V-GROOVE 250mm - DIGITALLY PRINTED VERTICAL PLANKS (EG04) DURASID SIDING V-GROOVE 250mm - DIGITALLY PRINTED VERTICAL PLANKS. COLOUR: 527250 - 005 BARNWOOD GREY

Frank Belshaw
Building Surveyors Limited

wheatley springs barn, wheatley lane road,
barrowford, nelson, lancashire, BB9 6QS,
tel no. (01282) 699668, fax no. (01282) 602447.

Soul Foods Group



IMAGE ENHANCEMENT

store address

MIDDLETON
KEMP STREET
MIDDLETON
M24 4UA
franchisee
SASA LTD

drawing title

PROPOSED
EXTERNAL ELEVATIONS - SHEET 2

drawn by	checked	date
RCH	---	20/02/24
store no.	scale	
2065	1:50 @ A1	

KFC drawing no.	FB ref.	revision
2065/2024/P212	2024/14	A