

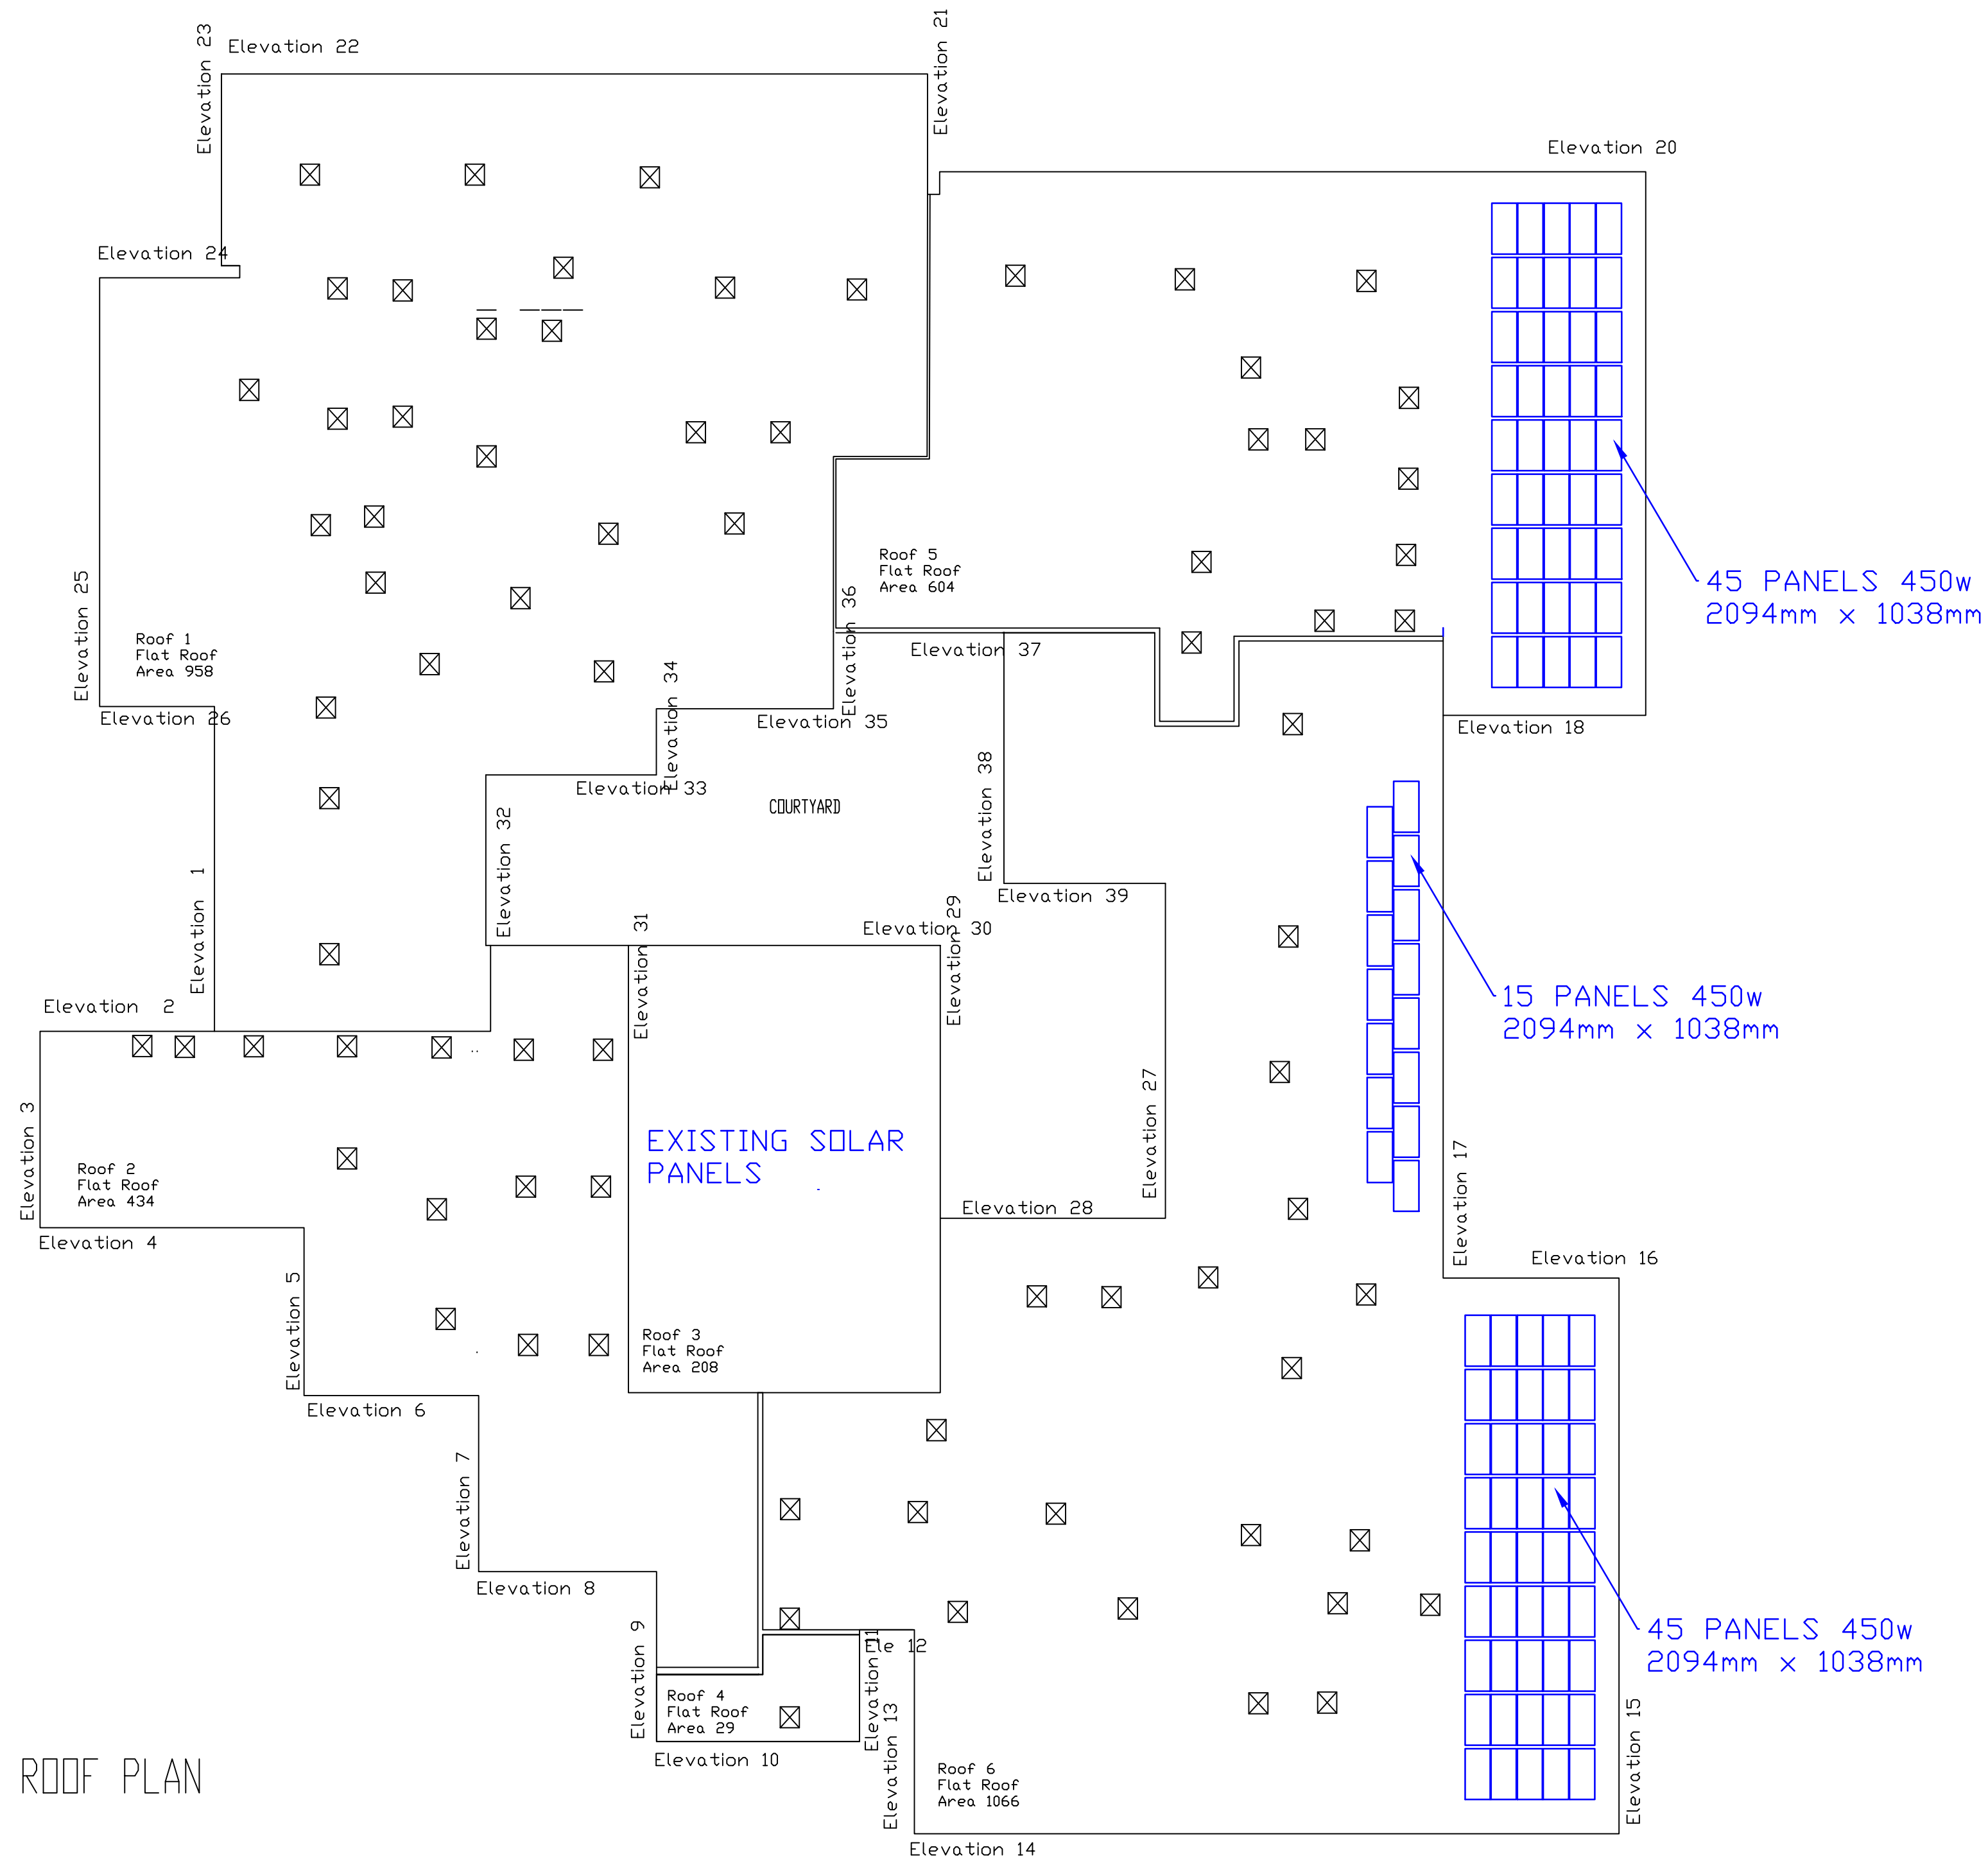
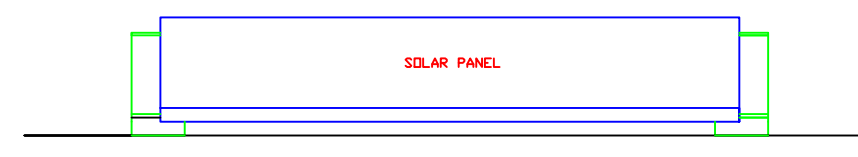


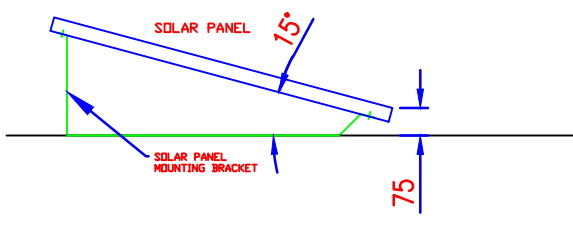

ROOF PLAN

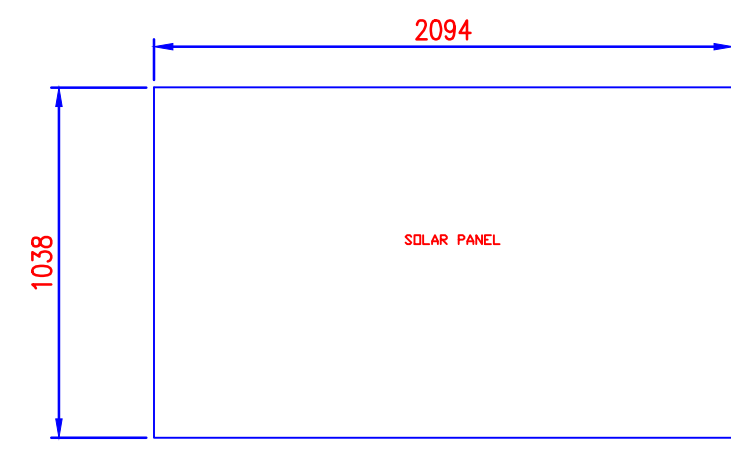

TYPICAL PANEL FIXING

						DO NOT SCALE			DRAWN BY D.LEA	Jackson and Jackson Limited	TITLE ROOF PLAN OF SOLAR PANELS SHAWCLOUGH COMMUNITY PRIMARY AND NURSERY
						IF IN DOUBT ASK			SCALE 1:200 @ A1		
									DATE nov 2022		
REVISION	DATE	CHANGES			REVISION	DATE	CHANGES				DRG No. SD220005