
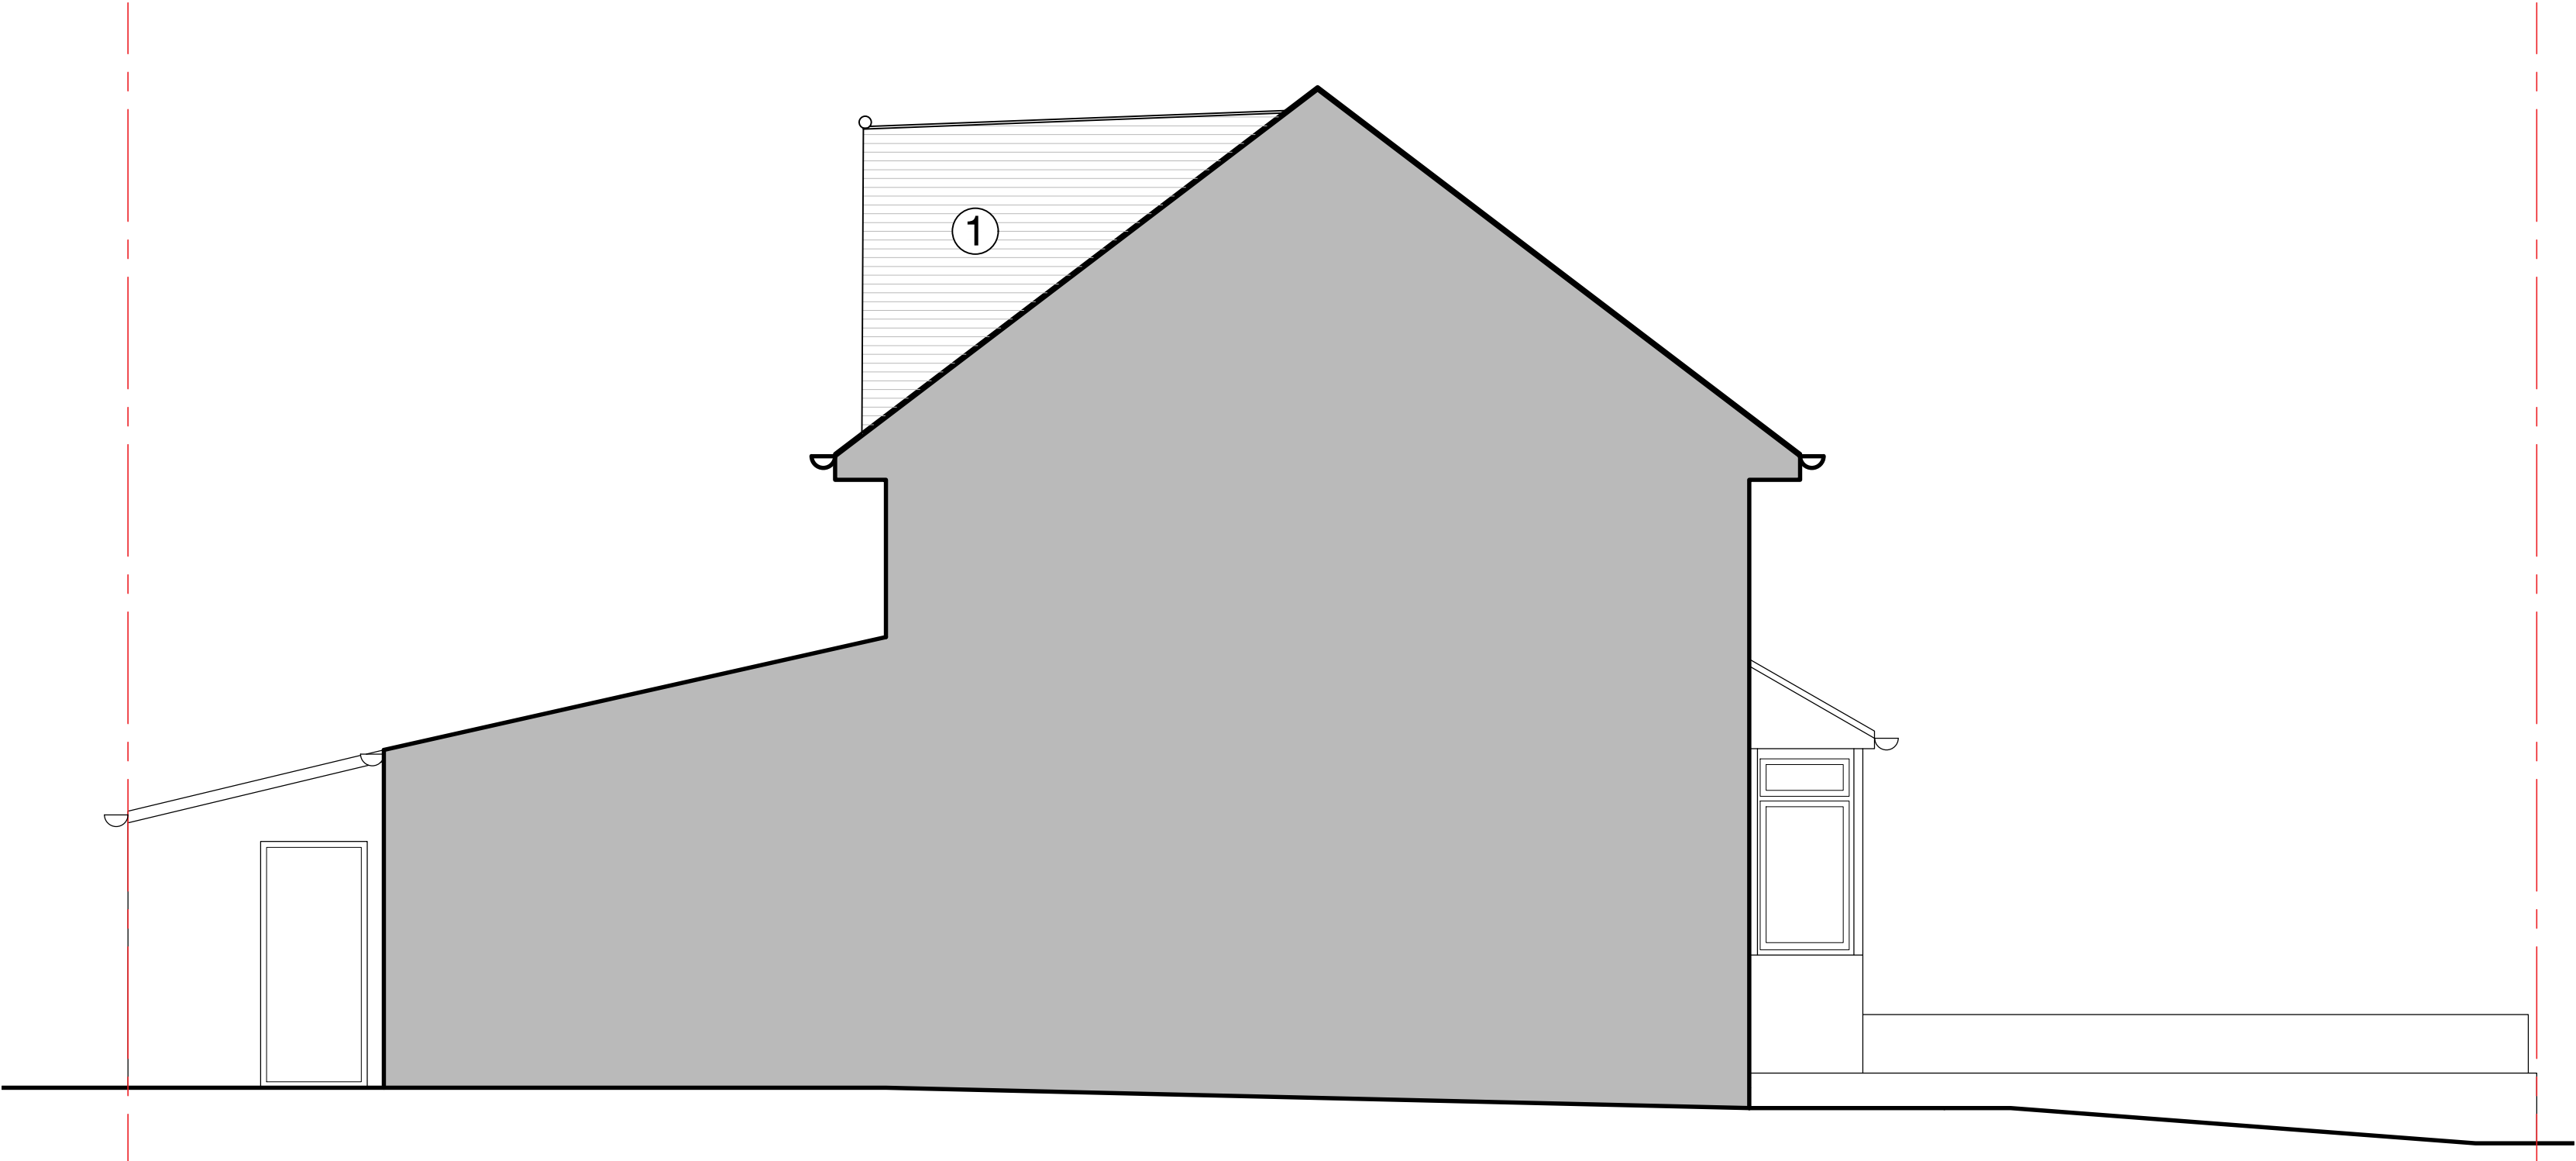


KEY:

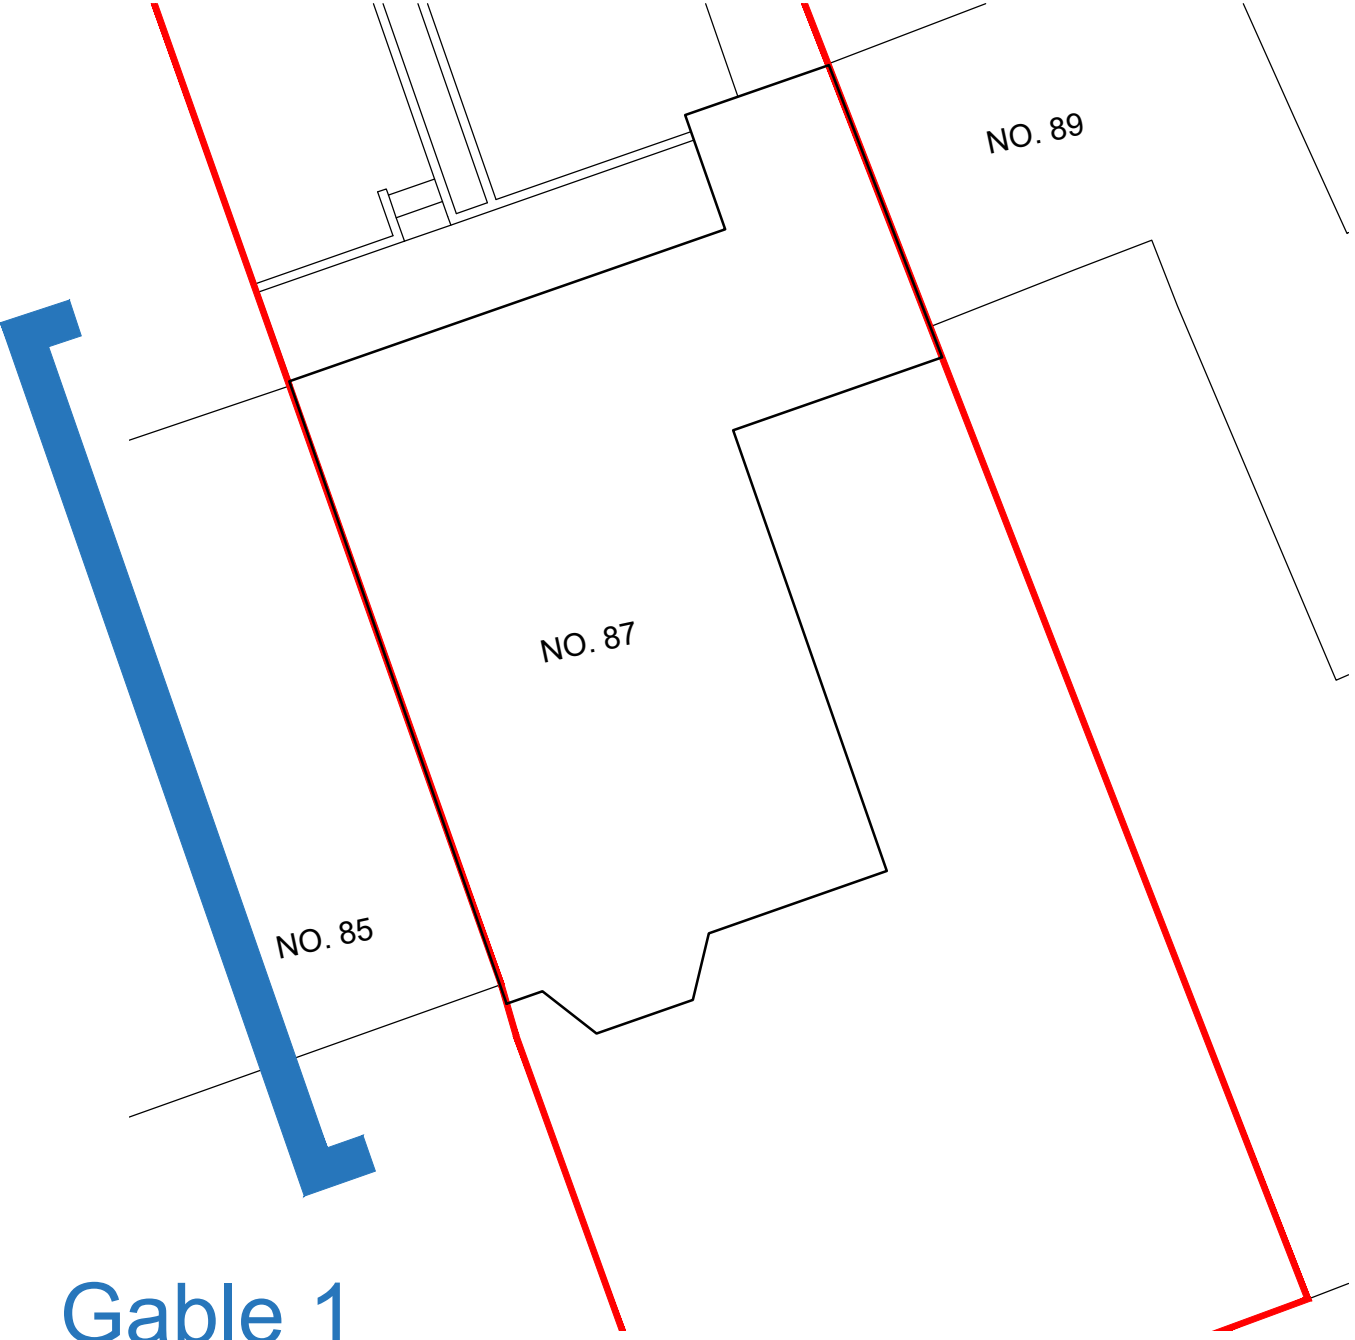

- Existing
- Proposed
- 1

Red brick to match existing
- 2

White UPVC double glazed window/door assembly to match existing
- 3

Interlocking roof tiles to match existing
- 4


White UPVC fascia board to match existing
- 5

White UPVC rainwater & soil goods

Proposed Gable Elevation

scale 1:50

KEY:

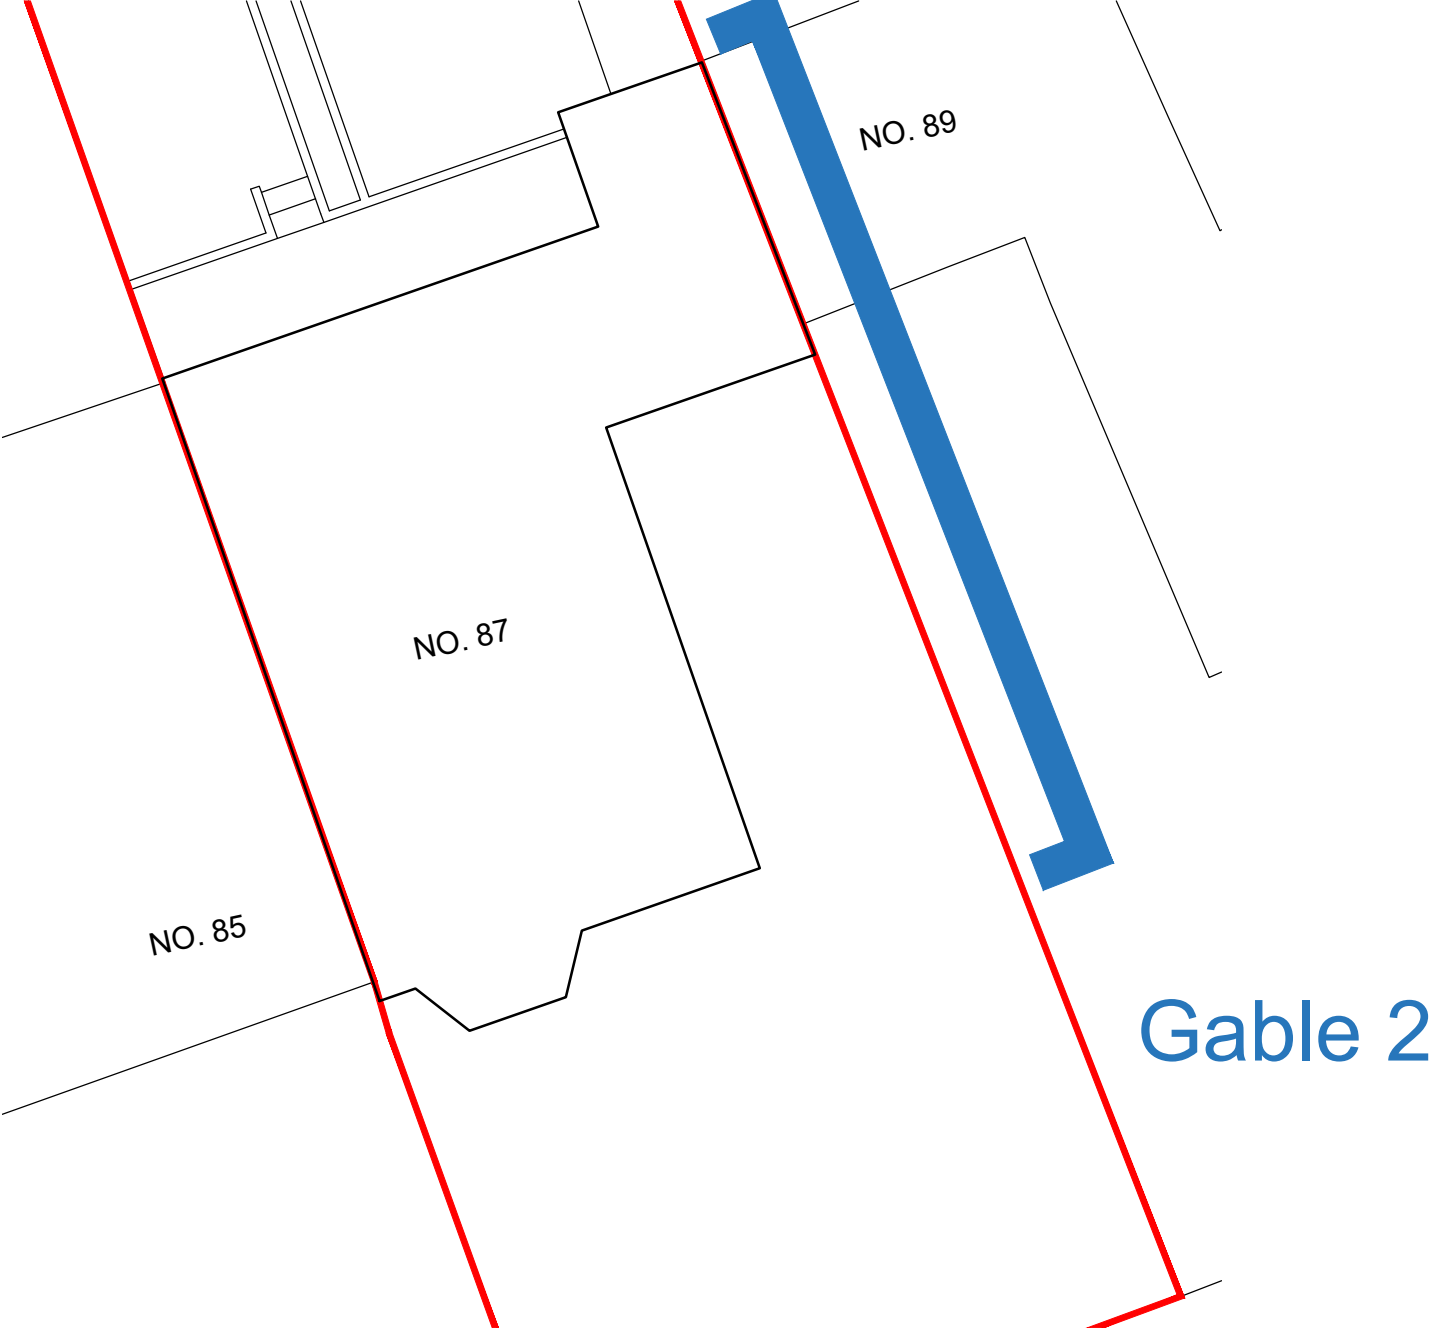

Proposed Gable 2 Elevation

scale 1:50

IMPORTANT NOTES: Do Not Scale from this Drawing.
Use Figured Dimensions Only.

DRAWING STATUS:

PLANNING

FOOTPRINT DESIGN

E. info@footprintdesign.net
W. www.footprintdesign.net

REVISION	DATE	DESCRIPTION
REV A	22.02.23	Site plan and existing elevations amended
REV B	13.07.23	General amendment

CLIENT: MR SAIF MAHMOOD	SCALE: 1:50@A1	DATE: 13.12.22
-------------------------	----------------	----------------

PROJECT: 87 KINGSWAY, ROCHDALE

DRAWING TITLE: PROPOSED ELEVATIONS

DRAWING NO: A084_L(00)007