


REAR ELEVATION OLD HALL HOUSE

REF NO 94/00572/Hous

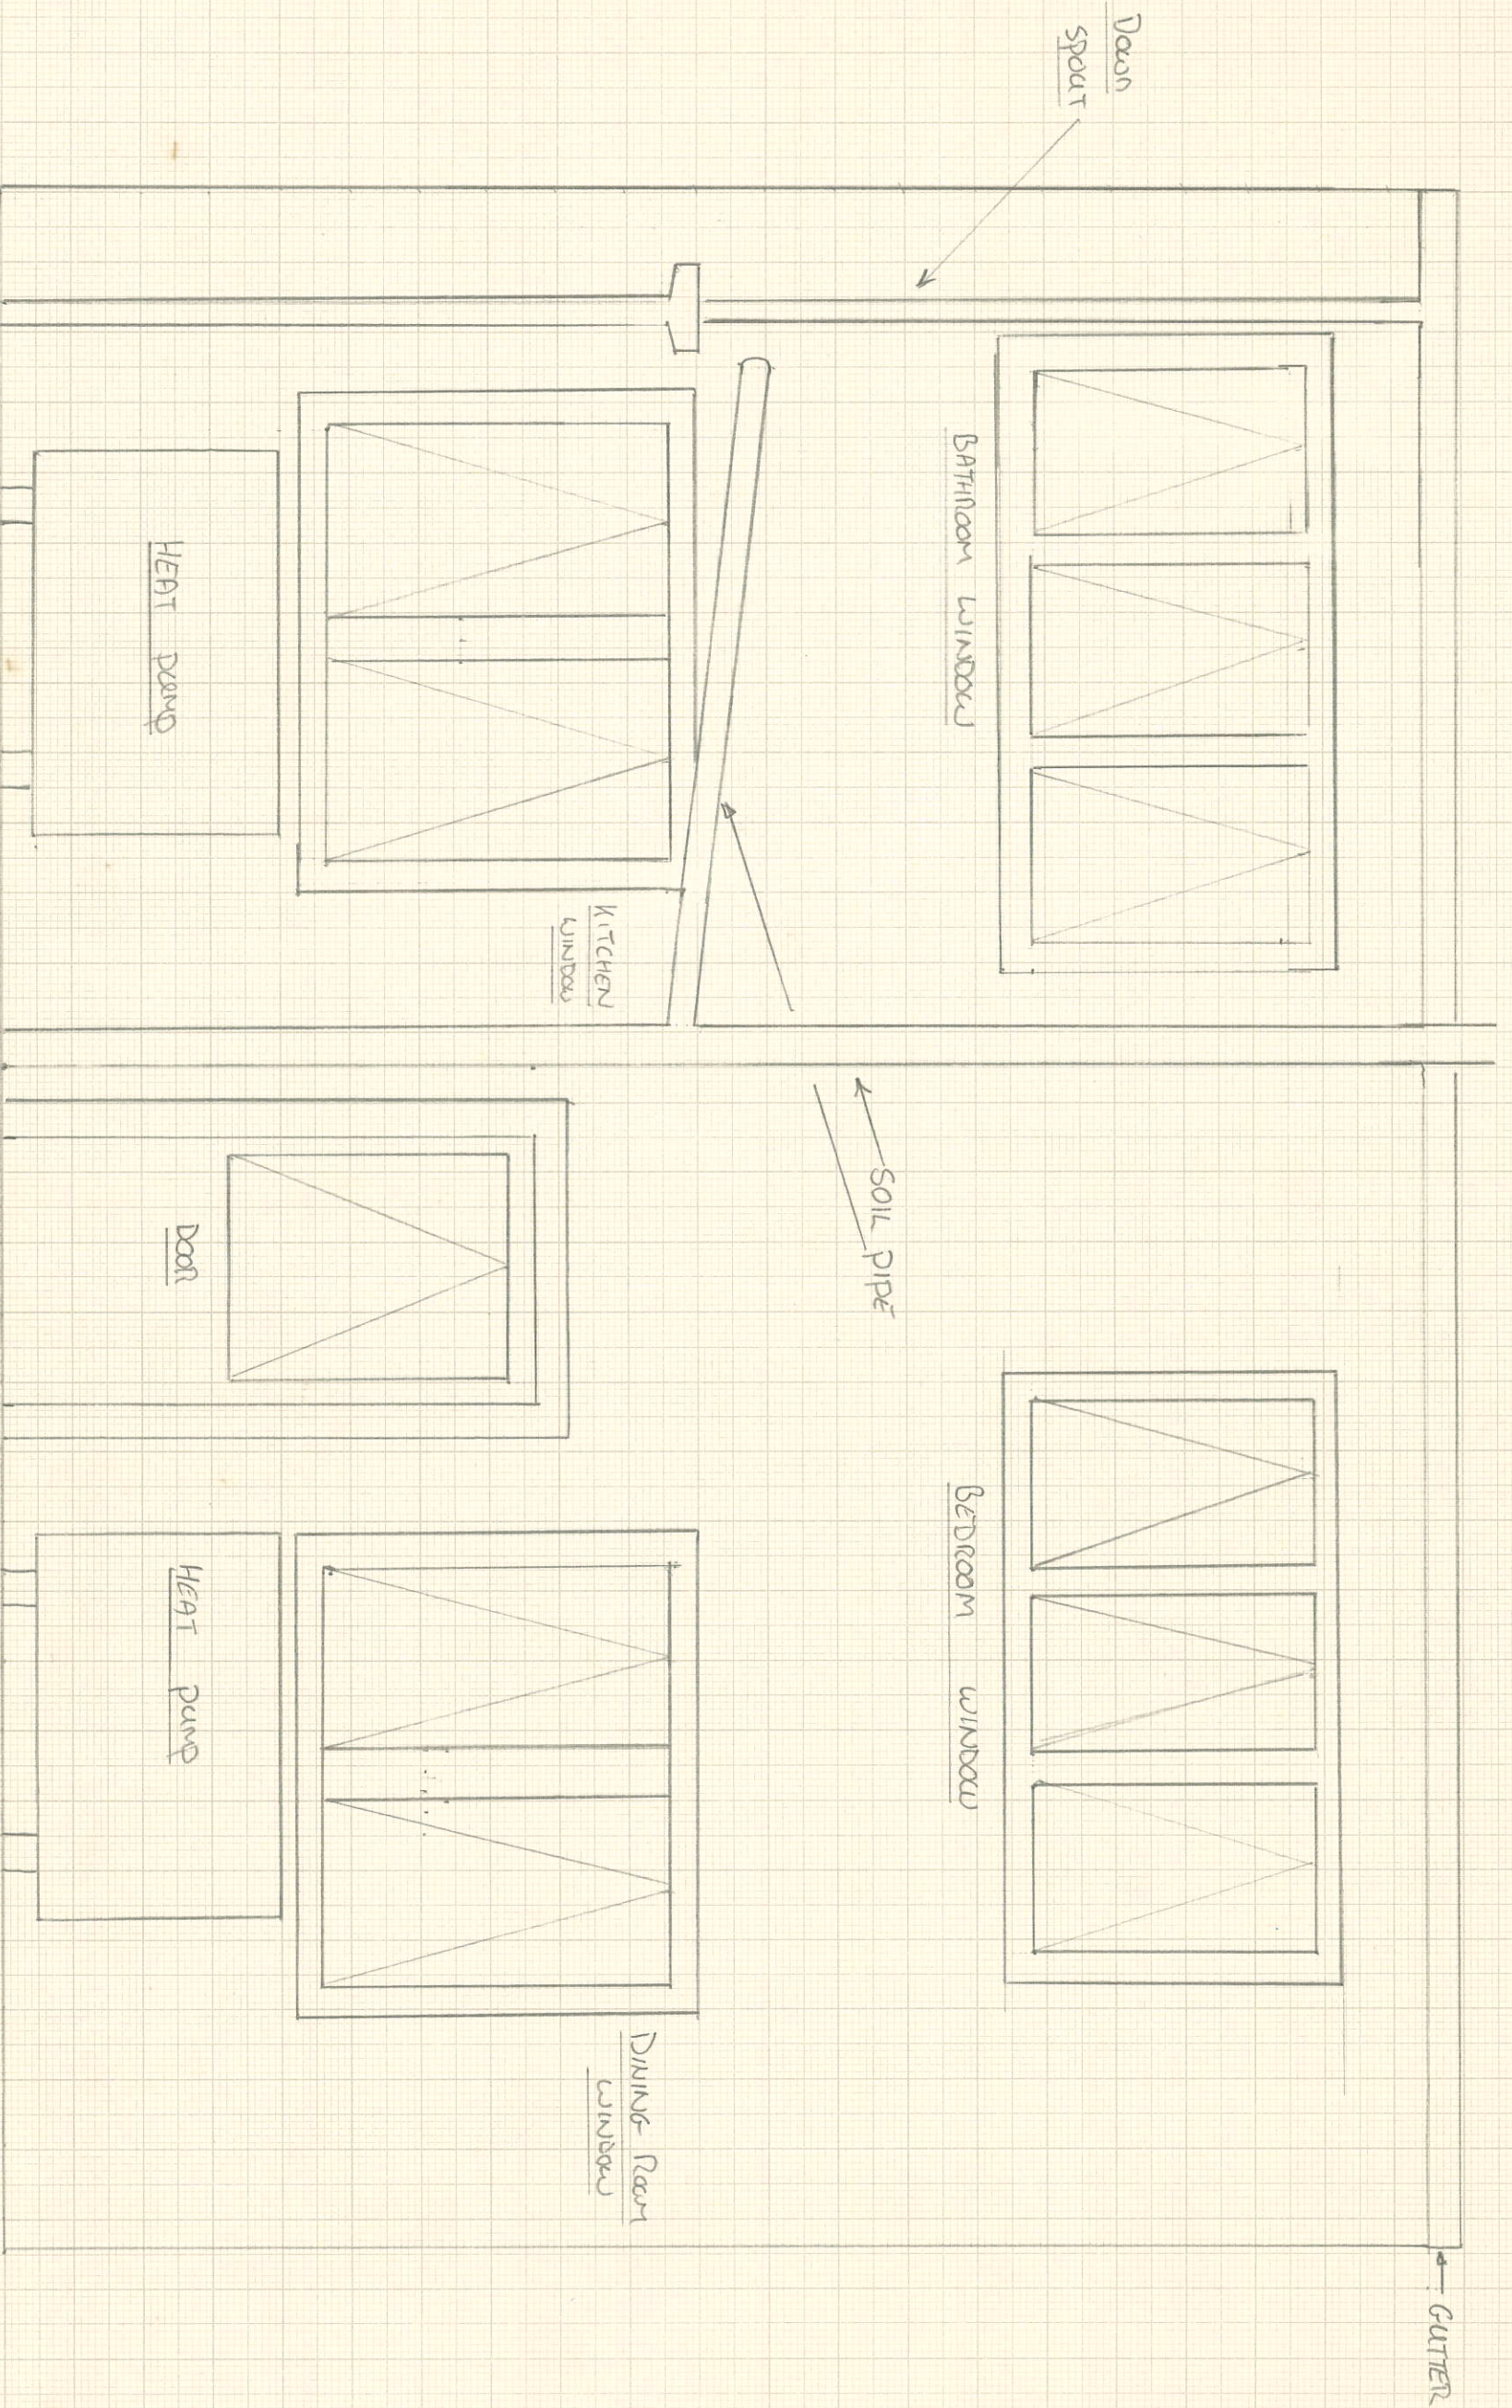


OLD HALL
HOUSE
PLAN

N^o 94/00572/Hous

SCALE 1:50

2m
1m

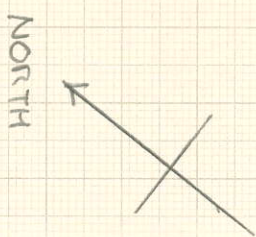

GARDEN ROOM

CLEGG HALL FROM
GARAGE WALL
STONE WALL

(DRY) STONE WALL

HEAT PUMPS


CHIMNEY

NEXT DOOR - SCHOOL

COTTAGE

SIDE ELEVATION OLD HALL HOUSE

REF 24/00572/HOUS

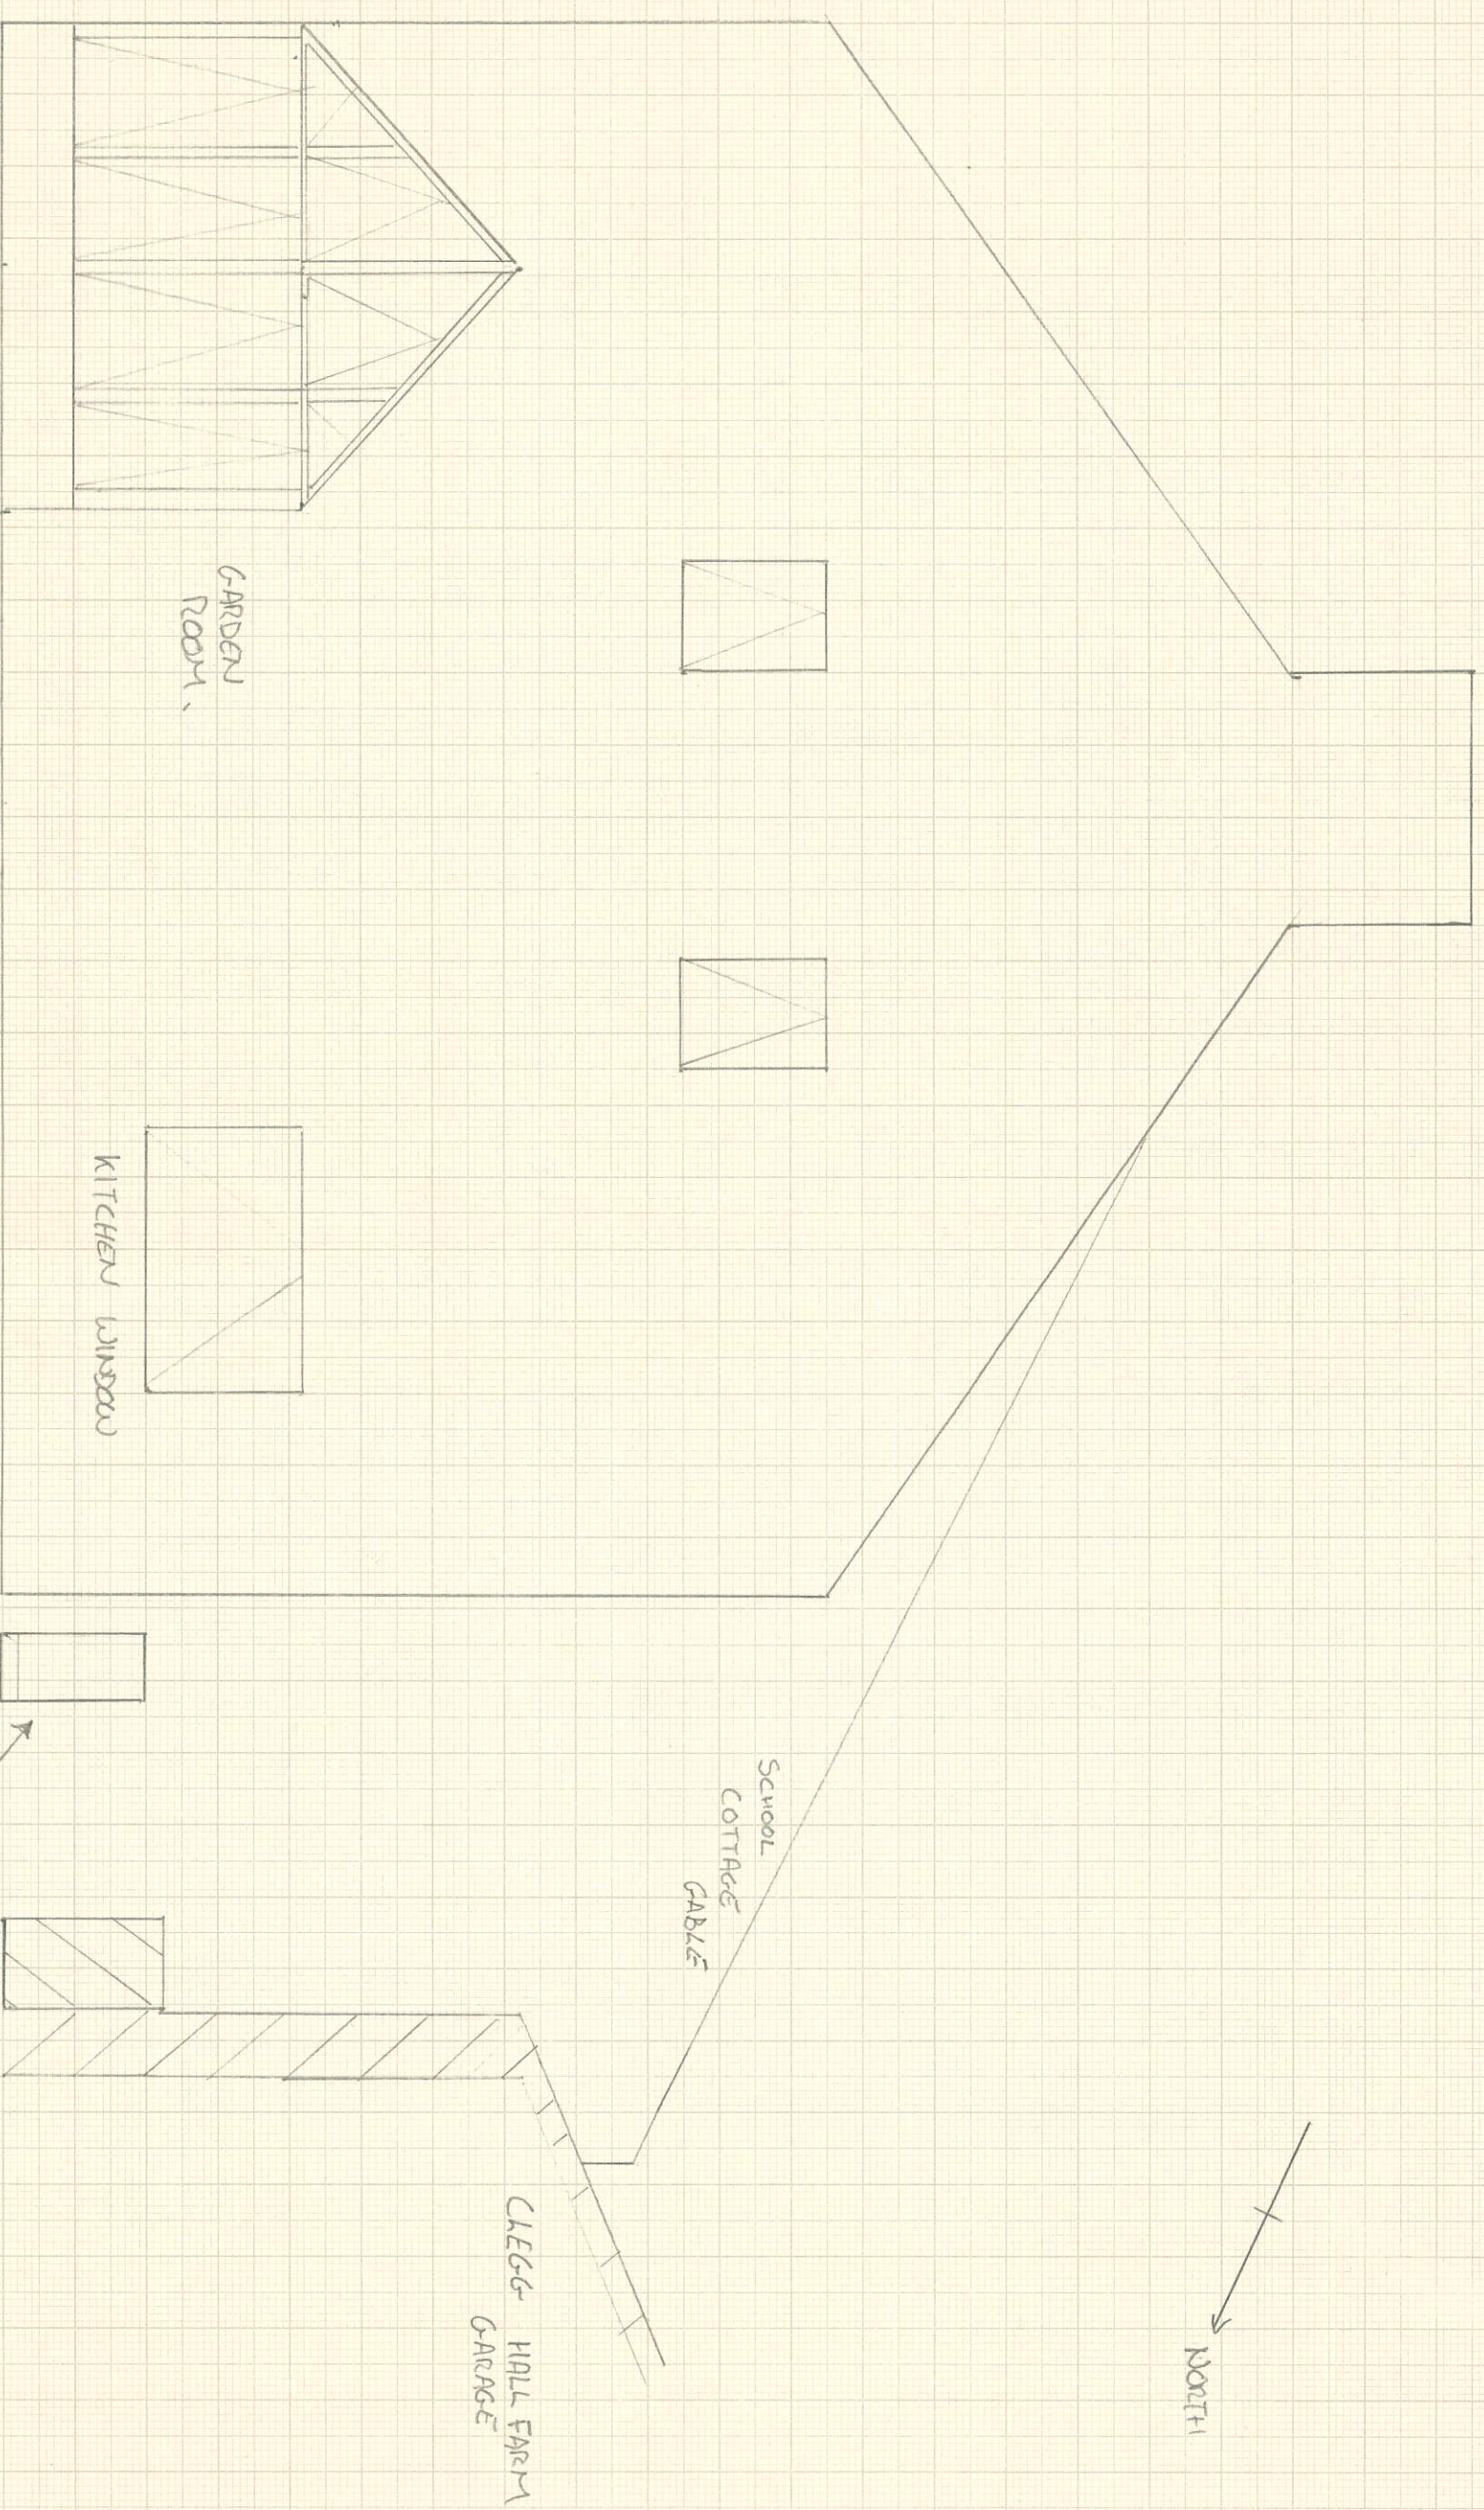

SCALE 1:50