




Front Elevation
1 : 50




Side Elevation
1 : 100




Rear Elevation
1 : 100

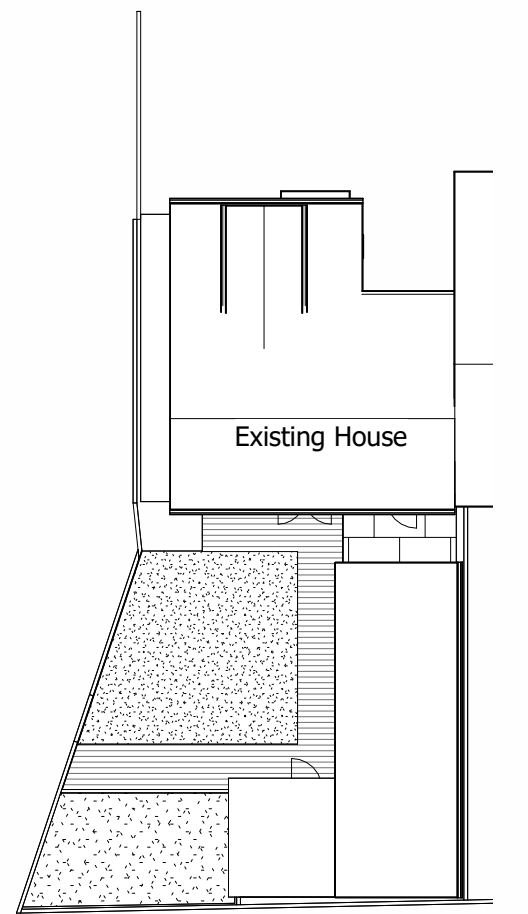


Site Plan
1 : 200

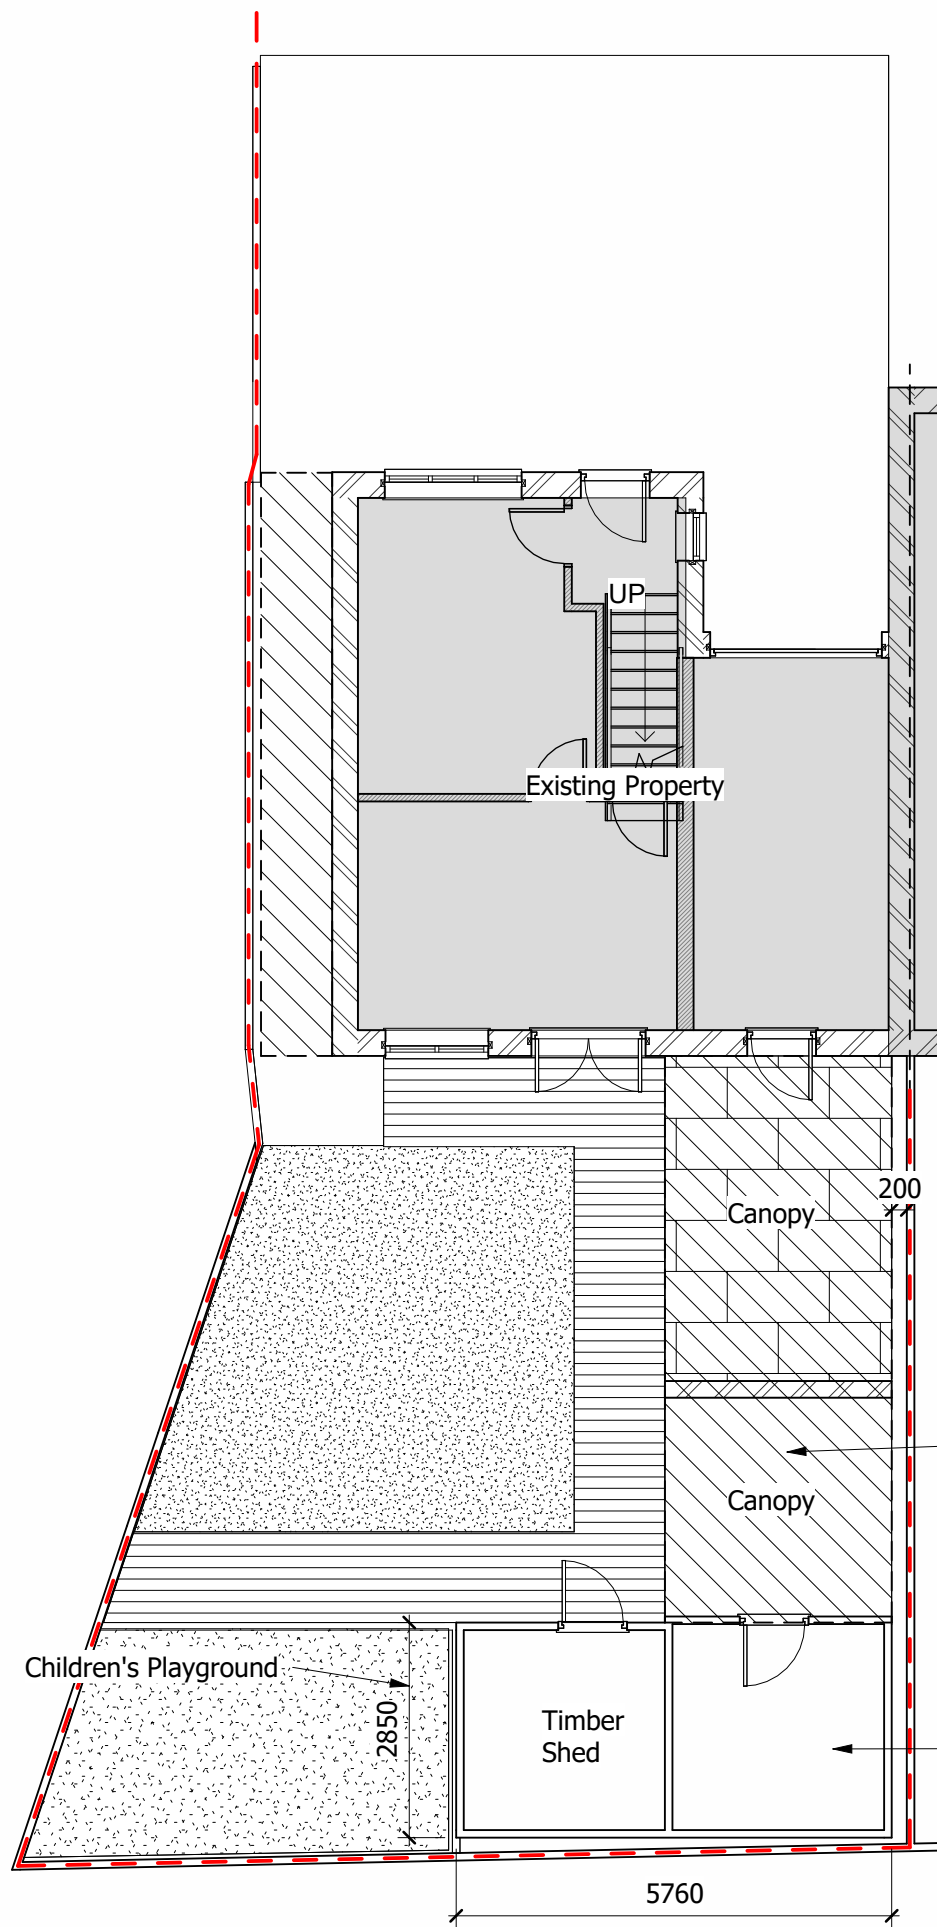


Ground Floor Plan
1 : 100

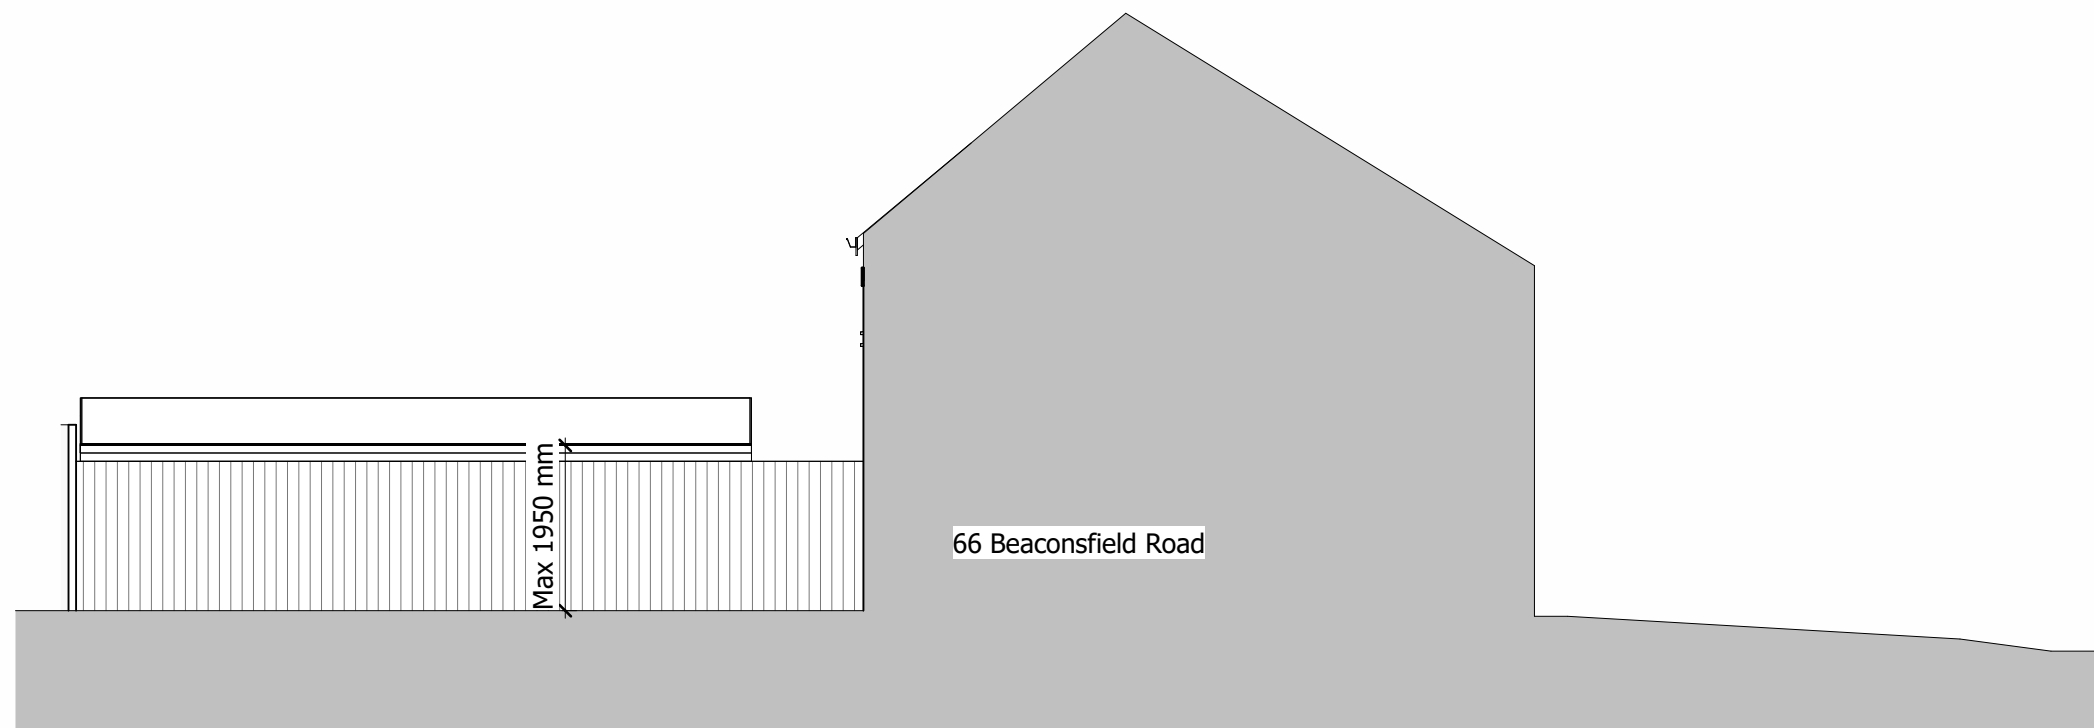

Side Elevation from 68 Beaconsfield Road
1 : 100

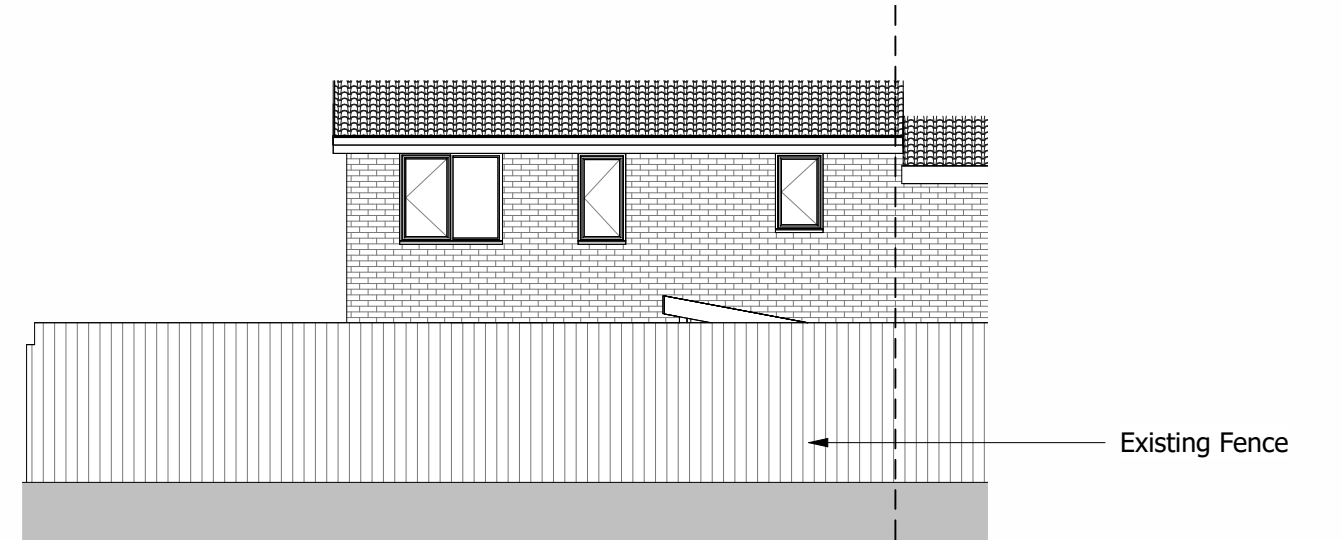

Rear Elevation from neighbours across
1 : 100

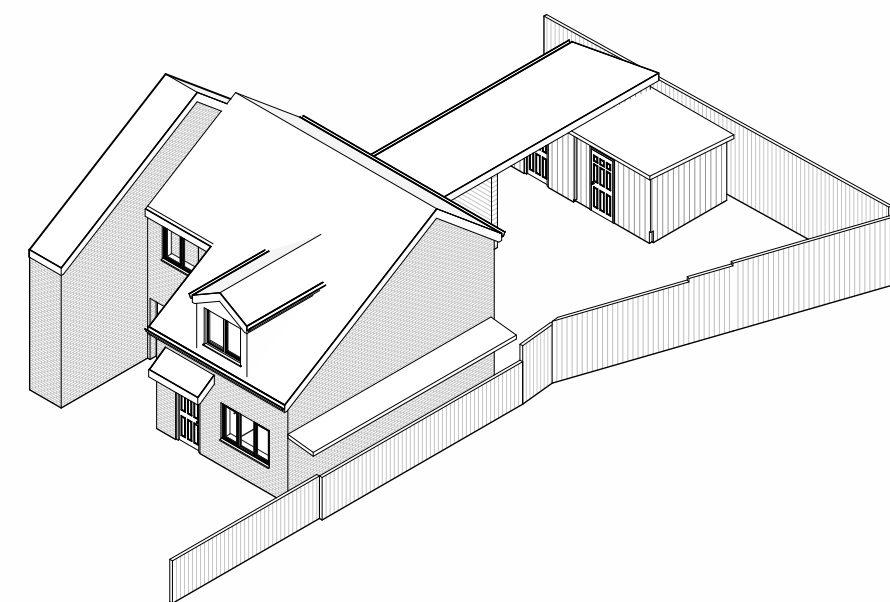

3D View

Revision	Description
Location Mr&Mrs Vilmozhnyi 66 Beaconsfield Road Rochdale OL11 2WE	
Title Rear Garder Design	
Scale As Indicated @A1	Drawing No. 0000-00 23_100
Revision	

