


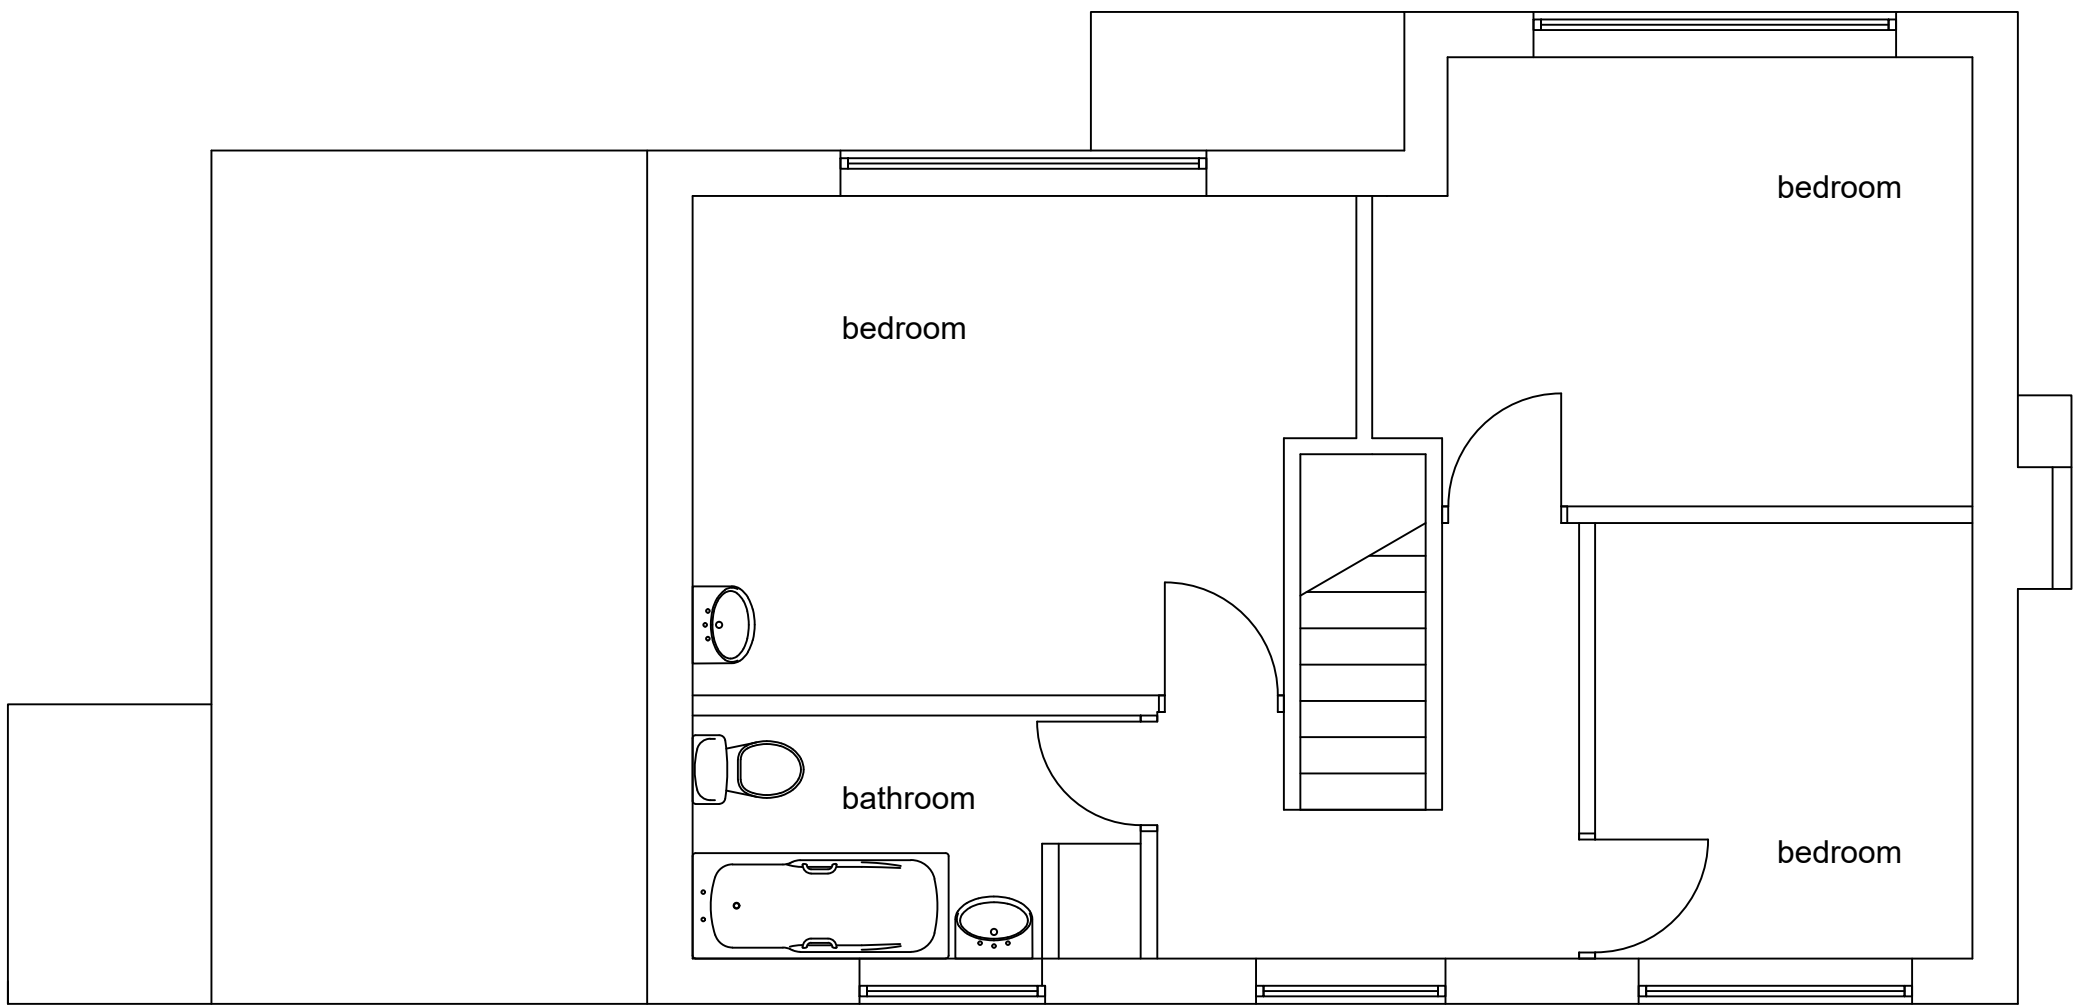


EXISTING FIRST FLOOR PLAN
scale 1 - 50




EXISTING GROUND FLOOR PLAN
scale 1 - 50



EXISTING FRONT ELEVATION
scale 1 - 100

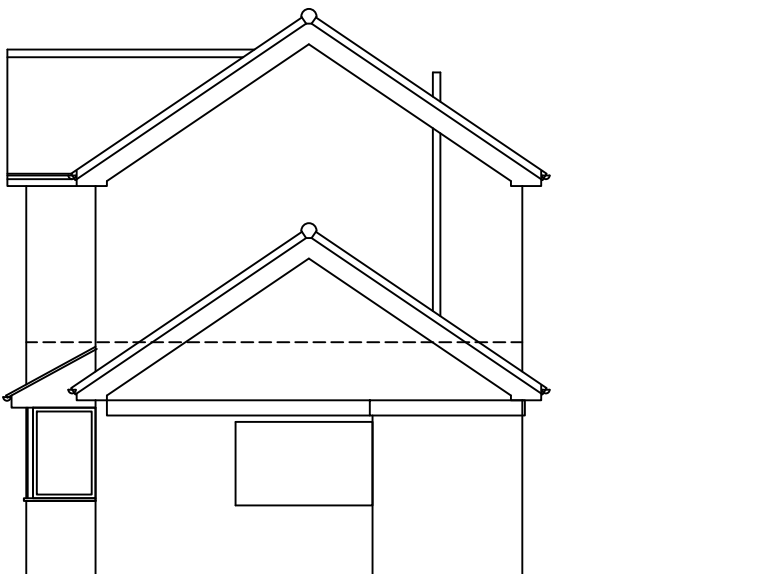


EXISTING FRONT ELEVATION
scale 1 - 100

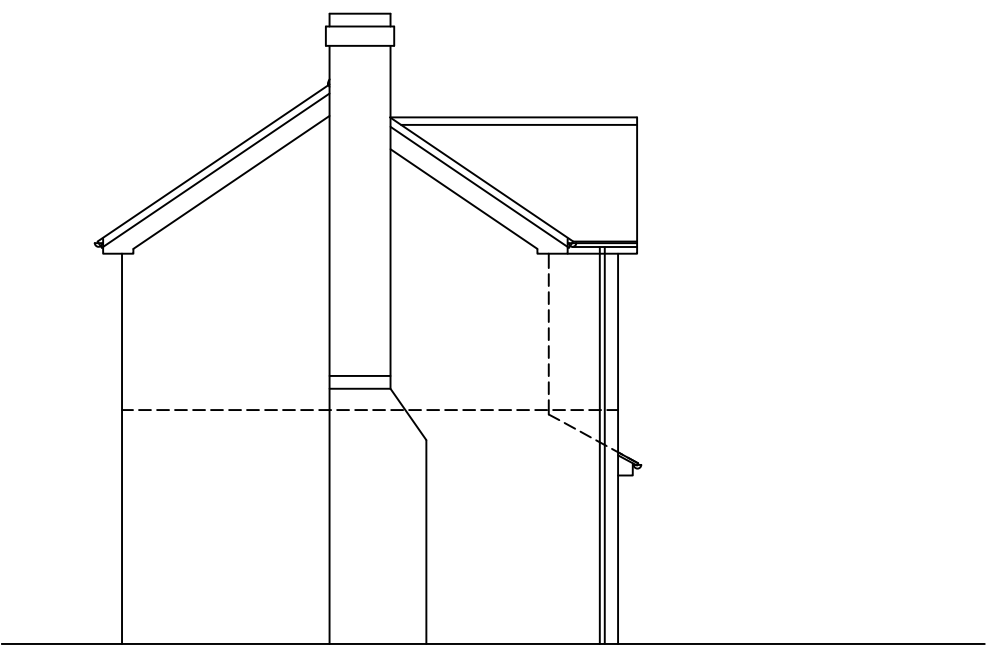

EXISTING SIDE ELEVATION
scale 1 - 100



EXISTING REAR ELEVATION
scale 1 - 100

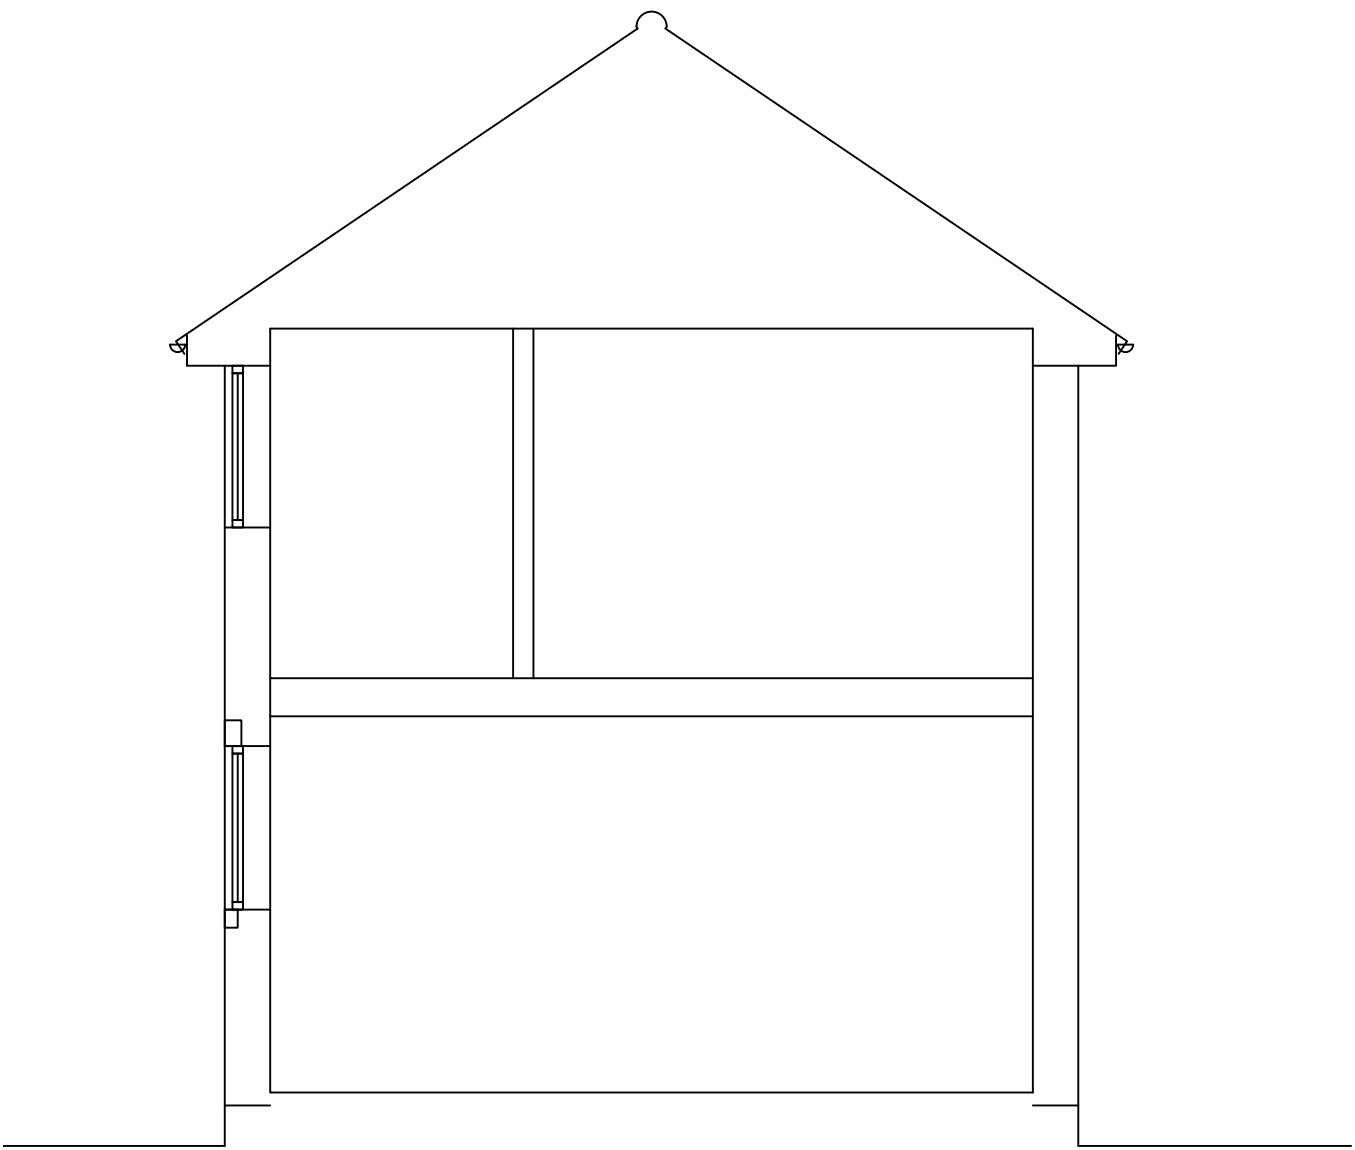

EXISTING CROSS SECTION AA
scale 1 - 50

rev	date	description	
 AJ COCKER ASSOCIATES CHARTERED BUILDING SURVEYORS		New Century House 176 Drake Street Rochdale OL16 1UP Tel: 01706 764880 Fax: 01706 764881 www.ajcockerassociates.co.uk mail@ajcockerassociates.co.uk	 RICS the mark of property professionalism worldwide
Project:		scale: as noted @ A1	
8 Bramhall Close		date: Dec 24	
Milnrow		drawn: IS	
EXISTING LAYOUTS		Dwg. Nr. O146-01	
Client: Scott O'Neill			