




"Copyright in this drawing remains with the designer. Responsibility is not accepted for errors made by others in scaling from this drawing. All construction information should be taken from figured dimensions only. Check all dimensions on site. In case of any discrepancy, refer query to the designer."

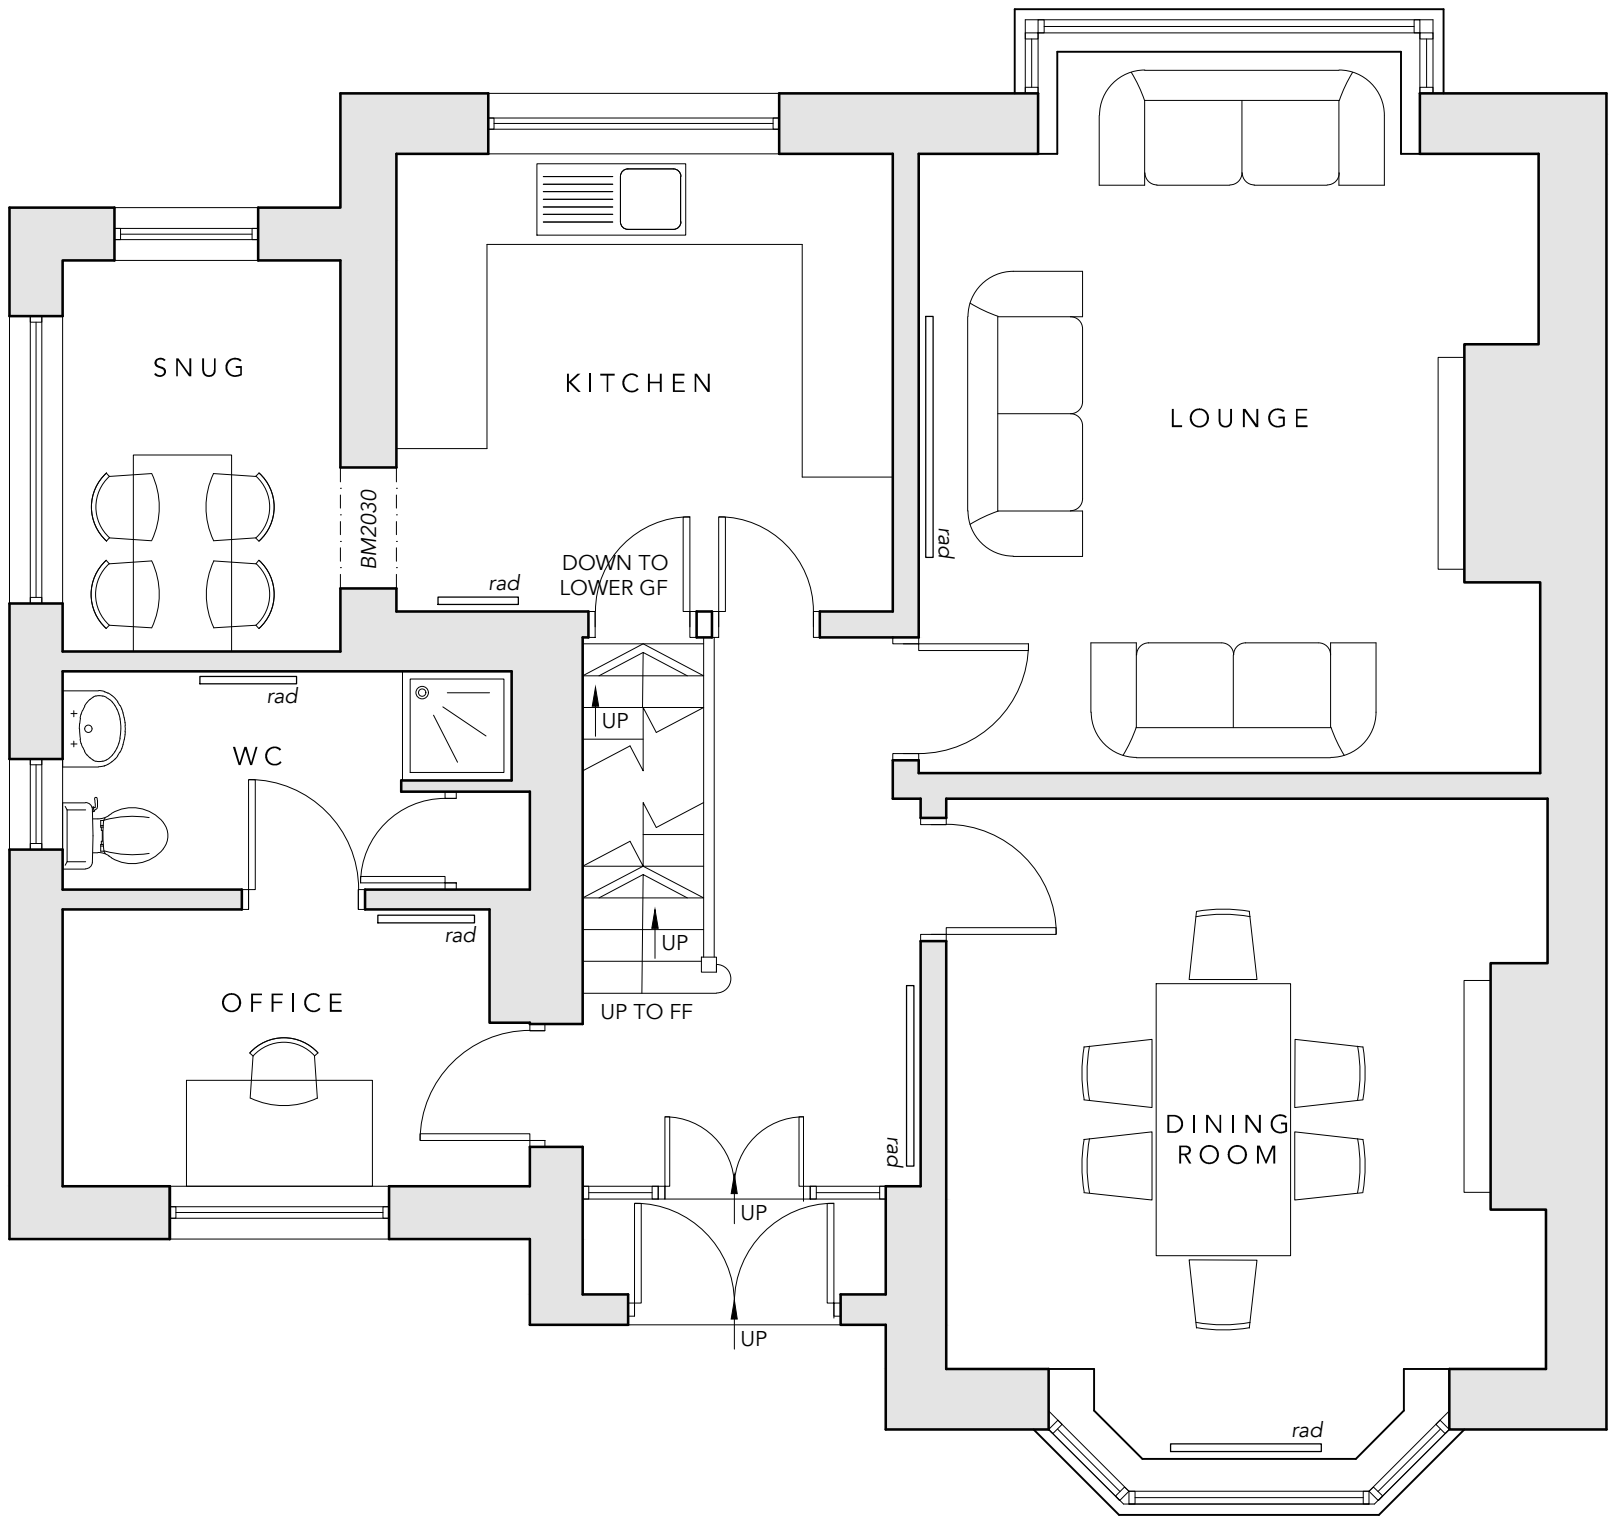


GROUND FLOOR PLAN AS PROPOSED (1:50)

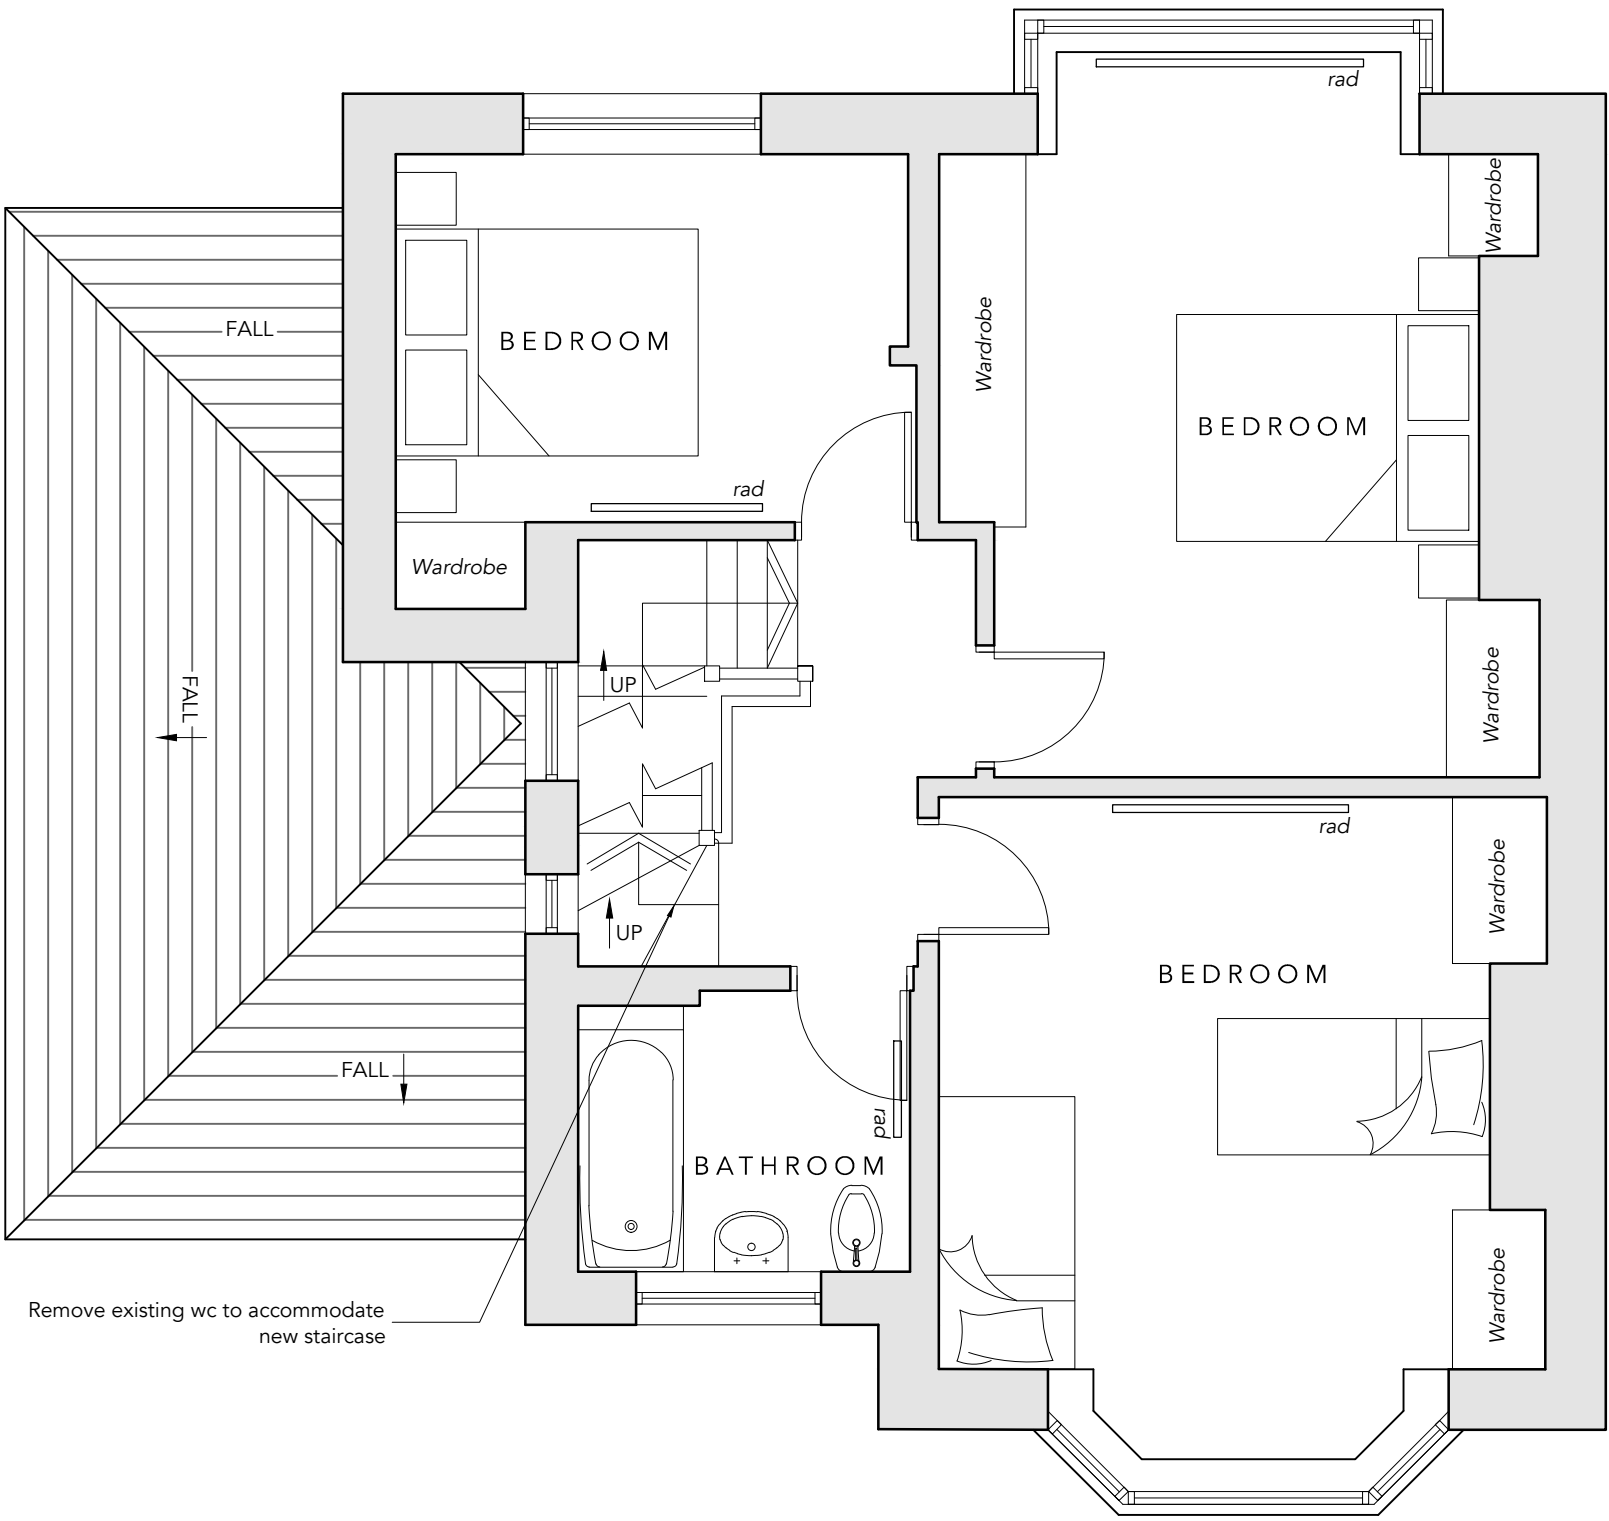

FIRST FLOOR PLAN AS PROPOSED (1:50)

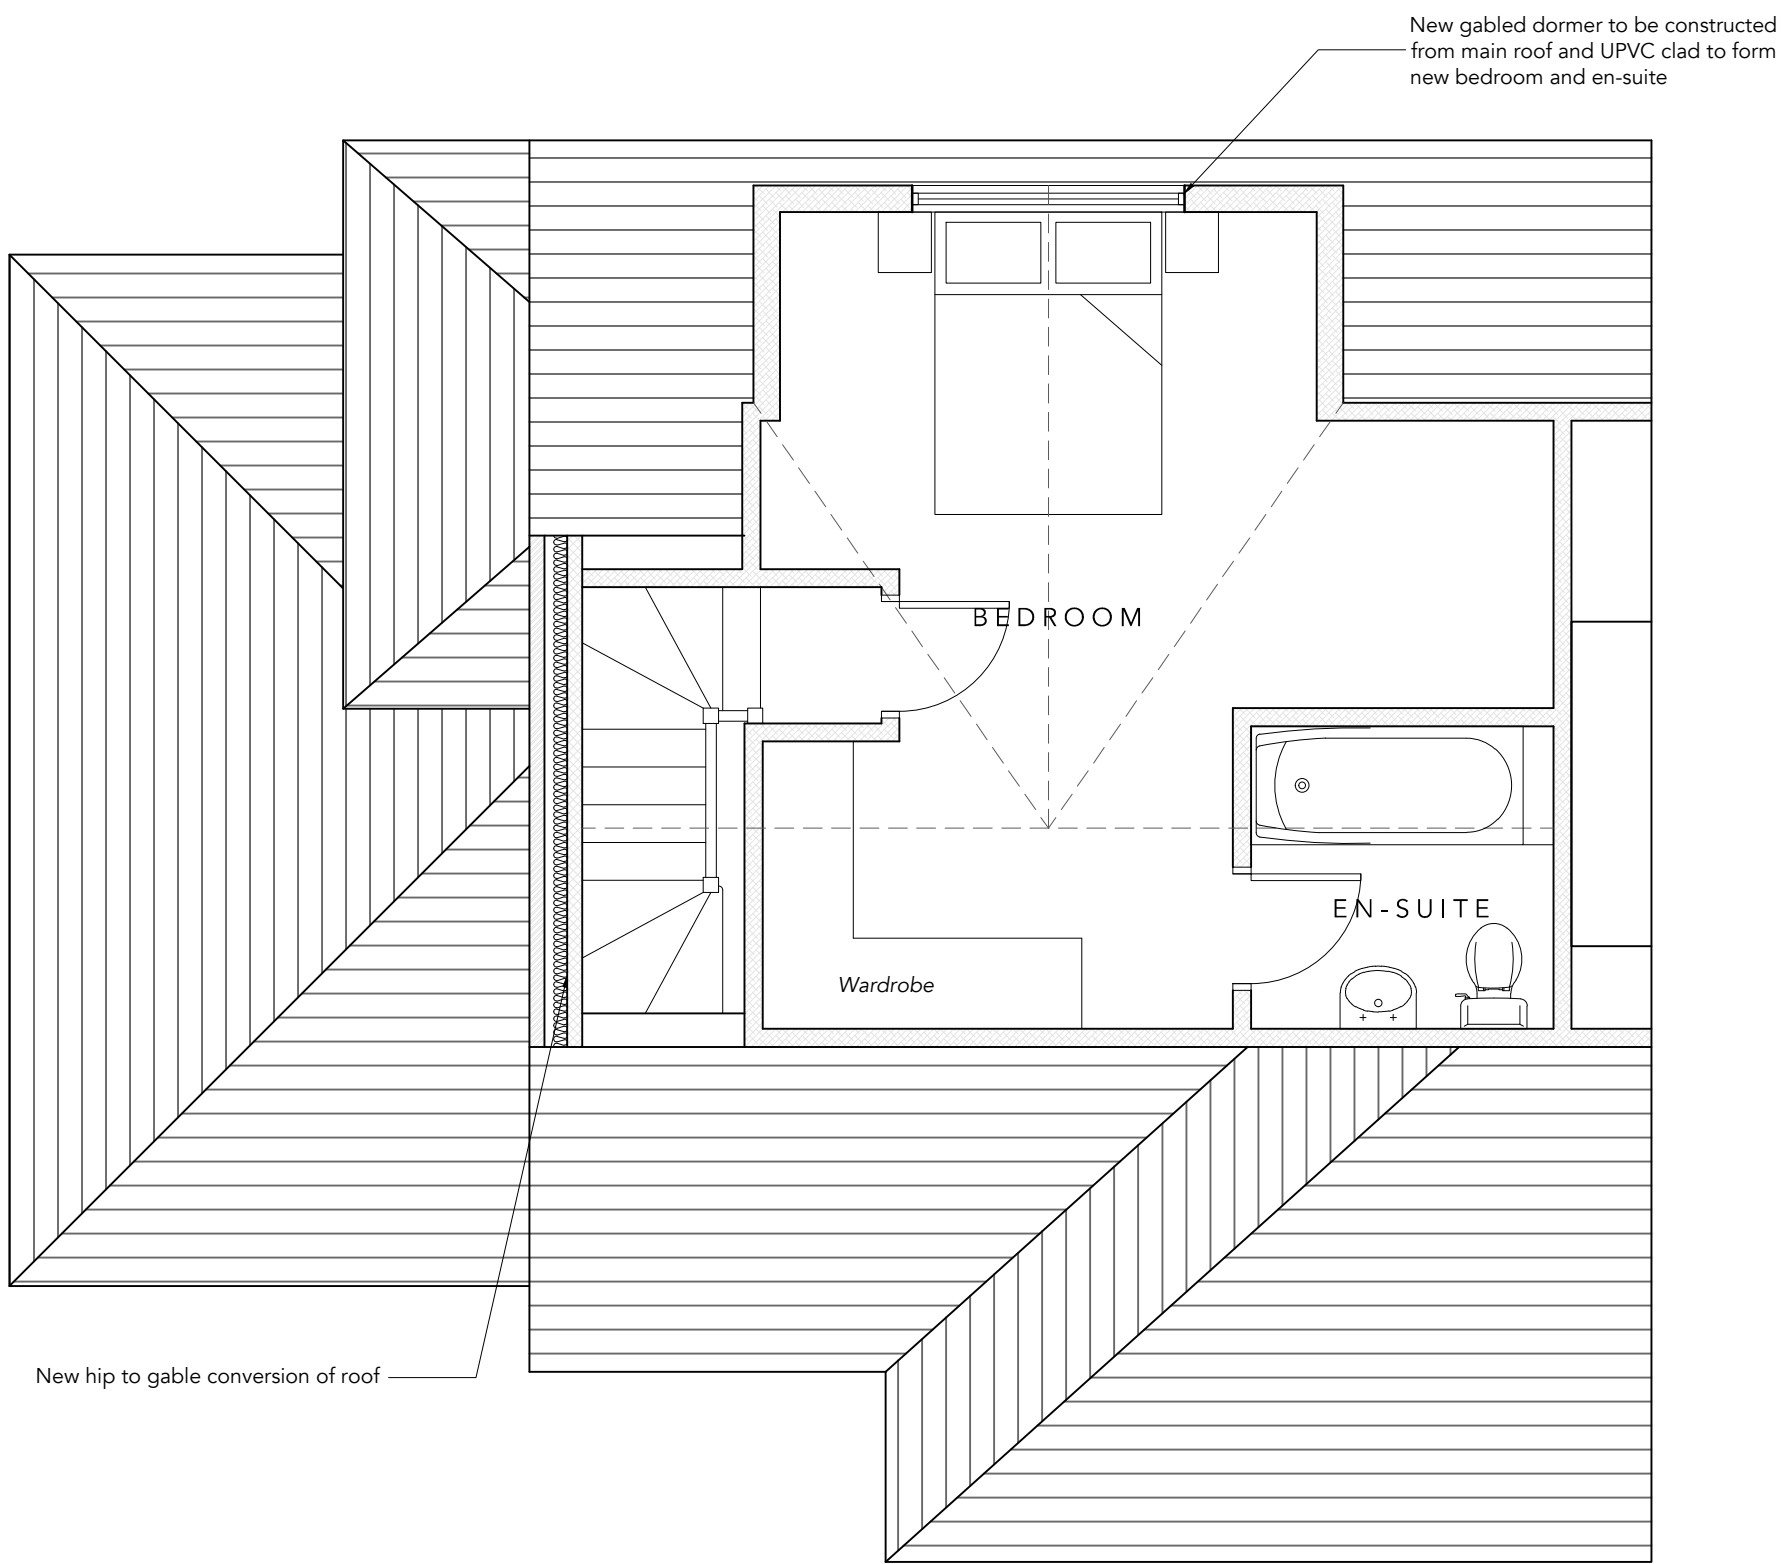

SECOND FLOOR PLAN AS PROPOSED (1:50)

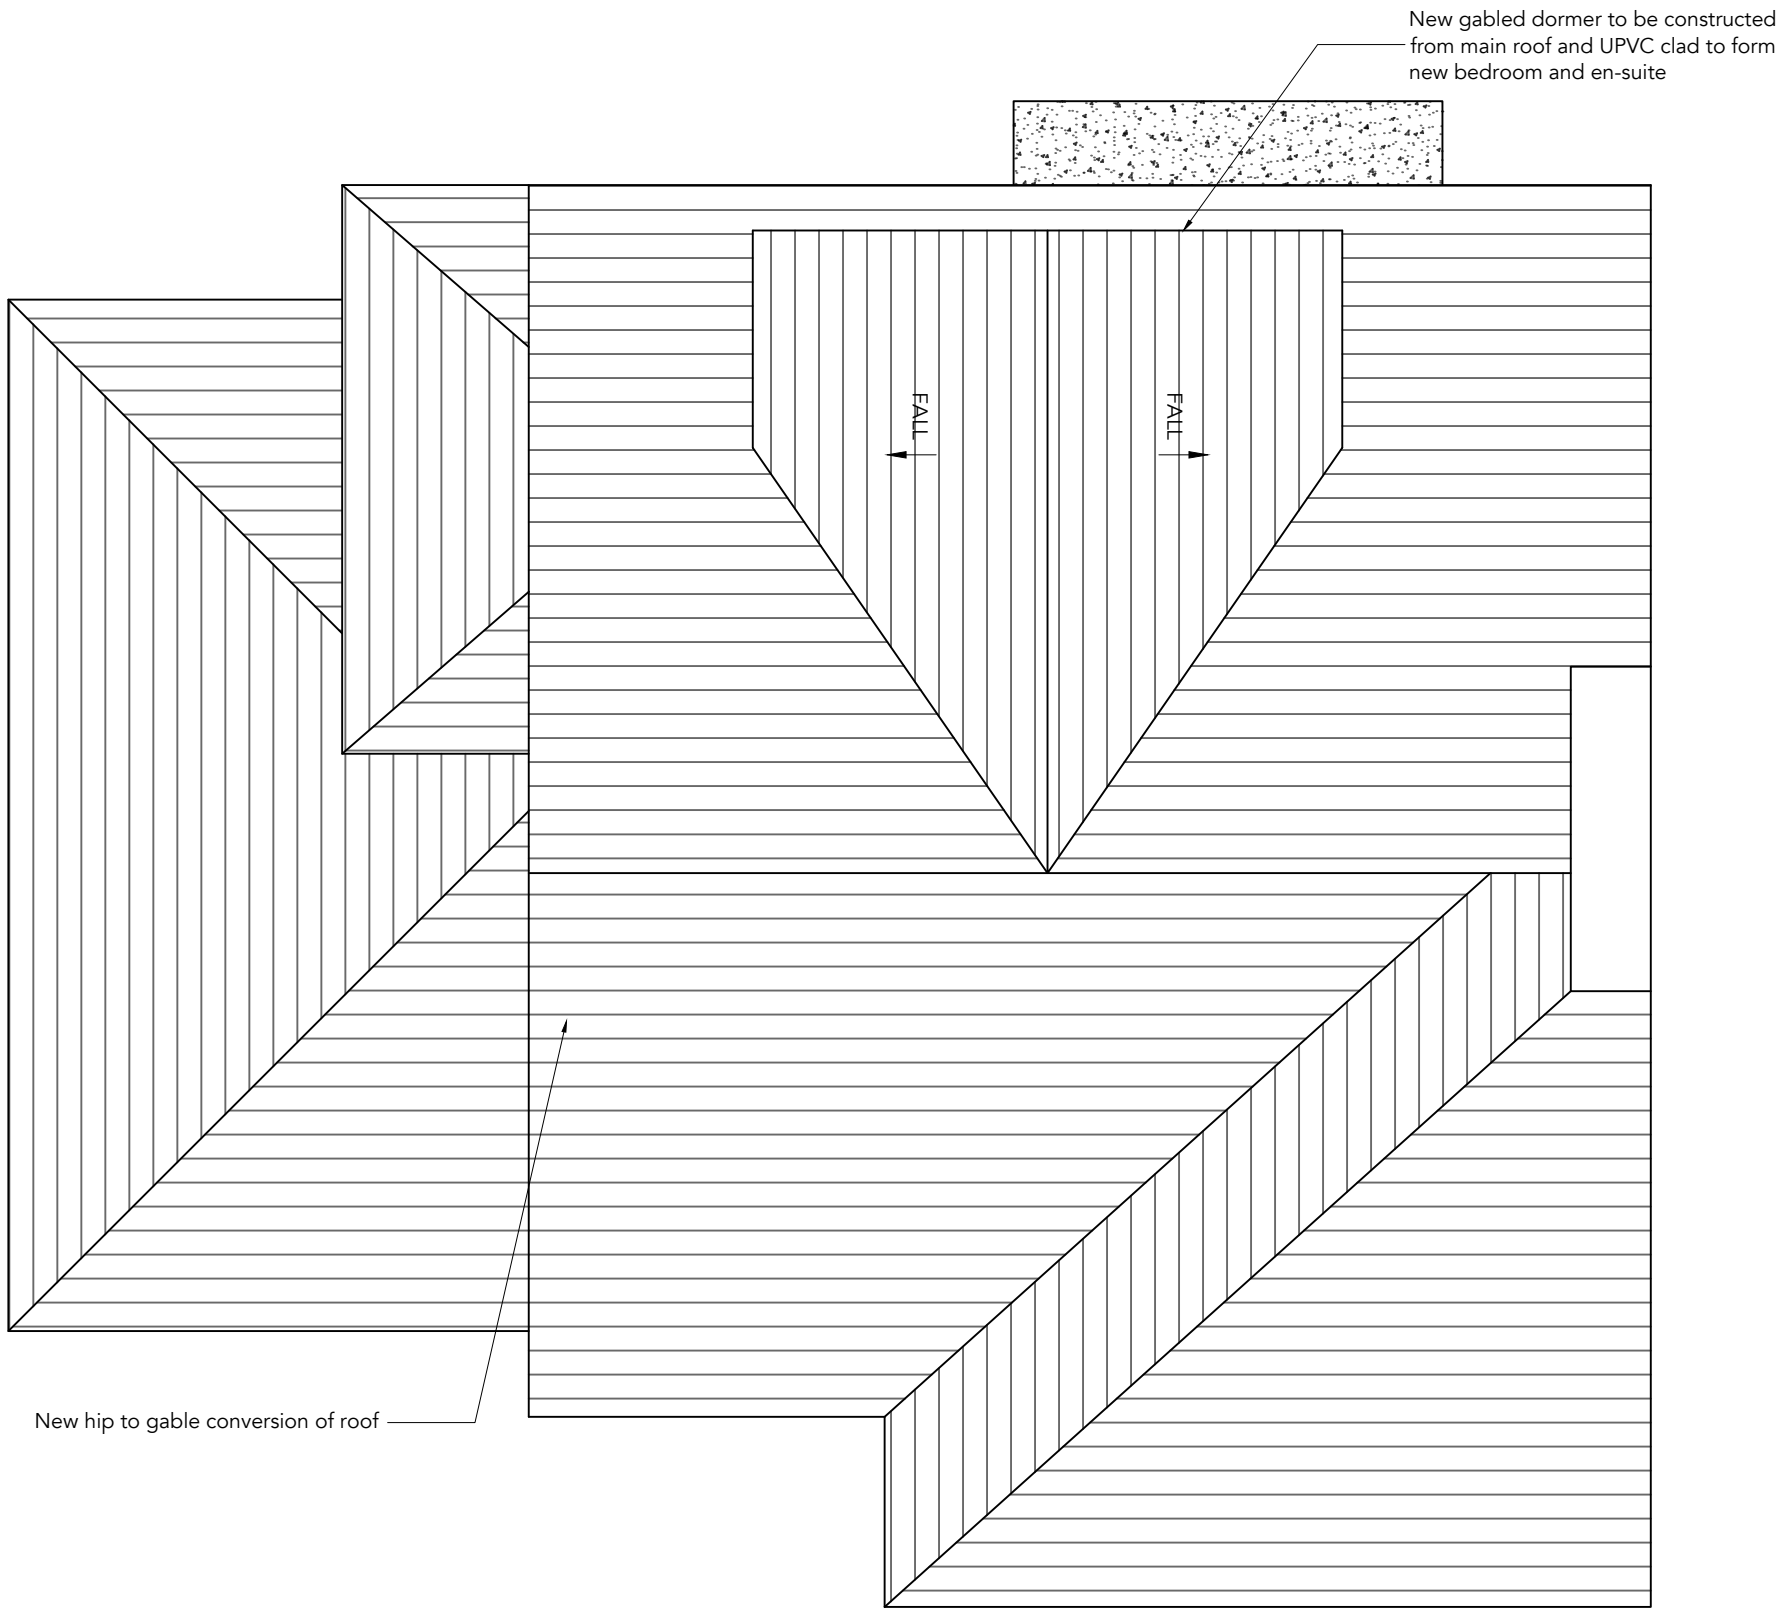

SECOND FLOOR PLAN AS PROPOSED (1:50)


HADAS
ARCHITECTURAL & CGI
Enquires@hadas-architectural.co.uk
0161 870 2306

-	-	-	-
Rev	Description	By	Date
HADAS ARCHITECTURAL ARCHITECTURAL DESIGN			
769 Rochdale Road, Slattocks, Middleton, Manchester M24 2RA			
938 Oldham Road, Thornham OL22 2BN PROPOSED FLOOR PLANS			
DRAWN	JW	DATE	09-12-24
SCALE	1:50	REV.	—
@A1		DRAWING NO. 2438-301	