


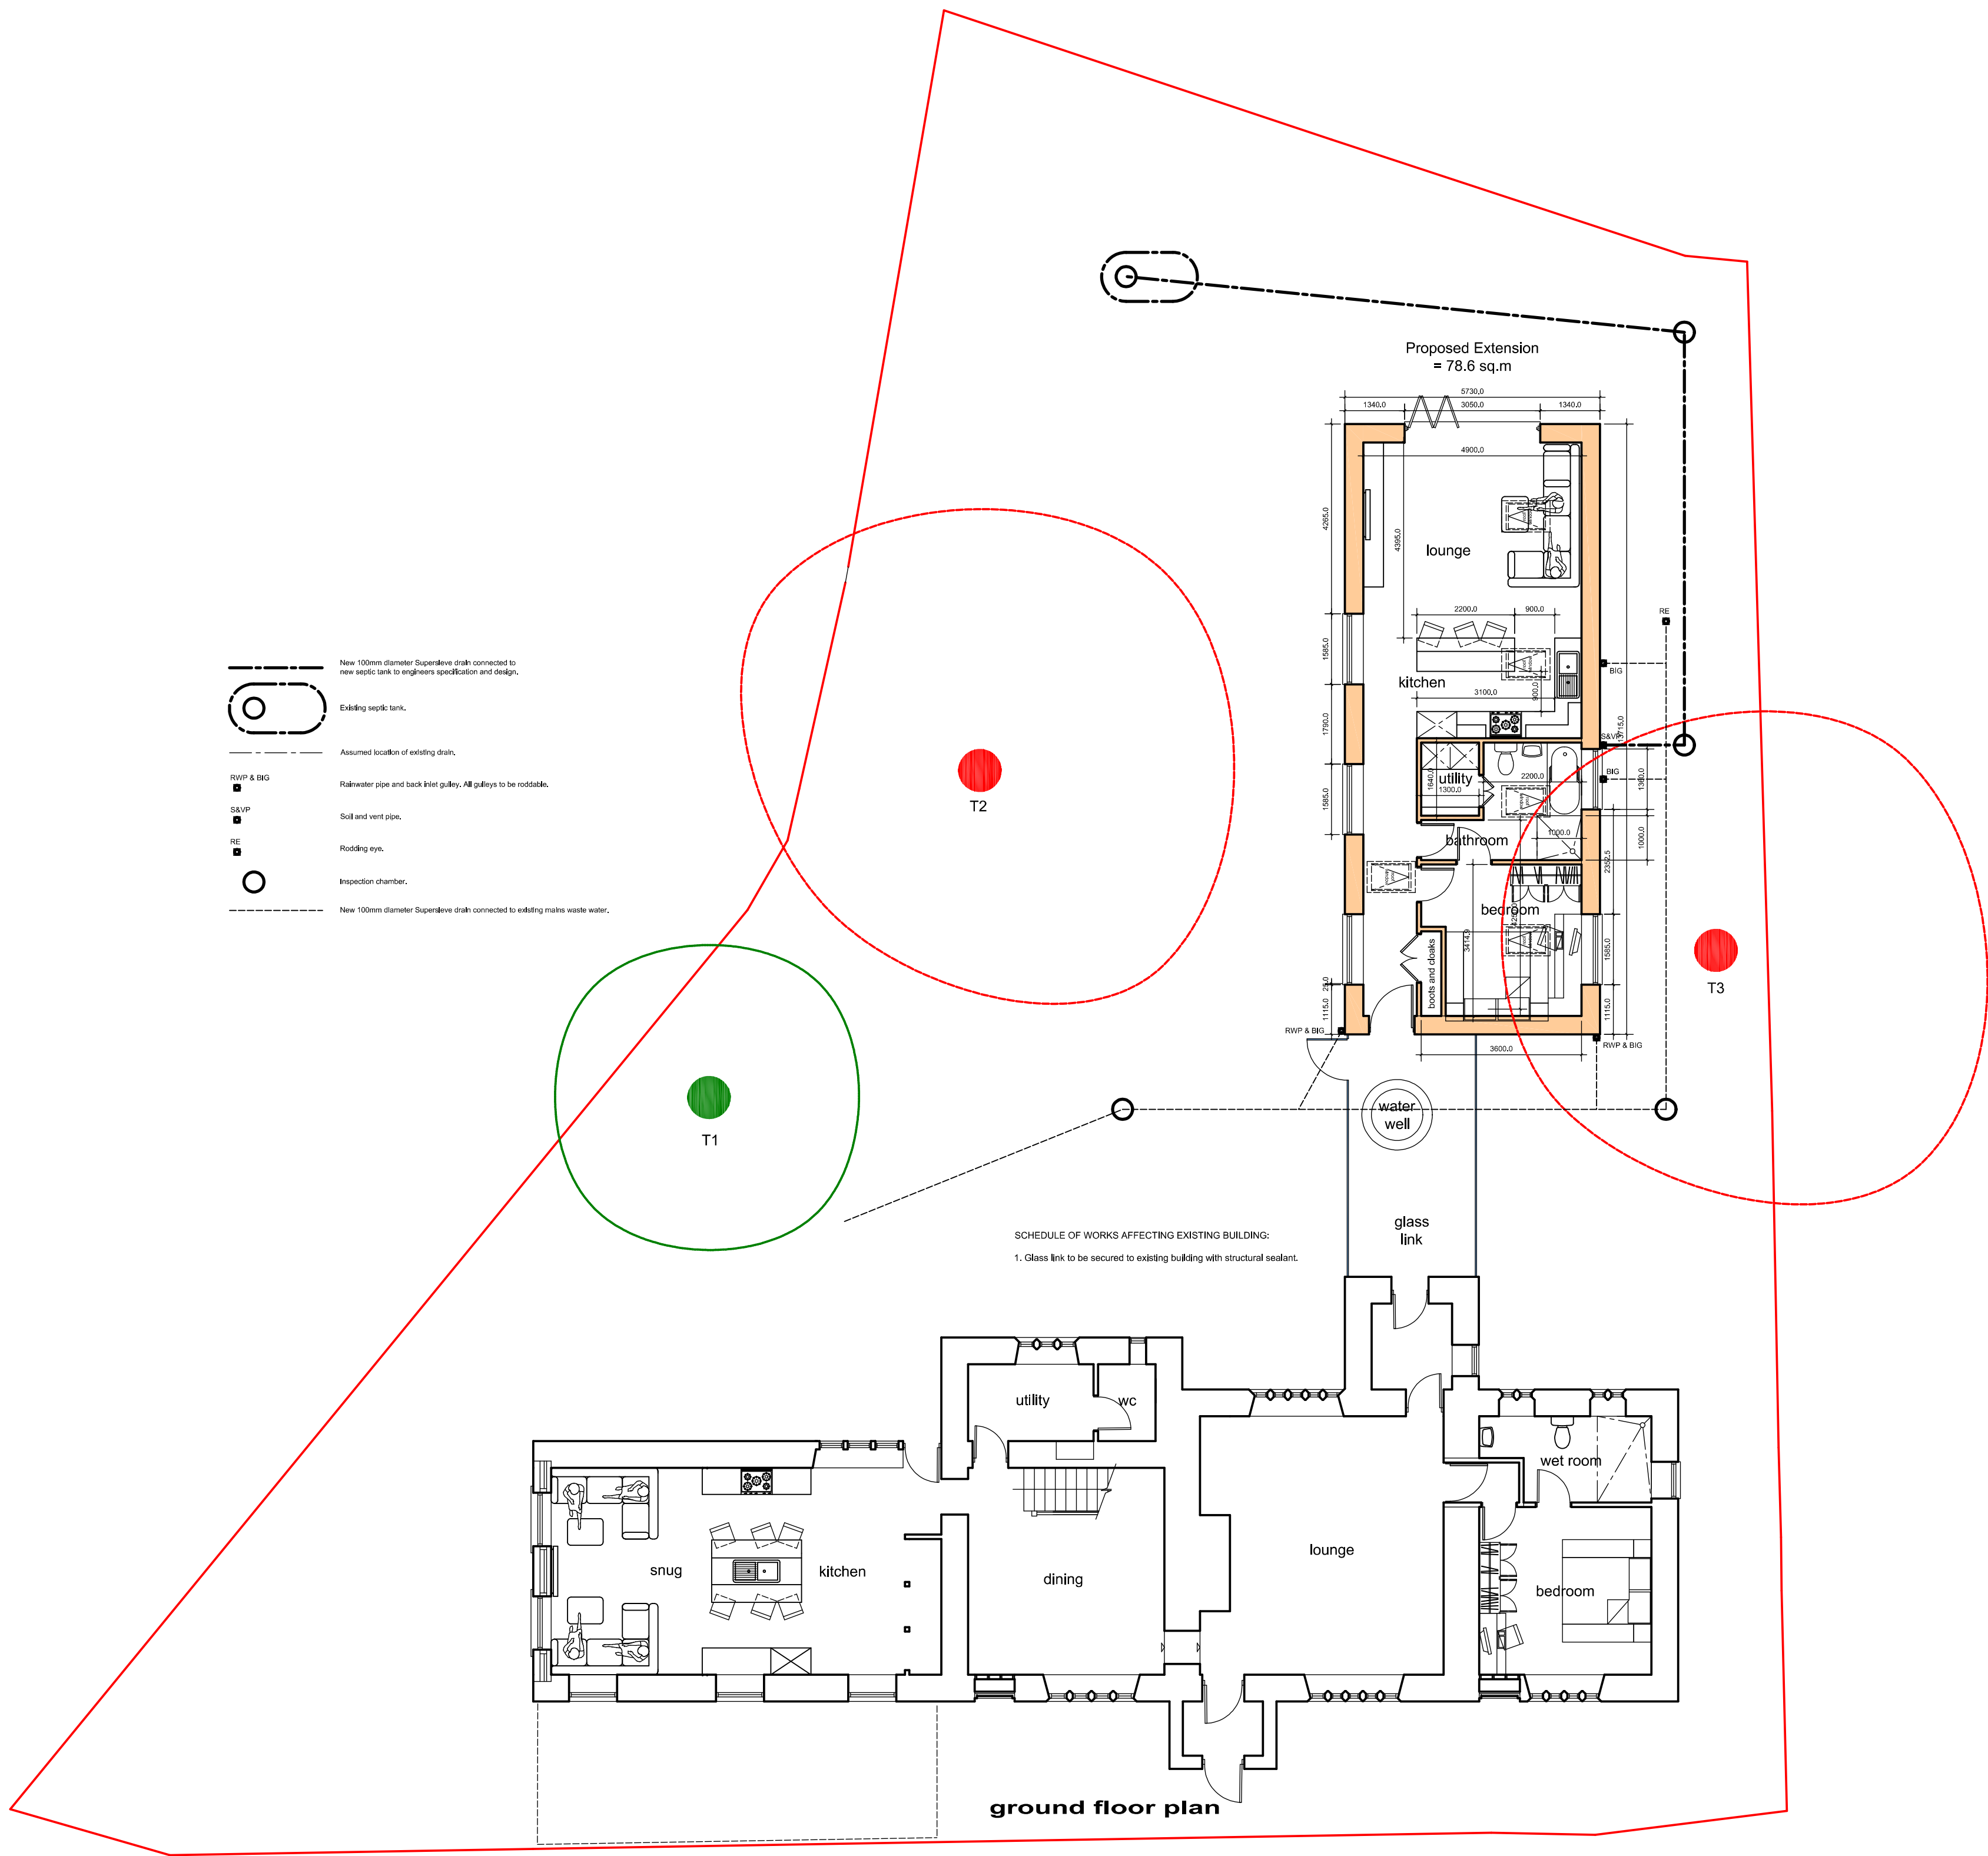

Revision	Date	Details

Only Planning Officers may scale from this drawing.
All dimensions must be checked and verified before preparing production drawings or commencing works.
This drawing and its design is copyright and may not be reproduced in any form whatsoever without prior express written consent.

clear Architectural Services

Mark Herring, Clear Architectural Services, 50 Rectory Street, Middleton, Manchester. M24 5TY.
T. 0161 653 7128 M. 07968 748606 E. mark@clear-architecture.co.uk W. www.clear-architecture.co.uk



Date July 2023.

Drawn MLH.

Client Mr. and Mrs. McBride.

Drawing title Proposed Drainage Layout. SCHEMATIC.

Scale 1:100 at A1.

Checked MLH.

Job title Proposed Extension.
Moorgate East Farm, Burnedge,
Rochdale OL16 4QL.

Drawing No. CM336 PL 06.