


COPYRIGHT OF THIS DRAWING IS VESTED IN BPN ARCHITECTURAL AND IT MUST NOT BE COPIED OR REPRODUCED.
NEITHER WITHOUT CONSENT. DIMENSIONS SHOWN ONLY ARE TO BE TAKEN FROM THIS DRAWING. DO NOT SCALE OFF
THIS DRAWING. ALL RIGHTS RESERVED. IF IN COURT THE SITE AND BE RESPONSIBLE FOR TAKING AND CHECKING ALL DIMENSIONS RELATIVE
TO THEIR WORK.
BPN ARCHITECTURAL ARE TO BE ADVISED OF ANY VARIATION BETWEEN DRAWINGS AND SITE CONDITIONS.
ELECTRONIC DATA DRAWINGS ISSUED AS READ ONLY AND SHOULD NOT BE REPRODUCED FOR REUSE/REPRINT.
ALL DIMENSIONS AND LEVELS SHOULD BE READ ONLY FROM THOSE VALUES STATED IN TEXT ON THE DRAWINGS

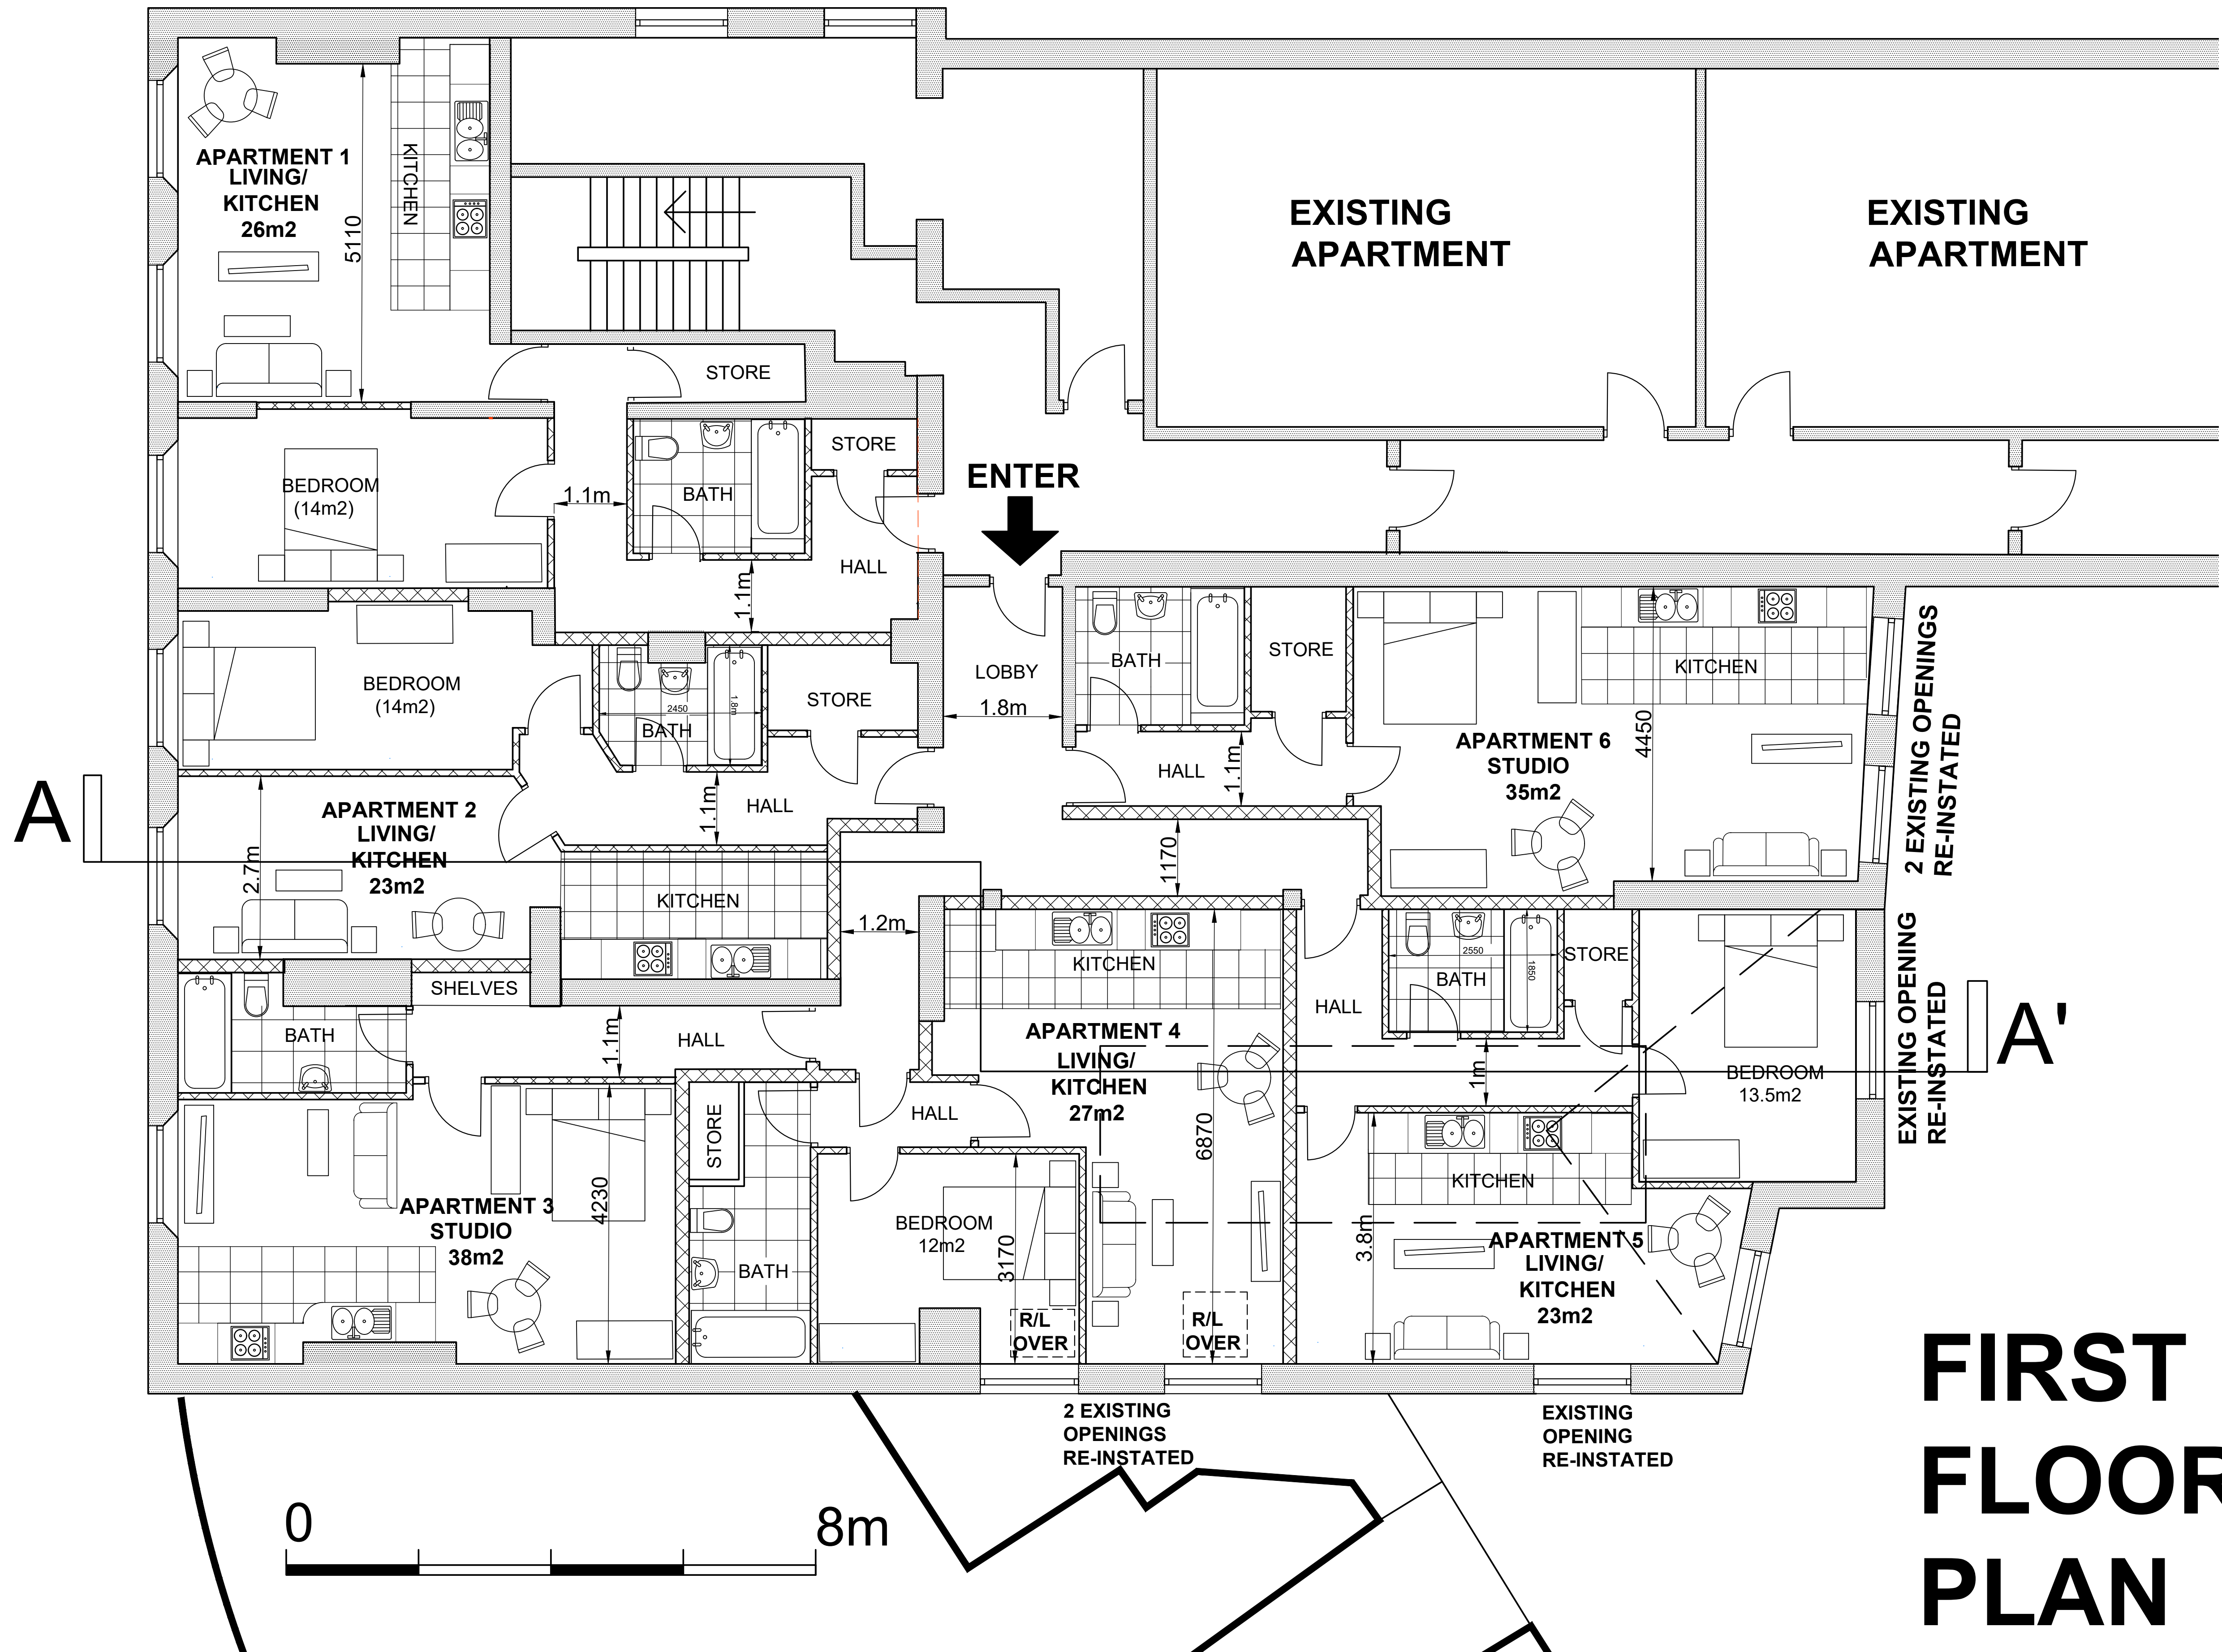

AREA SCHEDULE FIRST FLOOR

GROSS INTERNAL
AREA = 355m²

APARTMENT 1 = 62m²

APARTMENT 2 = 52m²

APARTMENT 3 = 43.5m²

APARTMENT 4 = 50.7m²

APARTMENT 5 = 53m²


APARTMENT 6 = 48m²

CONSTRUCTION KEY

EXISTING WALLS RETAINED



NEW PARTITIONS

 

FIRST FLOOR PLAN

REV: | DATE: | DETAILS: |
BM ARCHITECTURAL DESIGNS
APARTMENT 8
224 GREAT CLOWES STREET
MANCHESTER M7 2ZS
TEL: 07415 493002
PROJECT: PROPOSED APARTMENTS AT
1 DRAKE STREET,
ROCHDALE OL16 1RE
CLIENT: CASSEL AND FLETCHER PROPERTY
MANAGEMENT LTD.
TITLE: PROPOSED 1ST FLOOR PLAN
SCALE: 1:50@A1 DATE: 01/ 2025
STATUS: PLANNING DRAWN: BM
DRAWING: BM/0125/DRAKE/ PL6 REV: |