





South East Elevation
Scale 1:100
0 1 3 5m
Scale 1:100




North West Elevation
Scale 1:100
0 1 3 5m
Scale 1:100

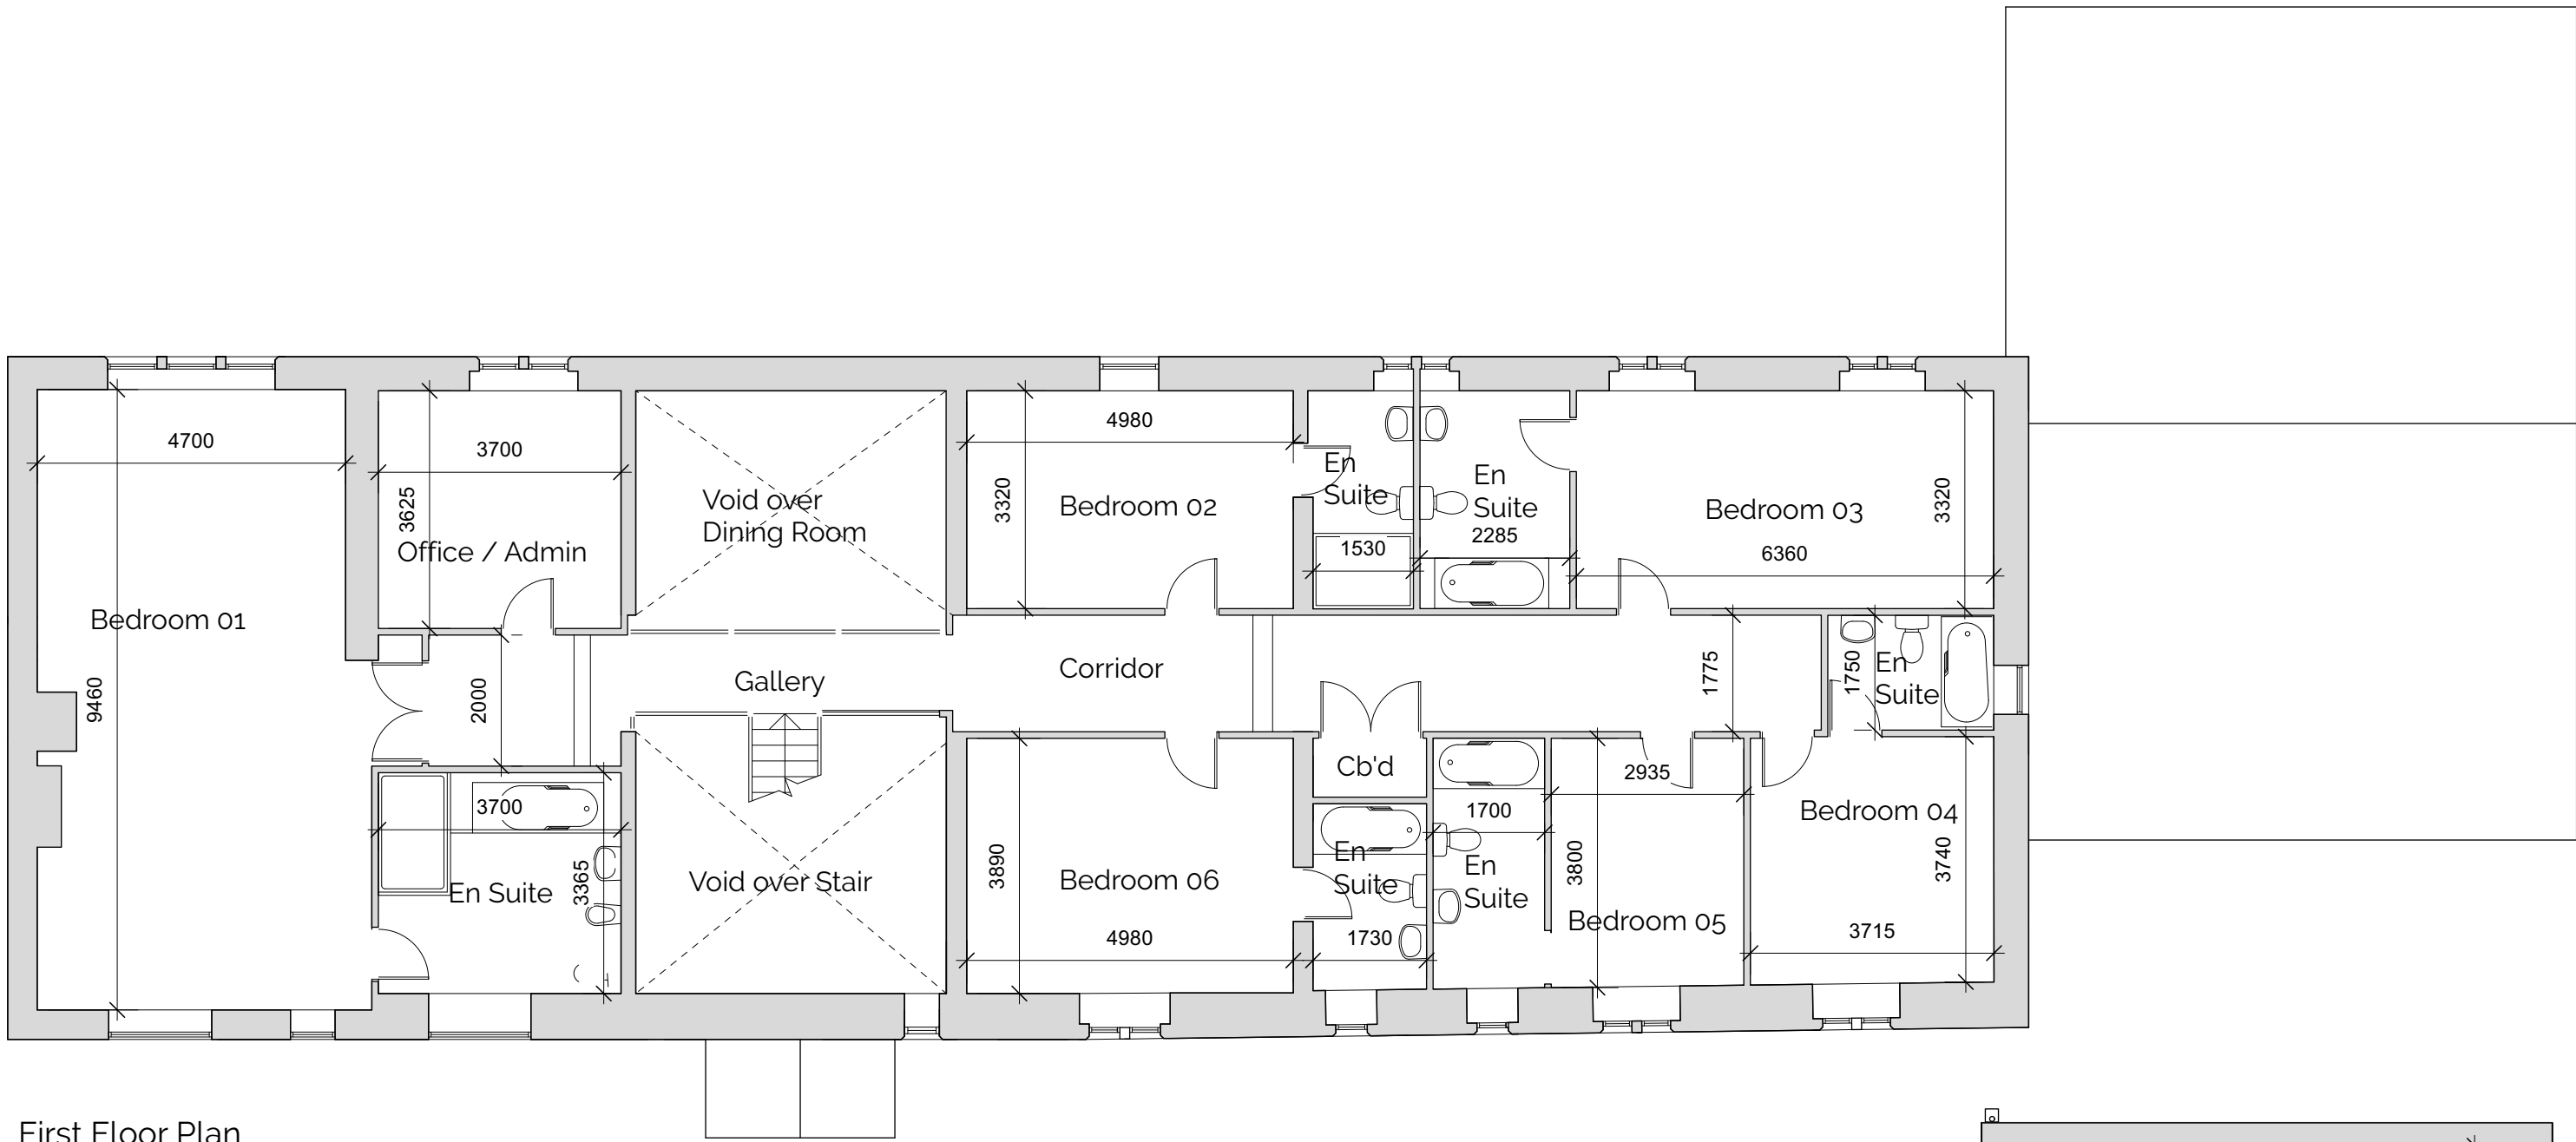

First Floor Plan
Scale 1:100
0 1 3 5m
Scale 1:100

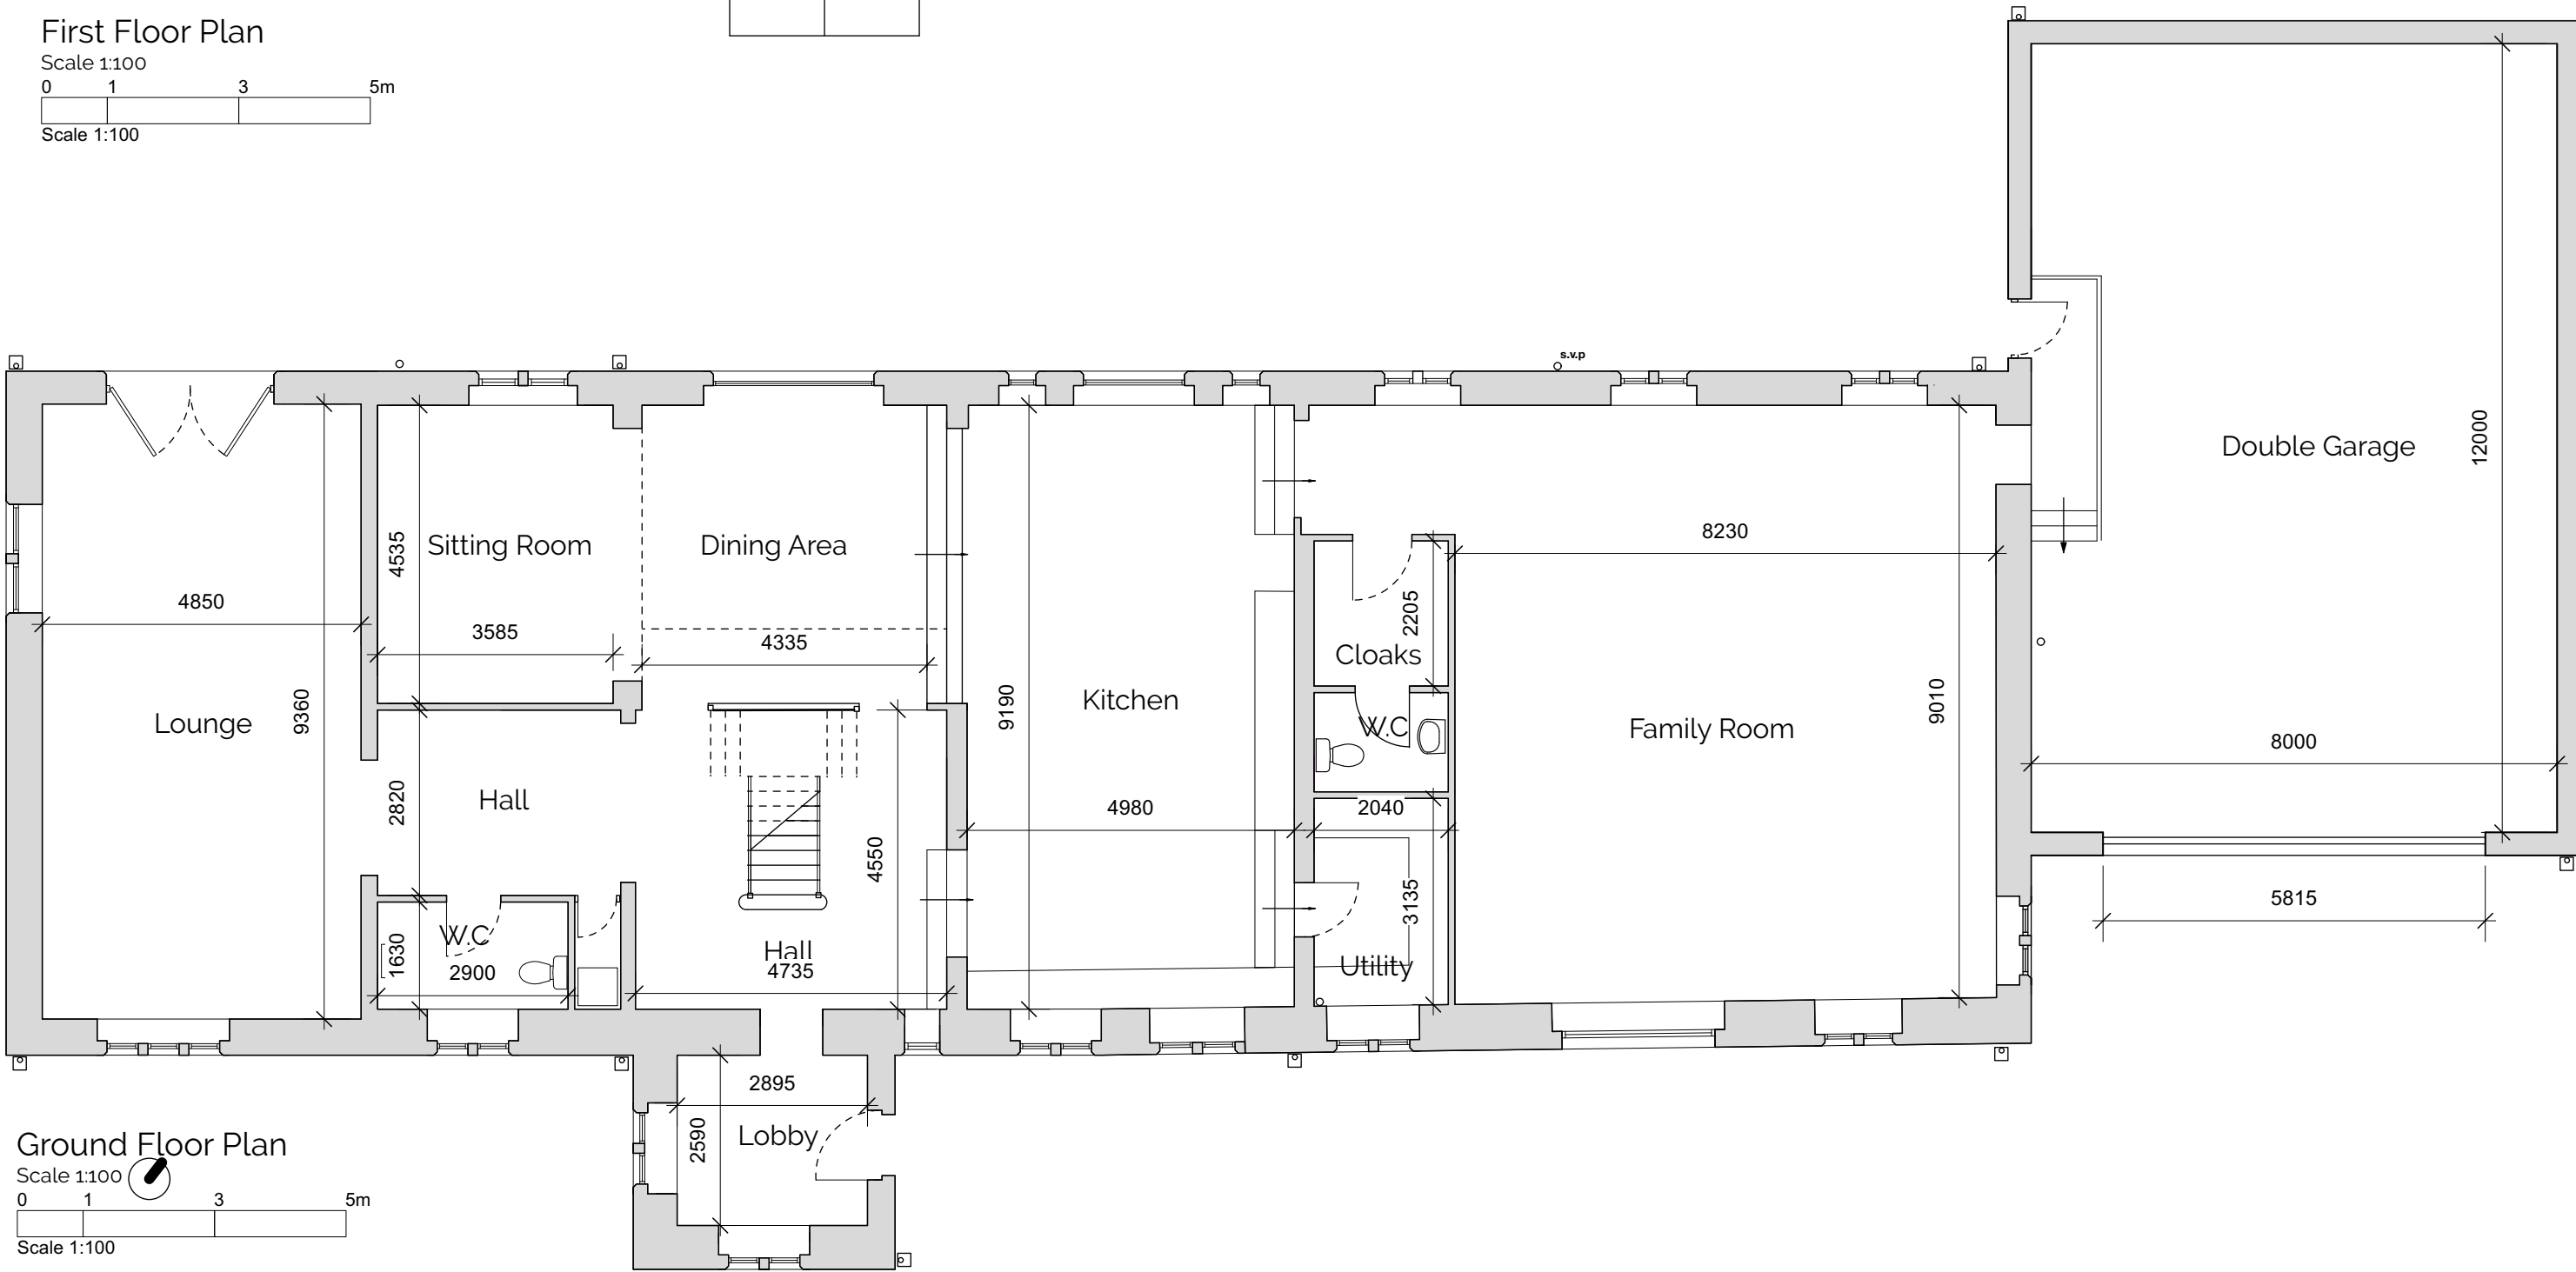

Ground Floor Plan
Scale 1:100
0 1 3 5m
Scale 1:100

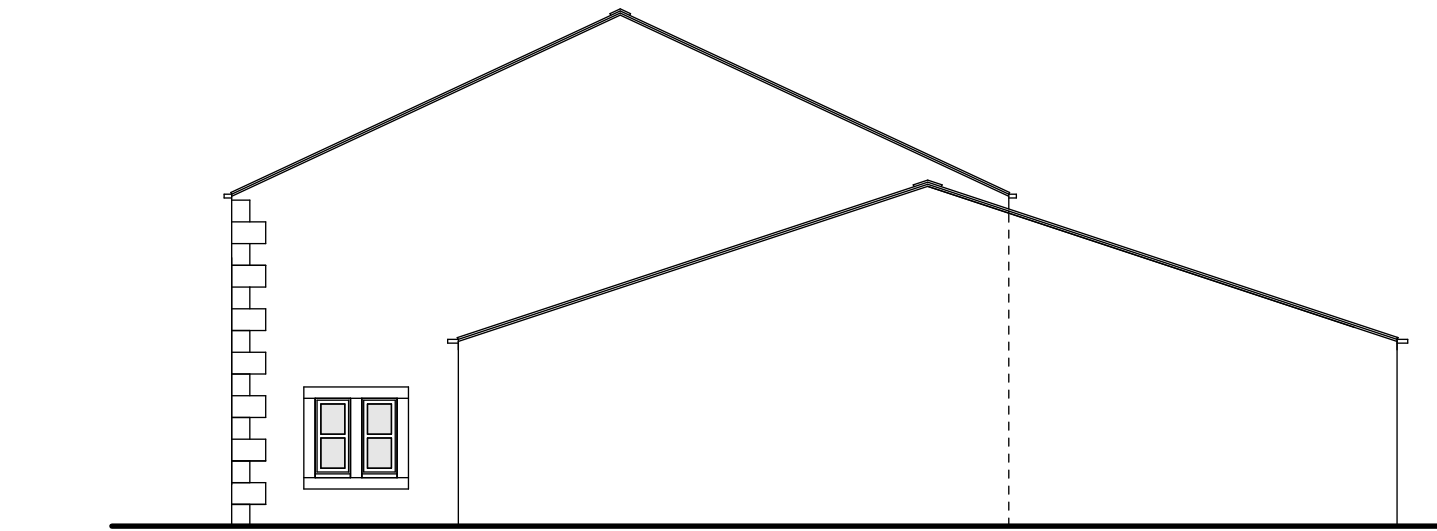

North West Elevation
Scale 1:100
0 1 3 5m
Scale 1:100



South West Elevation
Scale 1:100
0 1 3 5m
Scale 1:100



Location Plan
Scale 1:5000
North

Revision
Project
Change Of Use

Address
**Black Dad Farm,
Rochdale,
OL11 5UW**

Client
**Trinity Care and
Education Services Ltd**

Drawing
Existing Plans & Elevations

storaharchitecture
Chartered Architects
RIBA Chartered Practice

www.storah.com mail@storah.com 01706 813214
Scale Sheet Size Date Drawn
1:1 ISO A1 13/06/2022 MB

Drawing Number Revision

22-041 - 101