
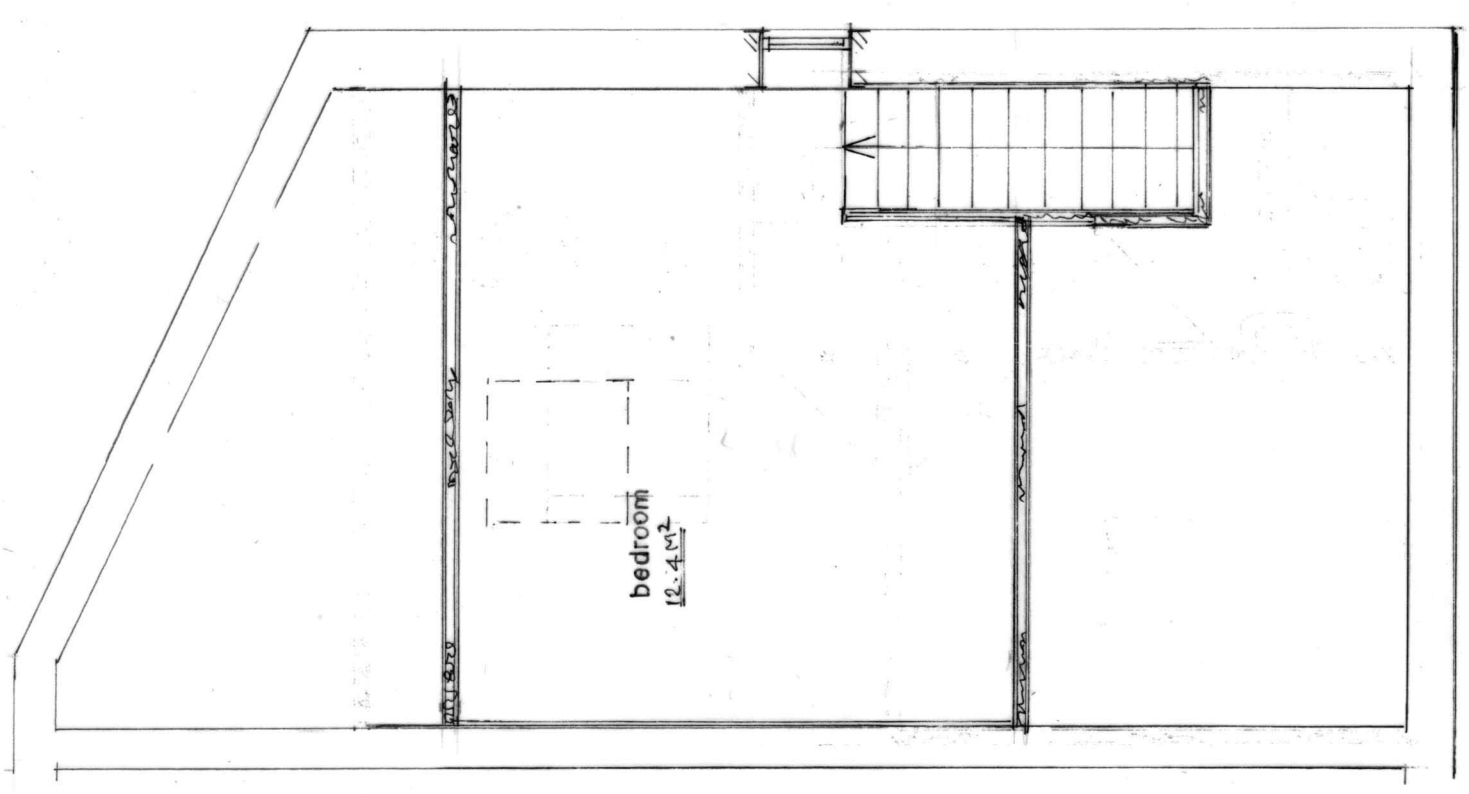
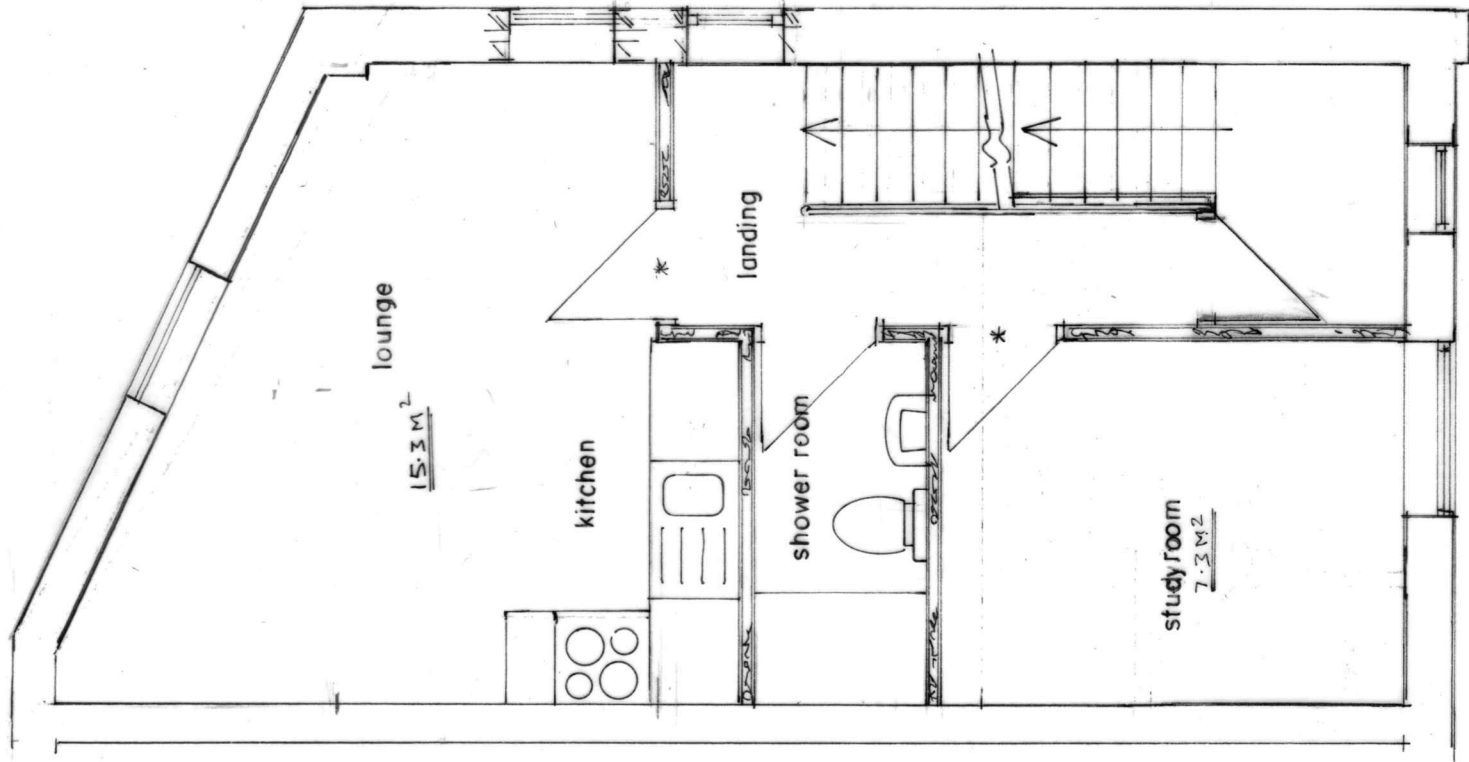


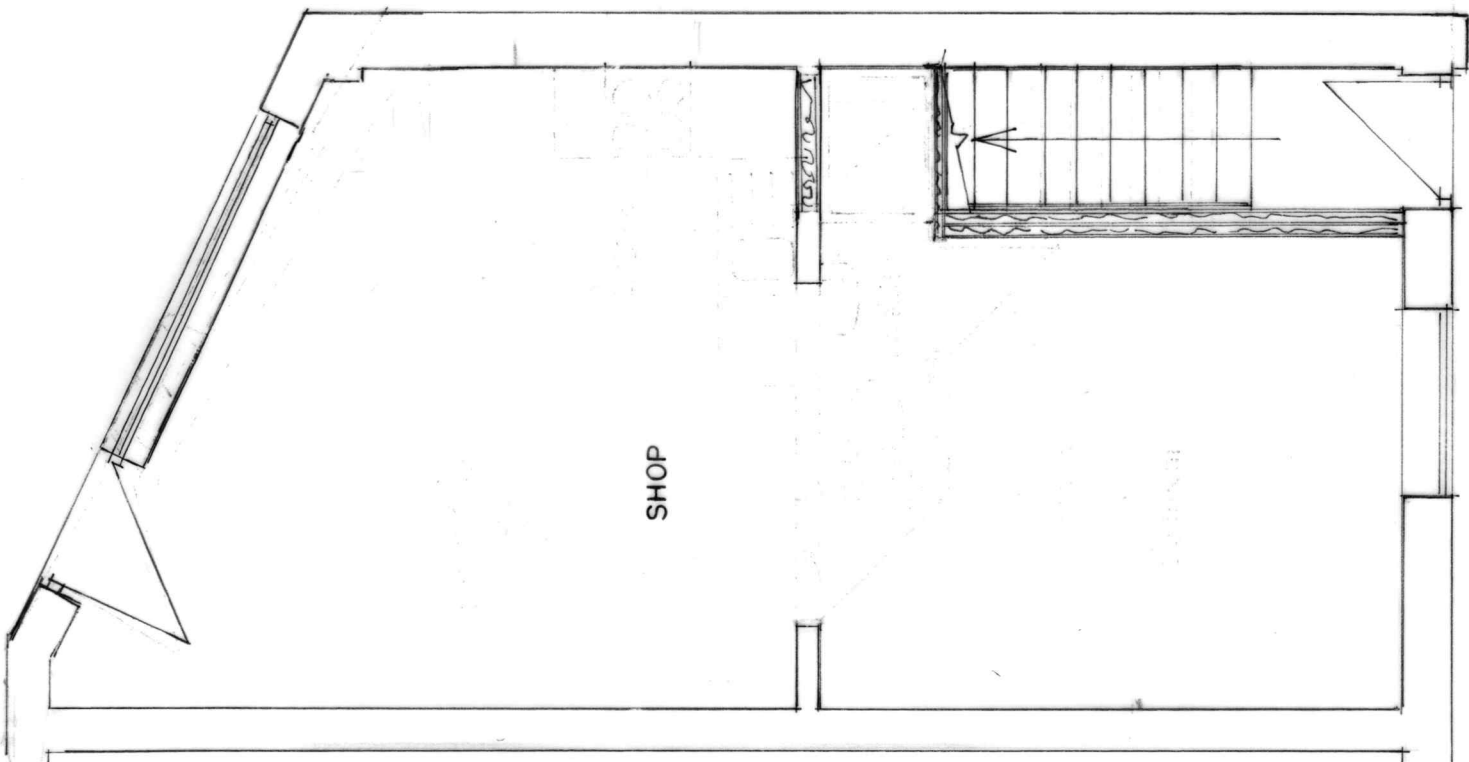

TOTAL AREA: FLAT 50. M²

GROUND FLOOR PLAN
(PROPOSED)

FIRST FLOOR PLAN
(PROPOSED)

SECOND FLOOR PLAN
(PROPOSED)

BUILDING DESIGN SERVICES	
M. FAROOQ	
6 Stock Close, Shawclough, Rochdale OL12 6BB	
Tel: 01706 712231 Mob: 07967605763	
PROPOSED CHANGE OF USE AT FIRST FLOOR FROM STORAGE SPACE INTO ONE SELF-CONTAINED FLAT WITH LOFT CONVERSION AT 65 OLDHAM ROAD ROCHDALE OL16 5QR	
For: ORB REALTY LIMITED	A 1953/2
Plan	Scale 1:50