



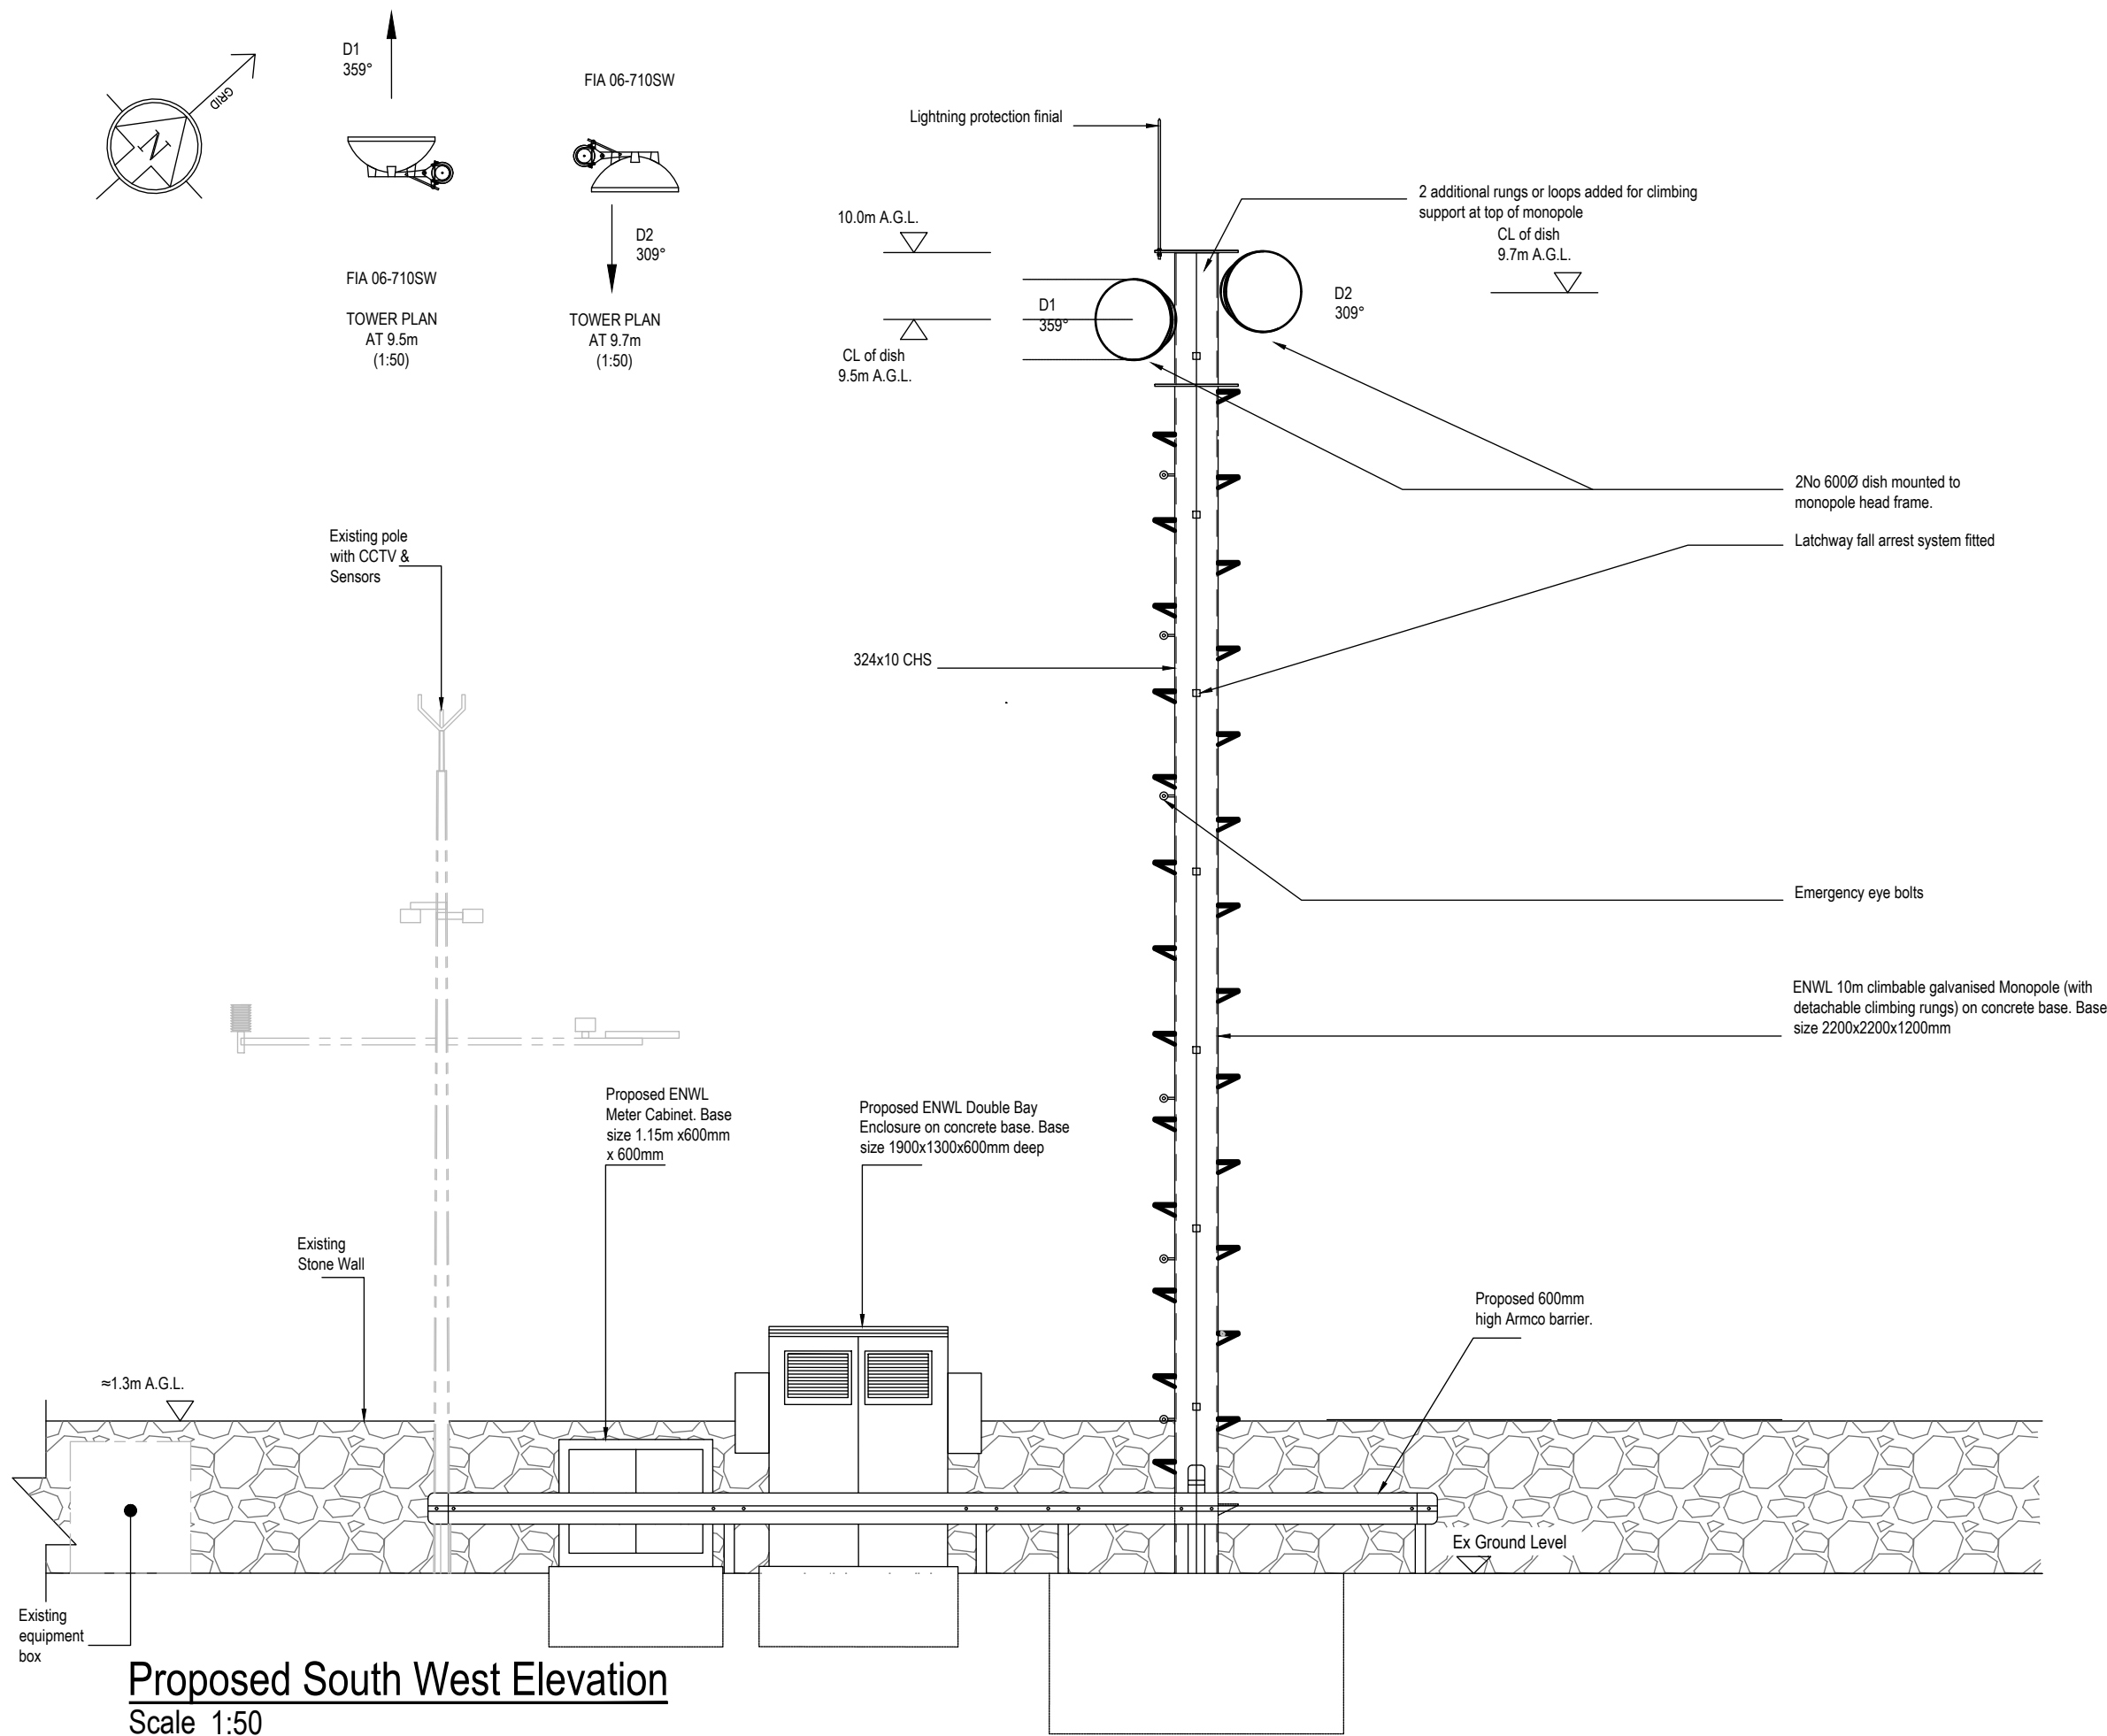

ANTENNA DETAILS							
Item	Type	Reference	Height (m)			Bearing	Feeder Type
			Base	Mid	Top		
D1	Dish	FIA 06-710SW	9.50			359°	2 x CNT400
D2	Dish	FIA 06-710SW	9.70			309°	2 x CNT400

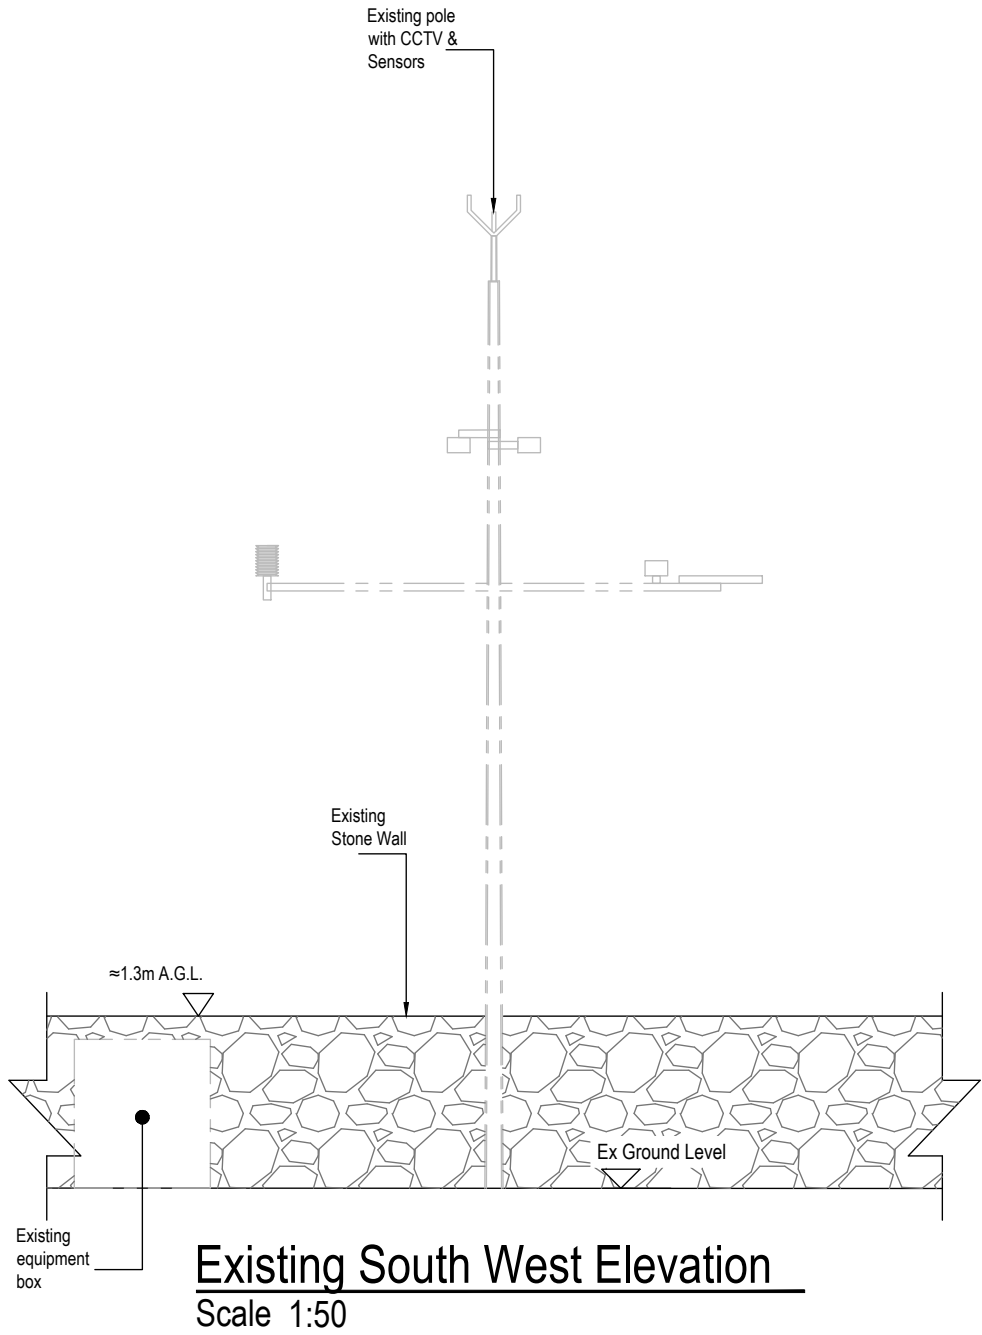

THIS DRAWING AND ANY INFORMATION OR DESCRIPTIVE MATTER SET OUT HEREON ARE THE CONFIDENTIAL AND COPYRIGHT PROPERTY OF ELECTRICITY NORTH WEST LIMITED AND MUST NOT BE DISCLOSED, LOANED, COPIED OR USED FOR ANY PURPOSE WITHOUT WRITTEN PERMISSION.

NOT TO BE SCALED.		UNLESS OTHERWISE STATED DIMENSIONS ARE IN MILLIMETRES.		
REV	AMENDMENTS	DRAWN	APP.	DATE
001	ISSUED FOR TENDER	DT HUGHES	AH	04/05/2023

ELECTRICITY NORTH WEST
FREDERICK ROAD
SALFORD M6 6QH

OWD BETTS INN EDENFIELD RD, OL12 7TY
ENWL TRANSMISSION NETWORK
PROPOSED & EXISTING
SOUTH WEST ELEVATION

SCALE	AS NOTED	SITE NAME	EDENFIELD RD, OL12 7TY	
DRAWN	DT HUGHES	PROJECT	ENWL TRANSMISSION NETWORK	
APPROVED	A. Ho	P.F.R. NO.	70093	DWG STATUS
DATE	APRIL 2023	DRAWING NUMBER		REVISION
SHEET SIZE	A2	70093-00112		001
OLD DWG NO	-			

