

- NOTES
- 1


ALL WORK TO BE CARRIED OUT IN ACCORDANCE WITH THE BUILDING REGULATIONS AND THE REQUIREMENTS OF THE LOCAL AUTHORITY.
- 2

NO DIMENSIONS TO BE SCALED FROM THIS DRAWING.
- 3


THE CONTRACTOR SHALL VERIFY ALL LEVELS AND DIMENSIONS ON SITE BEFORE COMMENCEMENT OF WORK.
- 4

ON SITE ALTERATIONS TO THE CONSTRUCTION OR FINISHES SHOWN OR IMPLIED ON THIS DRAWING MUST BE DRAWN TO THE ATTENTION OF THE ARCHITECT BEFORE SUCH WORK IS IMPLEMENTED.
- 5

ALL TIMBERS REQUIRE PRESERVATIVE TREATMENT
- © COPYRIGHT RESERVED

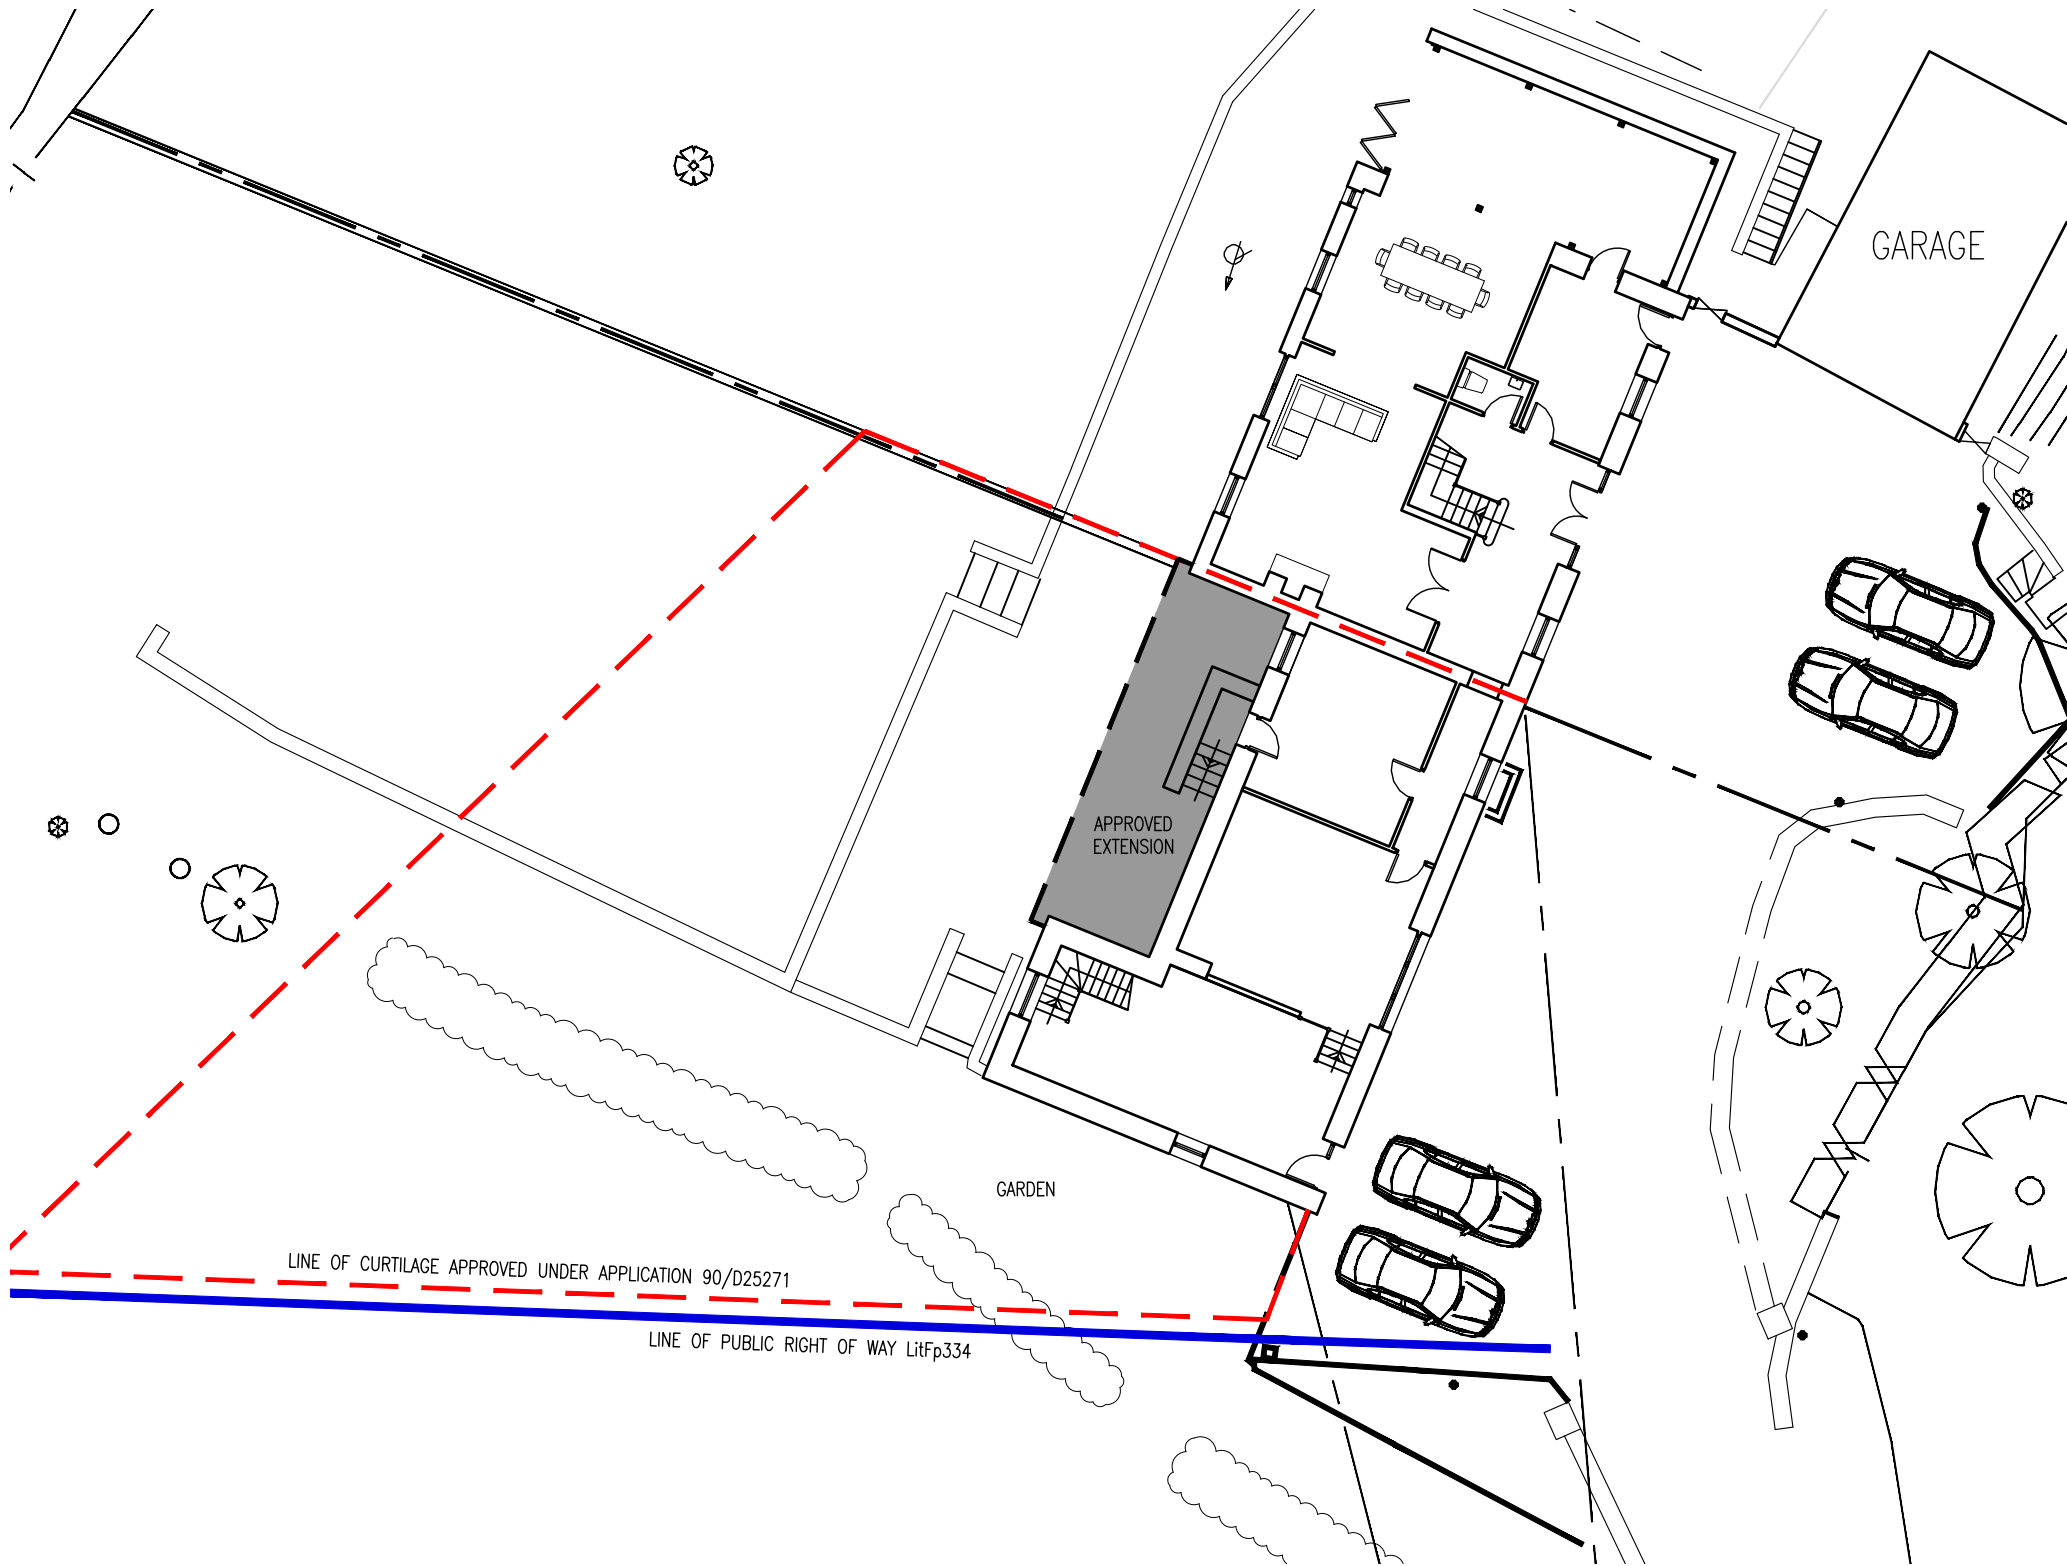

EXISTING SITE PLAN

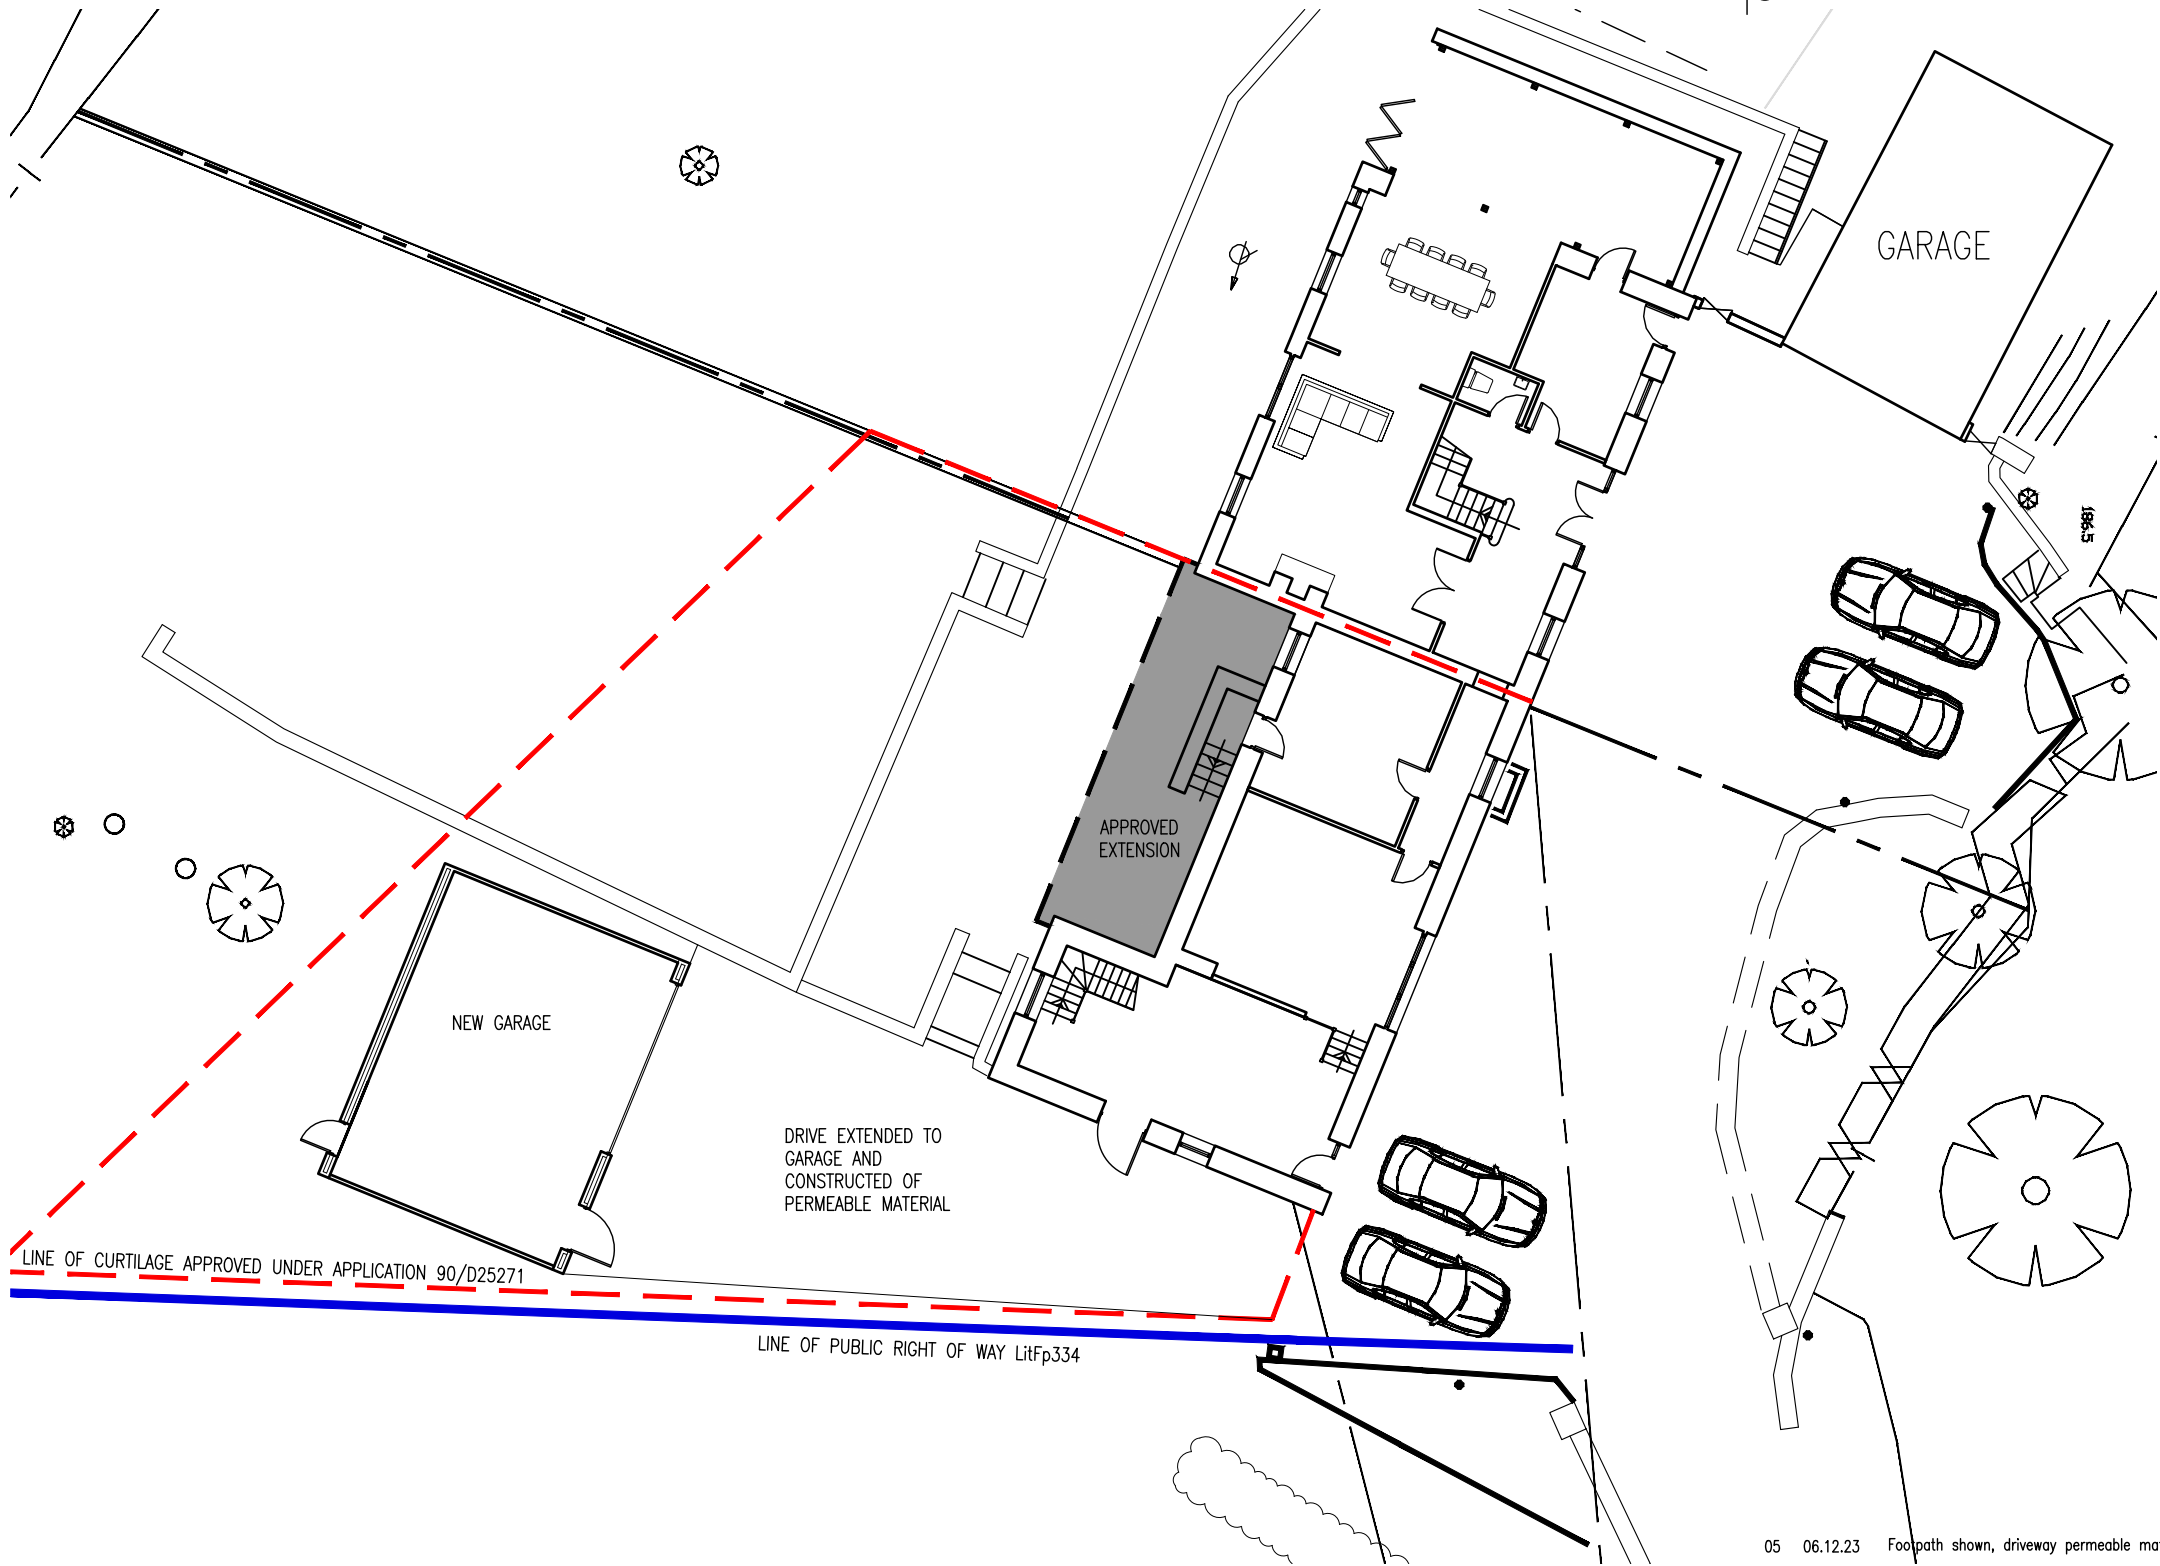

PROPOSED SITE PLAN

- 05

06.12.23

Footpath shown, driveway permeable material noted
- 04

01.12.23

House name corrected
- 03

18.10.23

Curtilage corrected and design updated to suit
- 02

22.02.23

Garage moved back on the site
- 01

10.02.23

Amendments following client comment

Rev	Date	Details
-----	------	---------

Drawing Status:

PRELIMINARY



Progressive Architecture,
4 Lewisham Road, Skiffhwaite, West Yorkshire, HD7 5AL. Tel: 01484 846786

Client:
Catherine Hill

Site:
Lightowlers Mews
Lightowlers Lane
Littleborough

Drawing Title:
Existing and Proposed Site Plans

Project Number: P1159	Drawing Number: 02	Revision: 05
Date: 24.01.23	Scale: 1:200 @ A2	Drawn: IWW