




All dimensions shall be verified by the contractor on site prior to work commencing.
Do not scale from this drawing. Only work to written dimensions

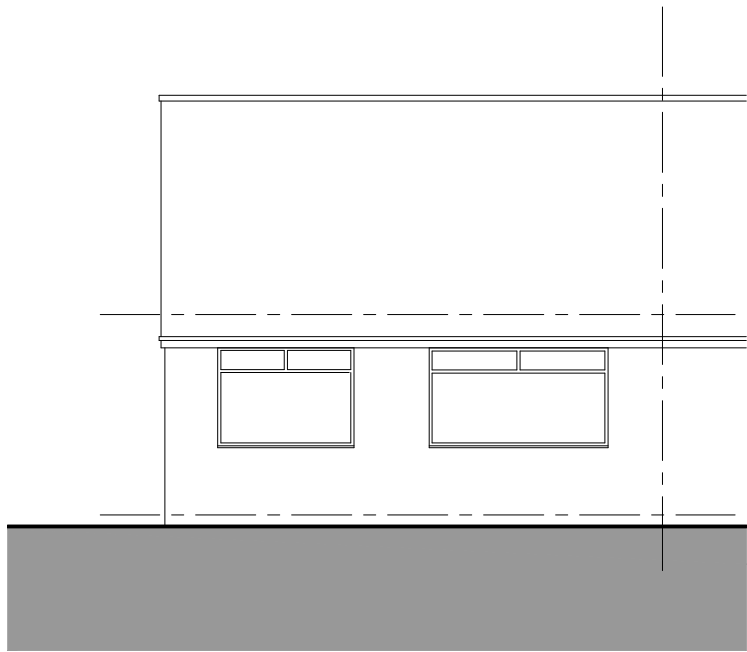

existing front elevation
Scale: 1:100

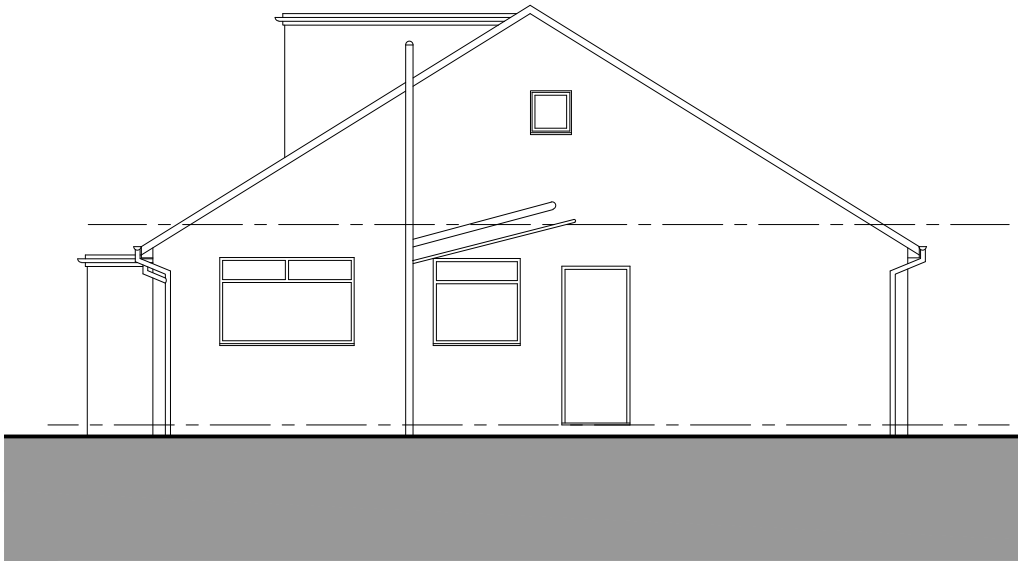

existing side elevation
Scale: 1:100

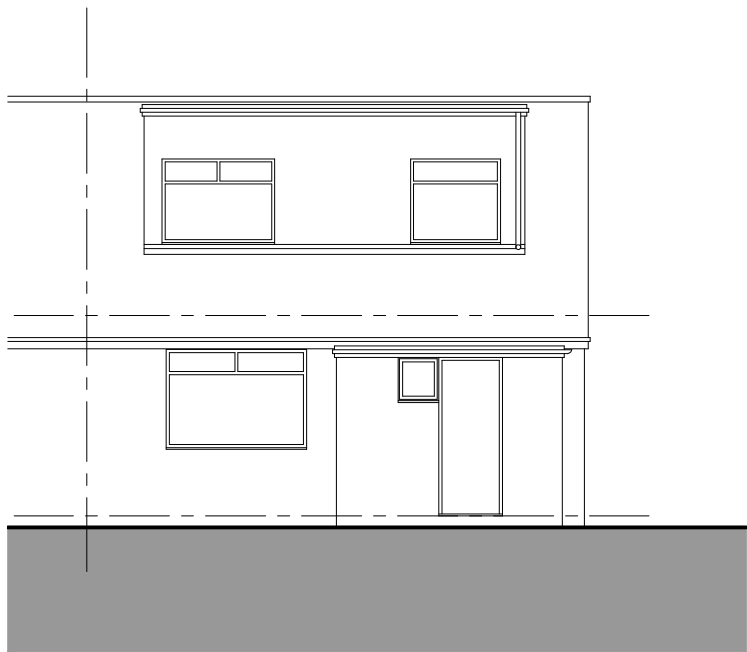

existing rear elevation
Scale: 1:100

PROJECT
proposed extensions
11 piethorne close,
newhey
TITLE
existing elevations

CLIENT
mr d padron

DRAWN dph
DATE may 2024
SCALE 1:100 @ A3

DWG No.