



 

Note:
Do not scale from this drawing.
Dimensions are to be checked on site.
If in doubt please ask.

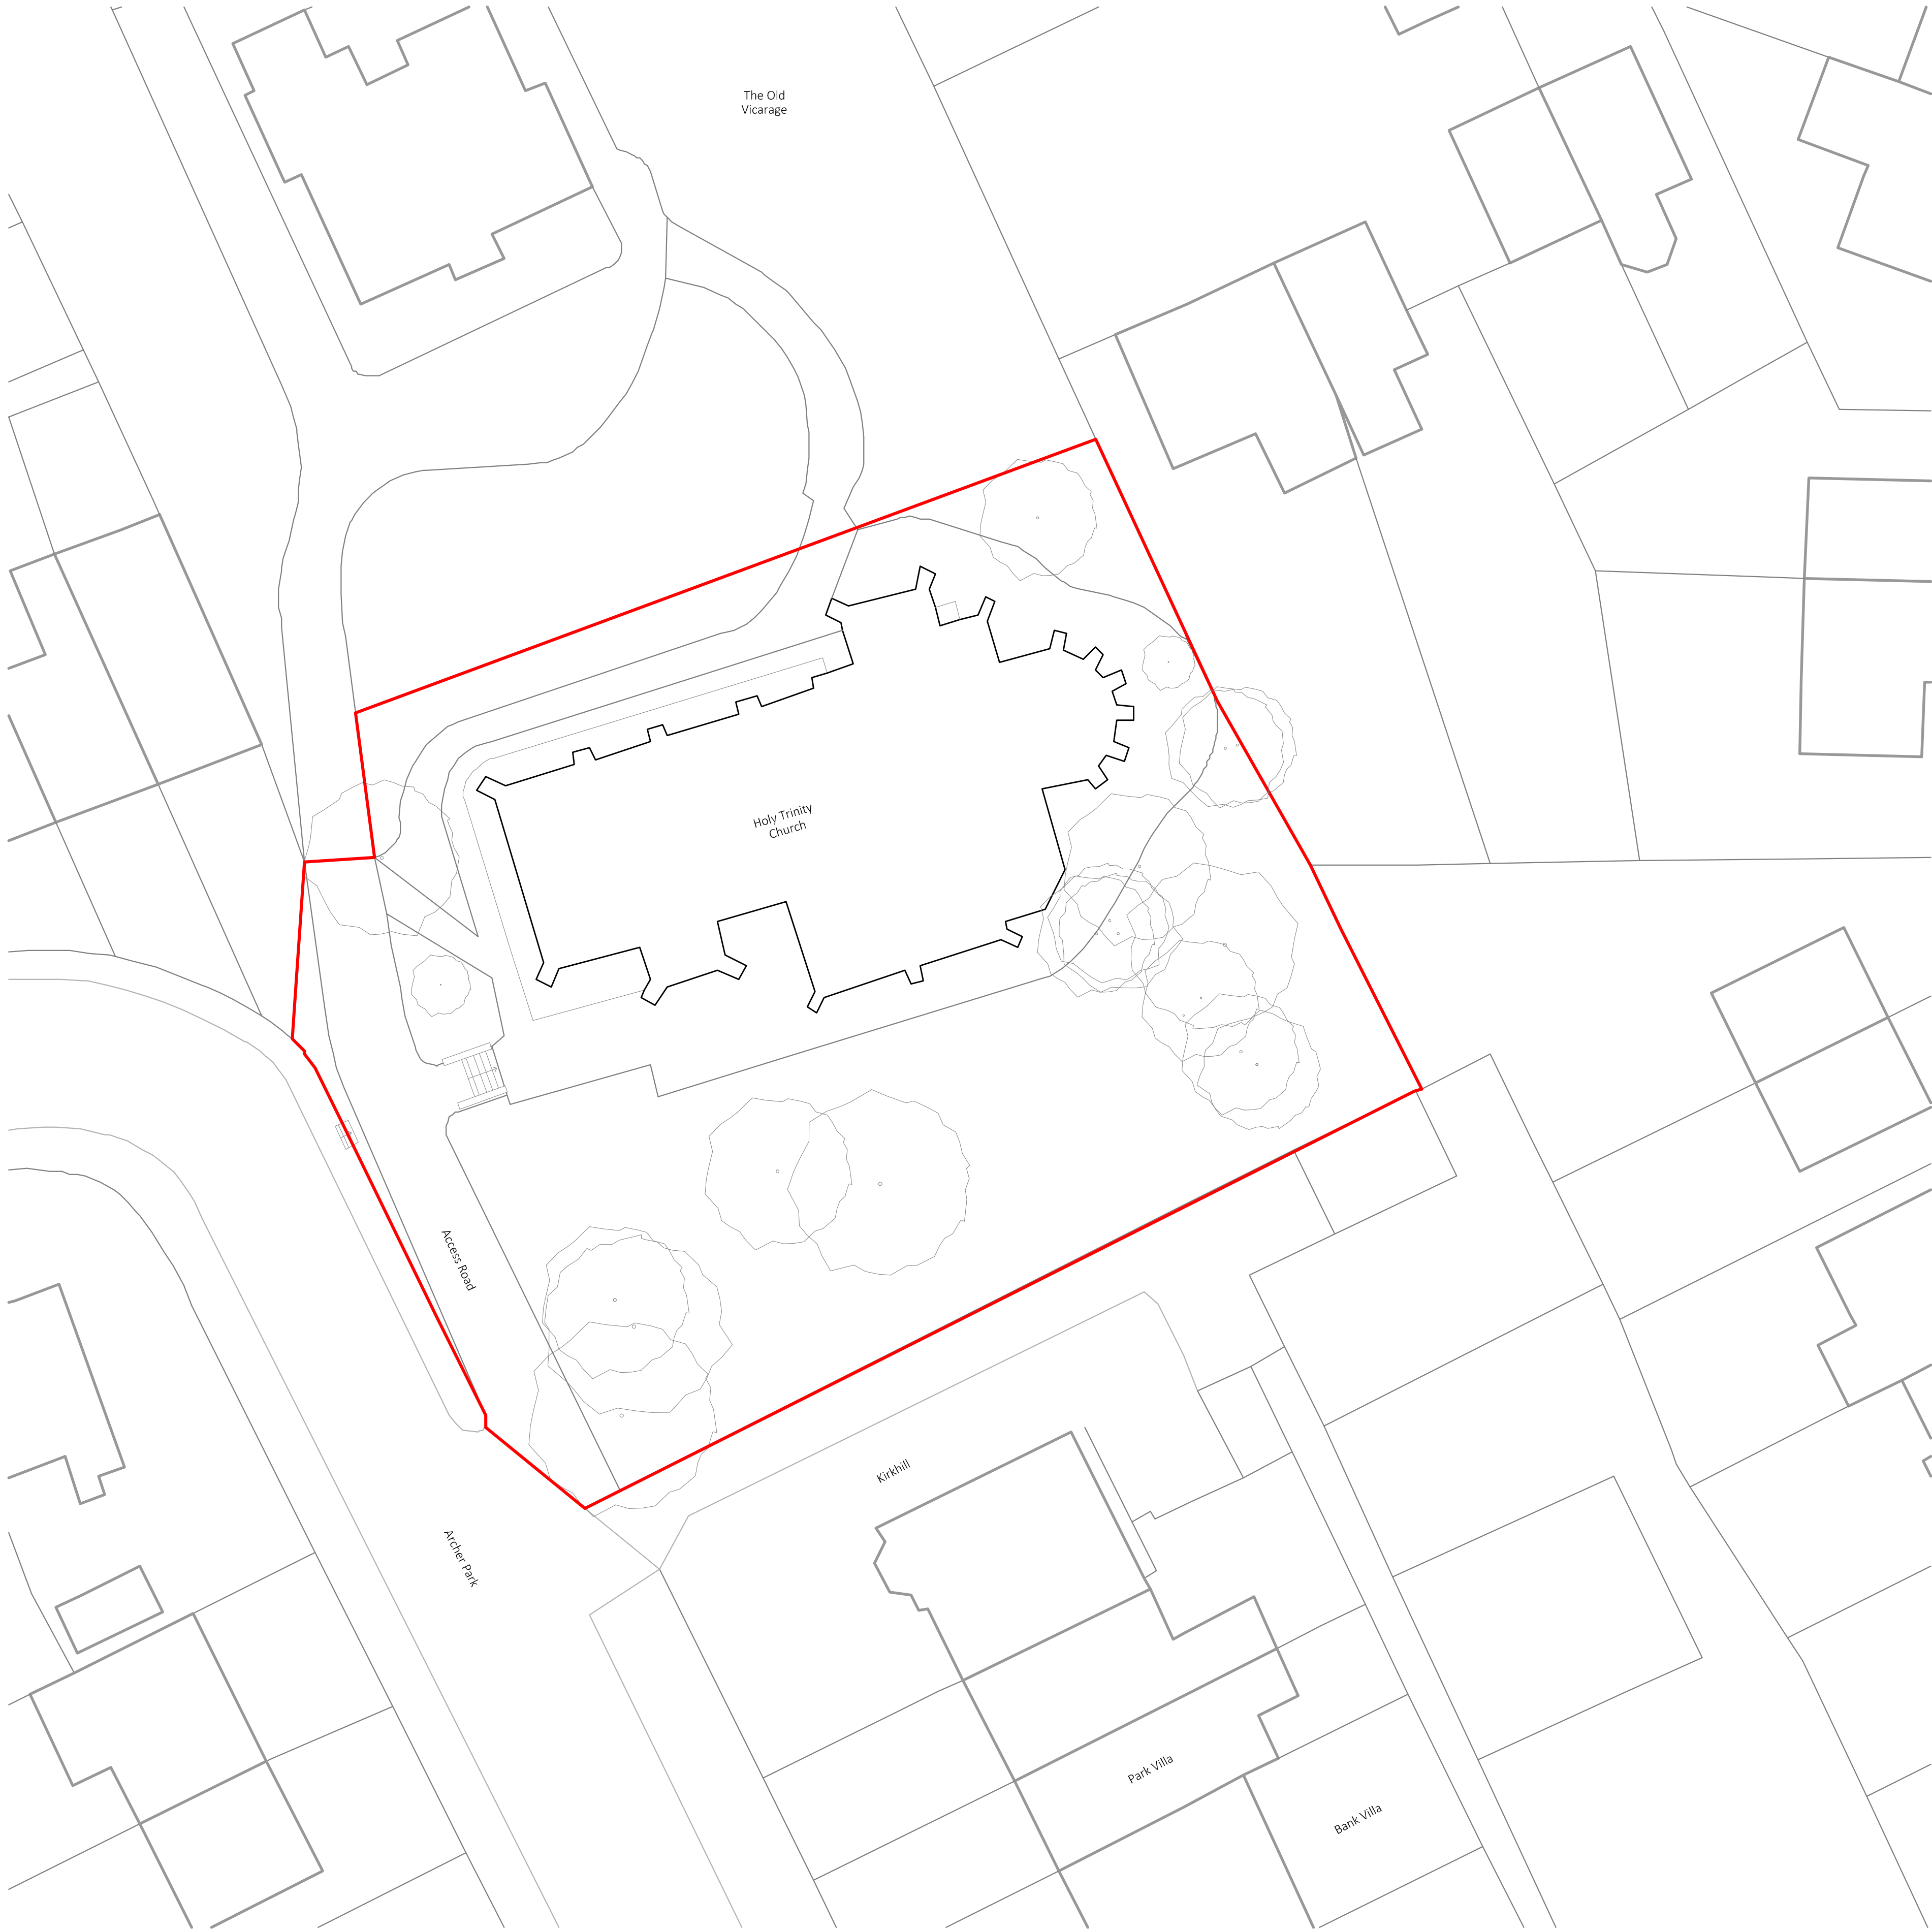

P1 30/05/2023 Issue for Planning and LBC
LG

01 10/05/2023 Draft Issue
LG

Rev Date/Intls Details

© The moral rights of the author are hereby asserted.
This drawing and design is the sole property of Buttress Ltd and must not be reproduced without permission.
Buttress Ltd is registered in England and Wales: 5883713

Buttress

41 Bengal St
Manchester
M14 6AF

T 0161 236 3303
E contact@buttress.net
W www.buttress.net

Project Title Holy Trinity
Client Matthew Pilkington and Tina Pilkington
Location Holy Trinity Church, Parkfield, Middleton, M24 4AH

Drawing Title Site Plan as Existing

Date 05/05/2022 **Scale** 1:200
Checked NC **Orig Paper Size** A1

Status PLANNING

Project: Origin: Zone: Level: Type: Disc: Number: Rev:

9221 - BA -XTG- SP - DR - A -(01)001 - P1