





EXISTING GA FRONT
ELEVATION @1:100




EXISTING GA SIDE
ELEVATION 1 @1:100

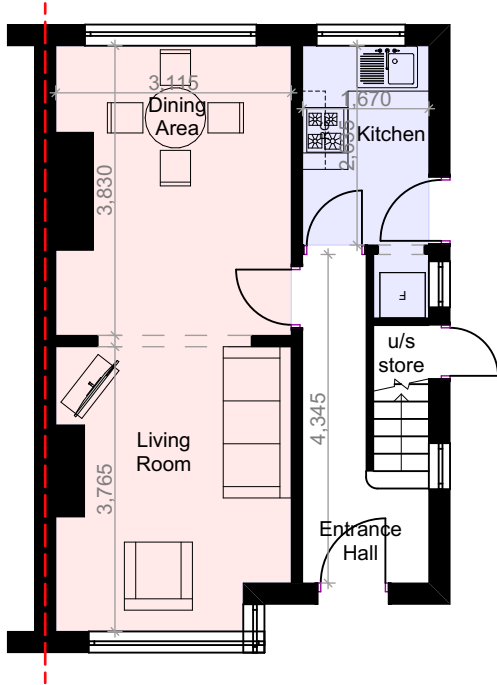


EXISTING GA GROUND
FLOOR PLAN

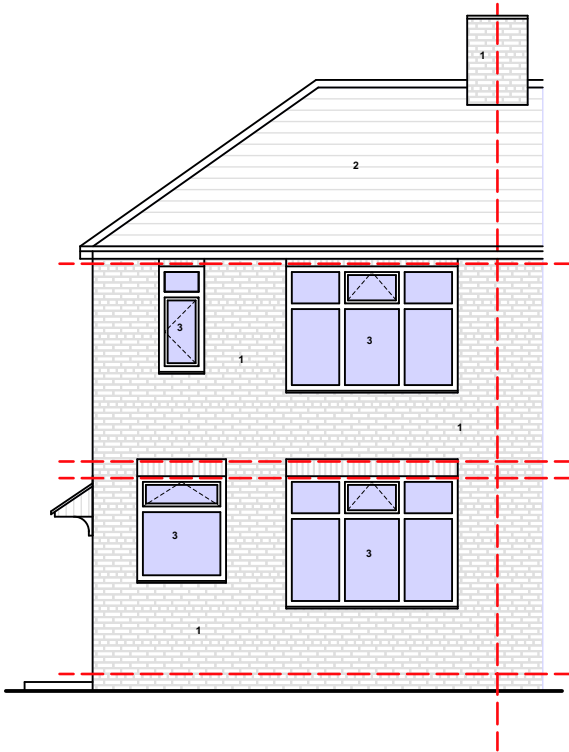

EXISTING GA REAR
ELEVATION @1:100

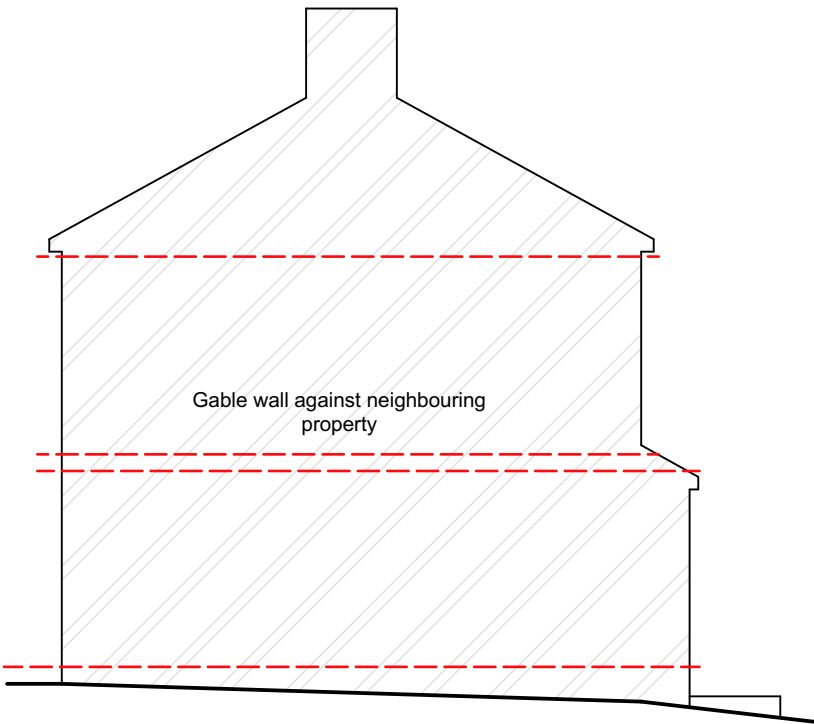

EXISTING GA SIDE
ELEVATION 2 @1:100

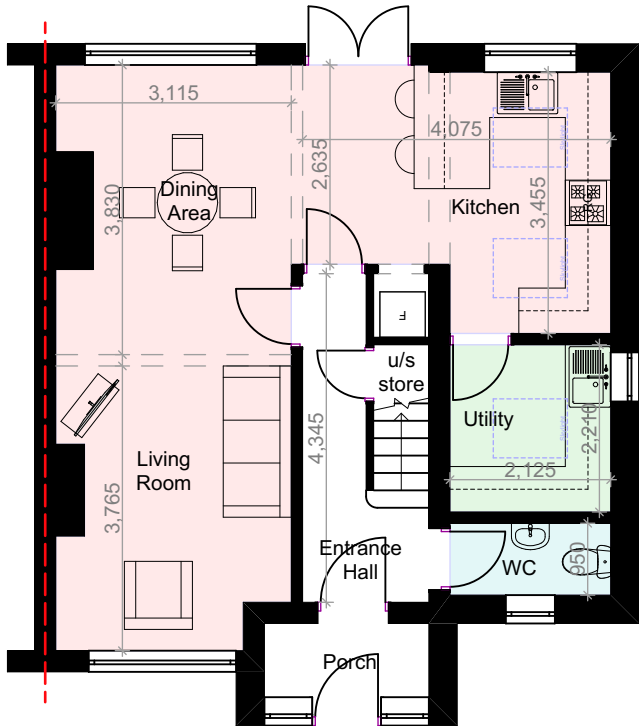

PROPOSED GA GROUND
FLOOR PLAN

EXISTING GA SITE PLAN
@1:200

notes

This drawing is subject to a detailed building and site survey, therefore no guarantee of its accuracy can be given. This drawing has been draughted in accordance with the clients design requirements. All areas are approximate and are subject to a detailed building and site survey and further design development. All dimensions should be checked prior to commencement of construction on site. Measurements should not be taken off the drawing.

All dimensions shown are in millimetres (mm).

Text Key

1. Existing facing brickwork
2. Existing terracotta pantile roof tiles
3. Existing uPVC door/window
4. Proposed facing brickwork
5. Proposed terracotta pantile roof tiles
6. Proposed uPVC door/window
7. Proposed skylight

AI

SCALE BAR 1:100

SCALE BAR 1:200

PL1 Planning Updates 02.09.24
PLO Planning Issue 08.08.24



NADA Architects Ltd
169 Kingsway
Burnage
Manchester
M19 2ND
Mob: 07974 735527
E: ahmed@nadaarchitects.com
W: www.nadaarchitects.com

D - design PL - planning PT - pre-tender
T - tender P - preliminary
C - construction R - record

KAVIR DHALLO

SIDE EXTENSION
1 BERWYN AVENUE,
MIDDLETON, M24 2DX

EXISTING GA ELEVATIONS &
FLOOR PLANS

scale 1:100 @ A3 date 08.08.24 drawn MI checked AC

job no (category) dwg no revision

24-1275 (01)001 PL1

Drawing measurements shall not be obtained by scaling. Verify all dims prior to construction. Immediately report any discrepancies on this drawing to Architect. This drawing shall be read in conjunction with associated specifications and related consultant's documents.