

PROJECT REF
22027

DRAWING REF
210

SCALE
1:50 @ A1

DATE
MAR '22


CLIENT
MR G CARTER
18 CHESTER AVENUE
BAMFORD
ROCHDALE
OL11 5LY

PROJECT
EXTENSIONS, RENOVATIONS
& DDA ADAPTATIONS

PROPOSED ELEVATIONS


DRAWING TITLE
PLANNING

SIDE ELEVATION (WEST)

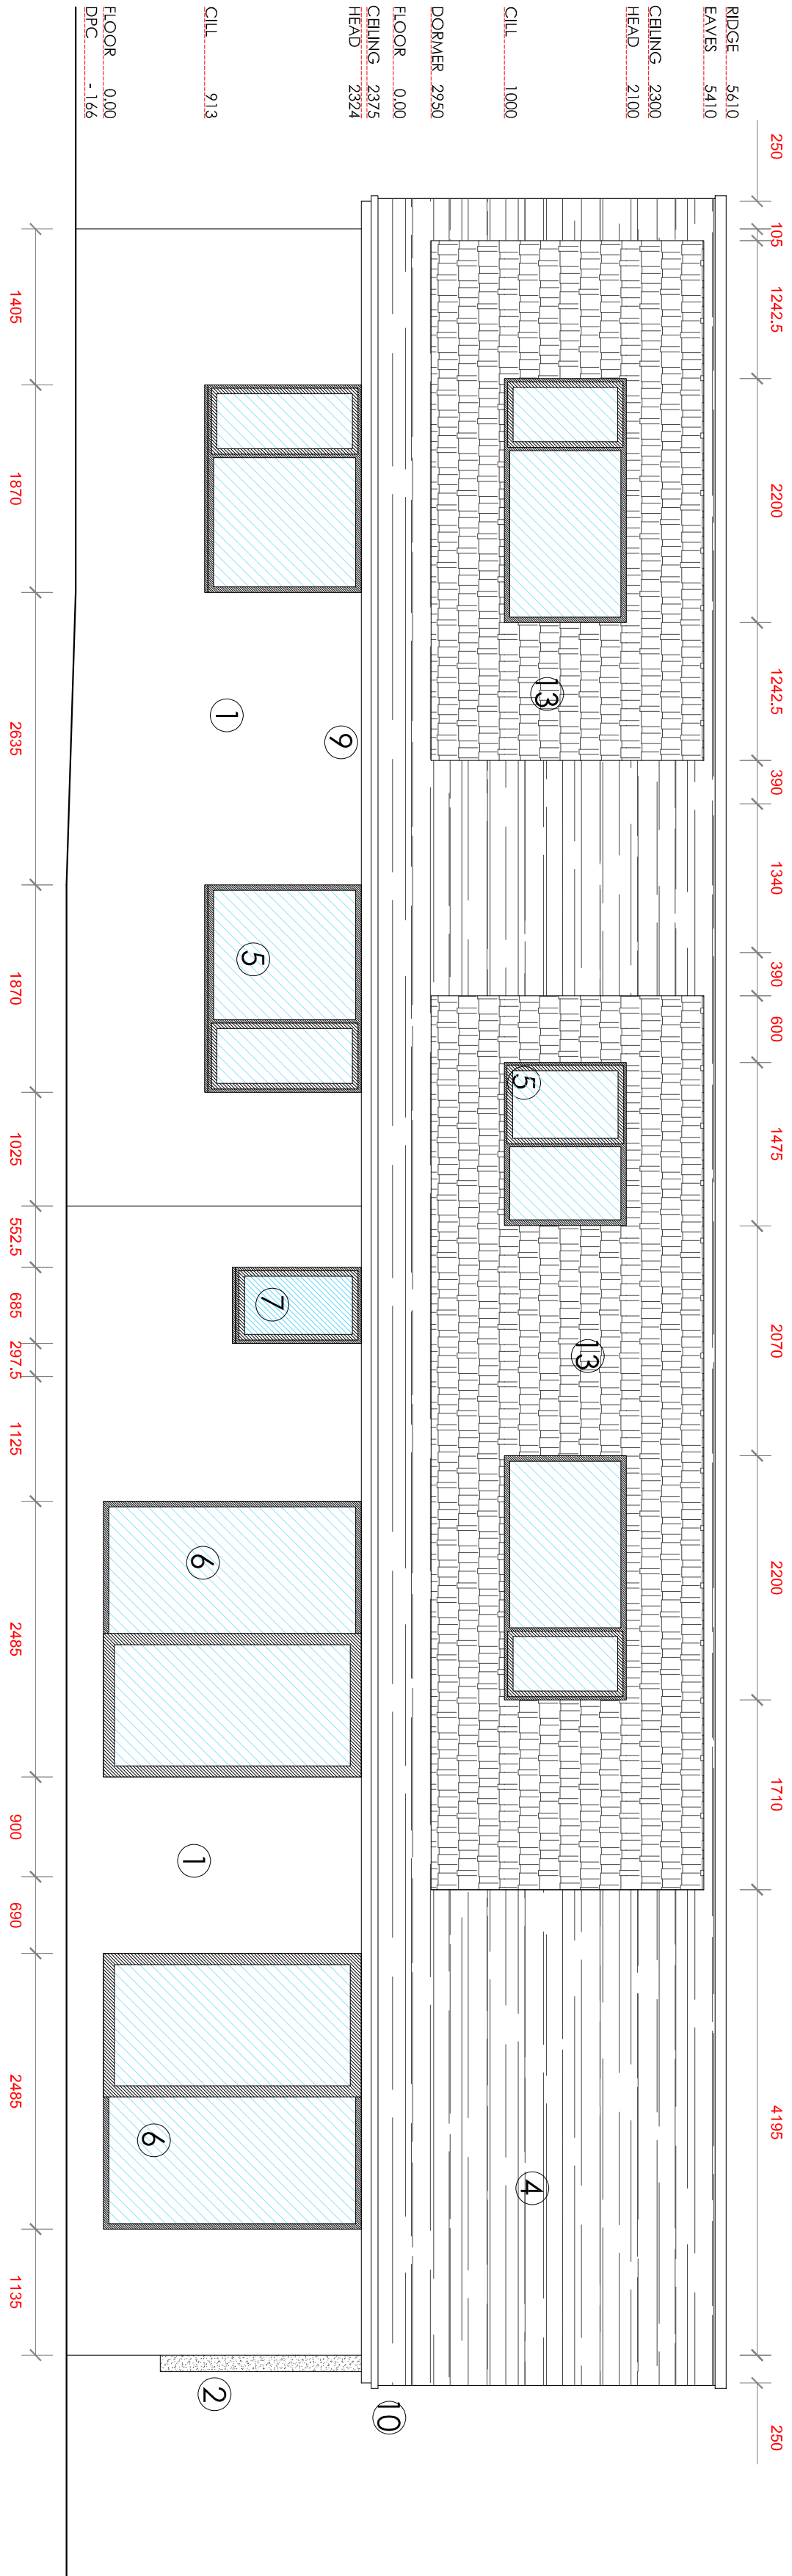


SIDE ELEVATION (WEST)


FRONT ELEVATION (SOUTH)

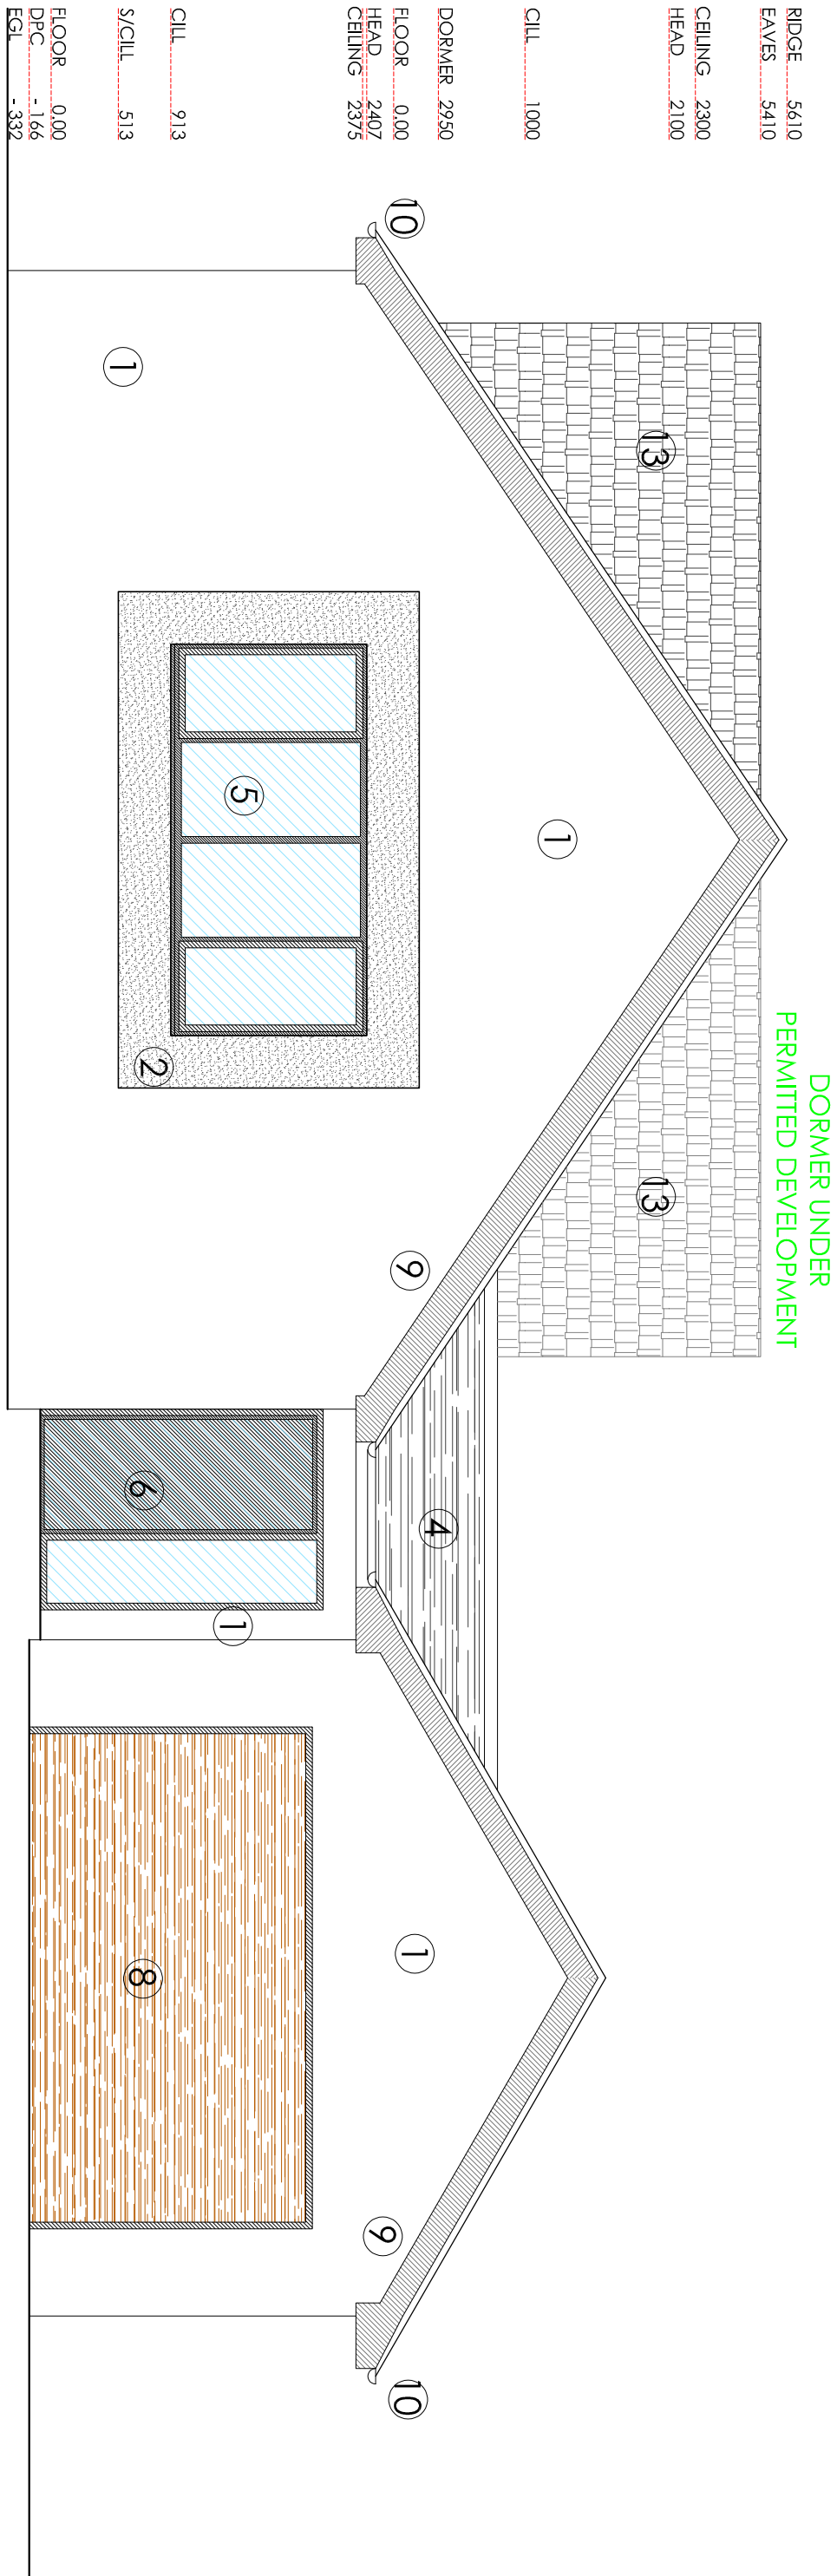

REAR ELEVATION (NORTH)

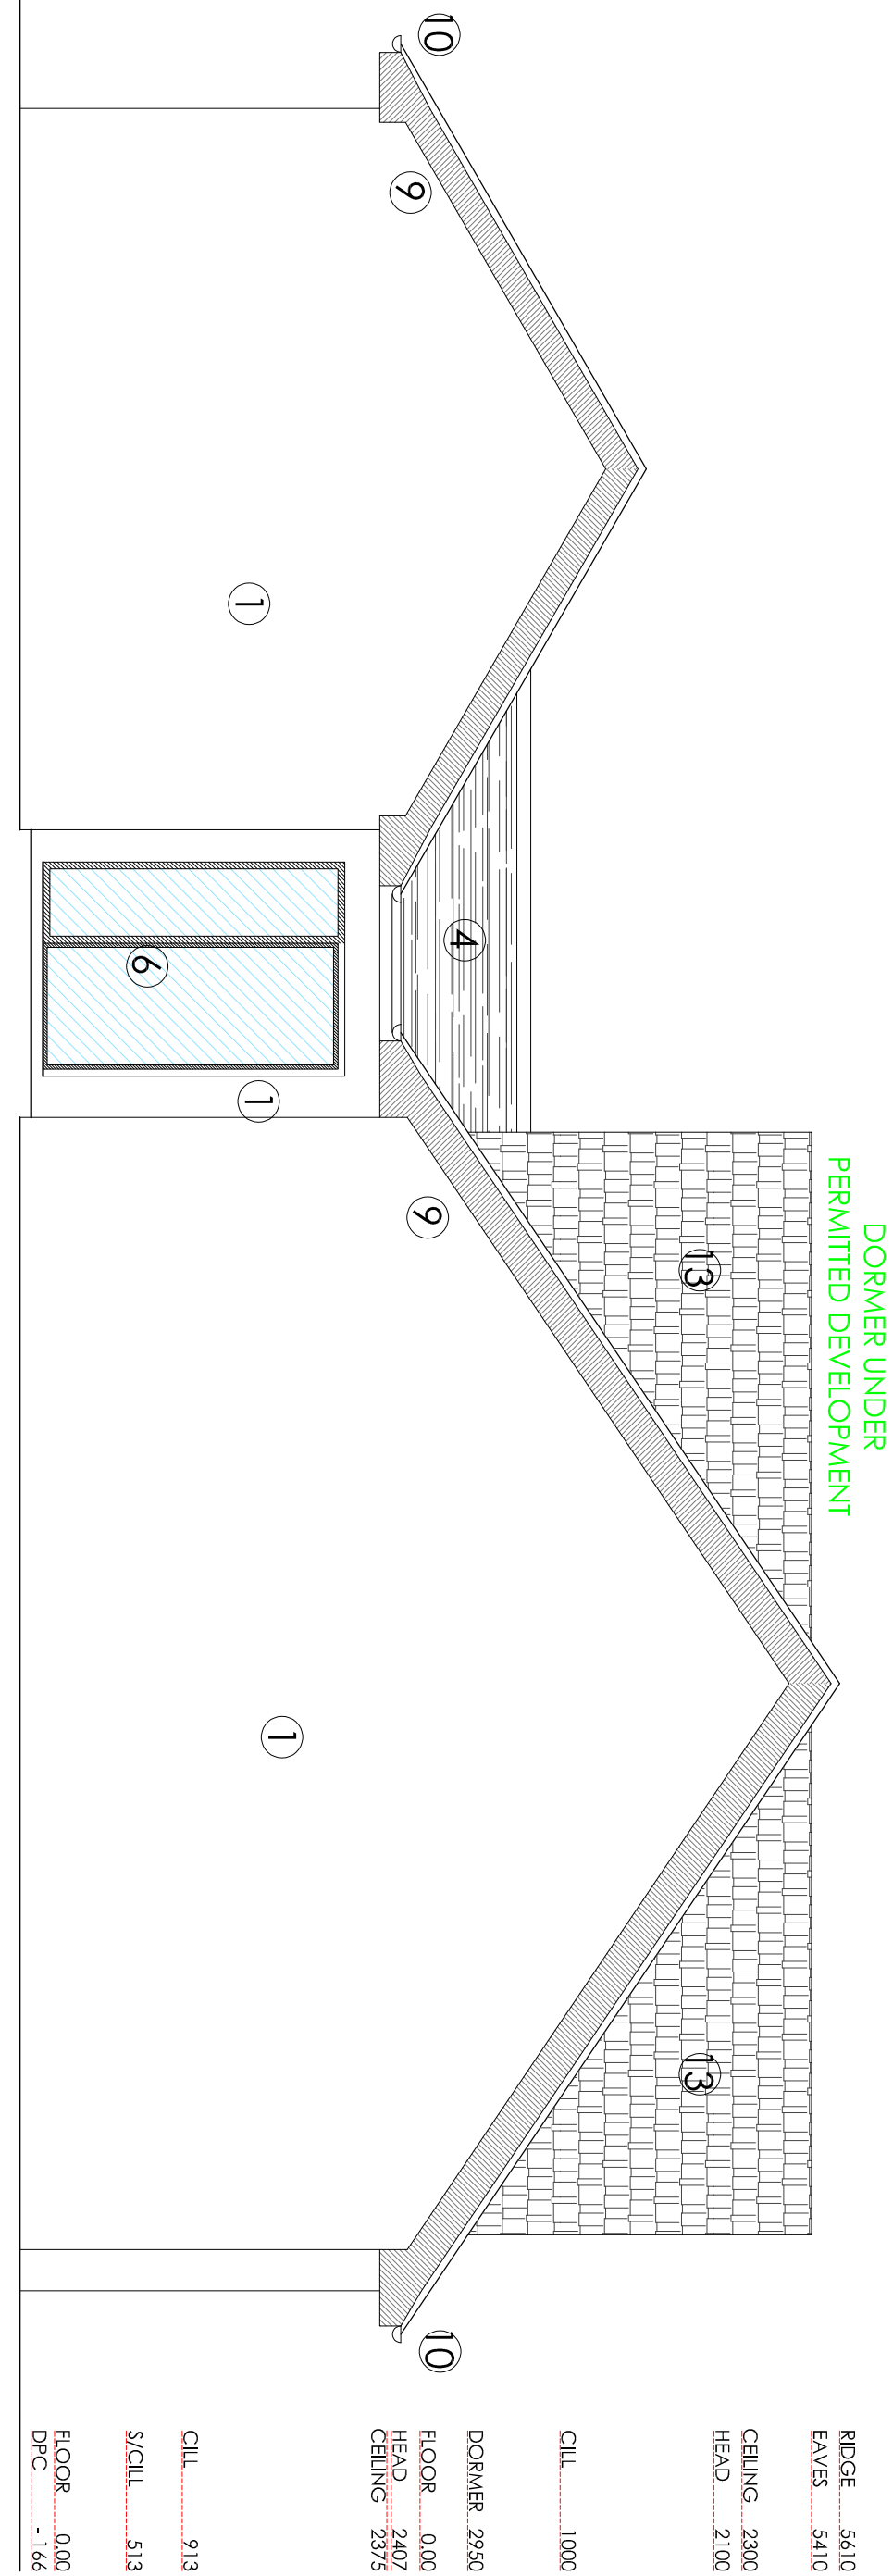

- 1 WHITE RENDER
- 2 DARK GREY RENDER
- 3 NATURAL TIMBER CLADDING
- 4 MARLEY BIRKDALE ROOF TILE
- 5 BLACK ALUMINUM WINDOWS
- 6 BLACK ALUMINUM DOORS
- 7 SATIN GLASS
- 8 COMPOSITE GARAGE DOOR
- 9 GREY FASCIA & SOFFITS
- 10 BLACK RWGS
- 11 VELUX SKYLIGHT
- 12 EXTERNAL LIGHTING
- 13 HANGING MARLEY BIRKDALE

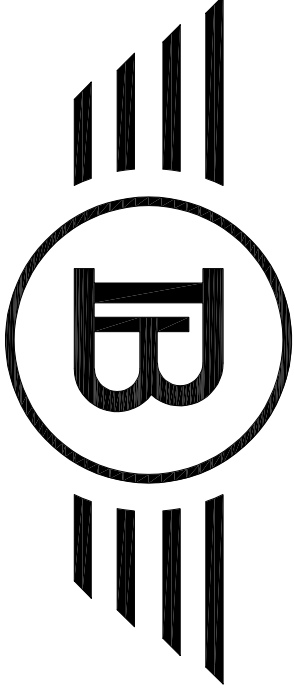

BLUECHIP ARCHITECTURE

07999 294 675

DESIGN@BLUECHIP-ARCHITECTURE.CO.UK
WWW.BLUECHIP-ARCHITECTURE.CO.UK

LOWRY MILL | LEB ST. | SWINTON | MANCHESTER | M27 6DB
DO NOT SCALE FROM THE DRAWING. COPYRIGHT PROTECTED & ISSUED
UNDER LICENCE TO THE CLIENT NAMED BELOW. ALL INFORMATION
CONTAINED WITHIN IS NON-TRANSFERABLE WITHOUT APPROVAL FROM
BLUECHIP ARCHITECTURE

SIDE ELEVATION (EAST)

