




Note:
All dimensions and levels to be checked on site.
Any discrepancies should be reported to the designer.
This drawing should not be reproduced without written permission from the designer.

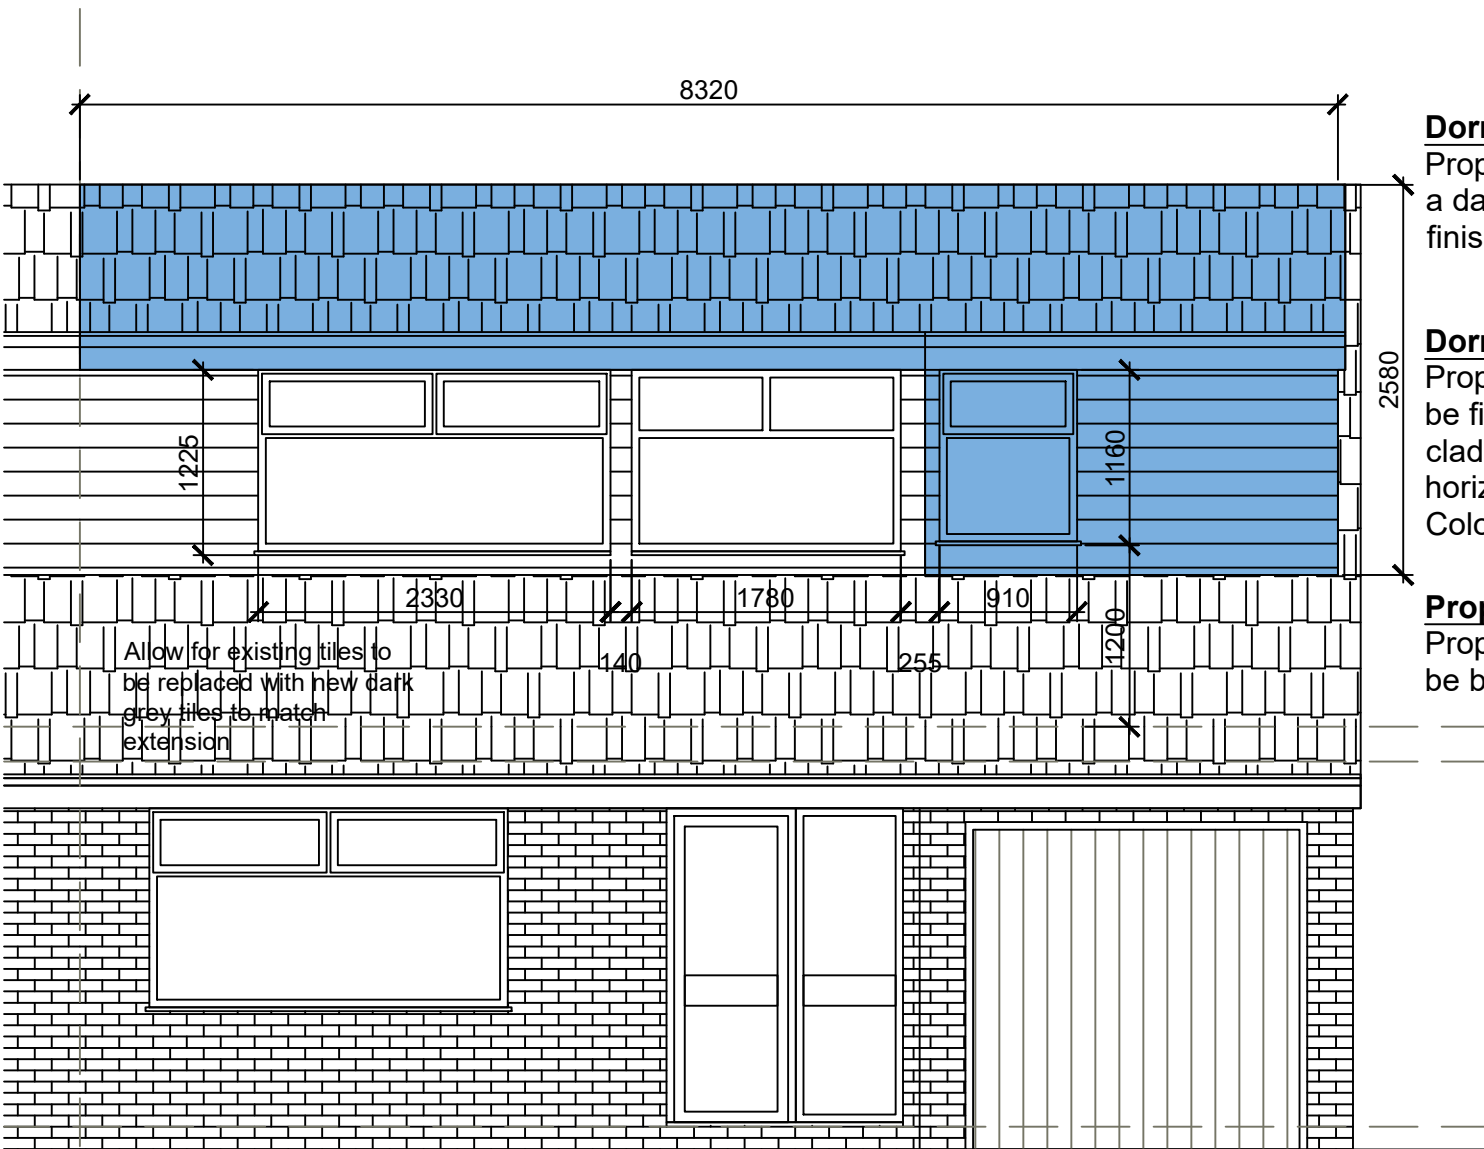

Front Elevation as Proposed
Scale @ 1 : 50

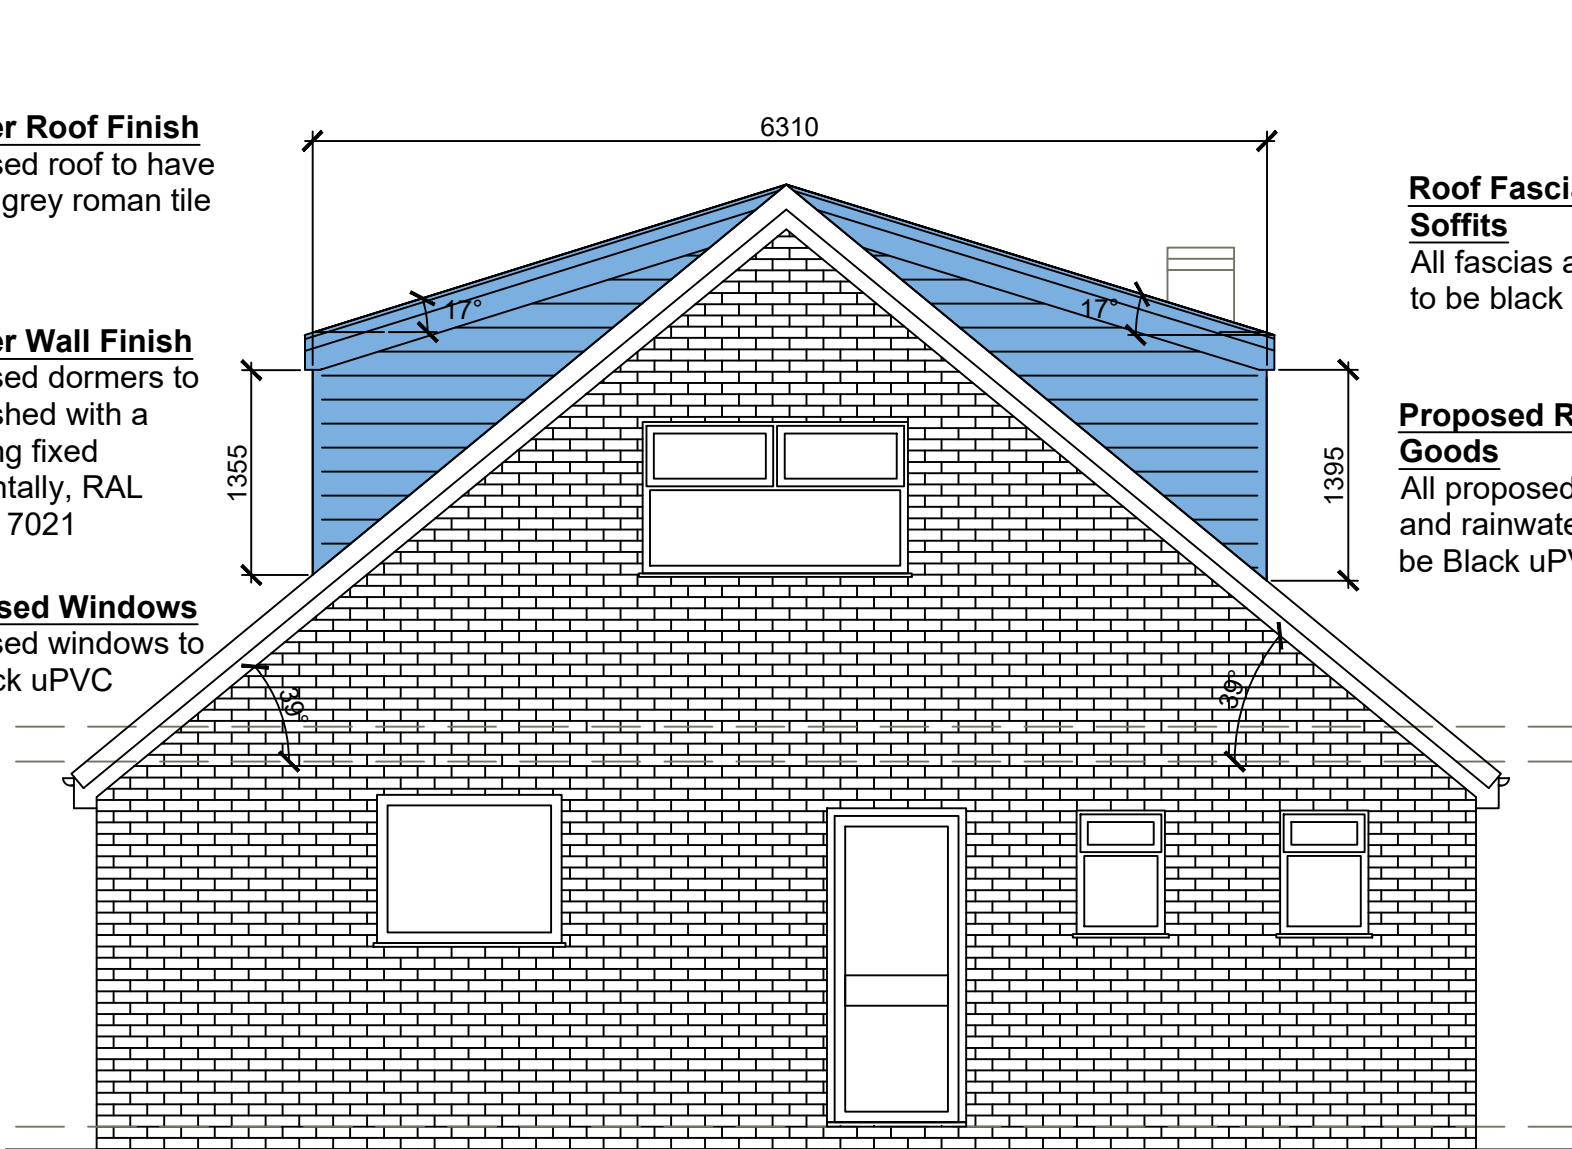


Side Elevation as Proposed
Scale @ 1 : 50

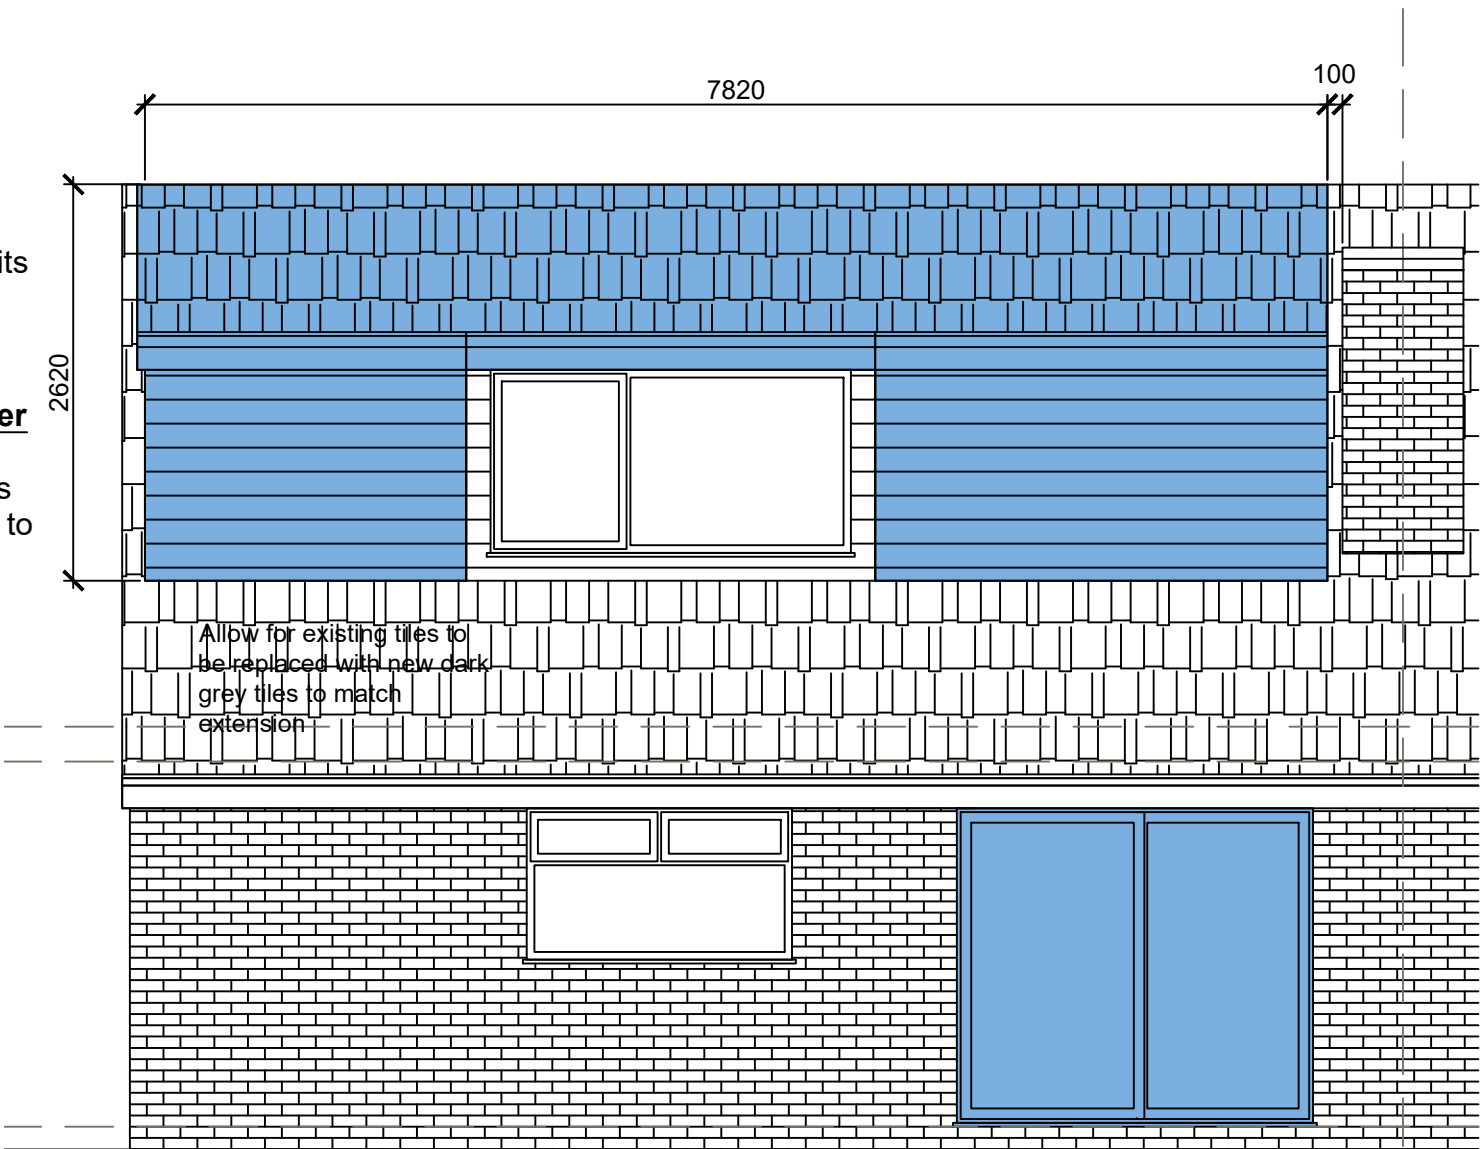


Rear Elevation as Proposed
Scale @ 1 : 50



Roof Plan and Site Plan as Proposed
Scale @ 1 : 200

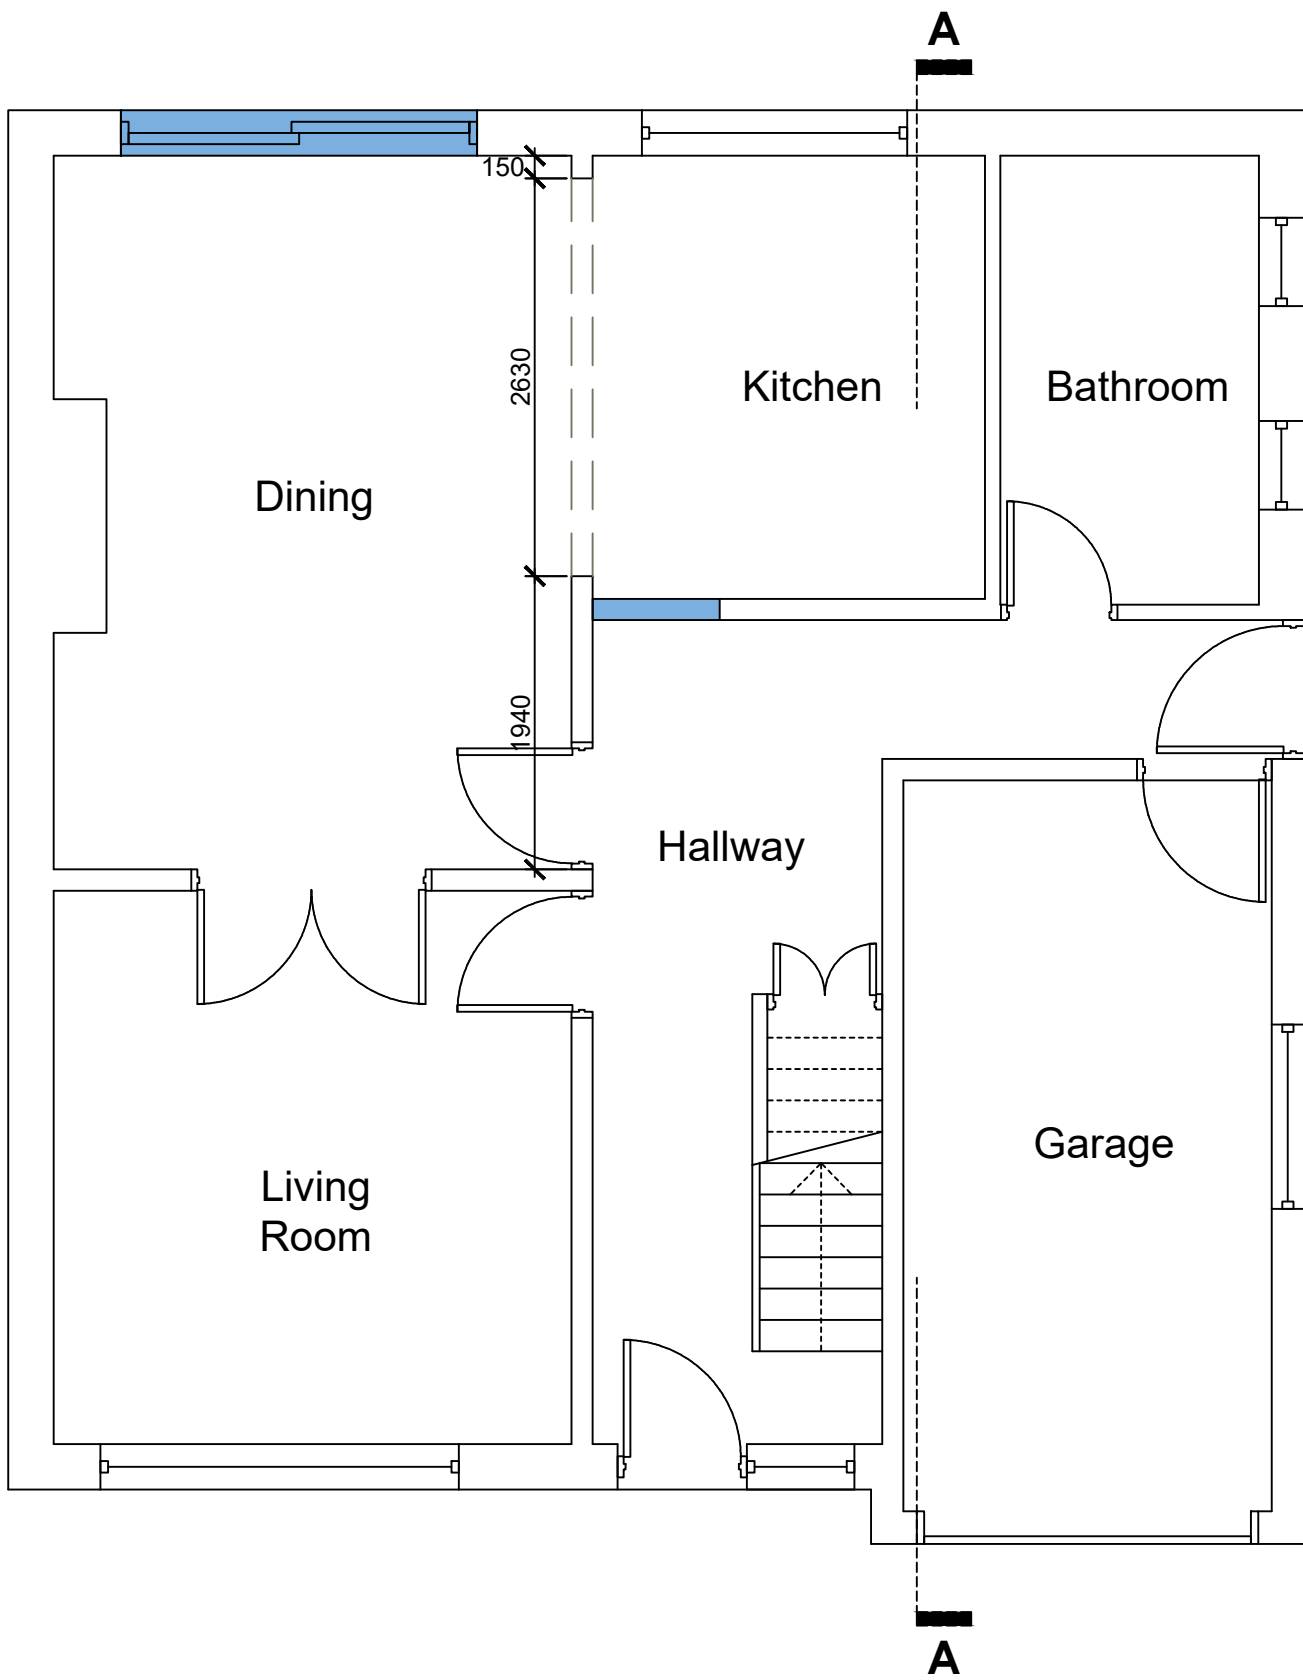

Ground Floor Plan as Proposed
Scale @ 1 : 50

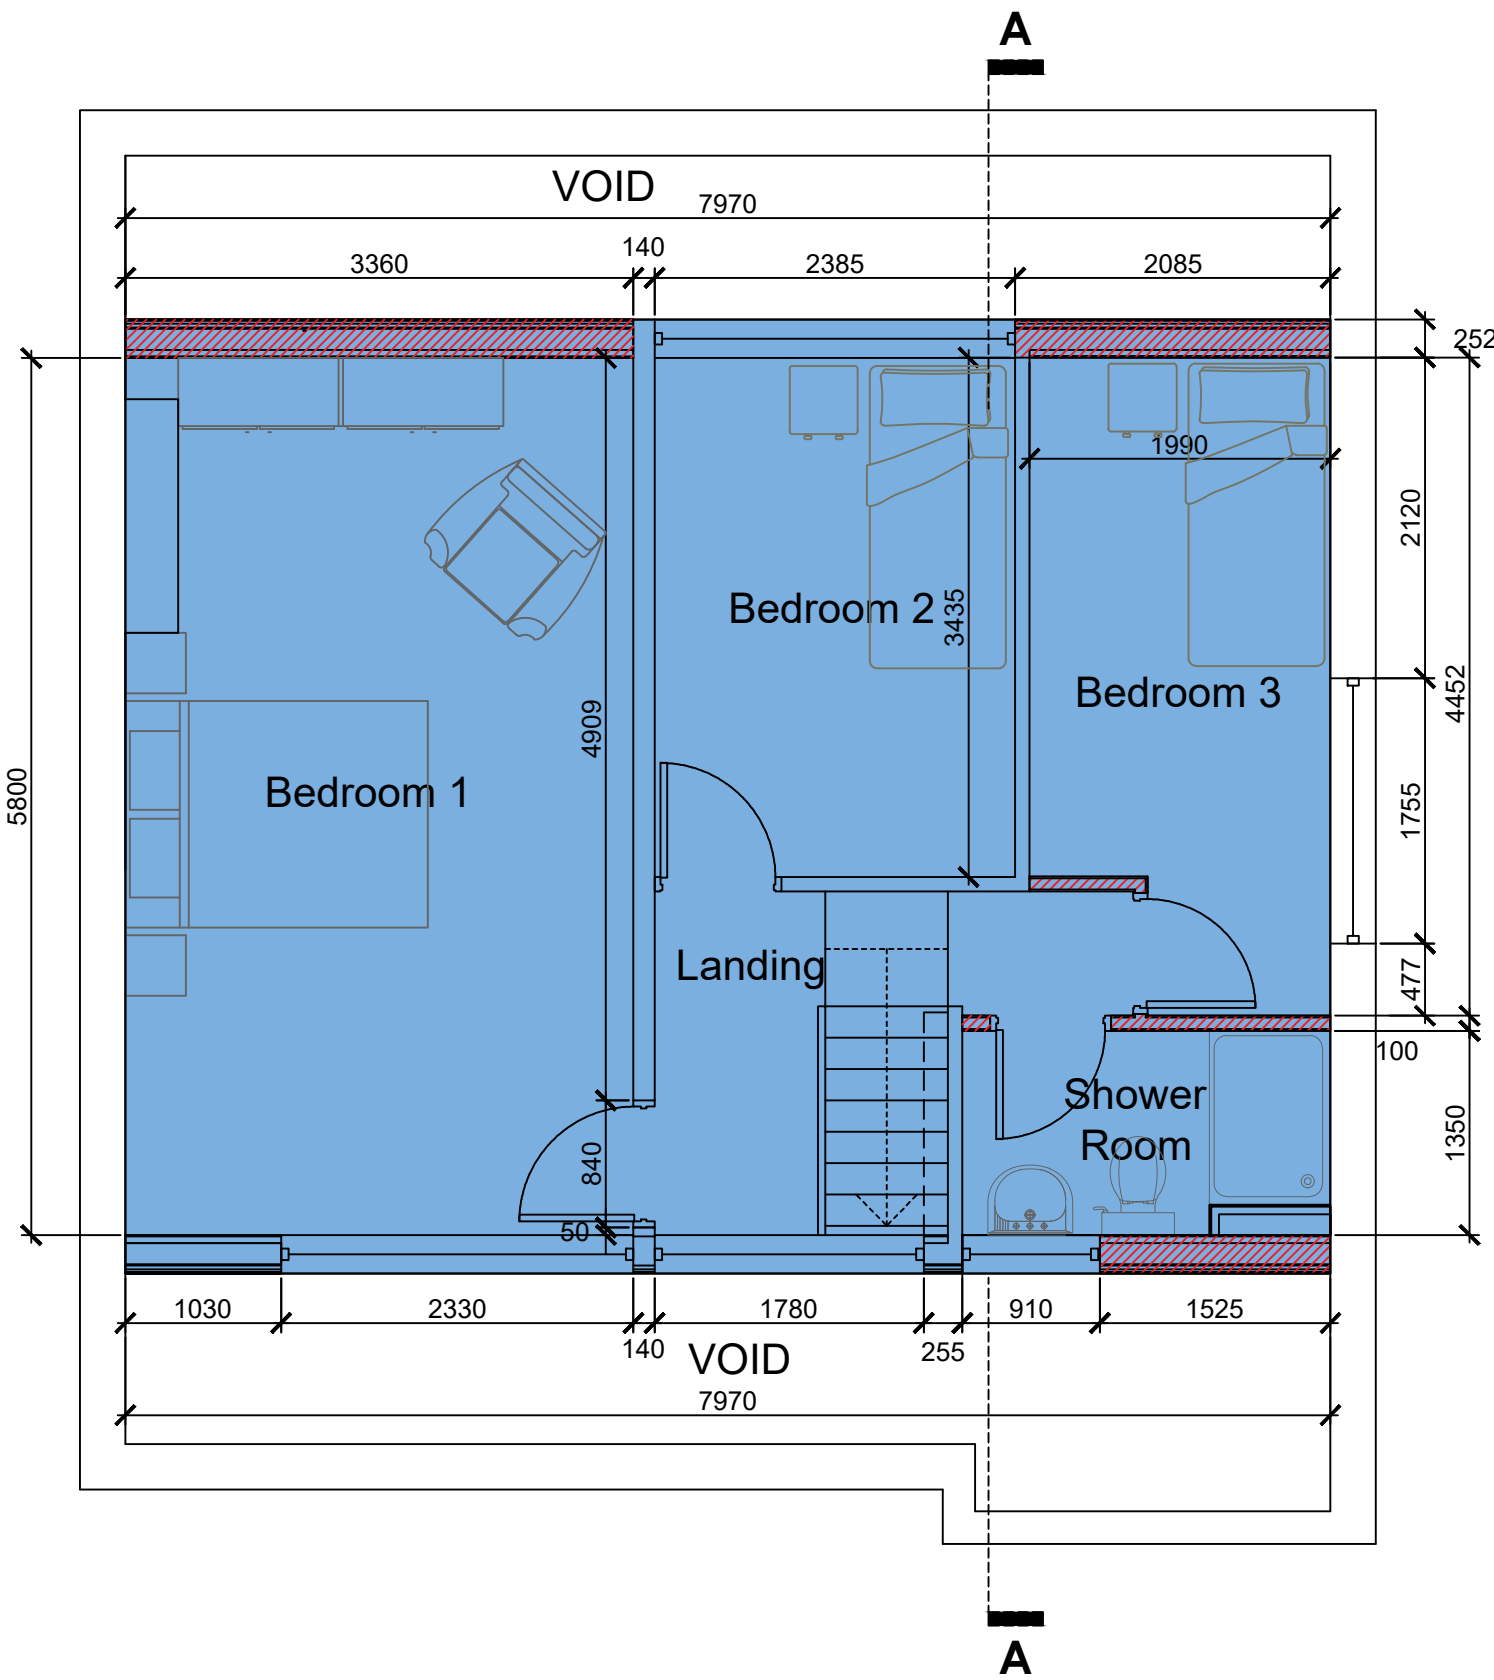

First Floor Plan as Proposed
Scale @ 1 : 50

ALL STEEL WORK SIZES AND DESIGN TO BE
CONFIRM BY ENGINEER BEFORE
COMMENCEMENT OF WORK
PLANNING

Rev.	Date	Description	Issued by
C	11.01.25	Updated to suit planners and client comments	SN
B	07.01.25	Updated to suit planners and client comments	SN
A	07.11.24	Site plan scale updated to suit comments	SN

18 Bankfield Lane,
Norden,
Rochdale,
OL11 5RJ

PROPOSED FRONT AND REAR
DORMER EXTENSION &
INTERNAL ALTERATIONS

Details as Proposed

Drawing Number	Project number	118
P-02	Date	NOVEMBER 2024
Current Revision	Scale @ A1	1:50
C		