


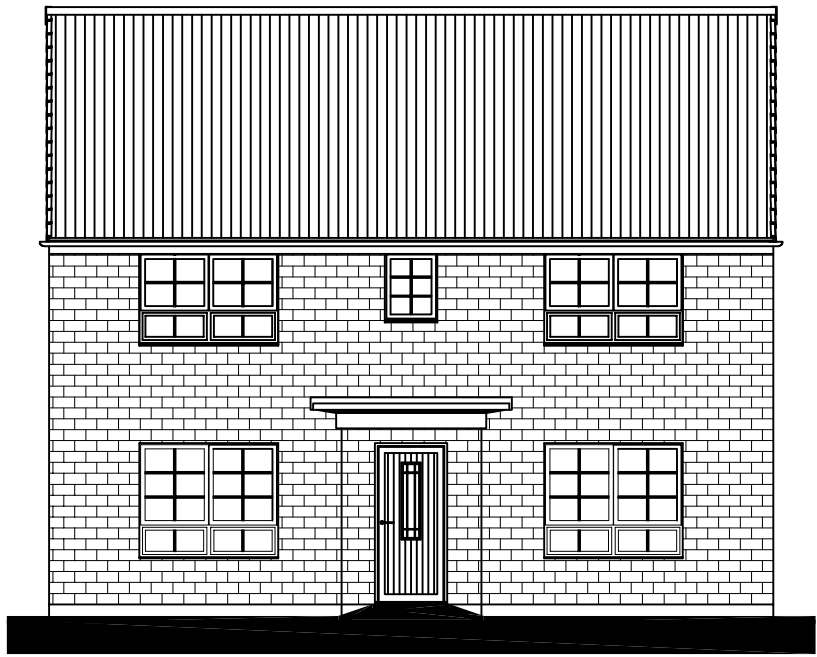

FRONT ELEVATION 1




FRONT ELEVATION 2




REAR ELEVATION



SIDE ELEVATION

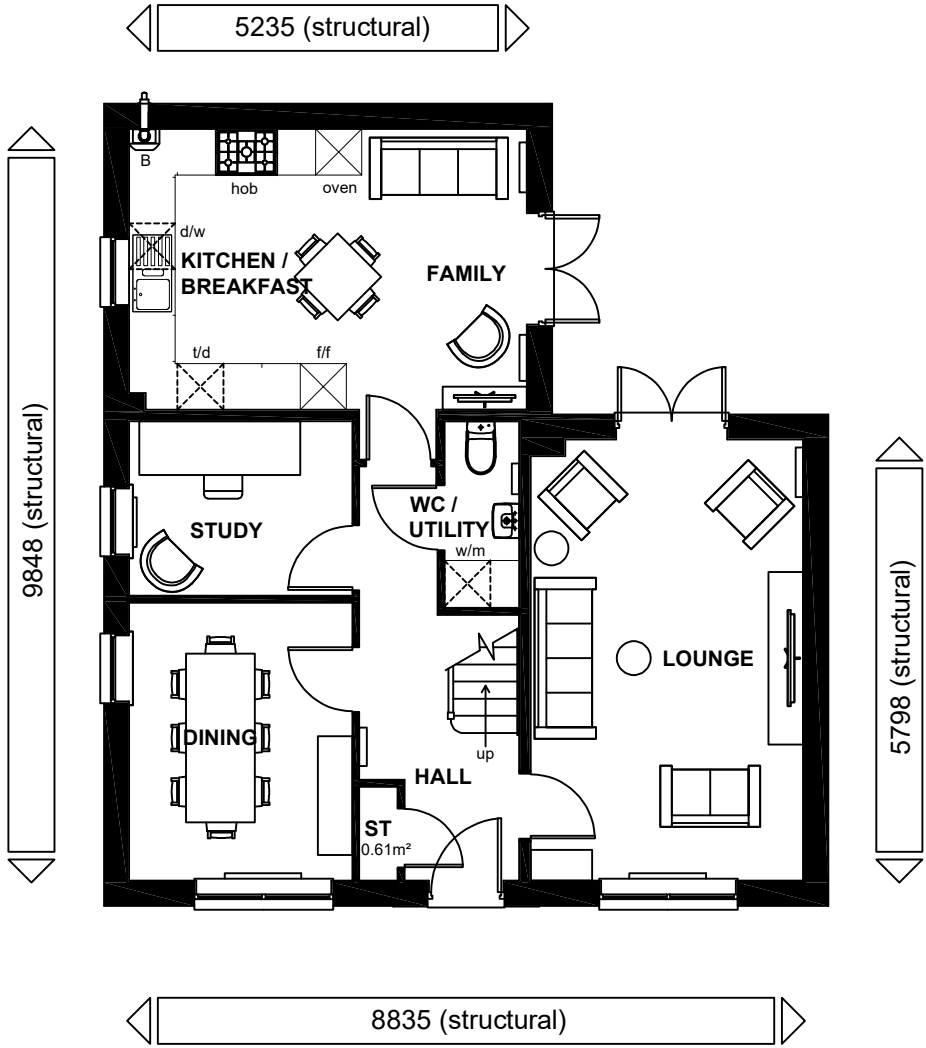

GROUND FLOOR PLAN

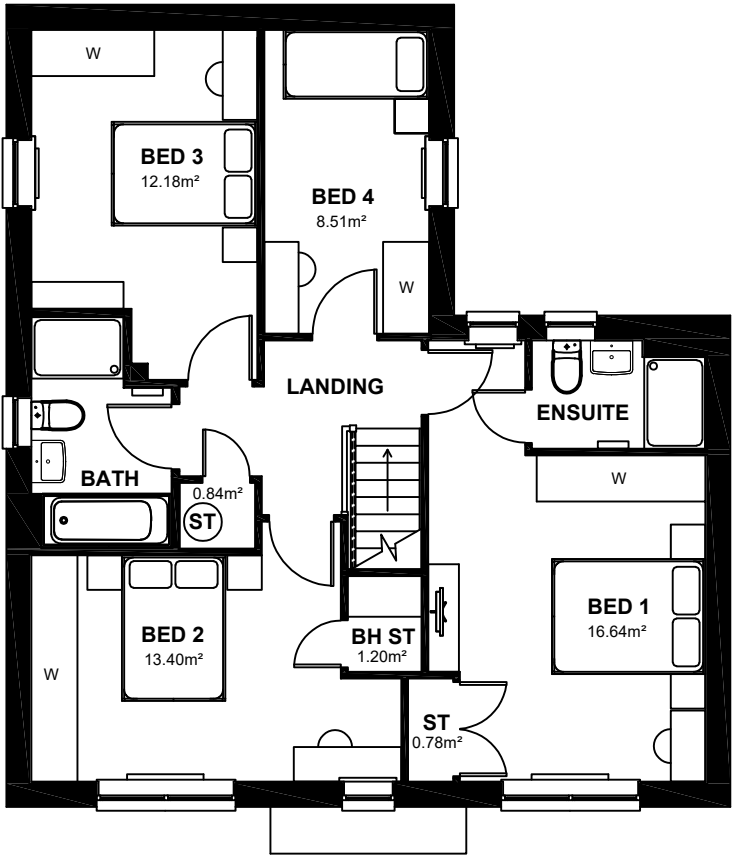

FIRST FLOOR PLAN

NDSS AREA REQUIREMENTS

BEDS / PEOPLE	REQ,D FLOOR AREA (FINISHED)	FLOOR AREA ACHIEVED (FINISHED)	REQ,D STORAGE AREA (FINISHED)	STORAGE AREA ACHIEVED (FINISHED)
4B / 7P	115m ²	142.98m ²	3.0m ²	3.44m ²

CAT 1 +
NDSS

TOTAL FLOOR AREA : 1559 Sq ft / 144.8m²

Sales Name: LAVENHAM (ALFRETON)
House Type Code: NLAV X0SD (STONE)
Spec: EMBASSY Drawing No: 01
Drawn: SAH Checked: SAH
Date: JAN 25
Scale: 1: 100

WARNING TO HOUSE-PURCHASERS.
Buyers are warned that this is a working drawing and the contents of this drawing may be subject to change during the design and build process. The layout, dimensions, and features shown may alter in respect of individual properties. Whilst we make every effort to ensure our drawings are up to date there may be an unavoidable delay in updating these due to changes in regulations and/or re-planning. Purchasers are advised to check with the Sales Adviser whether any alterations have been made to this drawing. The contents of this drawing do not constitute a contract, part of any contract or warranty unless specifically incorporated into the contract. They should not be relied upon for the purposes of entering into a contract to purchase any property.

Planning

